APPENDIX D HAZARDOUS MATERIALS REPORTS

APPENDIX D-1 PHASE I ENVIRONMENTAL SITE ASSESSMENT

PHASE I ENVIRONMENTAL SITE ASSESSMENT

24765 HESPERIAN BOULEVARD
HAYWARD, CALIFORNIA

ENGEO

Expect Excellence

Submitted to:
Mr. John Treble
Three Cedars, LLC
1201 Howard Avenue, Suite 206
Burlingame, California 94010

Prepared by:
ENGEO Incorporated

December 21, 2015

Project No:
12684.000.000

Copyright © 2015 by ENGEO Incorporated. This document may not be reproduced in whole or in part by any means whatsoever, nor may it be quoted or excerpted without the express written consent of ENGEO Incorporated.

Project No.
12684.000.000

December 21, 2015

Mr. John Treble
Three Cedars, LLC
1201 Howard Avenue, Suite 206
Burlingame, CA 94010

Subject: 24765 Hesperian Boulevard
Hayward, California

PHASE I ENVIRONMENTAL SITE ASSESSMENT

Dear Mr. Treble:

ENGEO is pleased to present our phase I environmental site assessment of the subject property, (Property) located in Hayward, California. The attached report includes a description of the site assessment activities, along with ENGEO's findings, opinions, and conclusions regarding the Property.

ENGEO has the specific qualifications based on education, training, and experience to assess the nature, history, and setting of the Property, and has developed and performed all appropriate inquiries in conformance with the standards and practices set forth in 40 CFR Part 312. We declare that, to the best of our professional knowledge and belief, the responsible charge for this study meets the definition of Environmental Professional as defined in Section 312.10 of 40 CFR Part 312 and ASTM 1527-13.

We are pleased to be of service to you on this project. If you have any questions concerning the contents of our report, please contact us.

Sincerely,

ENGEO Incorporated

Seema Barua, EIT

Brian Flaherty, CHG

sb/bf/bvv

TABLE OF CONTENTS

Letter of Transmittal

Page

EXECUTIVE SUMMARY 1

1.0 INTRODUCTION 3

1.1 SITE LOCATION 3
1.2 SITE AND VICINITY CHARACTERISTICS 3
1.3 CURRENT USE OF PROPERTY/DESCRIPTION OF SITE IMPROVEMENTS 4
1.4 CURRENT USE OF ADJOINING PROPERTIES 4
1.5 PURPOSE OF PHASE I ENVIRONMENTAL SITE ASSESSMENT 5
1.6 DETAILED SCOPE OF SERVICES 5
1.7 SIGNIFICANT ASSUMPTIONS OR DEVIATIONS FROM ASTM STANDARD PRACTICE 5
1.8 LIMITATIONS AND EXCEPTIONS OF ASSESSMENT 5
1.9 SPECIAL TERMS AND CONDITIONS 6

2.0 USER-PROVIDED INFORMATION 7

2.1 PROPERTY RECORDS 7
2.1.1 Title Report/Ownership 7
2.1.2 Environmental Liens and Activity Use Limitations 7
2.2 USER KNOWLEDGE OF PROPERTY 7

3.0 RECORDS REVIEW 7

3.1 PREVIOUS ENVIRONMENTAL REPORTS 7
3.2 HISTORICAL RECORD SOURCES 8
3.2.1 Historical Topographic Maps 8
3.2.2 Aerial Photographs 10
3.2.3 Fire Insurance Maps 11
3.2.4 City Directory 11
3.3 ENVIRONMENTAL RECORD SOURCES 11
3.3.1 Standard Environmental Records 11
3.3.1.1 Subject Property 11
3.3.1.2 Other Properties 12
3.3.2 Additional Environmental Records 12
3.3.2.1 Subject Property 12
3.3.2.2 Other Properties 12
3.4 REGULATORY AGENCY FILES AND RECORDS 14

4.0 SITE RECONNAISSANCE 16

4.1 METHODOLOGY 16
4.2 GENERAL SITE SETTING 16

TABLE OF CONTENTS (Continued)

4.3 EXTERIOR OBSERVATIONS 16
4.4 INTERIOR OBSERVATIONS 17
4.5 ASBESTOS-CONTAINING MATERIALS AND LEAD-BASED PAINT 18
4.6 INDOOR AIR QUALITY 18

5.0 INTERVIEWS 18

6.0 EVALUATION 18

6.1 FINDINGS 18
6.2 OPINIONS AND DATA GAPS 19
6.3 CONCLUSIONS 19

REFERENCES

FIGURES
APPENDIX A – Environmental Data Resources, Inc., Radius Map Report
APPENDIX B – Environmental Data Resources, Inc., Sanborn Map Report
APPENDIX C – Environmental Data Resources, Inc., Historical Topographic Map Report
APPENDIX D – Environmental Data Resources, Inc., Aerial Photo Decade Package
APPENDIX E – Environmental Data Resources, Inc., City Directory
APPENDIX F – Environmental Data Resources, Inc., Environmental Lien Search Report
APPENDIX G – Environmental Data Resources, Inc., Building Permit Report
APPENDIX H – Environmental Site Assessment Questionnaires (2)
APPENDIX I – Qualifications of Environmental Professional

EXECUTIVE SUMMARY

ENGEO conducted a phase I environmental site assessment for the property located at 24765 Hesperian Boulevard in Hayward, California (Property). The approximately 1.8 acre Property is identified by Assessor's Parcel Number (APN) 441-12-62-2.

The Property consists of a two-story residential building with a separate garage structure, open grass areas, shrubs and trees. Review of historical records indicates that the Property has been occupied by the existing structures since approximately 1939.

This assessment included a review of local, state, tribal, and federal environmental record sources, standard historical sources, aerial photographs, fire insurance maps and physical setting sources. A reconnaissance of the Property was conducted to review site use and current conditions to check for the storage, use, production or disposal of hazardous or potentially hazardous materials and interviews with persons knowledgeable about current and past site use.

Two former leaking underground storage tank (LUST) cases are associated with adjacent properties within ¼-mile north-northeast of the Property. They are identified as Equity Properties Development Company (24688 Hesperian Boulevard) and Chevron Service Station (24350 Hesperian Boulevard). In both cases, laboratory analyses of soil and groundwater samples detected contamination. However, monitoring wells south to southwest of the site did not detect any contamination. Therefore, in our opinion, the risk of possible lateral dispersion of groundwater contaminants from the adjacent sites onto the Property is low to negligible.

The site reconnaissance and records review did not find documentation or physical evidence of soil or groundwater impairments associated with the use or past use of the Property. A review of regulatory databases maintained by county, state, tribal, and federal agencies found no documentation of hazardous materials violations or discharge on the Property and did not identify contaminated facilities within the appropriate American Society for Testing and Materials (ASTM) search distances that would reasonably be expected to impact the Property.

Based on the findings of this assessment, no Recognized Environmental Conditions (RECs), no historical RECs, and no controlled RECs were identified for the Property.

ENGEO has performed a phase I environmental site assessment in general conformance with the scope and limitations of ASTM E1527 of 24765 Hesperian Boulevard, Hayward, California, the Property. Any exceptions to, or deletions from, this practice are described in Section(s) 6.2 of this report

Based on the findings of this assessment, ENGEO recommends the following:

- Given the age of the buildings on the Property, it is possible that asbestos-contaminated materials or lead-based paint materials are present within the structures. If the structures are to be demolished, an environmental professional should be retained to check for asbestos-containing materials and/or lead-based paint.

- During our site reconnaissance, we observed a water supply well on the Property, which was not identified in the Alameda County Public Works Agency files. If the well is not included in the future development of the Property, we recommend the well and any associated underground piping be located and properly abandoned in accordance with local and State regulations.

- Since areas beneath the structures are inaccessible, an environmental professional should be notified if soil staining or odors are encountered during site clearing, preparation, and demolition.

1.0 INTRODUCTION

ENGEO conducted a phase I environmental site assessment for the Property located at 24765 Hesperian Boulevard in Hayward, California (Figure 1 and 2). The approximately 1.8-acre Property identified as APN 441-12-62-2 (Figure 3) is currently occupied by a two-story, residential building with a separate garage structure, open grass areas, shrubs and trees.

1.1 SITE LOCATION

The Property is located 24765 Hesperian Boulevard, in Hayward, California (Figure 1 and 2). The approximately 1.8-acre Property is identified as APN 441-12-62-2 (Figure 3).

1.2 SITE AND VICINITY CHARACTERISTICS

According to published topographic maps, the Property ranges in elevation from approximately 27 feet above mean sea level (msl) in the south to approximately 57 feet above msl to the north. Review of the Graymer (1997) Geologic Map found that the Property is underlain by Holocene-age flood plain deposits (Qhfp).

Geocheck – The Physical Setting Source Summary of the Environmental Resources Data report (Appendix A) indicated nine Federal United States Geological Survey (USGS) wells located within 1 mile of the Property. Well Number USGS40000184404 is mapped approximately $^{1}/_{8}$ miles south of the Property with 50 groundwater level measurements reported for this well. From 1958 to 1983, groundwater in the vicinity of the Property was measured between 12½ feet and 21 feet below the ground surface. Well Number USGS4000184374 mapped approximately ½ mile southwest of the Property had a groundwater measurement recorded in 2002 at a depth of 42 feet below the ground surface. Well Numbers USGS4000184424 and USGS40000184447 mapped approximately ½ mile east of the Property had groundwater measurements recorded in 2002 at depths of 27 and 45 feet below the ground surface respectively.

Additionally, the Environmental Resources Data report indicated eight State wells located within 1 mile of the Property. Well Number CADW60000033530 is mapped approximately $^{1}/_{8}$ mile south of the Property and had no groundwater measurements taken. Well Numbers 3488 and 3 are mapped approximately ½ mile southwest of the Property and had no groundwater measurements taken.

The Physical Setting Source Summary also provided hydrogeologic information for use as an indicator of groundwater flow direction in the immediate area. This summary shows 24 wells with about $^{1}/_{8}$ to 1 mile in the surrounding vicinity of the Property. Information gathered from this site indicates the groundwater flow direction was observed to the west-southwest and northwest and the depth to groundwater is approximately 10 to 15 feet. The Property is underlain by shallow and deeper aquifers separated by silty clay.

We reviewed the Department of Water Resources On-line Water Data Library for depth to water in the vicinity of the site. The website found four state wells within 1 mile of the Property. Well

number 03S02W29F004M mapped about 300 feet west of the Property had historical groundwater measurements observed between 12 and 23 feet below the ground surface, Well numbers 03S02W29A003M and 03S02W28D003M mapped approximately 0.4 miles east of the Property had historical ground water measurements ranging between depths of 24 and 29 feet and 48 to 56 feet, respectively. Lastly, state well number 03S02W30G005M is mapped approximately 0.75 miles east of the Property with historical groundwater measurements observed between 3 and 9 feet below the ground surface.

We reviewed EnviroStor, a website maintained by the State of California, Department of Toxic Substances Control, and GeoTracker, a website maintained by the State of California, Water Resources Control Board, for nearby facilities with records that include depth to groundwater measurements. The following information was obtained regarding local groundwater conditions.

TABLE 1.2-1
Local Groundwater Conditions

Proximity to Property	Reported Depth to Groundwater	Reported Groundwater Flow Direction
0.3 miles North	13 to 20 feet	Southwest
0.9 miles East	16 to 22 feet	West-Southwest
0.85 miles Southeast	8 to 15 feet	West-Southwest

The site-specific depth to groundwater and direction of groundwater flow was not determined as part of this assessment. Fluctuations in groundwater levels may occur seasonally and over a period of years due to variations in precipitation, temperature, irrigation and other factors.

We reviewed the Department of Conservation, Division of Oil, Gas, and Geothermal Resources (DOGGR) web site and map database to determine if any historic oil and/or gas wells were located within the Property. No wells were mapped within 1 mile of the Property.

1.3 CURRENT USE OF PROPERTY/DESCRIPTION OF SITE IMPROVEMENTS

The Property currently contains a two-story house and separate garage structure. The site also contains open grass areas, shrubs and trees.

1.4 CURRENT USE OF ADJOINING PROPERTIES

The Property is located in a mixed-use area of Hayward consisting of commercial, light industrial, and residential development. The Property is bound by Hesperian Boulevard to the east, Sangamore Street to the north, residential developments to the west, and a vacant lot, that is part of Chabot College, to the south.

1.5 PURPOSE OF PHASE I ENVIRONMENTAL SITE ASSESSMENT

This assessment was performed at the request of Three Cedars, LLC for the purpose of environmental due diligence during Property acquisition. The objective of this phase I environmental site assessment is to identify Recognized Environmental Conditions (RECs) associated with the Property. As defined in the ASTM Standard Practice E 1527-13, an REC is "the presence or likely presence of any hazardous substances or petroleum products in, on, or at a property: (1) due to release to the environment; (2) under conditions indicative of a release to the environment; or (3) under conditions that pose a material threat of a future release to the environment."

1.6 DETAILED SCOPE OF SERVICES

The scope of services performed included the following:

- A review of publicly available and practically reviewable standard local, state, tribal, and federal environmental record sources.
- A review of publicly available and practically reviewable standard historical sources, aerial photographs, fire insurance maps and physical setting sources.
- A reconnaissance of the Property to review site use and current conditions. The reconnaissance was conducted to check for the storage, use, production or disposal of hazardous or potentially hazardous materials.
- Interviews with owners/occupants and public sector officials.
- Preparation of this report with our findings, opinions, and conclusions.

1.7 SIGNIFICANT ASSUMPTIONS OR DEVIATIONS FROM ASTM STANDARD PRACTICE

There were no significant deviations from the ASTM Standard Practice.

1.8 LIMITATIONS AND EXCEPTIONS OF ASSESSMENT

The professional staff at ENGEO strives to perform its services in a proper and professional manner with reasonable care and competence but is not infallible. The recommendations and conclusions presented in this report were based on the findings of our study, which were developed solely from the contracted services. The findings of the report are based in part on contracted database research, out-of-house reports and personal communications. The opinions formed by ENGEO are based on the assumed accuracy of the relied upon data in conjunction with our relevant professional experience related to such data interpretation. ENGEO assumes no liability for the validity of the materials relied upon in the preparation of this report.

This document must not be subject to unauthorized reuse; that is, reuse without written authorization of ENGEO. Such authorization is essential because it requires ENGEO to evaluate the document's applicability given new circumstances, not the least of which is passage of time. The findings from a phase I environmental site assessment are valid for one year after completion of the report. Updates of portions of the assessment may be necessary after a period of 180 days after completion.

This phase I environmental site assessment is not intended to represent a complete soil or groundwater characterization, nor define the depth or extent of soil or groundwater contamination. It is intended to provide an evaluation of potential environmental concerns associated with the use of the Property. A more extensive assessment that would include a subsurface exploration with laboratory testing of soil and groundwater samples could provide more definitive information concerning site-specific conditions. If additional assessment activities are considered for the Property and if other entities are retained to provide such services, ENGEO cannot be held responsible for any and all claims arising from or resulting from the performance of such services by other persons or entities. ENGEO can also not be held responsible from any and all claims arising or resulting from clarifications, adjustments, modifications, discrepancies or other changes necessary to reflect changed field or other conditions.

1.9 SPECIAL TERMS AND CONDITIONS

ENGEO has prepared this report for the exclusive use of our client, Three Cedars, LLC. It is recognized and agreed that ENGEO has assumed responsibility only for undertaking the study for the client. The responsibility for disclosures or reports to a third party and for remedial or mitigative action shall be solely that of the Client.

Laboratory testing of soil or groundwater samples was not within the scope of the contracted services. The assessment did not include an asbestos survey, an evaluation of lead-based paint, an inspection of light ballasts for polychlorinated biphenyls (PCBs), a radon evaluation, or a mold survey.

This report is based upon field and other conditions discovered at the time of preparation of ENGEO's assessment. Visual observations referenced in this report are intended only to represent conditions at the time of the reconnaissance. ENGEO would not be aware of site contamination, such as dumping and/or accidental spillage, that occurred subsequent to the reconnaissance conducted by ENGEO personnel.

2.0 USER-PROVIDED INFORMATION

2.1 PROPERTY RECORDS

2.1.1 Title Report/Ownership

The Title Report lists recorded land title detail, ownership fees, leases, land contracts, easements, liens, deficiencies, and other encumbrances attached to or recorded against a subject property. Laws and regulations pertaining to land trusts vary from state to state and the detail of information presented in a Title Report can vary greatly by jurisdiction. As a result, ENGEO utilizes a Title Report, when provided to us, as a supplement to other historical record sources.

A Preliminary Title Report for the Property was not provided for our review before publication of this report.

2.1.2 Environmental Liens and Activity Use Limitations

Environmental Data Resources, Inc. (EDR) provided an Environmental Lien Search Report for the Property prepared by NETR Real Estate Research and Information. The report, which is included in Appendix F, listed no environmental liens associated with the Property APN.

2.2 USER KNOWLEDGE OF PROPERTY

Mr. John Treble, of Three Cedars, LLC completed an environmental site assessment questionnaire pertaining to user-related applicable environmental information regarding the Property. In the questionnaire, Mr. Treble did not identify potential environmentally related issues with the Property. The questionnaire is presented in its entirety in Appendix H. A summary is provided below.

Mr. Treble is unaware of commonly known, reasonably ascertainable, or specialized knowledge indicative of releases or threatened releases that is material to the potential presence of Recognized Environmental Conditions.

Mr. Treble has indicated that the purchase price of the Property is reflective of fair market value of the Property.

3.0 RECORDS REVIEW

3.1 PREVIOUS ENVIRONMENTAL REPORTS

We were not provided with previous environmental reports for the Property.

3.2 HISTORICAL RECORD SOURCES

The purpose of the historical record review is to develop a history of the previous uses or occupancies of the Property and surrounding area in order to identify those uses or occupancies that are likely to have led to recognized environmental conditions on the Property.

3.2.1 Historical Topographic Maps

Historical USGS topographic maps were reviewed to determine if discernible changes in topography or improvements pertaining to the Property had been recorded. The following maps were provided through an EDR Historical Topographic Map Report, presented in Appendix C.

TABLE 3.2.1-1
Historical Topographic Maps

Quad	Year	Series	Scale
Hayward	1899	15	1:62500
Hayward	1915	15	1:62500
Newark	1947	7.5	1:24000
Hayward	1947	-7.5	1:24000
San Leandro	1947	7.5	1:24000
Newark	1948	7.5	1:24000
Redwood Point	1948	7.5	1:24000
San Leandro	1948	7.5	1:24000
Hayward	1950	7.5	1:24000
Redwood Point	1959	7.5	1:24000
San Leandro	1959	7.5	1:24000
Hayward	1959	7.5	1:24000
Newark	1959	7.5	1:24000
Redwood Point	1968	7.5	1:24000
San Leandro	1968	7.5	1:24000
Hayward	1968	7.5	1:24000
Newark	1968	7.5	1:24000
Redwood Point	1973	7.5	1:24000
San Leandro	1973	7.5	1:24000
Hayward	1973	7.5	1:24000
Newark	1973	7.5	1:24000
Redwood Point	1980	7.5	1:24000
San Leandro	1980	7.5	1:24000
Hayward	1980	7.5	1:24000

Quad	Year	Series	Scale
Newark	1980	7.5	1:24000
Redwood Point	1996	7.5	1:24000
San Leandro	1996	7.5	1:24000
Hayward	1996	7.5	1:24000
Newark	1996	7.5	1:24000
Redwood Point	2012	7.5	1:24000
San Leandro	2012	7.5	1:24000
Hayward	2012	7.5	1:24000
Newark	2012	7.5	1:24000

1899 and 1915 Maps – Mt. Eden Station and a main railroad line are mapped southwest of the Property. Additionally, Hayward's station, another main railway station is located northeast of the Property. The Property is vacant. The surrounding areas of the Property appear to be open space.

1947, 1948, and 1950 Maps – There are no structures depicted on the Property. Mt. Eden Station and the Southern Pacific rail line remain to the southwest of the Property. The Hayward Municipal Airport is mapped northwest of the Property. Burbank School and John Muir School are mapped to the northeast of the Property. Hesperian Boulevard is mapped to the east and West Jackson Street is mapped south and east of the Property. Areas to the west and northeast of the Property appear to be more developed.

1959 Map – Developed residential areas are mapped to the north and west of the Property. Many schools are mapped south and northeast of the Property. A sewage disposal area is mapped southwest of the Property. The Alameda County Building is mapped northeast of the Property. Interstate 880 Freeway is mapped east of the Property running from the southeast to the north.

1968 Map – The Chabot College is mapped to the south of the Property. The areas surrounding the Property appear to be more developed. West Jackson Street is mapped south of the Property (future Interstate 92 Freeway).

1973 and 1980 Maps – No structures are depicted on the Property. Areas surrounding the Property appear to contain many industrial/commercial structures. Residential communities are also shown northwest and southwest of the Property. Skywest Golf Course is mapped northwest of the Property.

1996 Map – The Hayward Airport is still shown along with the Mt. Eden Station. Many of the schools surrounding the Property are no longer mapped, with the exception of Chabot College. The sewage disposal plant southwest of the Property has more structures and is more developed.

2012 Map – The Mt. Eden Station and the South Pacific rail line are no longer mapped southwest of the Property. Many of the areas that once had schools and parks now consist of residential or

industrial/commercial communities. The Skywest Golf Course and the Hayward Airport are still mapped northwest of the Property.

3.2.2 Aerial Photographs

The following aerial photographs, provided by EDR, were reviewed for information regarding past conditions and land use at the Property and in the immediate vicinity. These photographs are presented in Appendix D.

TABLE 3.2.2-1
Aerial Photographs

Flyer	Year	Scale
USGS	1939	1"=500'
USGS	1946	1"=500'
USGS	1958	1"=500'
USGS	1966	1"=500'
USGS	1968	1"=500'
USGS	1974	1"=500'
USGS	1982	1"=500'
USGS/DOQQ	1993	1"=500'
USGS	1998	1"=500'
USGS/NAIP	2005	1"=500'
USGS/NAIP	2006	1"=500'
USGS/NAIP	2009	1"=500'
USGS/NAIP	2010	1"=500'
USGS/NAIP	2012	1"=500'

1939 and 1946 Photographs – The Property appears to contain residential structures along the northern and central portions and has numerous trees and shrubs throughout the rest of the area. The areas surrounding the Property appear to be used for limited agricultural purposes. There are farmhouses southeast and northeast of the Property.

1958 Photograph – The structure in the northern portion is no longer evident, though the other residential structures are still visible. Areas to the north and east of the Property have been developed with roadways and residential/commercial structures. Areas to the west of the Property appear to be under construction.

1966 and 1968 Photographs – The Property conditions appear similar to prior photographs. Structures on Chabot College south of the Property appear to be constructed. Areas to the southwest and northeast appear to be developed into residential communities. Areas to the northwest are under construction with grading activities.

1974 and 1982 Photographs – The Property conditions appear to be consistent with prior photographs. The area to the northwest has been developed into the Southland Mall. Portions of Chabot College south of the Property are more developed.

1993 and 1998 Photographs – Continued development including additional industrial/commercial buildings and roadways are evident in the areas surrounding the Property. The residential structures previously seen on the Property are still visible.

2005 and 2006 Photographs – Property conditions are appear similar to the 1998 photograph. Areas of Chabot College south of the Property have been modified.

2009, 2010, and 2012 Photographs – The Property conditions appear to be similar to the 2006 photograph. The lot directly to the south of the Property appears to be vacant.

3.2.3 Fire Insurance Maps

EDR prepared a Sanborn Fire insurance map search for the Property and surrounding properties. EDR reported that a 1966 map was available for the Property and surrounding properties. The map is in Appendix B.

3.2.4 City Directory

City Directories, published since the 18th century for major towns and cities, list the name of the resident or business associated with each address. A city directory search conducted by EDR is located in Appendix E.

The following listings were found for 24765 Hesperian Boulevard: Jacques A. Dekker (1973 through 2002), Roy H. Oliver (1930 through 1970).

Other listings in the vicinity of the Property are primarily associated with residential and commercial uses.

3.3 ENVIRONMENTAL RECORD SOURCES

EDR performed a search of federal, tribal, state, and local databases regarding the Property and nearby properties. Details regarding the databases searched by EDR are provided in Appendix A. A list of the facilities documented by EDR within the approximate minimum search distance of the Property is provided below.

3.3.1 Standard Environmental Records

3.3.1.1 Subject Property

The Property is not listed on the Standard Environmental Record sources.

3.3.1.2 Other Properties

The following databases include facilities listed within the appropriate ASTM search distances of the Property on Standard Environmental Records sources.

TABLE 3.3.1.2-1

Facility	Street	Databases
RITEAID 5921	24536 HESPERIAN BLVD	RCRA-CESQG
EQUITY PROP DEVELOPMENT COMPANY	24688 HESPERIAN BLVD	LUST
EQUITY PROPERTIES & DEVELOPMENT	24688 HESPERIAN BLVD	LUST
SOUTHLAND CHEVRON	2350 HESPERIAN BLVD	LUST
MERVYN'S LLC – STORE #001	545 SOUTHLAND DRIVE	LUST
AIRPORT PLAZA	23958 HESPERIAN BLVD	SLIC
ALAMEDA COUNTY BUILDING MAINTENANCE	951 TURNER CT	SLIC
CHABOT COMMUNITY COLLEGE	25555 HESPERIAN BLVD	LUST, AST
XEROX CORPORATION	24600 INDUSTRIAL BLVD	RCRA-SQG, ENVIROSTOR
THERMIONICS METAL PROCESSING	3124 DEPOT ROAD	ENVIROSTOR
CONTINENTAL WHITE CAP PLT 144	24493 CLAWITER ROAD	ENVIROSTOR, LUST
DOUBLE O2SALVAGE INC.	2034 AMERICAN AVE	ENVIROSTOR, LUST
TRIDENT TRUCK LINE INC	23724 SAKLAN ROAD	RCRA-SQG. ENVIROSTOR, LUST
LAVISTA LLC	22958 SAKLAN ROAD	ENVIROSTOR
USANG CA HAYWARD BASE	1525 WEST WINTON AVE	RESPONSE, ENVIROSTOR

3.3.2 Additional Environmental Records

3.3.2.1 Subject Property

The Property is not listed on the Additional Environmental Record sources.

3.3.2.2 Other Properties

The following databases include facilities listed within the appropriate ASTM search distances of the Property on the Additional Environmental Record sources.

TABLE 3.3.2.2-1

Facility	Street	Databases
GT INVESTIMENTS, INC	1078 LA PLAYA DR	SWEEPS UST, CA FID UST
FIRESTONE #3669	1078 LA PLAYA DR	HIST UST
PACIFIC BELL	24742 LA PLAYA PLACE	FINDS, RCRA NonGen/NLR
HAYWARD T.S.P.	24742 LA PLAYA PLACE	SWEEPS UST, CA FID UST, HIST UST
RANCH 10	24985 HESPERIAN BLVD	HIST UST, CA FID UST
PACIFIC BELL	1580 CHABOT COURT	FINDS, RCRA NonGen/ NLR
APPLEBY RUG SERVICE	24711 STONE COURT	EDR Hist Cleaner
SOUTHLAND CHEVRON	24350 HESPERIAN BLVD	SWEEPS UST, CA FID UST, HIST CORTESE
MERVYN'S LLC – STORE #001	545 SOUTHLAND DRIVE	EMI
SUNNYSIDE NURSERY	24934 MOHR DRIVE	Alameda county CS, HIST UST
ALAMEDA COUNTY BUILDING MAINTENANCE	951 TURNER CT	SWEEPS UST, CA FID UST
CHABOT COMMUNITY COLLEGE	25555 HESPERIAN BLVD	EMI
XEROX CORPORATION	24600 INDUSTRIAL BLVD	FINDS, HAZNET
THERMIONICS METAL PROCESSING	3124 DEPOT ROAD	EMI
CONTINENTAL WHITE CAP PLT 144	24493 CLAWITER ROAD	SWEEPS UST, HIST UST, CA FID UST, RCRA NonGen/ NLR, HIST CORTESE
DOUBLE O2SALVAGE INC.	2034 AMERICAN AVE	SWEEPS UST, CA FID UST, HIST CORTESE, NPDES, WDS
TRIDENT TRUCK LINE INC	23724 SAKLAN ROAD	Alameda County CS, HIST UST, CA FID UST, FINDS, HIST CORTESE
CLERKS BUILDING MATERIALS	23040 CLAWITER ROAD	Notify 65
LAVISTA LLC	22958 SAKLAN ROAD	VCP, DEED
USANG CA HAYWARD BASE	1525 WEST WINTON AVE	HIST Cal-Sites, SWEEPS UST, HIST UST, CA FID UST, MCS, FINDS, CORTESE, NPDES

Based on the distances to the identified database sites, regional topographic gradient, and the EDR findings, it is unlikely that the above-stated database sites pose an environmental risk to the Property. Properties that are on the "Orphan Summary" list appear to be located beyond the ASTM recommended radius search criteria.

3.4 REGULATORY AGENCY FILES AND RECORDS

The following agencies were contacted pertaining to possible past development and/or activity at the Property.

- City of Hayward Development Services Department - Building and Planning Divisions
- City of Hayward Fire Department
- Alameda County Department of Environmental Health
- Alameda County Public Works Agency
- Alameda County Fire Department
- Alameda County Assessor's Office
- California Regional Water Quality Control Board
- Department of Toxic Substances Control

City of Hayward Development Services Department – The City of Hayward's Development Services Department were contacted regarding building permits or other files relating to the Property. Reviewed files generally consisted of typical building permits and inspections associated with owner improvements. Two relevant records were identified:

- 1955 – City of Hayward permit for demolishment of an old residence at 24765 Hesperian Boulevard, Hayward.

- 2006 – Permits and inspection forms from the City of Hayward in reference to a fire to the detached garage in which the electric meter for the entire property was damaged.

Additionally, a building permit report for the Property was provided by EDR. This report is presented in Appendix G.

City of Hayward Fire Department – The City of Hayward Fire Department was contacted for files related to the Property. The Fire Department did not respond to our request at the time of report completion.

Alameda County Department of Environmental Health – The Alameda County Department of Environmental Health (ACDEH) online database was used to determine if files exist for the Property. The ACDEH did not respond to our request at the time of report completion. We also reviewed the ACDEH's online Local Oversight Program (LOP) search website, and no records were found for the Property.

Alameda County Public Works Agency – The Alameda County Public Works Agency (ACPWA) was contacted for files related to the Property. They had no records or permits for the Property other than the current drilling permit ENGEO submitted for a geotechnical exploration for the Property. They communicated that the permitting process for Alameda County started around 1968, so it is possible that there would be no prior documentation for the Property on record.

Alameda County Fire Department – The Alameda County Fire Department was contacted to check for files on the Property. Department staff referred us to the City of Hayward Fire Department for public files.

Alameda County Assessor's Office – The Alameda County Assessor's Office website was viewed for information regarding the Property. Information from the website confirmed that the Property is approximately 1.8 acres in area, and consists of one parcel identified by APN 441-12-62-2.

California Regional Water Quality Control Board – The California Regional Water Quality Control Board's online database, GeoTracker, was reviewed for files relating to the Property and surrounding properties. There were no listings for the Property. The following summarize the findings from the GeoTracker database for adjacent sites.

- **Equity Property Development Company**: A former leaking underground storage tank (LUST) case is associated with Equity Property Development at 24688 Hesperian Boulevard, Hayward, approximately 340 feet northeast of the Property. The Alameda County Health Care Services Agency (ACHCSA) and the Hayward Fire Department were the lead agencies providing oversight of the case. A site summary report by Harding Lawson Associates (HLA) from 1989 describes two pump islands, two 7,500- and 5,000-gallon underground gasoline storage tanks (USTs), and a 280-gallon waste oil UST that were removed from the site in 1978.

  A phase II evaluation for petroleum hydrocarbons was performed by HLA, in which detectable levels of TPH-gasoline was found in the soil and groundwater and detectable amounts of toluene was found in a groundwater monitoring well (MW-2). The detected contaminants are below the environmental screening level (ESL) for residential development, with the exception of toluene in the groundwater. The report indicates that the lateral extent of the contamination in the south-south west direction is unknown. However, laboratory testing of a groundwater sample collected from monitoring well MW-1, located south of MW-2, did not detect any contaminants. Based on this finding it appears that the potential for soil or groundwater impacts on the Property from the adjacent site is low. Subsequent soil and groundwater sampling and laboratory testing was performed until the case was closed on February 12, 2004.

- **Chevron Service Station**: A former LUST case is associated with the Chevron Service Station at 24350 Hesperian Boulevard, Hayward, approximately ¼-mile north to northeast of the Property. The California Regional Water Quality Board, San Francisco Bay Region was the lead agency providing oversight of the case. The case closure document shows that four 2,000-, 5,000, 6,000-, and 10,000-gallon USTs, and a 550-gallon waste old UST were removed from the site. The 2,000-gallon UST was removed in the 1960s and the remaining three fuel USTs and the waste-oil UST were replaced and relocated during station reconstruction in 1992. Subsequent soil and groundwater sampling and laboratory testing was performed until the Board issued a case closure letter dated June 6, 2011.

The closure letter stated that detectable levels of TPH-gasoline, BTEX, and MTBE were found in the soil and groundwater above the ESL for residential use. A site conceptual model, prepared by Conestoga-Rovers & Associates (CRA) in June 2009, included a baseline assessment for soil and groundwater contamination and well as an analysis from previous reports dated from 1989. Concentration contour maps included in the report by CRA showed the contamination of TPH-gasoline, BTEX, and MTBE in soil and groundwater to be focused in the northwestern region of the site, where the former USTs were located. Very low to non-detectable levels of the contaminants were found in the groundwater dispersing in the south and southwest directions. Therefore, in our opinion, the potential for soil or groundwater contamination impacts to the Property from this off-site source appears to be low to negligible.

Department of Toxic Substances Control – We reviewed the EnviroStor Database maintained by the Department of Toxic Substances Control (DTSC) to identify ongoing environmental site assessment and remedial activities in the immediate vicinity of the Property. There were no records for the Property listed in the EnviroStor database. The EnviroStor database did not identify other sites within the immediate vicinity of the Property that would be considered an environmental concern.

4.0 SITE RECONNAISSANCE

4.1 METHODOLOGY

ENGEO conducted a reconnaissance of the Property on December 9, 2015. The reconnaissance was performed by Seema Barua, a Staff Engineer of ENGEO. The Property was viewed for hazardous materials storage, superficial staining or discoloration, debris, stressed vegetation, or other conditions that may be indicative of potential sources of soil or groundwater contamination. The site was also checked for evidence of fill/ventilation pipes, ground subsidence, or other evidence of existing or preexisting underground storage tanks. Photographs taken during the site reconnaissance are presented in Figure 5.

4.2 GENERAL SITE SETTING

The Property is located in a mixed-use area of Hayward consisting of commercial, light industrial and residential development. The Property is currently occupied by a two-story house and separate garage structure. The site also contains open grass areas, shrubs and trees.

4.3 EXTERIOR OBSERVATIONS

Structures. Two structures are on the Property. A two-story house with an underground basement, and a detached garage building (See Figures 2 and 5).

Hazardous Substances and Petroleum Products in Connection with Identified Uses. Small quantities of paints, cleaners, and soil fertilizers were found in the detached garage and underground basement. Some minor staining was evident during the reconnaissance.

Storage Tanks. No above-ground storage tanks or evidence of existing underground storage tanks was observed during the site reconnaissance.

Odors. No odors indicative of hazardous materials or petroleum material impacts were noted at the time of the reconnaissance.

Pools of Potentially Hazardous Liquid. No pools of potentially hazardous liquid were observed within the Property at the time of the reconnaissance.

Drums. No drums were observed on the Property at the time of the reconnaissance.

Hazardous Substance and Petroleum Product Containers. No hazardous substance or petroleum product containers were observed on the Property at the time of the reconnaissance.

Polychlorinated Biphenyls (PCBs). No PCB-containing materials, including transformers, were observed within the Property during the reconnaissance.

Pits, Ponds and Lagoons. No pits, ponds or lagoons were observed within the Property at the time of the reconnaissance.

Stained Soil/Pavement. Minor staining was observed within the detached garage and underground basement. The minor staining was on competent concrete or wood flooring and was not indicative of a significant spill or leak. We believe the minor staining does not represent an environmental concern.

Stressed Vegetation. No signs of stressed vegetation were observed on the Property at the time of the reconnaissance.

Solid Waste/Debris No disposal of solid waste was observed at the Property.

Stockpiles/Fill Material No stockpiles or fill material was observed on the Property during the reconnaissance.

Wastewater. No wastewater conveyance systems were observed at the Property during the reconnaissance.

Wells. An irrigation well was evident on the northern side of the detached garage. The well appeared to be used for personal irrigation purposes on the Property.

Septic Systems. No septic systems were found within the Property during the reconnaissance.

4.4 INTERIOR OBSERVATIONS

The two structures on the Property consisted of a two-story house with an underground basement, and a detached garage building. The garage contained concrete or wood flooring. The

two-story house generally consisted of wood or tile flooring with concrete flooring in the underground basement.

4.5 ASBESTOS-CONTAINING MATERIALS AND LEAD-BASED PAINT

An asbestos and lead-based paint survey was not conducted as part of this assessment. Given the age of the existing structures, it is conceivable that asbestos-containing materials and lead-based paint materials may be found within the structures.

4.6 INDOOR AIR QUALITY

An evaluation of indoor air quality, mold, or radon was not included as part of the contracted scope of services. The California Department of Health Services has conducted studies of radon risks throughout the state, sorted by zip code. Results of the studies indicate that 448 tests were conducted within the Property zip code, with 12 tests exceeding the current EPA action level of 4 picocuries per liter [pCi/L][1]).

In accordance with ASTM E2600-10 (Tier 1) (*Standard Guide for Vapor Encroachment Screening on Property Involved in Real Estate Transactions*); there are no potential petroleum hydrocarbon sources for vapor intrusion within 1/10 mile of the Property or volatile organic compound (VOCs) sources within 1/3 mile of the Property.

5.0 INTERVIEWS

Based on our discussions with Mr. John Treble, Three Cedars, LLC, and Hue Tran, the Key Site manager, they are aware of the irrigation well on the Property. Mr. Tran was aware of a past septic tank on the Property, but the previous owner apparently removed the tank several years ago. Mr. Tran described a sewer line that ran through the central portion of the Property following a general east-to-west trend before turning to the north, along the eastern boundary of the Property. They were not aware of any other environmental concerns or cases associated with the Property.

6.0 EVALUATION

6.1 FINDINGS

The reconnaissance and records research did not find documentation or physical evidence of soil or groundwater impairments associated with the current or past use of the Property. A review of regulatory databases maintained by county, state and federal agencies found no documentation of hazardous materials violations or discharge on the Property. No documented soil or groundwater contamination associated with abutting properties was found from the records research.

[1] California Department of Health Services – Division of Drinking Water and Environmental Management – Radon (http://www.cdph.ca.gov/HealthInfo/environhealth/Documents/Radon/CaliforniaRadonDatabase.pdf).

6.2 OPINIONS AND DATA GAPS

It is our opinion that the findings of this study are based on a sufficient level of information obtained during our contracted scope of services to render a conclusion as to whether additional appropriate investigation is required to identify the presence or likely presence of a REC.

- A title report for the Property was not provided for review.
- The City of Hayward Fire Department did not respond to our request at the time of report completion.

The data gaps identified during this process do not affect the conclusions as to the presence or lack of presence of RECs at the Property.

6.3 CONCLUSIONS

The study included a review of local, state and federal environmental record sources, standard historical sources, aerial photographs, fire insurance maps and physical setting sources; a reconnaissance of the Property to review site use and current conditions to check for the storage, use, production or disposal of hazardous or potentially hazardous materials; and interviews with persons knowledgeable about current and past site use.

The site reconnaissance and records review did not find documentation or physical evidence of soil or groundwater impairments associated with the use of the Property. A review of regulatory databases maintained by county, state, and federal agencies found no documentation of hazardous materials violations or discharge on the Property. A review of regulatory agency records and available databases did not identify contaminated facilities within the appropriate ASTM search distances that would be expected to impact the Property

ENGEO has performed a phase I environmental site assessment in general conformance with the scope and limitations of ASTM E1527 of 24765 Hesperian Boulevard, Hayward, California, the Property. Any exceptions to, or deletions from, this practice are described in Section(s) 6.2 of this report. This assessment has revealed no evidence of Recognized Environmental Conditions in connection with the Property.

Based on the findings of this assessment, ENGEO recommends the following:

- Given the age of the buildings on the Property, it is possible that asbestos-contaminated materials or lead-based paint materials are may be found in the structures. If the structures are to be demolished, a materials survey should be undertaken to check for asbestos-containing materials and/or lead-based paint.
- During the site reconnaissance, a water supply well used for irrigation on the Property was found that had not been identified in the Alameda County Public Works files. If the well is not included in the future development on the Property, we recommend the well and any

associated underground piping be located and properly abandoned in accordance with local and State regulations.

- Since areas beneath the structures was inaccessible, an environmental professional should be notified if soil staining or odors are encountered during site clearing, preparation, and demolition.

SELECTED REFERENCES

California Department of Water Resources (http://www.water.ca.gov/waterdatalibrary/)

California Department of Conservation, Department of Oil, Gas, and Geothermal Resources Website; Oil and Gas Maps (DOGGR) (http://maps.conservation.ca.gov/doms/doms-app.html)

California Department of Health Services – Division of Drinking Water and Environmental Management – Radon (http://ww2.cdph.ca.gov/HealthInfo/environhealth/Documents/Radon/CaliforniaRadonDatabase.pdf)

EnviroStor Website, Department of Toxic Substances Control (http://www.envirostor.dtsc.ca.gov/public//)

GeoTracker GAMA Website, State Water Resources Control Board (http://geotracker,waterboards,ca,gov/gama/)

GeoTracker Website, State Water Resources Control Board (http://geotracker,swrcb.ca.gov/)

Google Maps (http://maps.google.com)

Graymer, R W., Helley, E.J., Quaternary Geology of Alameda County, and Surrounding Areas: Derived from the Digital Database Open-File Report 97-97, USGS, 1997.

Historic Aerials (http://www.historicaerials,com)

USGS 15'/7.5' Hayward, Newark, San Leandro, Redwood Point Maps dated 1899, 1915, 1947, 1948, 1950, 1959, 1968, 1973, 1980, 1996, 2012.

FIGURES

LIST OF FIGURES

Figure 1 - Vicinity Map
Figure 2 - Site Plan
Figure 3 – Assessor's Parcel Map
Figure 4 - Site Photographs

© 2015 BY ENGEO INCORPORATED. THIS DOCUMENT MAY NOT BE REPRODUCED IN WHOLE OR IN PART BY ANY MEANS WHATSOEVER, NOR MAY IT BE QUOTED OR EXCERPTED WITHOUT THE EXPRESS WRITTEN CONSENT OF ENGEO INCORPORATED.

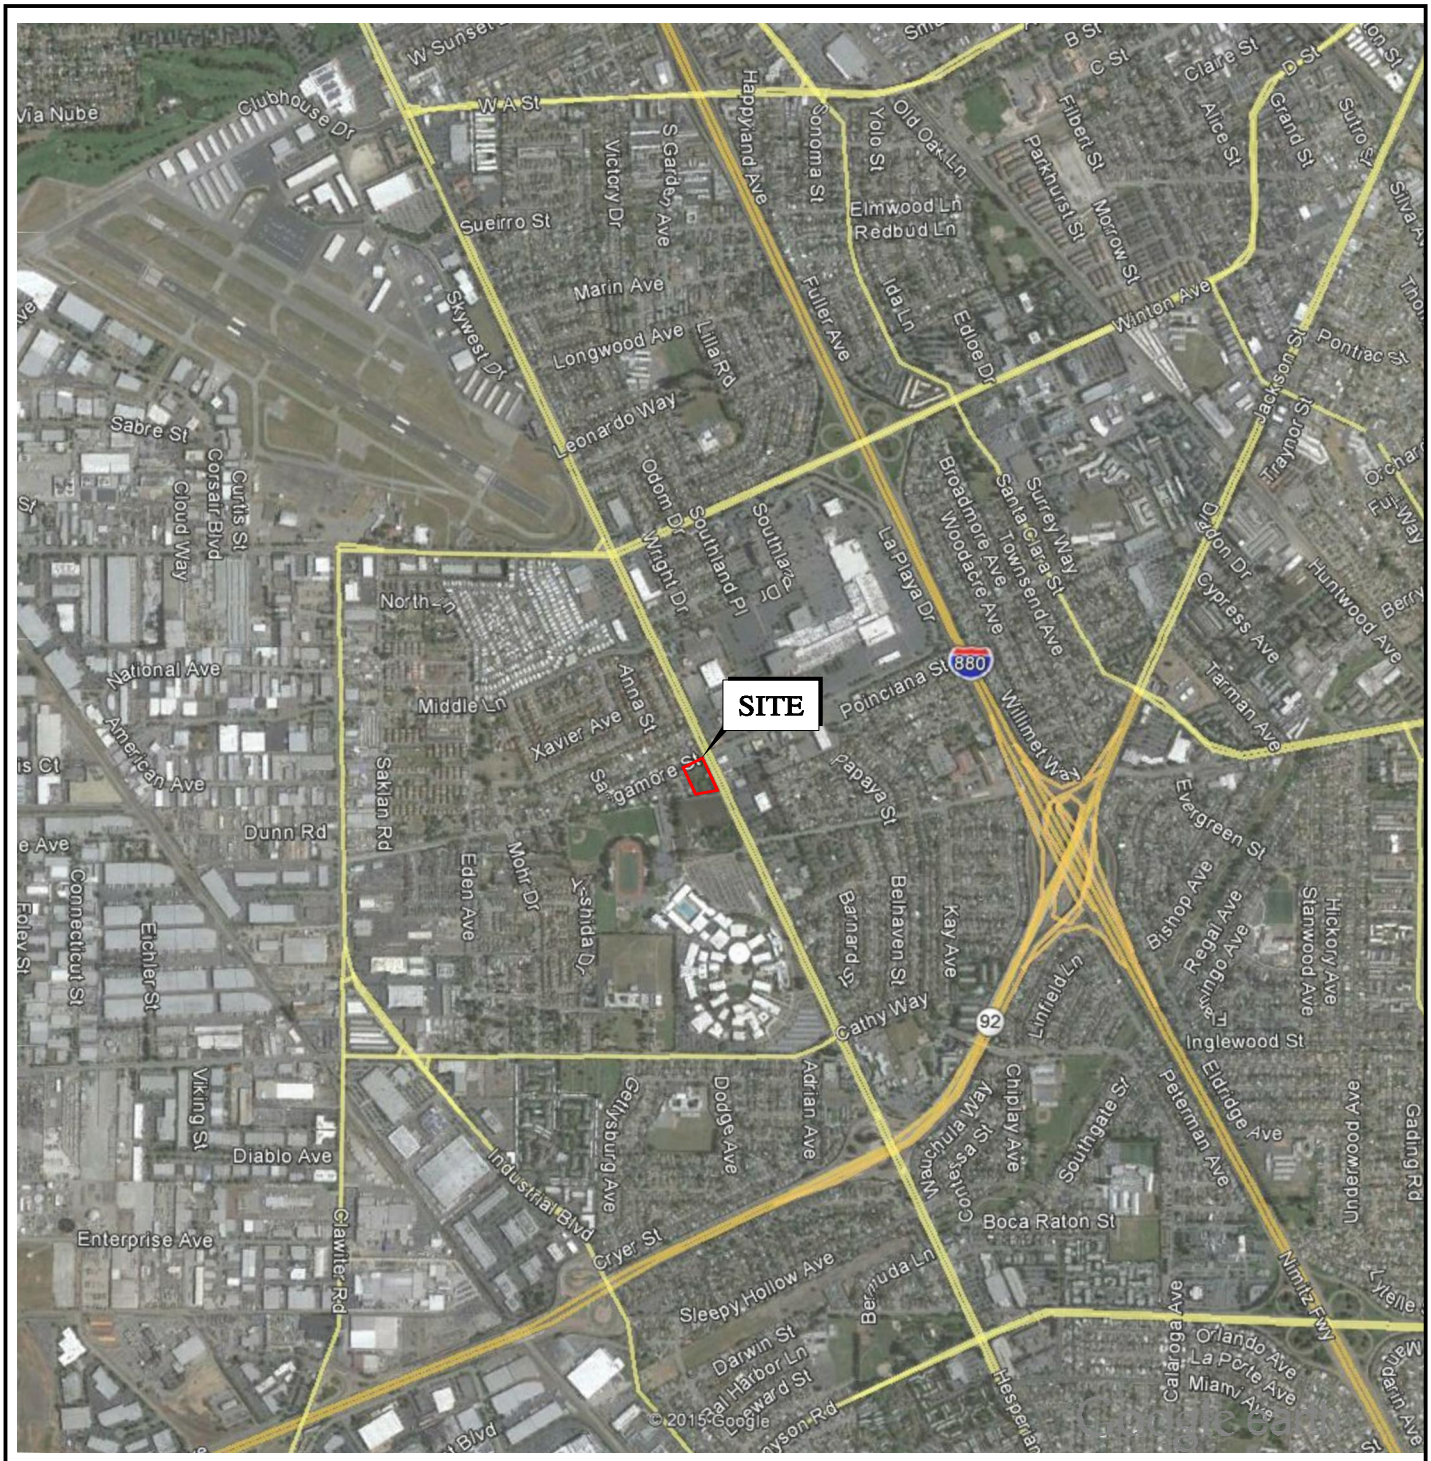

N

0 FEET 2000

0 METERS 1000

BASE MAP SOURCE: GOOGLE EARTH MAPPING SERVICE

ENGEO Expect Excellence

VICINITY MAP

24765 HESPERIAN BOULEVARD

HAYWARD, CALIFORNIA

PROJECT NO.: 12684.000.000		FIGURE NO. 1
SCALE: AS SHOWN		
DRAWN BY: SRP	CHECKED BY: BF	

G:\Drafting\DRAFTING2_Dwg_10000 to 12999\12684\000\ESA\12684000000-GEX-1-Vicinitymap-1215.dwg Plot Date: 12-16-15 llee

ORIGINAL FIGURE PRINTED IN COLOR

© 2015 BY ENGEO INCORPORATED. THIS DOCUMENT MAY NOT BE REPRODUCED IN WHOLE OR IN PART BY ANY MEANS WHATSOEVER, NOR MAY IT BE QUOTED OR EXCERPTED WITHOUT THE EXPRESS WRITTEN CONSENT OF ENGEO INCORPORATED.

N

0 FEET 60
0 METERS 30

BASE MAP SOURCE: GOOGLE EARTH MAPPING SERVICE

COPYRIGHT

ENGEO
Expect Excellence

SITE PLAN
24765 HESPERIAN BOULEVARD
HAYWARD, CALIFORNIA

PROJECT NO.: 12684.000.000		FIGURE NO. 2
SCALE: AS SHOWN		
DRAWN BY: SRP	CHECKED BY: BF	

G:\Drafting\DRAFTING2_Dwg_10000 to 12999\12684\000\ESA\12684000000-GEX-2-SitePlan-1215.dwg Plot Date:12-16-15 llee

ORIGINAL FIGURE PRINTED IN COLOR

© 2015 BY ENGEO INCORPORATED. THIS DOCUMENT MAY NOT BE REPRODUCED IN WHOLE OR IN PART BY ANY MEANS WHATSOEVER, NOR MAY IT BE QUOTED OR EXCERPTED WITHOUT THE EXPRESS WRITTEN CONSENT OF ENGEO INCORPORATED.

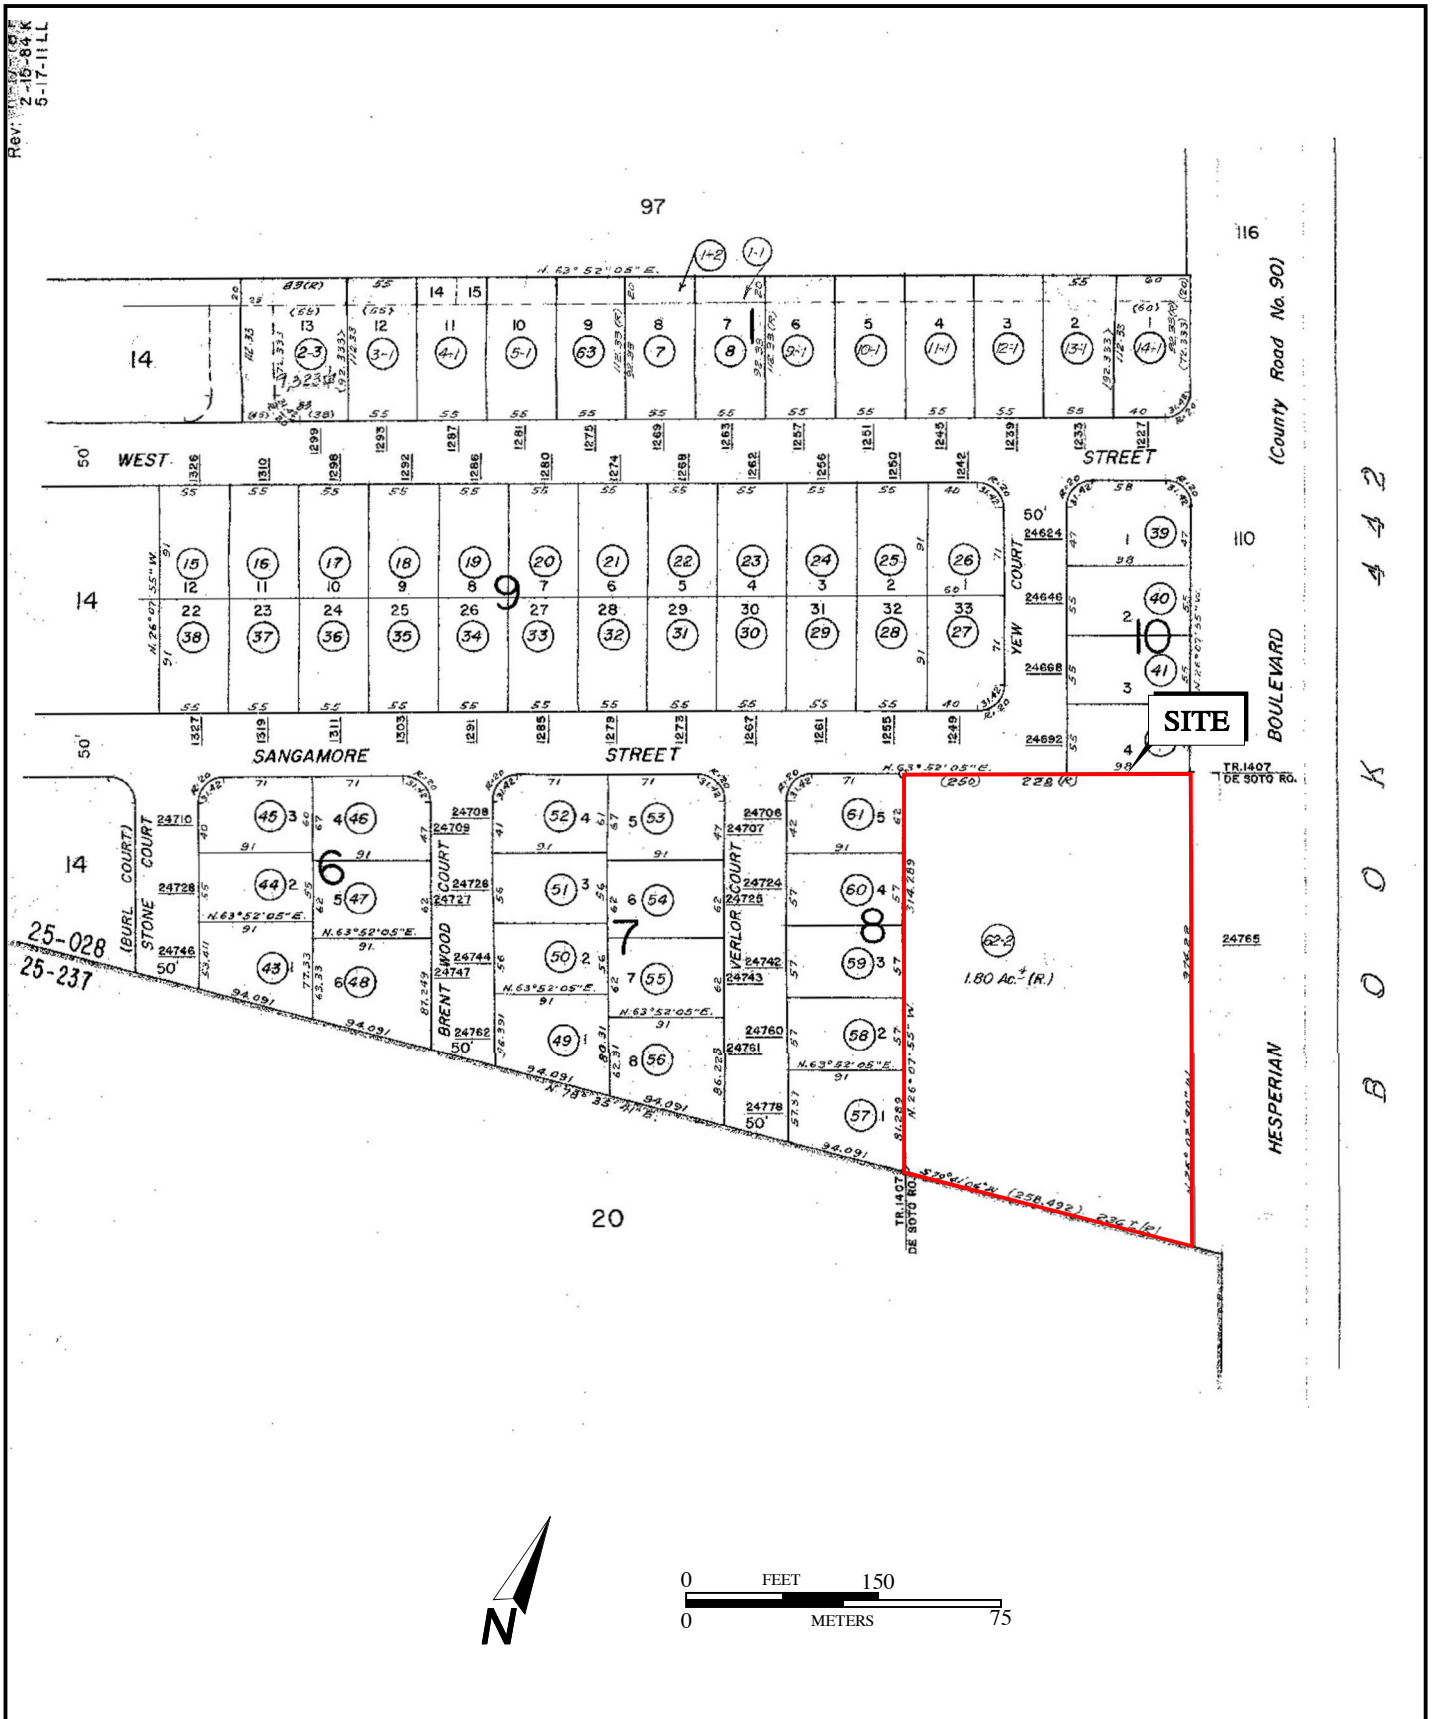

BASE MAP SOURCE: COUNTY ASSESSOR'S OFFICE

ENGEO Expect Excellence

ASSESSOR'S PARCEL MAP

24765 HESPERIAN BOULEVARD

HAYWARD, CALIFORNIA

PROJECT NO.: 12684.000.000	FIGURE NO. 3
SCALE: AS SHOWN	
DRAWN BY: LL	CHECKED BY: BF

G:\Drafting\DRAFTING2_Dwg_10000 to 12999\12684\000\ESA\12684000000-GEX-3-APN MAP-1215.dwg Plot Date: 12-16-15 llee

ORIGINAL FIGURE PRINTED IN COLOR

COPYRIGHT © 2015 BY ENGEO INCORPORATED. THIS DOCUMENT MAY NOT BE REPRODUCED IN WHOLE OR IN PART BY ANY MEANS WHATSOEVER, NOR MAY IT BE QUOTED OR EXCERPTED WITHOUT THE EXPRESS WRITTEN CONSENT OF ENGEO INCORPORATED.

SITE ENTRANCE OFF HESPERIAN BOULEVARD

VIEW LOOKING WEST ACROSS HESPERIAN BOULEVARD

VIEW LOOKING NORTHEAST

DETACHED GARAGE AND DRINKING WATER WELL

VIEW INSIDE DETACHED GARAGE

PAINT AND CLEANING SUPPLIES STORED INSIDE DETACHED GARAGE

ENGEO Expect Excellence

SITE PHOTOGRAPHS

24765 HESPERIAN BOULEVARD

HAYWARD, CALIFORNIA

PROJECT NO.: 12684.000.000	FIGURE NO. 4A
SCALE: NO SCALE	
DRAWN BY: LL	CHECKED BY: BF

© 2015 BY ENGEO INCORPORATED. THIS DOCUMENT MAY NOT BE REPRODUCED IN WHOLE OR IN PART BY ANY MEANS WHATSOEVER, NOR MAY IT BE QUOTED OR EXCERPTED WITHOUT THE EXPRESS WRITTEN CONSENT OF ENGEO INCORPORATED.

BACKYARD VIEW LOOKING SOUTH

GARDEN AND FERTILIZER IN BACKYARD

BACKYARD VIEW LOOKING EAST WITH WATER IRRIGATION PIPES

VIEW INSIDE FIRST FLOOR OF HOUSE

STORAGE OF PAINT AND TOOLS INSIDE UNDERGROUND BASEMENT OF HOUSE

HEATING SYSTEM IN UNDERGROUND BASEMENT OF HOUSE

ENGEO Expect Excellence

SITE PHOTOGRAPHS
24765 HESPERIAN BOULEVARD
HAYWARD, CALIFORNIA

PROJECT NO.: 12684.000.000		FIGURE NO. 4B
SCALE: NO SCALE		
DRAWN BY: LL	CHECKED BY: BF	

G:\Drafting\DRAFTING2_Dwg_10000 to 12999\12684\000\ESA\12684000000-GEX-4-SITEPHOTOS-1215.dwg Plot Date: 12-16-15 llee

ORIGINAL FIGURE PRINTED IN COLOR

APPENDIX A

ENVIRONMENTAL DATA RESOURCES, INC.

Radius Map Report

APPENDIX A

24765 Hesperian Boulevard
24765 Hesperian Boulevard
Hayward, CA 94545

Inquiry Number: 4483770.2s
December 04, 2015

The EDR Radius Map™ Report with GeoCheck®

EDR® Environmental Data Resources Inc

6 Armstrong Road, 4th floor
Shelton, CT 06484
Toll Free: 800.352.0050
www.edrnet.com

TABLE OF CONTENTS

SECTION	PAGE
Executive Summary	ES1
Overview Map	2
Detail Map	3
Map Findings Summary	4
Map Findings	8
Orphan Summary	117
Government Records Searched/Data Currency Tracking	GR-1

GEOCHECK ADDENDUM

Physical Setting Source Addendum	A-1
Physical Setting Source Summary	A-2
Physical Setting SSURGO Soil Map	A-6
Physical Setting Source Map	A-9
Physical Setting Source Map Findings	A-11
Physical Setting Source Records Searched	PSGR-1

Thank you for your business.
Please contact EDR at 1-800-352-0050
with any questions or comments.

Disclaimer - Copyright and Trademark Notice

This Report contains certain information obtained from a variety of public and other sources reasonably available to Environmental Data Resources, Inc. It cannot be concluded from this Report that coverage information for the target and surrounding properties does not exist from other sources. **NO WARRANTY EXPRESSED OR IMPLIED, IS MADE WHATSOEVER IN CONNECTION WITH THIS REPORT. ENVIRONMENTAL DATA RESOURCES, INC. SPECIFICALLY DISCLAIMS THE MAKING OF ANY SUCH WARRANTIES, INCLUDING WITHOUT LIMITATION, MERCHANTABILITY OR FITNESS FOR A PARTICULAR USE OR PURPOSE. ALL RISK IS ASSUMED BY THE USER. IN NO EVENT SHALL ENVIRONMENTAL DATA RESOURCES, INC. BE LIABLE TO ANYONE, WHETHER ARISING OUT OF ERRORS OR OMISSIONS, NEGLIGENCE, ACCIDENT OR ANY OTHER CAUSE, FOR ANY LOSS OF DAMAGE, INCLUDING, WITHOUT LIMITATION, SPECIAL, INCIDENTAL, CONSEQUENTIAL, OR EXEMPLARY DAMAGES. ANY LIABILITY ON THE PART OF ENVIRONMENTAL DATA RESOURCES, INC. IS STRICTLY LIMITED TO A REFUND OF THE AMOUNT PAID FOR THIS REPORT.** Purchaser accepts this Report "AS IS". Any analyses, estimates, ratings, environmental risk levels or risk codes provided in this Report are provided for illustrative purposes only, and are not intended to provide, nor should they be interpreted as providing any facts regarding, or prediction or forecast of, any environmental risk for any property. Only a Phase I Environmental Site Assessment performed by an environmental professional can provide information regarding the environmental risk for any property. Additionally, the information provided in this Report is not to be construed as legal advice.

Copyright 2015 by Environmental Data Resources, Inc. All rights reserved. Reproduction in any media or format, in whole or in part, of any report or map of Environmental Data Resources, Inc., or its affiliates, is prohibited without prior written permission.

EDR and its logos (including Sanborn and Sanborn Map) are trademarks of Environmental Data Resources, Inc. or its affiliates. All other trademarks used herein are the property of their respective owners.

EXECUTIVE SUMMARY

A search of available environmental records was conducted by Environmental Data Resources, Inc (EDR). The report was designed to assist parties seeking to meet the search requirements of EPA's Standards and Practices for All Appropriate Inquiries (40 CFR Part 312), the ASTM Standard Practice for Environmental Site Assessments (E 1527-13) or custom requirements developed for the evaluation of environmental risk associated with a parcel of real estate.

TARGET PROPERTY INFORMATION

ADDRESS

24765 HESPERIAN BOULEVARD
HAYWARD, CA 94545

COORDINATES

Latitude (North):	37.6468000 - 37° 38' 48.48''
Longitude (West):	122.1071000 - 122° 6' 25.56''
Universal Tranverse Mercator:	Zone 10
UTM X (Meters):	578771.5
UTM Y (Meters):	4166798.0
Elevation:	44 ft. above sea level

USGS TOPOGRAPHIC MAP ASSOCIATED WITH TARGET PROPERTY

Target Property Map:	5640616 HAYWARD, CA
Version Date:	2012
Northwest Map:	5641120 SAN LEANDRO, CA
Version Date:	2012

AERIAL PHOTOGRAPHY IN THIS REPORT

Portions of Photo from:	20120520
Source:	USDA

MAPPED SITES SUMMARY

Target Property Address:
24765 HESPERIAN BOULEVARD
HAYWARD, CA 94545

Click on Map ID to see full detail.

MAP ID	SITE NAME	ADDRESS	DATABASE ACRONYMS	RELATIVE ELEVATION	DIST (ft. & mi.) DIRECTION
A1	EQUITY PROP DEVELOPM	24688 HESPERIAN BLVD	LUST	Higher	89, 0.017, NNE
A2	SOUTHLAND PHILLIPS S	24688 HESPERIAN BL	EDR Hist Auto	Higher	89, 0.017, NNE
A3	EQUITY PROPERTIES &	24688 HESPERIAN BLVD	LUST, Alameda County CS, HIST CORTESE	Higher	89, 0.017, NNE
B4	PALMA CEIA LAUNDERET	24580 HESPERIAN BL	EDR Hist Cleaner	Higher	364, 0.069, North
B5	MARSHALL STEEL	24578 HESPERIAN BL	EDR Hist Cleaner	Higher	374, 0.071, North
C6		1078 LA PLAYA DR	EDR Hist Auto	Higher	414, 0.078, NE
C7	GT INVESTMENTS, INC	MIDAS, 1078 LA PLAYA	SWEEPS UST	Higher	414, 0.078, NE
C8	GT INVESTMENTS , INC	1078 LA PLAYA DR	CA FID UST	Higher	414, 0.078, NE
C9	FIRESTONE #3669	1078 LA PLAYA DR	HIST UST	Higher	414, 0.078, NE
D10	RANCH 10	24985 HESPERIAN BLVD	HIST UST	Higher	556, 0.105, SE
D11	RANCH 10	24985 HESPERIAN BLVD	CA FID UST	Higher	556, 0.105, SE
B12	RITE AID 5921	24536 HESPERAIN BLVD	RCRA-CESQG	Higher	592, 0.112, North
13	APPLEBY RUG SERVICE	24711 STONE CT	EDR Hist Cleaner	Lower	594, 0.112, WSW
E14	PACIFIC BELL	24742 LA PLAYA PLACE	RCRA NonGen / NLR, FINDS	Higher	690, 0.131, ENE
E15	HAYWARD T.S.P.	24742 LA PLAYA PL	SWEEPS UST, CA FID UST	Higher	690, 0.131, ENE
E16	HAYWARD T.S.P.	24742 LA PLAYA CT	HIST UST	Higher	690, 0.131, ENE
17	PACIFIC BELL	1580 CHABOT COURT	RCRA NonGen / NLR, FINDS	Higher	1180, 0.223, SE
18	SOUTHLAND CHEVRON	24350 HESPERIAN BLVD	LUST, SWEEPS UST, CA FID UST, HIST CORTESE	Higher	1415, 0.268, NNW
19	MERVYN'S LLC - STORE	545 SOUTHLAND DRIVE	LUST, EMI	Higher	1449, 0.274, NNE
20	SUNNYSIDE NURSERY	24934 MOHR DR	Alameda County CS, HIST UST	Lower	2115, 0.401, SW
F21	FARRER PROPERTY	994 WINTON AVE W	LUST, HIST CORTESE	Higher	2268, 0.430, NNW
F22	WINTON VALERO	23990 HESPERIAN BOUL	LUST	Higher	2377, 0.450, NNW
F23	FORMER EXXON 7-0218	23990 HESPERIAN BLVD	LUST, HIST CORTESE	Higher	2377, 0.450, NNW
F24	ADOLPH P SCHUMAN MAR	23958 HESPERIAN BLVD	DEED, HAZNET	Higher	2390, 0.453, NNW
F25	AIRPORT PLAZA	23958 HESPERIAN BOUL	SLIC	Higher	2399, 0.454, NNW
F26	AIRPORT PLAZA	23958 HESPERIAN BOUL	SLIC, EMI	Higher	2399, 0.454, NNW
F27	AIRPORT PLAZA PROPER	23956-58 HESPERIAN B	Alameda County CS	Higher	2399, 0.454, NNW
G28	CHABOT COMMUNITY COL	25555 HESPERIAN BLVD	LUST, AST, EMI	Higher	2441, 0.462, SSE
G29	CHABOT COLLEGE, HAYW	25555 HESPERIAN BLVD	LUST, SWEEPS UST, CA FID UST, HIST CORTESE, NPDES	Higher	2441, 0.462, SSE
H30	ALAMEDA COUNTY BUILD	951 TURNER CT	SLIC, SWEEPS UST, CA FID UST	Higher	2551, 0.483, East
H31	ALAMEDA COUNTY BUILD	951 TURNER CT	LUST, SLIC, BROWNFIELDS, ENF, HIST CORTESE, NPDES	Higher	2551, 0.483, East
H32	ALAMEDA COUNTY CORP	951 TURNER CT	LUST, HIST UST	Higher	2551, 0.483, East
33	TRIDENT TRUCK LINE I	23724 SAKLAN RD	RCRA-SQG, ENVIROSTOR, LUST, Alameda County CS,...	Lower	3164, 0.599, West
34	LAVISTA LLC	22958 SAKLAN ROAD	ENVIROSTOR, VCP, DEED	Lower	3651, 0.691, WNW
35	XEROX CORPORATION	24600 INDUSTRIAL BLV	RCRA-SQG, ENVIROSTOR, FINDS, HAZNET	Lower	3666, 0.694, SW
36	DOUBLE O2SALVAGE INC	2034 AMERICAN AVE	ENVIROSTOR, LUST, SWEEPS UST, CA FID UST, HIST...	Lower	3749, 0.710, West
37	CLERKS BUILDING MATE	23040 CLAWITER ROAD	Notify 65	Lower	3752, 0.711, WNW
38	CONTINENTAL WHITE CA	24493 CLAWITER RD	ENVIROSTOR, LUST, SLIC, SWEEPS UST, HIST UST, CA...	Lower	4483, 0.849, WSW
39	USANG CA HAYWARD BAS	1525 WEST WINTON AVE	RESPONSE, ENVIROSTOR, HIST Cal-Sites, SWEEPS UST,...	Lower	4855, 0.920, WNW

MAPPED SITES SUMMARY

Target Property Address:
24765 HESPERIAN BOULEVARD
HAYWARD, CA 94545

Click on Map ID to see full detail.

MAP ID	SITE NAME	ADDRESS	DATABASE ACRONYMS	RELATIVE ELEVATION	DIST (ft. & mi.) DIRECTION
40	THERMIONICS METAL PR	3124 DEPOT ROAD	ENVIROSTOR, EMI	Lower	4911, 0.930, SW

EXECUTIVE SUMMARY

TARGET PROPERTY SEARCH RESULTS

The target property was not listed in any of the databases searched by EDR.

DATABASES WITH NO MAPPED SITES

No mapped sites were found in EDR's search of available ("reasonably ascertainable ") government records either on the target property or within the search radius around the target property for the following databases:

STANDARD ENVIRONMENTAL RECORDS

Federal NPL site list

NPL ---------- National Priority List
Proposed NPL ---------- Proposed National Priority List Sites
NPL LIENS ---------- Federal Superfund Liens

Federal Delisted NPL site list

Delisted NPL ---------- National Priority List Deletions

Federal CERCLIS list

FEDERAL FACILITY ---------- Federal Facility Site Information listing
CERCLIS ---------- Comprehensive Environmental Response, Compensation, and Liability Information System

Federal CERCLIS NFRAP site List

CERCLIS-NFRAP ---------- CERCLIS No Further Remedial Action Planned

Federal RCRA CORRACTS facilities list

CORRACTS ---------- Corrective Action Report

Federal RCRA non-CORRACTS TSD facilities list

RCRA-TSDF ---------- RCRA - Treatment, Storage and Disposal

Federal RCRA generators list

RCRA-LQG ---------- RCRA - Large Quantity Generators
RCRA-SQG ---------- RCRA - Small Quantity Generators

Federal institutional controls / engineering controls registries

LUCIS ---------- Land Use Control Information System
US ENG CONTROLS ---------- Engineering Controls Sites List
US INST CONTROL ---------- Sites with Institutional Controls

EXECUTIVE SUMMARY

Federal ERNS list

ERNS ---------- Emergency Response Notification System

State and tribal landfill and/or solid waste disposal site lists

SWF/LF ---------- Solid Waste Information System

State and tribal leaking storage tank lists

INDIAN LUST ---------- Leaking Underground Storage Tanks on Indian Land

State and tribal registered storage tank lists

FEMA UST ---------- Underground Storage Tank Listing
UST ---------- Active UST Facilities
AST ---------- Aboveground Petroleum Storage Tank Facilities
INDIAN UST ---------- Underground Storage Tanks on Indian Land

State and tribal voluntary cleanup sites

INDIAN VCP ---------- Voluntary Cleanup Priority Listing
VCP ---------- Voluntary Cleanup Program Properties

ADDITIONAL ENVIRONMENTAL RECORDS

Local Brownfield lists

US BROWNFIELDS ---------- A Listing of Brownfields Sites

Local Lists of Landfill / Solid Waste Disposal Sites

WMUDS/SWAT ---------- Waste Management Unit Database
SWRCY ---------- Recycler Database
HAULERS ---------- Registered Waste Tire Haulers Listing
INDIAN ODI ---------- Report on the Status of Open Dumps on Indian Lands
ODI ---------- Open Dump Inventory
DEBRIS REGION 9 ---------- Torres Martinez Reservation Illegal Dump Site Locations

Local Lists of Hazardous waste / Contaminated Sites

US HIST CDL ---------- National Clandestine Laboratory Register
SCH ---------- School Property Evaluation Program
CDL ---------- Clandestine Drug Labs
Toxic Pits ---------- Toxic Pits Cleanup Act Sites
US CDL ---------- Clandestine Drug Labs

Local Land Records

LIENS ---------- Environmental Liens Listing
LIENS 2 ---------- CERCLA Lien Information

Records of Emergency Release Reports

HMIRS ---------- Hazardous Materials Information Reporting System

CHMIRS	California Hazardous Material Incident Report System
LDS	Land Disposal Sites Listing
MCS	Military Cleanup Sites Listing
SPILLS 90	SPILLS 90 data from FirstSearch

Other Ascertainable Records

FUDS	Formerly Used Defense Sites
DOD	Department of Defense Sites
SCRD DRYCLEANERS	State Coalition for Remediation of Drycleaners Listing
US FIN ASSUR	Financial Assurance Information
EPA WATCH LIST	EPA WATCH LIST
2020 COR ACTION	2020 Corrective Action Program List
TSCA	Toxic Substances Control Act
TRIS	Toxic Chemical Release Inventory System
SSTS	Section 7 Tracking Systems
ROD	Records Of Decision
RMP	Risk Management Plans
RAATS	RCRA Administrative Action Tracking System
PRP	Potentially Responsible Parties
PADS	PCB Activity Database System
ICIS	Integrated Compliance Information System
FTTS	FIFRA/ TSCA Tracking System - FIFRA (Federal Insecticide, Fungicide, & Rodenticide Act)/TSCA (Toxic Substances Control Act)
MLTS	Material Licensing Tracking System
COAL ASH DOE	Steam-Electric Plant Operation Data
COAL ASH EPA	Coal Combustion Residues Surface Impoundments List
PCB TRANSFORMER	PCB Transformer Registration Database
RADINFO	Radiation Information Database
HIST FTTS	FIFRA/TSCA Tracking System Administrative Case Listing
DOT OPS	Incident and Accident Data
CONSENT	Superfund (CERCLA) Consent Decrees
INDIAN RESERV	Indian Reservations
UMTRA	Uranium Mill Tailings Sites
LEAD SMELTERS	Lead Smelter Sites
US AIRS	Aerometric Information Retrieval System Facility Subsystem
US MINES	Mines Master Index File
FINDS	Facility Index System/Facility Registry System
CA BOND EXP. PLAN	Bond Expenditure Plan
Cortese	"Cortese" Hazardous Waste & Substances Sites List
CUPA Listings	CUPA Resources List
DRYCLEANERS	Cleaner Facilities
EMI	Emissions Inventory Data
ENF	Enforcement Action Listing
Financial Assurance	Financial Assurance Information Listing
HAZNET	Facility and Manifest Data
HWP	EnviroStor Permitted Facilities Listing
HWT	Registered Hazardous Waste Transporter Database
MINES	Mines Site Location Listing
MWMP	Medical Waste Management Program Listing
NPDES	NPDES Permits Listing
PEST LIC	Pesticide Regulation Licenses Listing
PROC	Certified Processors Database
UIC	UIC Listing
WASTEWATER PITS	Oil Wastewater Pits Listing

EXECUTIVE SUMMARY

WDS Waste Discharge System
WIP Well Investigation Program Case List

EDR HIGH RISK HISTORICAL RECORDS

EDR Exclusive Records

EDR MGP EDR Proprietary Manufactured Gas Plants

EDR RECOVERED GOVERNMENT ARCHIVES

Exclusive Recovered Govt. Archives

RGA LF Recovered Government Archive Solid Waste Facilities List
RGA LUST Recovered Government Archive Leaking Underground Storage Tank

SURROUNDING SITES: SEARCH RESULTS

Surrounding sites were identified in the following databases.

Elevations have been determined from the USGS Digital Elevation Model and should be evaluated on a relative (not an absolute) basis. Relative elevation information between sites of close proximity should be field verified. Sites with an elevation equal to or higher than the target property have been differentiated below from sites with an elevation lower than the target property.
Page numbers and map identification numbers refer to the EDR Radius Map report where detailed data on individual sites can be reviewed.

Sites listed in ***bold italics*** are in multiple databases.

Unmappable (orphan) sites are not considered in the foregoing analysis.

STANDARD ENVIRONMENTAL RECORDS

Federal RCRA generators list

RCRA-CESQG: RCRAInfo is EPA's comprehensive information system, providing access to data supporting the Resource Conservation and Recovery Act (RCRA) of 1976 and the Hazardous and Solid Waste Amendments (HSWA) of 1984. The database includes selective information on sites which generate, transport, store, treat and/or dispose of hazardous waste as defined by the Resource Conservation and Recovery Act (RCRA). Conditionally exempt small quantity generators (CESQGs) generate less than 100 kg of hazardous waste, or less than 1 kg of acutely hazardous waste per month.

A review of the RCRA-CESQG list, as provided by EDR, and dated 06/09/2015 has revealed that there is 1 RCRA-CESQG site within approximately 0.25 miles of the target property.

Equal/Higher Elevation	Address	Direction / Distance	Map ID	Page
RITE AID 5921	24536 HESPERAIN BLVD	N 0 - 1/8 (0.112 mi.)	B12	15

State- and tribal - equivalent NPL

RESPONSE: Identifies confirmed release sites where DTSC is involved in remediation, either in a lead or oversight capacity. These confirmed release sites are generally high-priority and high potential risk.

A review of the RESPONSE list, as provided by EDR, and dated 08/03/2015 has revealed that there is 1 RESPONSE site within approximately 1 mile of the target property.

Lower Elevation	Address	Direction / Distance	Map ID	Page
USANG CA HAYWARD BAS	***1525 WEST WINTON AVE***	***WNW 1/2 - 1 (0.920 mi.)***	***39***	***99***
AWP Facility Id: 01970009				
Status: Active				
Facility Id: 1970009				

State- and tribal - equivalent CERCLIS

ENVIROSTOR: The Department of Toxic Substances Control's (DTSC's) Site Mitigation and Brownfields Reuse Program's (SMBRP's) EnviroStor database identifes sites that have known contamination or sites for which there may be reasons to investigate further. The database includes the following site types: Federal Superfund sites (National Priorities List (NPL)); State Response, including Military Facilities and State Superfund; Voluntary Cleanup; and School sites. EnviroStor provides similar information to the information that was available in CalSites, and provides additional site information, including, but not limited to, identification of formerly-contaminated properties that have been released for reuse, properties where environmental deed restrictions have been recorded to prevent inappropriate land uses, and risk characterization information that is used to assess potential impacts to public health and the environment at contaminated sites.

A review of the ENVIROSTOR list, as provided by EDR, and dated 08/03/2015 has revealed that there are 7 ENVIROSTOR sites within approximately 1 mile of the target property.

Lower Elevation	Address	Direction / Distance	Map ID	Page
TRIDENT TRUCK LINE I	***23724 SAKLAN RD***	***W 1/2 - 1 (0.599 mi.)***	***33***	***61***
Facility Id: 1470002				
Status: Refer: RWQCB				
LAVISTA LLC	***22958 SAKLAN ROAD***	***WNW 1/2 - 1 (0.691 mi.)***	***34***	***65***
Facility Id: 70000173				
Status: Certified O&M - Land Use Restrictions Only				
XEROX CORPORATION	***24600 INDUSTRIAL BLV***	***SW 1/2 - 1 (0.694 mi.)***	***35***	***78***
Facility Id: 1270023				
Status: No Further Action				
DOUBLE O2SALVAGE INC	***2034 AMERICAN AVE***	***W 1/2 - 1 (0.710 mi.)***	***36***	***82***
Facility Id: 1200006				
Status: Refer: RWQCB				
CONTINENTAL WHITE CA	***24493 CLAWITER RD***	***WSW 1/2 - 1 (0.849 mi.)***	***38***	***90***
Facility Id: 1280080				
Status: Refer: RWQCB				
USANG CA HAYWARD BAS	***1525 WEST WINTON AVE***	***WNW 1/2 - 1 (0.920 mi.)***	***39***	***99***
Facility Id: 1970009				
Status: Active				
THERMIONICS METAL PR	***3124 DEPOT ROAD***	***SW 1/2 - 1 (0.930 mi.)***	***40***	***110***

Facility Id: 71003105
Status: Inactive - Needs Evaluation

State and tribal leaking storage tank lists

LUST: The Leaking Underground Storage Tank Incident Reports contain an inventory of reported leaking underground storage tank incidents. The data come from the State Water Resources Control Board Leaking Underground Storage Tank Information System.

A review of the LUST list, as provided by EDR, and dated 10/21/2015 has revealed that there are 11 LUST sites within approximately 0.5 miles of the target property.

Equal/Higher Elevation	Address	Direction / Distance	Map ID	Page
EQUITY PROP DEVELOPM date9: 2/12/2004 Facility Id: 01-0569 Facility Status: Case Closed	24688 HESPERIAN BLVD	NNE 0 - 1/8 (0.017 mi.)	A1	8
EQUITY PROPERTIES & Global Id: T0600100522 Status: Completed - Case Closed	***24688 HESPERIAN BLVD***	***NNE 0 - 1/8 (0.017 mi.)***	***A3***	***8***
SOUTHLAND CHEVRON Global Id: T0600100319 Status: Completed - Case Closed Facility Id: 01-0347 Facility Status: Remediation Plan	***24350 HESPERIAN BLVD***	***NNW 1/4 - 1/2 (0.268 mi.)***	***18***	***22***
MERVYN'S LLC - STORE Global Id: T0600161741 Status: Completed - Case Closed	***545 SOUTHLAND DRIVE***	***NNE 1/4 - 1/2 (0.274 mi.)***	***19***	***28***
FARRER PROPERTY Global Id: T0600100565 date9: 11/8/2000 Status: Completed - Case Closed Facility Id: 01-0613 Facility Status: Case Closed	***994 WINTON AVE W***	***NNW 1/4 - 1/2 (0.430 mi.)***	***F21***	***31***
WINTON VALERO Global Id: T10000007782 date9: 1/9/2002 Status: Open - Site Assessment Facility Id: 01-1457 Facility Status: Case Closed	23990 HESPERIAN BOUL	NNW 1/4 - 1/2 (0.450 mi.)	F22	33
FORMER EXXON 7-0218 Global Id: T0600101345 Status: Completed - Case Closed	***23990 HESPERIAN BLVD***	***NNW 1/4 - 1/2 (0.450 mi.)***	***F23***	***35***
CHABOT COMMUNITY COL date9: 9/2/1993 Facility Id: 01-0301 Facility Status: Case Closed	***25555 HESPERIAN BLVD***	***SSE 1/4 - 1/2 (0.462 mi.)***	***G28***	***39***
CHABOT COLLEGE, HAYW Global Id: T0600100279	***25555 HESPERIAN BLVD***	***SSE 1/4 - 1/2 (0.462 mi.)***	***G29***	***43***

Status: Completed - Case Closed

ALAMEDA COUNTY BUILD	***951 TURNER CT***	***E 1/4 - 1/2 (0.483 mi.)***	***H31***	***51***
Global Id: T0600100610 Status: Completed - Case Closed				
ALAMEDA COUNTY CORP	***951 TURNER CT***	***E 1/4 - 1/2 (0.483 mi.)***	***H32***	***60***
Facility Id: 01-0660 Facility Status: Pollution Characterization				

SLIC: SLIC Region comes from the California Regional Water Quality Control Board.

A review of the SLIC list, as provided by EDR, and dated 10/21/2015 has revealed that there are 4 SLIC sites within approximately 0.5 miles of the target property.

Equal/Higher Elevation	Address	Direction / Distance	Map ID	Page
AIRPORT PLAZA Facility Id: 01S0493	23958 HESPERIAN BOUL	NNW 1/4 - 1/2 (0.454 mi.)	F25	37
AIRPORT PLAZA Facility Status: Completed - Case Closed Global Id: SL20273891	***23958 HESPERIAN BOUL***	***NNW 1/4 - 1/2 (0.454 mi.)***	***F26***	***38***
ALAMEDA COUNTY BUILD Facility Id: 01S0244	***951 TURNER CT***	***E 1/4 - 1/2 (0.483 mi.)***	***H30***	***48***
ALAMEDA COUNTY BUILD Facility Status: Completed - Case Closed Global Id: T0600191522	***951 TURNER CT***	***E 1/4 - 1/2 (0.483 mi.)***	***H31***	***51***

Alameda County CS: A listing of contaminated sites overseen by the Toxic Release Program (oil and groundwater contamination from chemical releases and spills) and the Leaking Underground Storage Tank Program (soil and ground water contamination from leaking petroleum USTs).

A review of the Alameda County CS list, as provided by EDR, and dated 10/09/2015 has revealed that there are 3 Alameda County CS sites within approximately 0.5 miles of the target property.

Equal/Higher Elevation	Address	Direction / Distance	Map ID	Page
EQUITY PROPERTIES & Record Id: RO0002840	***24688 HESPERIAN BLVD***	***NNE 0 - 1/8 (0.017 mi.)***	***A3***	***8***
AIRPORT PLAZA PROPER Record Id: RO0002801	23956-58 HESPERIAN B	NNW 1/4 - 1/2 (0.454 mi.)	F27	39

Lower Elevation	Address	Direction / Distance	Map ID	Page
SUNNYSIDE NURSERY Record Id: RO0002790	***24934 MOHR DR***	***SW 1/4 - 1/2 (0.401 mi.)***	***20***	***30***

State and tribal Brownfields sites

BROWNFIELDS: A listing of sites the SWRCB considers to be Brownfields since these are sites have come to them through the MOA Process.

A review of the BROWNFIELDS list, as provided by EDR, and dated 06/25/2015 has revealed that there is 1 BROWNFIELDS site within approximately 0.5 miles of the target property.

Equal/Higher Elevation	Address	Direction / Distance	Map ID	Page
ALAMEDA COUNTY BUILD	***951 TURNER CT***	***E 1/4 - 1/2 (0.483 mi.)***	***H31***	***51***

ADDITIONAL ENVIRONMENTAL RECORDS

Local Lists of Hazardous waste / Contaminated Sites

HIST Cal-Sites: Formerly known as ASPIS, this database contains both known and potential hazardous substance sites. The source is the California Department of Toxic Substance Control. No longer updated by the state agency. It has been replaced by ENVIROSTOR.

A review of the HIST Cal-Sites list, as provided by EDR, and dated 08/08/2005 has revealed that there is 1 HIST Cal-Sites site within approximately 1 mile of the target property.

Lower Elevation	Address	Direction / Distance	Map ID	Page
USANG CA HAYWARD BAS	***1525 WEST WINTON AVE***	***WNW 1/2 - 1 (0.920 mi.)***	***39***	***99***

Local Lists of Registered Storage Tanks

SWEEPS UST: Statewide Environmental Evaluation and Planning System. This underground storage tank listing was updated and maintained by a company contacted by the SWRCB in the early 1990's. The listing is no longer updated or maintained. The local agency is the contact for more information on a site on the SWEEPS list.

A review of the SWEEPS UST list, as provided by EDR, and dated 06/01/1994 has revealed that there are 2 SWEEPS UST sites within approximately 0.25 miles of the target property.

Equal/Higher Elevation	Address	Direction / Distance	Map ID	Page
GT INVESTMENTS, INC Comp Number: 5861	MIDAS, 1078 LA PLAYA	NE 0 - 1/8 (0.078 mi.)	C7	13
HAYWARD T.S.P. Comp Number: 54591	***24742 LA PLAYA PL***	***ENE 1/8 - 1/4 (0.131 mi.)***	***E15***	***19***

HIST UST: Historical UST Registered Database.

A review of the HIST UST list, as provided by EDR, and dated 10/15/1990 has revealed that there are 3 HIST UST sites within approximately 0.25 miles of the target property.

Equal/Higher Elevation	Address	Direction / Distance	Map ID	Page
FIRESTONE #3669 Facility Id: 00000005861	1078 LA PLAYA DR	NE 0 - 1/8 (0.078 mi.)	C9	14
RANCH 10 Facility Id: 00000037335	24985 HESPERIAN BLVD	SE 0 - 1/8 (0.105 mi.)	D10	14
HAYWARD T.S.P. Facility Id: 00000054591	24742 LA PLAYA CT	ENE 1/8 - 1/4 (0.131 mi.)	E16	20

CA FID UST: The Facility Inventory Database contains active and inactive underground storage tank locations. The source is the State Water Resource Control Board.

A review of the CA FID UST list, as provided by EDR, and dated 10/31/1994 has revealed that there are 3 CA FID UST sites within approximately 0.25 miles of the target property.

Equal/Higher Elevation	Address	Direction / Distance	Map ID	Page
GT INVESTMENTS , INC Facility Id: 01002865 Status: A	1078 LA PLAYA DR	NE 0 - 1/8 (0.078 mi.)	C8	13
RANCH 10 Facility Id: 01002889 Status: A	24985 HESPERIAN BLVD	SE 0 - 1/8 (0.105 mi.)	D11	15
HAYWARD T.S.P. Facility Id: 01002337 Status: I	***24742 LA PLAYA PL***	***ENE 1/8 - 1/4 (0.131 mi.)***	***E15***	***19***

Local Land Records

DEED: The use of recorded land use restrictions is one of the methods the DTSC uses to protect the public from unsafe exposures to hazardous substances and wastes .

A review of the DEED list, as provided by EDR, and dated 09/08/2015 has revealed that there is 1 DEED site within approximately 0.5 miles of the target property.

Equal/Higher Elevation	Address	Direction / Distance	Map ID	Page
ADOLPH P SCHUMAN MAR Status: COMPLETED - CASE CLOSED Envirostor ID: SL20273891	***23958 HESPERIAN BLVD***	***NNW 1/4 - 1/2 (0.453 mi.)***	***F24***	***37***

Other Ascertainable Records

RCRA NonGen / NLR: RCRAInfo is EPA's comprehensive information system, providing access to data supporting the Resource Conservation and Recovery Act (RCRA) of 1976 and the Hazardous and Solid Waste Amendments (HSWA) of 1984. The database includes selective information on sites which generate, transport, store, treat and/or dispose of hazardous waste as defined by the Resource Conservation and Recovery Act (RCRA). Non-Generators do not presently generate hazardous waste.

A review of the RCRA NonGen / NLR list, as provided by EDR, and dated 06/09/2015 has revealed that there are 2 RCRA NonGen / NLR sites within approximately 0.25 miles of the target property.

Equal/Higher Elevation	Address	Direction / Distance	Map ID	Page
PACIFIC BELL	***24742 LA PLAYA PLACE***	***ENE 1/8 - 1/4 (0.131 mi.)***	***E14***	***17***
PACIFIC BELL	***1580 CHABOT COURT***	***SE 1/8 - 1/4 (0.223 mi.)***	***17***	***20***

HIST CORTESE: The sites for the list are designated by the State Water Resource Control Board [LUST], the Integrated Waste Board [SWF/LS], and the Department of Toxic Substances Control [CALSITES]. This listing is no longer updated by the state agency.

A review of the HIST CORTESE list, as provided by EDR, and dated 04/01/2001 has revealed that there are 6 HIST CORTESE sites within approximately 0.5 miles of the target property.

Equal/Higher Elevation	Address	Direction / Distance	Map ID	Page
EQUITY PROPERTIES & Reg Id: 01-0569	***24688 HESPERIAN BLVD***	***NNE 0 - 1/8 (0.017 mi.)***	***A3***	***8***
SOUTHLAND CHEVRON Reg Id: 01-0347	***24350 HESPERIAN BLVD***	***NNW 1/4 - 1/2 (0.268 mi.)***	***18***	***22***
FARRER PROPERTY Reg Id: 01-0613	***994 WINTON AVE W***	***NNW 1/4 - 1/2 (0.430 mi.)***	***F21***	***31***
FORMER EXXON 7-0218 Reg Id: 01-1457	***23990 HESPERIAN BLVD***	***NNW 1/4 - 1/2 (0.450 mi.)***	***F23***	***35***
CHABOT COLLEGE, HAYW Reg Id: 01-0301	***25555 HESPERIAN BLVD***	***SSE 1/4 - 1/2 (0.462 mi.)***	***G29***	***43***
ALAMEDA COUNTY BUILD Reg Id: 01-0660	***951 TURNER CT***	***E 1/4 - 1/2 (0.483 mi.)***	***H31***	***51***

Notify 65: Listings of all Proposition 65 incidents reported to counties by the State Water Resources Control Board and the Regional Water Quality Control Board. This database is no longer updated by the reporting agency.

A review of the Notify 65 list, as provided by EDR, and dated 08/04/2015 has revealed that there is 1 Notify 65 site within approximately 1 mile of the target property.

Lower Elevation	Address	Direction / Distance	Map ID	Page
CLERKS BUILDING MATE	23040 CLAWITER ROAD	WNW 1/2 - 1 (0.711 mi.)	37	89

EXECUTIVE SUMMARY

EDR HIGH RISK HISTORICAL RECORDS

EDR Exclusive Records

EDR Hist Auto: EDR has searched selected national collections of business directories and has collected listings of potential gas station/filling station/service station sites that were available to EDR researchers. EDR's review was limited to those categories of sources that might, in EDR's opinion, include gas station/filling station/service station establishments. The categories reviewed included, but were not limited to gas, gas station, gasoline station, filling station, auto, automobile repair, auto service station, service station, etc. This database falls within a category of information EDR classifies as "High Risk Historical Records", or HRHR. EDR's HRHR effort presents unique and sometimes proprietary data about past sites and operations that typically create environmental concerns, but may not show up in current government records searches.

A review of the EDR Hist Auto list, as provided by EDR, has revealed that there are 2 EDR Hist Auto sites within approximately 0.125 miles of the target property.

Equal/Higher Elevation	Address	Direction / Distance	Map ID	Page
SOUTHLAND PHILLIPS S	24688 HESPERIAN BL	NNE 0 - 1/8 (0.017 mi.)	A2	8
Not reported	1078 LA PLAYA DR	NE 0 - 1/8 (0.078 mi.)	C6	12

EDR Hist Cleaner: EDR has searched selected national collections of business directories and has collected listings of potential dry cleaner sites that were available to EDR researchers. EDR's review was limited to those categories of sources that might, in EDR's opinion, include dry cleaning establishments. The categories reviewed included, but were not limited to dry cleaners, cleaners, laundry, laundromat, cleaning/laundry, wash & dry etc. This database falls within a category of information EDR classifies as "High Risk Historical Records", or HRHR. EDR's HRHR effort presents unique and sometimes proprietary data about past sites and operations that typically create environmental concerns, but may not show up in current government records searches.

A review of the EDR Hist Cleaner list, as provided by EDR, has revealed that there are 3 EDR Hist Cleaner sites within approximately 0.125 miles of the target property.

Equal/Higher Elevation	Address	Direction / Distance	Map ID	Page
PALMA CEIA LAUNDERET	24580 HESPERIAN BL	N 0 - 1/8 (0.069 mi.)	B4	11
MARSHALL STEEL	24578 HESPERIAN BL	N 0 - 1/8 (0.071 mi.)	B5	12
Lower Elevation	**Address**	**Direction / Distance**	**Map ID**	**Page**
APPLEBY RUG SERVICE	24711 STONE CT	WSW 0 - 1/8 (0.112 mi.)	13	17

EXECUTIVE SUMMARY

Due to poor or inadequate address information, the following sites were not mapped. Count: 2 records.

Site Name	Database(s)
CITY OF HAYWARD OLIVER PROPERTY	Alameda County CS
BAY CITIES RUBBISH DSPL CO	CERCLIS-NFRAP

OVERVIEW MAP - 4483770.2S

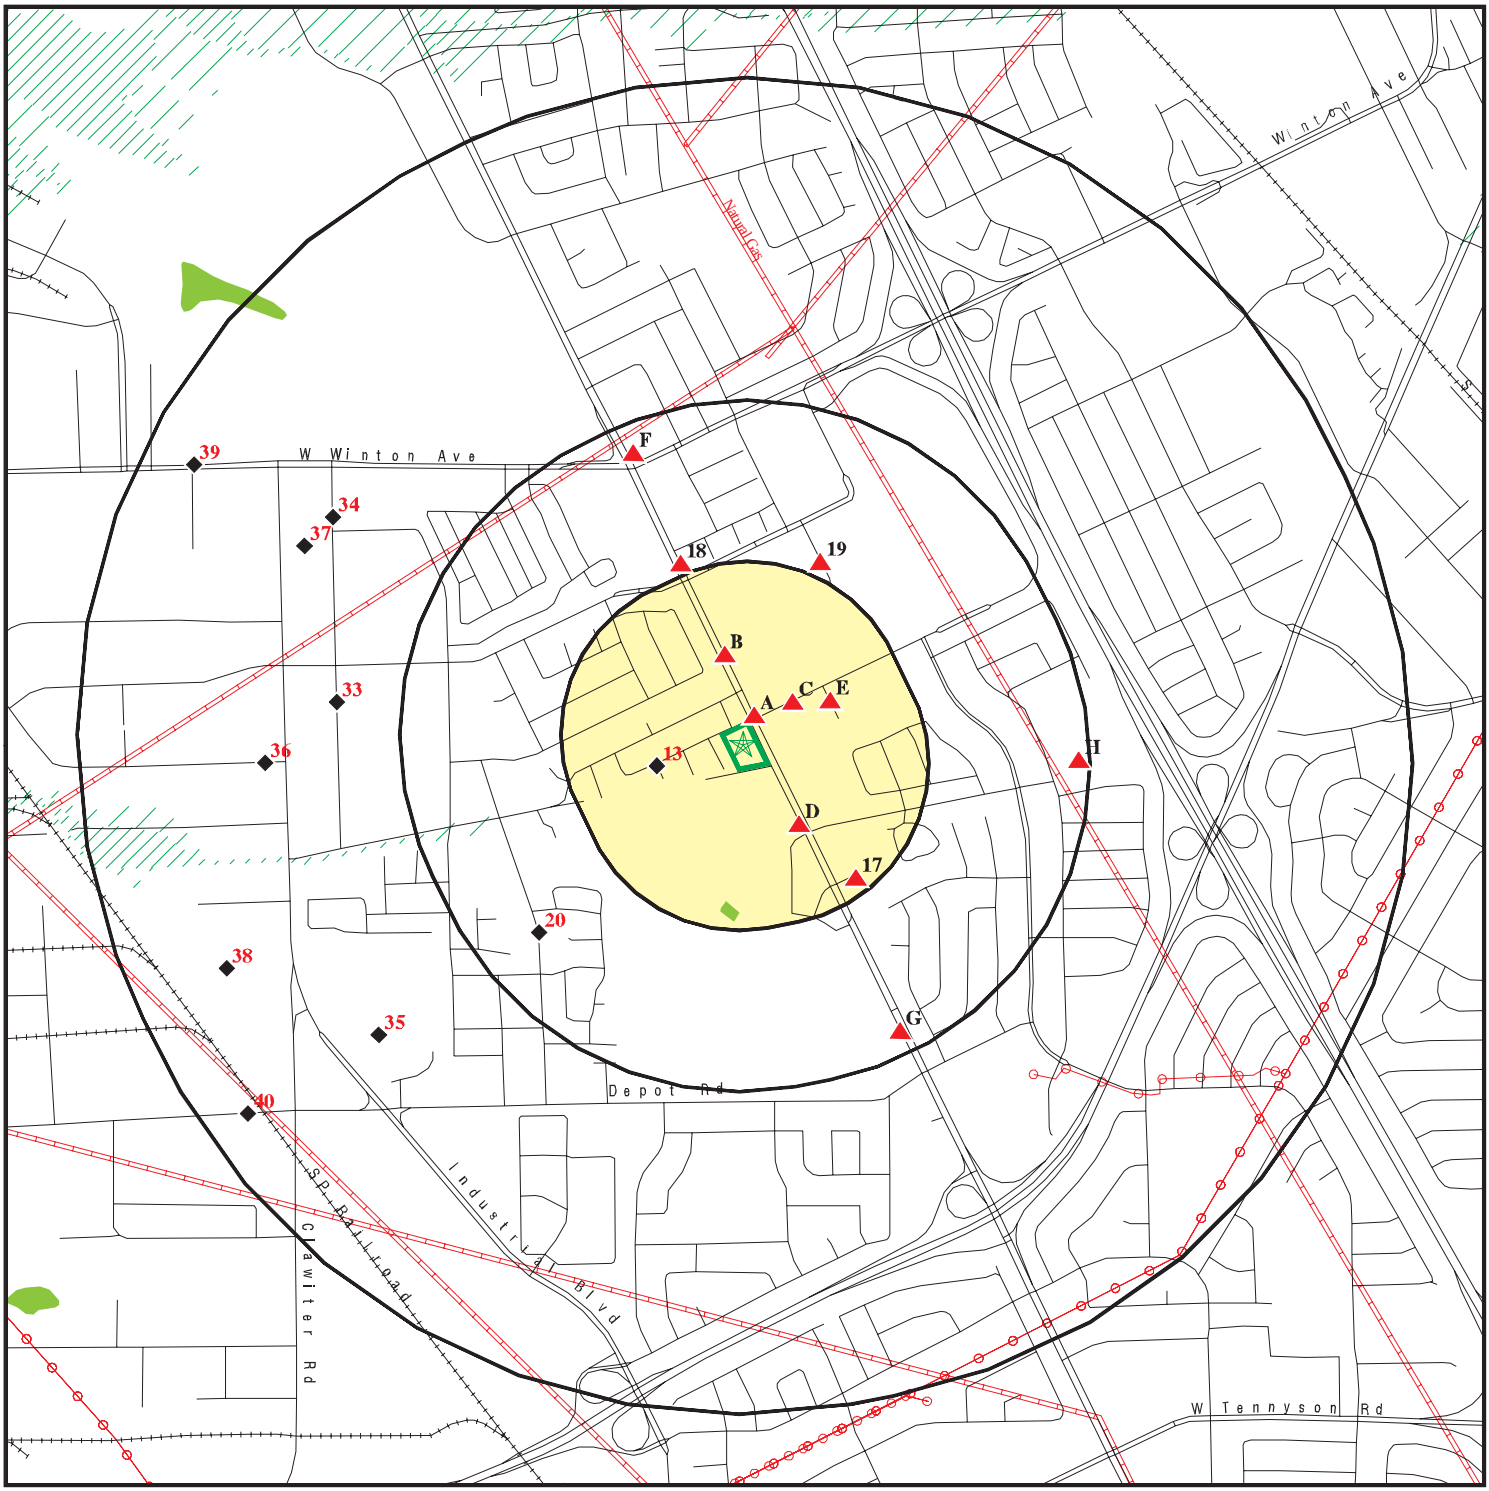

- Target Property
- Sites at elevations higher than or equal to the target property
- Sites at elevations lower than the target property
- Manufactured Gas Plants
- National Priority List Sites
- Dept. Defense Sites
- Indian Reservations BIA
- Power transmission lines
- Pipelines
- 100-year flood zone
- 500-year flood zone
- National Wetland Inventory
- State Wetlands
- Areas of Concern

This report includes Interactive Map Layers to display and/or hide map information. The legend includes only those icons for the default map view.

SITE NAME: 24765 Hesperian Boulevard	CLIENT: Engeo
ADDRESS: 24765 Hesperian Boulevard Hayward CA 94545	CONTACT: Madeline Downing INQUIRY #: 4483770.2s
LAT/LONG: 37.6468 / 122.1071	DATE: December 04, 2015 12:47 pm

Copyright © 2015 EDR, Inc. © 2010 Tele Atlas Rel. 07/2009.

DETAIL MAP - 4483770.2S

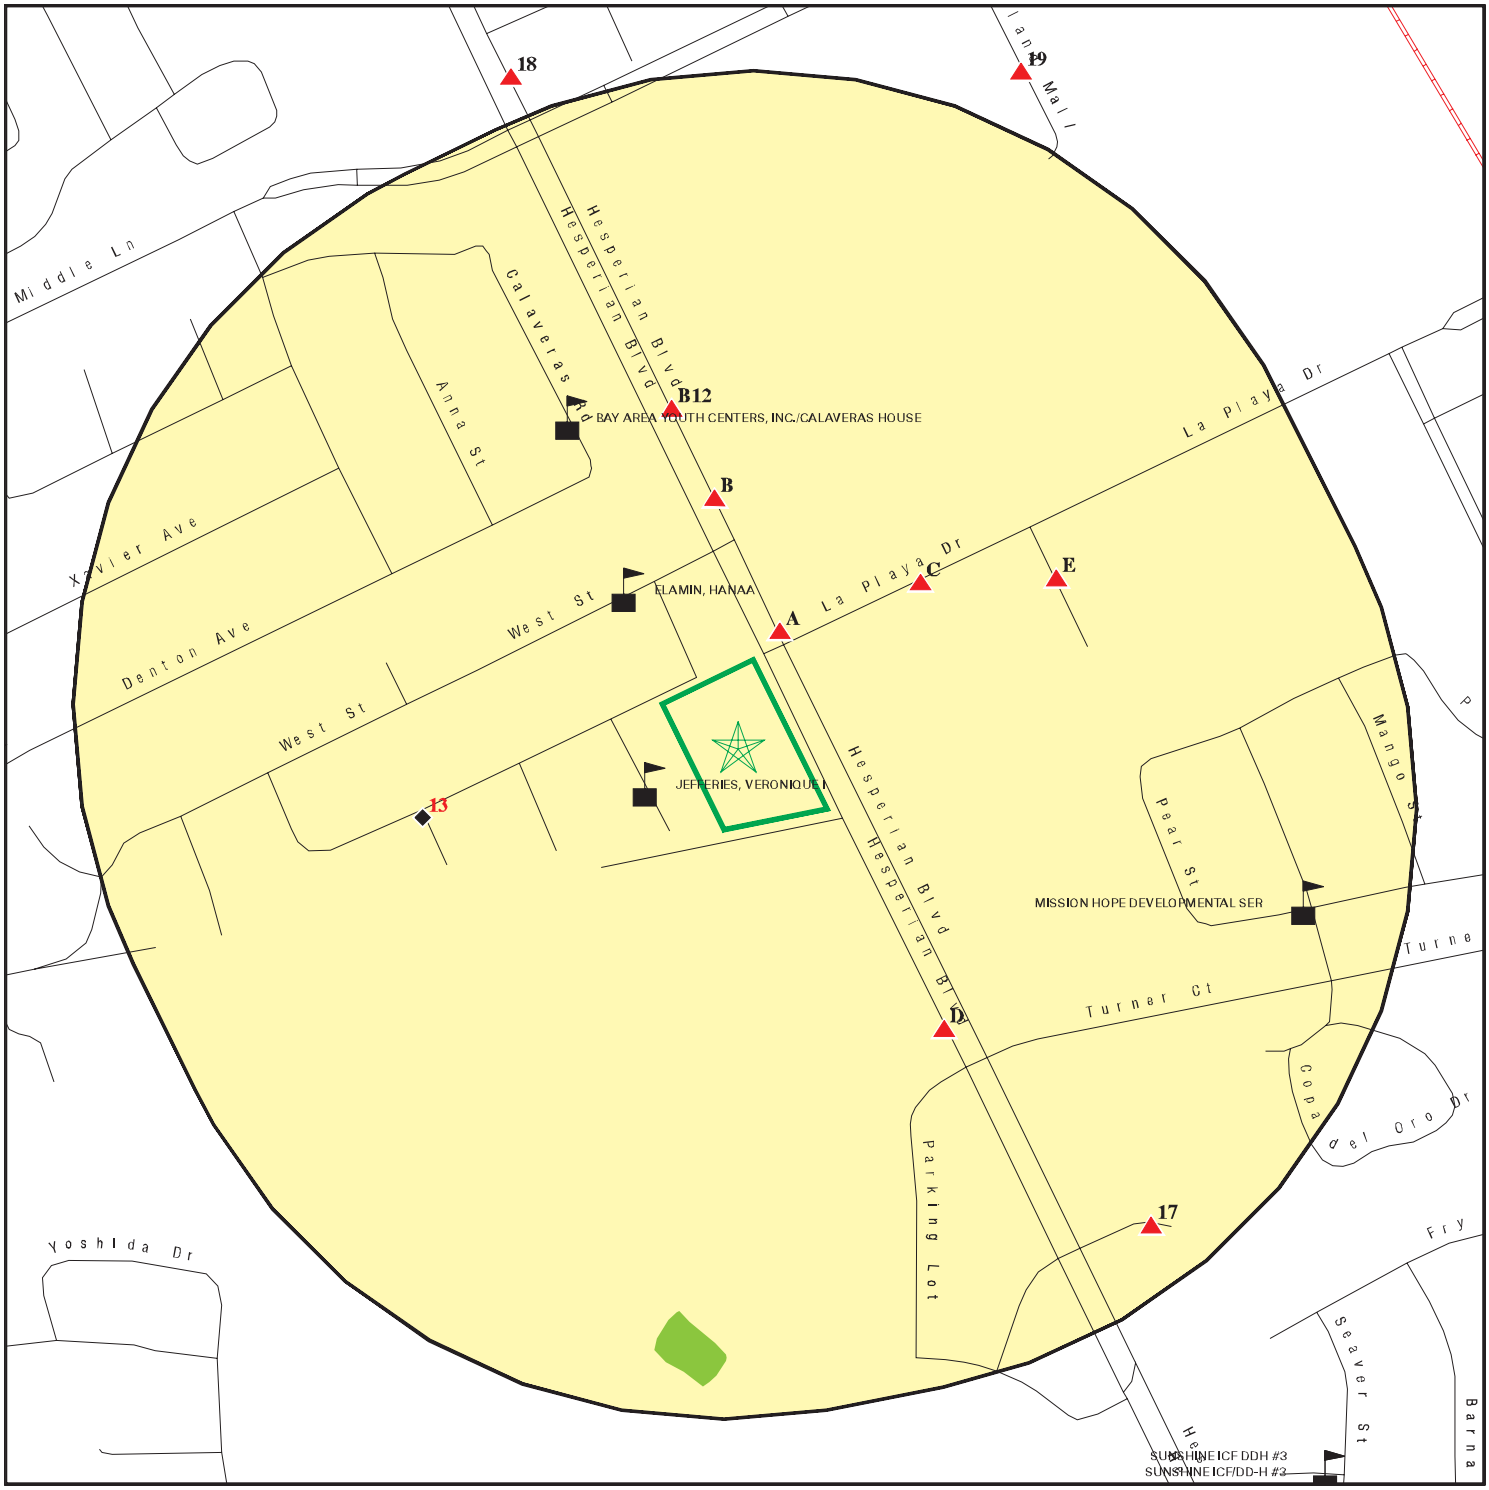

0 1/16 1/8 1/4 Miles

- Target Property
- Sites at elevations higher than or equal to the target property
- Sites at elevations lower than the target property
- Manufactured Gas Plants
- Sensitive Receptors
- National Priority List Sites
- Dept. Defense Sites
- Indian Reservations BIA
- Pipelines
- 100-year flood zone
- 500-year flood zone
- National Wetland Inventory
- State Wetlands
- Areas of Concern

This report includes Interactive Map Layers to display and/or hide map information. The legend includes only those icons for the default map view.

SITE NAME: 24765 Hesperian Boulevard	CLIENT: Engeo
ADDRESS: 24765 Hesperian Boulevard Hayward CA 94545	CONTACT: Madeline Downing INQUIRY #: 4483770.2s
LAT/LONG: 37.6468 / 122.1071	DATE: December 04, 2015 12:49 pm

Copyright © 2015 EDR, Inc. © 2010 Tele Atlas Rel. 07/2009.

MAP FINDINGS SUMMARY

Database	Search Distance (Miles)	Target Property	< 1/8	1/8 - 1/4	1/4 - 1/2	1/2 - 1	> 1	Total Plotted
STANDARD ENVIRONMENTAL RECORDS								
Federal NPL site list								
NPL	1.000		0	0	0	0	NR	0
Proposed NPL	1.000		0	0	0	0	NR	0
NPL LIENS	TP		NR	NR	NR	NR	NR	0
Federal Delisted NPL site list								
Delisted NPL	1.000		0	0	0	0	NR	0
Federal CERCLIS list								
FEDERAL FACILITY	0.500		0	0	0	NR	NR	0
CERCLIS	0.500		0	0	0	NR	NR	0
Federal CERCLIS NFRAP site List								
CERCLIS-NFRAP	0.500		0	0	0	NR	NR	0
Federal RCRA CORRACTS facilities list								
CORRACTS	1.000		0	0	0	0	NR	0
Federal RCRA non-CORRACTS TSD facilities list								
RCRA-TSDF	0.500		0	0	0	NR	NR	0
Federal RCRA generators list								
RCRA-LQG	0.250		0	0	NR	NR	NR	0
RCRA-SQG	0.250		0	0	NR	NR	NR	0
RCRA-CESQG	0.250		1	0	NR	NR	NR	1
Federal institutional controls / engineering controls registries								
LUCIS	0.500		0	0	0	NR	NR	0
US ENG CONTROLS	0.500		0	0	0	NR	NR	0
US INST CONTROL	0.500		0	0	0	NR	NR	0
Federal ERNS list								
ERNS	TP		NR	NR	NR	NR	NR	0
State- and tribal - equivalent NPL								
RESPONSE	1.000		0	0	0	1	NR	1
State- and tribal - equivalent CERCLIS								
ENVIROSTOR	1.000		0	0	0	7	NR	7
State and tribal landfill and/or solid waste disposal site lists								
SWF/LF	0.500		0	0	0	NR	NR	0
State and tribal leaking storage tank lists								
LUST	0.500		2	0	9	NR	NR	11

MAP FINDINGS SUMMARY

Database	Search Distance (Miles)	Target Property	< 1/8	1/8 - 1/4	1/4 - 1/2	1/2 - 1	> 1	Total Plotted
INDIAN LUST	0.500		0	0	0	NR	NR	0
SLIC	0.500		0	0	4	NR	NR	4
Alameda County CS	0.500		1	0	2	NR	NR	3
State and tribal registered storage tank lists								
FEMA UST	0.250		0	0	NR	NR	NR	0
UST	0.250		0	0	NR	NR	NR	0
AST	0.250		0	0	NR	NR	NR	0
INDIAN UST	0.250		0	0	NR	NR	NR	0
State and tribal voluntary cleanup sites								
INDIAN VCP	0.500		0	0	0	NR	NR	0
VCP	0.500		0	0	0	NR	NR	0
State and tribal Brownfields sites								
BROWNFIELDS	0.500		0	0	1	NR	NR	1
ADDITIONAL ENVIRONMENTAL RECORDS								
Local Brownfield lists								
US BROWNFIELDS	0.500		0	0	0	NR	NR	0
Local Lists of Landfill / Solid Waste Disposal Sites								
WMUDS/SWAT	0.500		0	0	0	NR	NR	0
SWRCY	0.500		0	0	0	NR	NR	0
HAULERS	TP		NR	NR	NR	NR	NR	0
INDIAN ODI	0.500		0	0	0	NR	NR	0
ODI	0.500		0	0	0	NR	NR	0
DEBRIS REGION 9	0.500		0	0	0	NR	NR	0
Local Lists of Hazardous waste / Contaminated Sites								
US HIST CDL	TP		NR	NR	NR	NR	NR	0
HIST Cal-Sites	1.000		0	0	0	1	NR	1
SCH	0.250		0	0	NR	NR	NR	0
CDL	TP		NR	NR	NR	NR	NR	0
Toxic Pits	1.000		0	0	0	0	NR	0
US CDL	TP		NR	NR	NR	NR	NR	0
Local Lists of Registered Storage Tanks								
SWEEPS UST	0.250		1	1	NR	NR	NR	2
HIST UST	0.250		2	1	NR	NR	NR	3
CA FID UST	0.250		2	1	NR	NR	NR	3
Local Land Records								
LIENS	TP		NR	NR	NR	NR	NR	0
LIENS 2	TP		NR	NR	NR	NR	NR	0
DEED	0.500		0	0	1	NR	NR	1
Records of Emergency Release Reports								
HMIRS	TP		NR	NR	NR	NR	NR	0

MAP FINDINGS SUMMARY

Database	Search Distance (Miles)	Target Property	< 1/8	1/8 - 1/4	1/4 - 1/2	1/2 - 1	> 1	Total Plotted
CHMIRS	TP		NR	NR	NR	NR	NR	0
LDS	TP		NR	NR	NR	NR	NR	0
MCS	TP		NR	NR	NR	NR	NR	0
SPILLS 90	TP		NR	NR	NR	NR	NR	0
Other Ascertainable Records								
RCRA NonGen / NLR	0.250		0	2	NR	NR	NR	2
FUDS	1.000		0	0	0	0	NR	0
DOD	1.000		0	0	0	0	NR	0
SCRD DRYCLEANERS	0.500		0	0	0	NR	NR	0
US FIN ASSUR	TP		NR	NR	NR	NR	NR	0
EPA WATCH LIST	TP		NR	NR	NR	NR	NR	0
2020 COR ACTION	0.250		0	0	NR	NR	NR	0
TSCA	TP		NR	NR	NR	NR	NR	0
TRIS	TP		NR	NR	NR	NR	NR	0
SSTS	TP		NR	NR	NR	NR	NR	0
ROD	1.000		0	0	0	0	NR	0
RMP	TP		NR	NR	NR	NR	NR	0
RAATS	TP		NR	NR	NR	NR	NR	0
PRP	TP		NR	NR	NR	NR	NR	0
PADS	TP		NR	NR	NR	NR	NR	0
ICIS	TP		NR	NR	NR	NR	NR	0
FTTS	TP		NR	NR	NR	NR	NR	0
MLTS	TP		NR	NR	NR	NR	NR	0
COAL ASH DOE	TP		NR	NR	NR	NR	NR	0
COAL ASH EPA	0.500		0	0	0	NR	NR	0
PCB TRANSFORMER	TP		NR	NR	NR	NR	NR	0
RADINFO	TP		NR	NR	NR	NR	NR	0
HIST FTTS	TP		NR	NR	NR	NR	NR	0
DOT OPS	TP		NR	NR	NR	NR	NR	0
CONSENT	1.000		0	0	0	0	NR	0
INDIAN RESERV	1.000		0	0	0	0	NR	0
UMTRA	0.500		0	0	0	NR	NR	0
LEAD SMELTERS	TP		NR	NR	NR	NR	NR	0
US AIRS	TP		NR	NR	NR	NR	NR	0
US MINES	0.250		0	0	NR	NR	NR	0
FINDS	TP		NR	NR	NR	NR	NR	0
CA BOND EXP. PLAN	1.000		0	0	0	0	NR	0
Cortese	0.500		0	0	0	NR	NR	0
CUPA Listings	0.250		0	0	NR	NR	NR	0
DRYCLEANERS	0.250		0	0	NR	NR	NR	0
EMI	TP		NR	NR	NR	NR	NR	0
ENF	TP		NR	NR	NR	NR	NR	0
Financial Assurance	TP		NR	NR	NR	NR	NR	0
HAZNET	TP		NR	NR	NR	NR	NR	0
HIST CORTESE	0.500		1	0	5	NR	NR	6
HWP	1.000		0	0	0	0	NR	0
HWT	0.250		0	0	NR	NR	NR	0
MINES	TP		NR	NR	NR	NR	NR	0
MWMP	0.250		0	0	NR	NR	NR	0
NPDES	TP		NR	NR	NR	NR	NR	0

MAP FINDINGS SUMMARY

Database	Search Distance (Miles)	Target Property	< 1/8	1/8 - 1/4	1/4 - 1/2	1/2 - 1	> 1	Total Plotted
PEST LIC	TP		NR	NR	NR	NR	NR	0
PROC	0.500		0	0	0	NR	NR	0
Notify 65	1.000		0	0	0	1	NR	1
UIC	TP		NR	NR	NR	NR	NR	0
WASTEWATER PITS	0.500		0	0	0	NR	NR	0
WDS	TP		NR	NR	NR	NR	NR	0
WIP	0.250		0	0	NR	NR	NR	0
EDR HIGH RISK HISTORICAL RECORDS								
EDR Exclusive Records								
EDR MGP	1.000		0	0	0	0	NR	0
EDR Hist Auto	0.125		2	NR	NR	NR	NR	2
EDR Hist Cleaner	0.125		3	NR	NR	NR	NR	3
EDR RECOVERED GOVERNMENT ARCHIVES								
Exclusive Recovered Govt. Archives								
RGA LF	TP		NR	NR	NR	NR	NR	0
RGA LUST	TP		NR	NR	NR	NR	NR	0
- Totals --		0	15	5	22	10	0	52

NOTES:

TP = Target Property

NR = Not Requested at this Search Distance

Sites may be listed in more than one database

A1 **EQUITY PROP DEVELOPMENT COMPANY** **LUST** **S103878869**
NNE **24688 HESPERIAN BLVD** **N/A**
< 1/8 **HAYWARD, CA 94545**
0.017 mi.
89 ft. **Site 1 of 3 in cluster A**

Relative:
Higher

Actual:
45 ft.

LUST REG 2:

Region:	2
Facility Id:	01-0569
Facility Status:	Case Closed
Case Number:	01-0569
How Discovered:	Tank Closure
Leak Cause:	Structure Failure
Leak Source:	Tank
Date Leak Confirmed:	2/24/1989
Oversight Program:	LUST
Prelim. Site Assesment Wokplan Submitted:	Not reported
Preliminary Site Assesment Began:	4/5/1989
Pollution Characterization Began:	Not reported
Pollution Remediation Plan Submitted:	Not reported
Date Remediation Action Underway:	Not reported
Date Post Remedial Action Monitoring Began:	Not reported

A2 **SOUTHLAND PHILLIPS SIXTY SIX SERVICE STATION** **EDR Hist Auto** **1009013293**
NNE **24688 HESPERIAN BLVD** **N/A**
< 1/8 **HAYWARD, CA**
0.017 mi.
89 ft. **Site 2 of 3 in cluster A**

Relative:
Higher

Actual:
45 ft.

EDR Historical Auto Stations:

Name:	SOUTHLAND FLYING A SERVICE STATION
Year:	1965
Type:	GASOLINE STATIONS
Name:	SOUTHLAND PHILLIPS SIXTY SIX SERVICE STATION
Year:	1970
Type:	GASOLINE STATIONS
Name:	JIFFY SERVICE STATION
Year:	1976
Type:	GASOLINE STATIONS

A3 **EQUITY PROPERTIES & DEVELOPMENT** **LUST** **S101306516**
NNE **24688 HESPERIAN BLVD** **Alameda County CS** **N/A**
< 1/8 **HAYWARD, CA 94545** **HIST CORTESE**
0.017 mi.
89 ft. **Site 3 of 3 in cluster A**

Relative:
Higher

Actual:
45 ft.

LUST:

Region:	STATE
Global Id:	T0600100522
Latitude:	37.648055313
Longitude:	-122.106414
Case Type:	LUST Cleanup Site
Status:	Completed - Case Closed
Status Date:	02/12/2004
Lead Agency:	HAYWARD, CITY OF
Case Worker:	DMG

EQUITY PROPERTIES & DEVELOPMENT (Continued) **S101306516**

Local Agency:	HAYWARD, CITY OF
RB Case Number:	01-0569
LOC Case Number:	01-0569
File Location:	Not reported
Potential Media Affect:	Other Groundwater (uses other than drinking water)
Potential Contaminants of Concern:	Gasoline
Site History:	Not reported

Click here to access the California GeoTracker records for this facility:

Contact:

Global Id:	T0600100522
Contact Type:	Regional Board Caseworker
Contact Name:	Cherie McCaulou
Organization Name:	SAN FRANCISCO BAY RWQCB (REGION 2)
Address:	1515 CLAY STREET, SUITE 1400
City:	OAKLAND
Email:	cmccaulou@waterboards.ca.gov
Phone Number:	Not reported

Global Id:	T0600100522
Contact Type:	Local Agency Caseworker
Contact Name:	DANILO M. GALANG
Organization Name:	HAYWARD, CITY OF
Address:	777 B STREET
City:	HAYWARD
Email:	danny.galang@hayward-ca.gov
Phone Number:	Not reported

Status History:

Global Id:	T0600100522
Status:	Completed - Case Closed
Status Date:	02/12/2004

Global Id:	T0600100522
Status:	Open - Case Begin Date
Status Date:	02/24/1989

Global Id:	T0600100522
Status:	Open - Site Assessment
Status Date:	02/24/1989

Global Id:	T0600100522
Status:	Open - Site Assessment
Status Date:	04/05/1989

Regulatory Activities:

Global Id:	T0600100522
Action Type:	Other
Date:	02/24/1989
Action:	Leak Discovery

Global Id:	T0600100522
Action Type:	Other
Date:	02/24/1989
Action:	Leak Reported

EQUITY PROPERTIES & DEVELOPMENT (Continued) **S101306516**

Global Id:	T0600100522
Action Type:	RESPONSE
Date:	02/24/1989
Action:	Soil and Water Investigation Report
Global Id:	T0600100522
Action Type:	RESPONSE
Date:	06/11/1992
Action:	Correspondence
Global Id:	T0600100522
Action Type:	RESPONSE
Date:	04/16/1991
Action:	Monitoring Report - Quarterly
Global Id:	T0600100522
Action Type:	RESPONSE
Date:	10/13/1992
Action:	Proposed Plan
Global Id:	T0600100522
Action Type:	RESPONSE
Date:	12/20/1990
Action:	Monitoring Report - Quarterly
Global Id:	T0600100522
Action Type:	RESPONSE
Date:	02/24/1989
Action:	Other Report / Document
Global Id:	T0600100522
Action Type:	RESPONSE
Date:	09/29/1989
Action:	Soil and Water Investigation Report
Global Id:	T0600100522
Action Type:	RESPONSE
Date:	11/22/1991
Action:	Monitoring Report - Quarterly
Global Id:	T0600100522
Action Type:	RESPONSE
Date:	04/24/1989
Action:	Other Report / Document
Global Id:	T0600100522
Action Type:	RESPONSE
Date:	12/08/1990
Action:	Remedial Progress Report
Global Id:	T0600100522
Action Type:	RESPONSE
Date:	07/16/1991
Action:	Monitoring Report - Quarterly
Global Id:	T0600100522
Action Type:	RESPONSE

EQUITY PROPERTIES & DEVELOPMENT (Continued) **S101306516**

Date: 04/17/1989
Action: Other Report / Document

Global Id: T0600100522
Action Type: RESPONSE
Date: 09/30/1992
Action: Site Assessment Report

Global Id: T0600100522
Action Type: RESPONSE
Date: 01/20/1993
Action: Well Destruction Report

Global Id: T0600100522
Action Type: Other
Date: 02/24/1989
Action: Leak Stopped

Alameda County CS:
Status: 11
Record Id: RO0002840
PE: 5502
Facility Status: Not reported

HIST CORTESE:
Region: CORTESE
Facility County Code: 1
Reg By: LTNKA
Reg Id: 01-0569

B4 **PALMA CEIA LAUNDERETTE** **EDR Hist Cleaner** **1009140209**
North **24580 HESPERIAN BLVD** **N/A**
< 1/8 **HAYWARD, CA**
0.069 mi.
364 ft. **Site 1 of 3 in cluster B**

Relative:
Higher

Actual:
45 ft.

EDR Historical Cleaners:
Name: PALMA CEIA LAUNDERETTE
Year: 1965
Type: LAUNDRIES SELF SERVE

Name: PALMA CEIA LAUNDERETTE
Year: 1970
Type: LAUNDRIES-SELF SERVE

Name: PALMA CEIA LAUNDERETTE
Year: 1976
Type: LAUNDRIES SELF SERVE

B5 **MARSHALL STEEL** **EDR Hist Cleaner** **1009139733**
North **24578 HESPERIAN BLVD** **N/A**
< 1/8 **HAYWARD, CA**
0.071 mi.
374 ft. **Site 2 of 3 in cluster B**

Relative:
Higher

Actual:
45 ft.

EDR Historical Cleaners:

Name:	MARSHALL STEEL
Year:	1970
Type:	CLEANERS AND DYERS
Name:	MARSHALL STEEL
Year:	1976
Type:	CLEANERS AND DYERS

C6 **EDR Hist Auto** **1015145770**
NE **1078 LA PLAYA DR** **N/A**
< 1/8 **HAYWARD, CA 94545**
0.078 mi.
414 ft. **Site 1 of 4 in cluster C**

Relative:
Higher

Actual:
47 ft.

EDR Historical Auto Stations:

Name:	MIDAS AUTO SERVICE EXPERTS
Year:	2001
Address:	1078 LA PLAYA DR
Name:	MIDAS AUTO SERVICE EXPERTS
Year:	2002
Address:	1078 LA PLAYA DR
Name:	MIDAS AUTO SERVICE EXPERTS
Year:	2003
Address:	1078 LA PLAYA DR
Name:	MIDAS AUTO SERVICE EXPERTS
Year:	2007
Address:	1078 LA PLAYA DR
Name:	MIDAS AUTO SERVICE CENTER
Year:	2009
Address:	1078 LA PLAYA DR
Name:	MIDAS AUTO SVC EXPERTS
Year:	2010
Address:	1078 LA PLAYA DR
Name:	MIDAS AUTO SERVICE EXPERTS DUBLIN
Year:	2011
Address:	1078 LA PLAYA DR

C7
NE
< 1/8
0.078 mi.
414 ft.

GT INVESTMENTS, INC
MIDAS, 1078 LA PLAYA DR
HAYWARD, CA 94545

Site 2 of 4 in cluster C

SWEEPS UST **S106926924**
N/A

Relative:
Higher

Actual:
47 ft.

SWEEPS UST:

Status:	Not reported
Comp Number:	5861
Number:	Not reported
Board Of Equalization:	Not reported
Referral Date:	Not reported
Action Date:	Not reported
Created Date:	Not reported
Owner Tank Id:	Not reported
SWRCB Tank Id:	01-003-005861-000001
Tank Status:	Not reported
Capacity:	280
Active Date:	Not reported
Tank Use:	EMPTY
STG:	WASTE
Content:	WASTE OIL
Number Of Tanks:	1

C8
NE
< 1/8
0.078 mi.
414 ft.

GT INVESTMENTS , INC
1078 LA PLAYA DR
HAYWARD, CA 94545

Site 3 of 4 in cluster C

CA FID UST **S101580439**
N/A

Relative:
Higher

Actual:
47 ft.

CA FID UST:

Facility ID:	01002865
Regulated By:	UTNKA
Regulated ID:	00005861
Cortese Code:	Not reported
SIC Code:	Not reported
Facility Phone:	5107830434
Mail To:	Not reported
Mailing Address:	3478 BUSKRIRK AVE
Mailing Address 2:	Not reported
Mailing City,St,Zip:	HAYWARD 94545
Contact:	Not reported
Contact Phone:	Not reported
DUNs Number:	Not reported
NPDES Number:	Not reported
EPA ID:	Not reported
Comments:	Not reported
Status:	Active

C9
NE
< 1/8
0.078 mi.
414 ft.

FIRESTONE #3669
1078 LA PLAYA DR
HAYWARD, CA 94545

Site 4 of 4 in cluster C

HIST UST **U001597140**
N/A

Relative:
Higher

Actual:
47 ft.

HIST UST:

Region:	STATE
Facility ID:	00000005861
Facility Type:	Other
Other Type:	AUTO SVC. CENTER
Contact Name:	SAL KALIL
Telephone:	4157855120
Owner Name:	FIRESTONE TIRE & RUBBER CO.
Owner Address:	1200 FIRESTONE PARKWAY
Owner City,St,Zip:	AKRON, OH 44317
Total Tanks:	0001
Tank Num:	001
Container Num:	1
Year Installed:	Not reported
Tank Capacity:	00000000
Tank Used for:	WASTE
Type of Fuel:	WASTE OIL
Container Construction Thickness:	Not reported
Leak Detection:	Visual

D10
SE
< 1/8
0.105 mi.
556 ft.

RANCH 10
24985 HESPERIAN BLVD
HAYWARD, CA 94545

Site 1 of 2 in cluster D

HIST UST **U001597164**
N/A

Relative:
Higher

Actual:
49 ft.

HIST UST:

Region:	STATE
Facility ID:	00000037335
Facility Type:	Other
Other Type:	AG
Contact Name:	MORA MATSUZAKI
Telephone:	4157824608
Owner Name:	MOHR-FRY RANCHES
Owner Address:	P.O. BOX 97 MT. EDEN
Owner City,St,Zip:	MT. EDEN, CA 94557
Total Tanks:	0001
Tank Num:	001
Container Num:	2848
Year Installed:	Not reported
Tank Capacity:	00000550
Tank Used for:	PRODUCT
Type of Fuel:	UNLEADED
Container Construction Thickness:	Not reported
Leak Detection:	Visual

D11
SE
< 1/8
0.105 mi.
556 ft.

RANCH 10
24985 HESPERIAN BLVD
HAYWARD, CA 94545

Site 2 of 2 in cluster D

CA FID UST **S101623726**
N/A

Relative:
Higher

Actual:
49 ft.

CA FID UST:

Facility ID:	01002889
Regulated By:	UTNKA
Regulated ID:	00037335
Cortese Code:	Not reported
SIC Code:	Not reported
Facility Phone:	4157824608
Mail To:	Not reported
Mailing Address:	P O BOX
Mailing Address 2:	Not reported
Mailing City,St,Zip:	HAYWARD 94545
Contact:	Not reported
Contact Phone:	Not reported
DUNs Number:	Not reported
NPDES Number:	Not reported
EPA ID:	Not reported
Comments:	Not reported
Status:	Active

B12
North
< 1/8
0.112 mi.
592 ft.

RITE AID 5921
24536 HESPERAIN BLVD
HAYWARD, CA 94545

Site 3 of 3 in cluster B

RCRA-CESQG **1014387604**
CAR000211722

Relative:
Higher

Actual:
45 ft.

RCRA-CESQG:

Date form received by agency:	08/27/2010
Facility name:	RITE AID 5921
Facility address:	24536 HESPERAIN BLVD HAYWARD, CA 94545
EPA ID:	CAR000211722
Mailing address:	30 HUNTER LN CAMP HILL, PA 17011
Contact:	STEPHANIE CAIATI
Contact address:	30 HUNTER LN CAMP HILL, PA 17011
Contact country:	US
Contact telephone:	717-730-8225
Contact email:	SSCAIATI@RITEAID.COM
EPA Region:	09
Classification:	Conditionally Exempt Small Quantity Generator
Description:	Handler: generates 100 kg or less of hazardous waste per calendar month, and accumulates 1000 kg or less of hazardous waste at any time; or generates 1 kg or less of acutely hazardous waste per calendar month, and accumulates at any time: 1 kg or less of acutely hazardous waste; or 100 kg or less of any residue or contaminated soil, waste or other debris resulting from the cleanup of a spill, into or on any land or water, of acutely hazardous waste; or generates 100 kg or less of any residue or contaminated soil, waste or other debris resulting from the cleanup of a spill, into or on any land or water, of acutely hazardous waste during any calendar month, and accumulates at any time: 1 kg or less of acutely hazardous waste; or 100 kg or less of any residue or contaminated soil, waste or other debris resulting from the cleanup of a spill, into or on any land or water, of acutely

RITE AID 5921 (Continued) **1014387604**

hazardous waste

Owner/Operator Summary:
Owner/operator name: RITE AID CORP
Owner/operator address: 30 HUNTER LN
CAMP HILL, PA 17011
Owner/operator country: US
Owner/operator telephone: 717-730-8225
Legal status: Private
Owner/Operator Type: Operator
Owner/Op start date: 09/01/1962
Owner/Op end date: Not reported

Owner/operator name: RITE AID CORP
Owner/operator address: 30 HUNTER LN
CAMP HILL, PA 17011
Owner/operator country: US
Owner/operator telephone: 717-730-8225
Legal status: Private
Owner/Operator Type: Owner
Owner/Op start date: 09/01/1962
Owner/Op end date: Not reported

Handler Activities Summary:
U.S. importer of hazardous waste: No
Mixed waste (haz. and radioactive): No
Recycler of hazardous waste: No
Transporter of hazardous waste: No
Treater, storer or disposer of HW: No
Underground injection activity: No
On-site burner exemption: No
Furnace exemption: No
Used oil fuel burner: No
Used oil processor: No
User oil refiner: No
Used oil fuel marketer to burner: No
Used oil Specification marketer: No
Used oil transfer facility: No
Used oil transporter: No

. Waste code: D001
. Waste name: IGNITABLE WASTE

. Waste code: D002
. Waste name: CORROSIVE WASTE

. Waste code: D005
. Waste name: BARIUM

. Waste code: D006
. Waste name: CADMIUM

. Waste code: D007
. Waste name: CHROMIUM

. Waste code: D008

RITE AID 5921 (Continued) **1014387604**

. Waste name: LEAD

. Waste code: D016
. Waste name: 2,4-D (2,4-DICHLOROPHENOXYACETIC ACID)

. Waste code: D035
. Waste name: METHYL ETHYL KETONE

. Waste code: U002
. Waste name: 2-PROPANONE (I) (OR) ACETONE (I)

. Waste code: U080
. Waste name: METHANE, DICHLORO- (OR) METHYLENE CHLORIDE

. Waste code: U160
. Waste name: 2-BUTANONE, PEROXIDE (R,T) (OR) METHYL ETHYL KETONE PEROXIDE (R,T)

Violation Status: No violations found

13
WSW
< 1/8
0.112 mi.
594 ft.

APPLEBY RUG SERVICE **EDR Hist Cleaner** **1009140827**
24711 STONE CT **N/A**
HAYWARD, CA

Relative:
Lower

Actual:
40 ft.

EDR Historical Cleaners:

Name: APPLEBY SEYMOUR R
Year: 1965
Type: CARPET AND RUG CLEANERS

Name: APPLEBY RUG SERVCE
Year: 1970
Type: CARPET AND RUG CLEANERS

Name: APPLEBY RUG SERVICE
Year: 1976
Type: CARPET AND RUG CLEANERS

E14
ENE
1/8-1/4
0.131 mi.
690 ft.

PACIFIC BELL **RCRA NonGen / NLR** **1000251727**
24742 LA PLAYA PLACE **FINDS** **CAT080027261**
HAYWARD, CA 94544

Site 1 of 3 in cluster E

Relative:
Higher

Actual:
49 ft.

RCRA NonGen / NLR:

Date form received by agency: 09/10/1997
Facility name: PACIFIC BELL
Facility address: 24742 LA PLAYA PLACE
HAYWARD, CA 94544
EPA ID: CAT080027261
Mailing address: 2 NORTH SECOND ST ROOM 1125
SAN JOSE, CA 95113
Contact: ENVIRONMENTAL MANAGER
Contact address: 24742 LA PLAYA PLACE
HAYWARD, CA 94544
Contact country: US
Contact telephone: (408) 491-6029

PACIFIC BELL (Continued) **1000251727**

Contact email: Not reported
EPA Region: 09
Classification: Non-Generator
Description: Handler: Non-Generators do not presently generate hazardous waste

Owner/Operator Summary:
Owner/operator name: THE PACIFIC TELEPHONE AND TELEGRAPH CO
Owner/operator address: NOT REQUIRED
NOT REQUIRED, ME 99999
Owner/operator country: Not reported
Owner/operator telephone: (415) 555-1212
Legal status: Private
Owner/Operator Type: Owner
Owner/Op start date: Not reported
Owner/Op end date: Not reported

Owner/operator name: THE PACIFIC TELEPHONE AND TELEGRAPH CO
Owner/operator address: NOT REQUIRED
HAYWARD, CA 94544
Owner/operator country: Not reported
Owner/operator telephone: (408) 491-6029
Legal status: Private
Owner/Operator Type: Owner
Owner/Op start date: Not reported
Owner/Op end date: Not reported

Handler Activities Summary:
U.S. importer of hazardous waste: No
Mixed waste (haz. and radioactive): No
Recycler of hazardous waste: No
Transporter of hazardous waste: No
Treater, storer or disposer of HW: No
Underground injection activity: No
On-site burner exemption: No
Furnace exemption: No
Used oil fuel burner: No
Used oil processor: No
User oil refiner: No
Used oil fuel marketer to burner: No
Used oil Specification marketer: No
Used oil transfer facility: No
Used oil transporter: No

Historical Generators:
Date form received by agency: 09/01/1996
Site name: PACIFIC BELL
Classification: Small Quantity Generator

Date form received by agency: 01/26/1981
Site name: PACIFIC BELL
Classification: Large Quantity Generator

Violation Status: No violations found

FINDS:

PACIFIC BELL (Continued) **1000251727**

Registry ID: 110002953876

Environmental Interest/Information System
RCRAInfo is a national information system that supports the Resource Conservation and Recovery Act (RCRA) program through the tracking of events and activities related to facilities that generate, transport, and treat, store, or dispose of hazardous waste. RCRAInfo allows RCRA program staff to track the notification, permit, compliance, and corrective action activities required under RCRA.

E15 **HAYWARD T.S.P.** **SWEEPS UST** **S101623720**
ENE **24742 LA PLAYA PL** **CA FID UST** **N/A**
1/8-1/4 **HAYWARD, CA 94545**
0.131 mi.
690 ft. **Site 2 of 3 in cluster E**

Relative:
Higher

Actual:
49 ft.

SWEEPS UST:

Status:	Not reported
Comp Number:	54591
Number:	Not reported
Board Of Equalization:	44-000925
Referral Date:	Not reported
Action Date:	Not reported
Created Date:	Not reported
Owner Tank Id:	Not reported
SWRCB Tank Id:	01-003-054591-000001
Tank Status:	Not reported
Capacity:	1000
Active Date:	Not reported
Tank Use:	M.V. FUEL
STG:	PRODUCT
Content:	DIESEL
Number Of Tanks:	1

CA FID UST:

Facility ID:	01002337
Regulated By:	UTNKI
Regulated ID:	00054591
Cortese Code:	Not reported
SIC Code:	Not reported
Facility Phone:	4154606500
Mail To:	Not reported
Mailing Address:	RM 1040 5925 W LAS P
Mailing Address 2:	Not reported
Mailing City,St,Zip:	HAYWARD 94545
Contact:	Not reported
Contact Phone:	Not reported
DUNs Number:	Not reported
NPDES Number:	Not reported
EPA ID:	Not reported
Comments:	Not reported
Status:	Inactive

E16
ENE
1/8-1/4
0.131 mi.
690 ft.

HAYWARD T.S.P.
24742 LA PLAYA CT
HAYWARD, CA 94545

Site 3 of 3 in cluster E

HIST UST **U001597147**
N/A

Relative:
Higher

Actual:
49 ft.

HIST UST:

Region:	STATE
Facility ID:	00000054591
Facility Type:	Other
Other Type:	COMMUNICATIONS
Contact Name:	DISTRICT MGR. - BLDG. & R.E.
Telephone:	4154606500
Owner Name:	A.T.&T. COMMUNICATIONS, INC.,
Owner Address:	5925 W. LAS POSITAS BLVD.
Owner City,St,Zip:	PLEASANTON, CA 94566
Total Tanks:	0001
Tank Num:	001
Container Num:	1
Year Installed:	1979
Tank Capacity:	00001000
Tank Used for:	PRODUCT
Type of Fuel:	DIESEL
Container Construction Thickness:	Not reported
Leak Detection:	None

17
SE
1/8-1/4
0.223 mi.
1180 ft.

PACIFIC BELL
1580 CHABOT COURT
HAYWARD, CA 94545

RCRA NonGen / NLR **1000251201**
FINDS **CAT080020340**

Relative:
Higher

Actual:
50 ft.

RCRA NonGen / NLR:

Date form received by agency:	09/10/1997
Facility name:	PACIFIC BELL
Facility address:	1580 CHABOT COURT HAYWARD, CA 94545
EPA ID:	CAT080020340
Mailing address:	2 NORTH SECOND ST ROOM 1125 SAN JOSE, CA 95113
Contact:	ENVIRONMENTAL MANAGER
Contact address:	1580 CHABOT COURT HAYWARD, CA 94545
Contact country:	US
Contact telephone:	(408) 491-6029
Contact email:	Not reported
EPA Region:	09
Classification:	Non-Generator
Description:	Handler: Non-Generators do not presently generate hazardous waste

Owner/Operator Summary:

Owner/operator name:	THE PACIFIC TELEPHONE AND TELEGRAPH CO
Owner/operator address:	NOT REQUIRED HAYWARD, CA 94545
Owner/operator country:	Not reported
Owner/operator telephone:	(408) 491-6029
Legal status:	Private
Owner/Operator Type:	Owner

PACIFIC BELL (Continued) **1000251201**

Owner/Op start date: Not reported
Owner/Op end date: Not reported

Owner/operator name: THE PACIFIC TELEPHONE AND TELEGRAPH CO
Owner/operator address: NOT REQUIRED
NOT REQUIRED, ME 99999
Owner/operator country: Not reported
Owner/operator telephone: (415) 555-1212
Legal status: Private
Owner/Operator Type: Owner
Owner/Op start date: Not reported
Owner/Op end date: Not reported

Handler Activities Summary:
U.S. importer of hazardous waste: No
Mixed waste (haz. and radioactive): No
Recycler of hazardous waste: No
Transporter of hazardous waste: No
Treater, storer or disposer of HW: No
Underground injection activity: No
On-site burner exemption: No
Furnace exemption: No
Used oil fuel burner: No
Used oil processor: No
User oil refiner: No
Used oil fuel marketer to burner: No
Used oil Specification marketer: No
Used oil transfer facility: No
Used oil transporter: No

Historical Generators:
Date form received by agency: 09/01/1996
Site name: PACIFIC BELL
Classification: Small Quantity Generator

Date form received by agency: 01/19/1981
Site name: PACIFIC BELL
Classification: Large Quantity Generator

Violation Status: No violations found

FINDS:

Registry ID: 110002949230

Environmental Interest/Information System
RCRAInfo is a national information system that supports the Resource Conservation and Recovery Act (RCRA) program through the tracking of events and activities related to facilities that generate, transport, and treat, store, or dispose of hazardous waste. RCRAInfo allows RCRA program staff to track the notification, permit, compliance, and corrective action activities required under RCRA.

18
NNW
1/4-1/2
0.268 mi.
1415 ft.

SOUTHLAND CHEVRON
24350 HESPERIAN BLVD
HAYWARD, CA 94545

LUST
SWEEPS UST
CA FID UST
HIST CORTESE

S101623732
N/A

Relative:
Higher

Actual:
49 ft.

LUST:

Region:	STATE
Global Id:	T0600100319
Latitude:	37.6505354517597
Longitude:	-122.108305692673
Case Type:	LUST Cleanup Site
Status:	Completed - Case Closed
Status Date:	06/06/2011
Lead Agency:	HAYWARD, CITY OF
Case Worker:	DMG
Local Agency:	HAYWARD, CITY OF
RB Case Number:	01-0347
LOC Case Number:	01-0347
File Location:	Local Agency
Potential Media Affect:	Other Groundwater (uses other than drinking water)
Potential Contaminants of Concern:	Gasoline
Site History:	Not reported

Click here to access the California GeoTracker records for this facility:

Contact:

Global Id:	T0600100319
Contact Type:	Regional Board Caseworker
Contact Name:	MARCIA Y. LIAO
Organization Name:	SAN FRANCISCO BAY RWQCB (REGION 2)
Address:	1515 CLAY STREET, SUITE 1400
City:	OAKLAND
Email:	mliao@waterboards.ca.gov
Phone Number:	Not reported

Global Id:	T0600100319
Contact Type:	Local Agency Caseworker
Contact Name:	DANILO M. GALANG
Organization Name:	HAYWARD, CITY OF
Address:	777 B STREET
City:	HAYWARD
Email:	danny.galang@hayward-ca.gov
Phone Number:	Not reported

Status History:

Global Id:	T0600100319
Status:	Completed - Case Closed
Status Date:	06/06/2011

Global Id:	T0600100319
Status:	Open - Case Begin Date
Status Date:	07/19/1989

Global Id:	T0600100319
Status:	Open - Referred
Status Date:	01/18/2010

Global Id:	T0600100319

SOUTHLAND CHEVRON (Continued) **S101623732**

Status: Open - Remediation
Status Date: 03/22/1993

Global Id: T0600100319
Status: Open - Site Assessment
Status Date: 07/19/1989

Global Id: T0600100319
Status: Open - Site Assessment
Status Date: 08/22/1989

Global Id: T0600100319
Status: Open - Site Assessment
Status Date: 03/26/1991

Global Id: T0600100319
Status: Open - Verification Monitoring
Status Date: 06/29/1990

Global Id: T0600100319
Status: Open - Verification Monitoring
Status Date: 06/30/2009

Global Id: T0600100319
Status: Open - Verification Monitoring
Status Date: 07/19/2010

Regulatory Activities:
Global Id: T0600100319
Action Type: Other
Date: 08/14/1989
Action: Leak Discovery

Global Id: T0600100319
Action Type: RESPONSE
Date: 01/16/2008
Action: Request for Closure

Global Id: T0600100319
Action Type: Other
Date: 08/14/1989
Action: Leak Reported

Global Id: T0600100319
Action Type: RESPONSE
Date: 04/04/2011
Action: Well Destruction Report

Global Id: T0600100319
Action Type: ENFORCEMENT
Date: 06/06/2011
Action: Closure/No Further Action Letter

Global Id: T0600100319
Action Type: RESPONSE
Date: 11/13/1997
Action: Monitoring Report - Quarterly

SOUTHLAND CHEVRON (Continued) **S101623732**

Global Id: T0600100319
Action Type: RESPONSE
Date: 01/10/1997
Action: Monitoring Report - Quarterly

Global Id: T0600100319
Action Type: RESPONSE
Date: 10/14/1998
Action: Monitoring Report - Quarterly

Global Id: T0600100319
Action Type: RESPONSE
Date: 03/09/1999
Action: Monitoring Report - Quarterly

Global Id: T0600100319
Action Type: RESPONSE
Date: 08/31/1999
Action: Monitoring Report - Quarterly

Global Id: T0600100319
Action Type: ENFORCEMENT
Date: 01/18/2010
Action: Referral to Regional Board

Global Id: T0600100319
Action Type: RESPONSE
Date: 05/13/2005
Action: Request for Closure

Global Id: T0600100319
Action Type: RESPONSE
Date: 07/27/1998
Action: Monitoring Report - Quarterly

Global Id: T0600100319
Action Type: RESPONSE
Date: 01/23/1998
Action: Monitoring Report - Quarterly

Global Id: T0600100319
Action Type: RESPONSE
Date: 10/10/1996
Action: Monitoring Report - Quarterly

Global Id: T0600100319
Action Type: RESPONSE
Date: 06/24/1999
Action: Monitoring Report - Quarterly

Global Id: T0600100319
Action Type: Other
Date: 08/14/1989
Action: Leak Stopped

SOUTHLAND CHEVRON (Continued) **S101623732**

LUST REG 2:
Region: 2
Facility Id: 01-0347
Facility Status: Remediation Plan
Case Number: 01-0347
How Discovered: Tank Closure
Leak Cause: Structure Failure
Leak Source: Tank
Date Leak Confirmed: 8/22/1989
Oversight Program: LUST
Prelim. Site Assesment Wokplan Submitted: Not reported
Preliminary Site Assesment Began: 7/19/1989
Pollution Characterization Began: 3/26/1991
Pollution Remediation Plan Submitted: 3/22/1993
Date Remediation Action Underway: Not reported
Date Post Remedial Action Monitoring Began: Not reported

SWEEPS UST:
Status: Active
Comp Number: 19574
Number: 1
Board Of Equalization: 44-031913
Referral Date: 07-08-93
Action Date: 07-08-93
Created Date: 02-29-88
Owner Tank Id: Not reported
SWRCB Tank Id: 01-003-019574-000005
Tank Status: A
Capacity: 15000
Active Date: 06-10-93
Tank Use: M.V. FUEL
STG: P
Content: REGULAR UNLE
Number Of Tanks: 3

Status: Active
Comp Number: 19574
Number: 1
Board Of Equalization: 44-031913
Referral Date: 07-08-93
Action Date: 07-08-93
Created Date: 02-29-88
Owner Tank Id: Not reported
SWRCB Tank Id: 01-003-019574-000006
Tank Status: A
Capacity: 15000
Active Date: 06-10-93
Tank Use: M.V. FUEL
STG: P
Content: REG UNLEADED
Number Of Tanks: Not reported

Status: Active
Comp Number: 19574
Number: 1
Board Of Equalization: 44-031913

SOUTHLAND CHEVRON (Continued) **S101623732**

Referral Date:	07-08-93
Action Date:	07-08-93
Created Date:	02-29-88
Owner Tank Id:	Not reported
SWRCB Tank Id:	01-003-019574-000007
Tank Status:	A
Capacity:	15000
Active Date:	06-10-93
Tank Use:	M.V. FUEL
STG:	P
Content:	PRM UNLEADED
Number Of Tanks:	Not reported

Status:	Not reported
Comp Number:	19574
Number:	Not reported
Board Of Equalization:	44-031913
Referral Date:	Not reported
Action Date:	Not reported
Created Date:	Not reported
Owner Tank Id:	Not reported
SWRCB Tank Id:	01-003-019574-000001
Tank Status:	Not reported
Capacity:	9500
Active Date:	Not reported
Tank Use:	M.V. FUEL
STG:	PRODUCT
Content:	REG UNLEADED
Number Of Tanks:	4

Status:	Not reported
Comp Number:	19574
Number:	Not reported
Board Of Equalization:	44-031913
Referral Date:	Not reported
Action Date:	Not reported
Created Date:	Not reported
Owner Tank Id:	Not reported
SWRCB Tank Id:	01-003-019574-000002
Tank Status:	Not reported
Capacity:	5000
Active Date:	Not reported
Tank Use:	M.V. FUEL
STG:	PRODUCT
Content:	REG UNLEADED
Number Of Tanks:	Not reported

Status:	Not reported
Comp Number:	19574
Number:	Not reported
Board Of Equalization:	44-031913
Referral Date:	Not reported
Action Date:	Not reported
Created Date:	Not reported
Owner Tank Id:	Not reported
SWRCB Tank Id:	01-003-019574-000003
Tank Status:	Not reported

SOUTHLAND CHEVRON (Continued) **S101623732**

Capacity:	6000
Active Date:	Not reported
Tank Use:	M.V. FUEL
STG:	PRODUCT
Content:	LEADED
Number Of Tanks:	Not reported

Status:	Not reported
Comp Number:	19574
Number:	Not reported
Board Of Equalization:	44-031913
Referral Date:	Not reported
Action Date:	Not reported
Created Date:	Not reported
Owner Tank Id:	Not reported
SWRCB Tank Id:	01-003-019574-000004
Tank Status:	Not reported
Capacity:	1000
Active Date:	Not reported
Tank Use:	OIL
STG:	WASTE
Content:	WASTE OIL
Number Of Tanks:	Not reported

CA FID UST:

Facility ID:	01000478
Regulated By:	UTNKI
Regulated ID:	00019574
Cortese Code:	Not reported
SIC Code:	Not reported
Facility Phone:	4158878515
Mail To:	Not reported
Mailing Address:	2410 CAMINO RAMON
Mailing Address 2:	Not reported
Mailing City,St,Zip:	HAYWARD 94545
Contact:	Not reported
Contact Phone:	Not reported
DUNs Number:	Not reported
NPDES Number:	Not reported
EPA ID:	Not reported
Comments:	Not reported
Status:	Inactive

HIST CORTESE:

Region:	CORTESE
Facility County Code:	1
Reg By:	LTNKA
Reg Id:	01-0347

19
NNE
1/4-1/2
0.274 mi.
1449 ft.

MERVYN'S LLC - STORE #001
545 SOUTHLAND DRIVE
HAYWARD, CA 94545

LUST
EMI

S107621459
N/A

Relative:
Higher

Actual:
51 ft.

LUST:

Region:	STATE
Global Id:	T0600161741
Latitude:	37.651919869
Longitude:	-122.103672053
Case Type:	LUST Cleanup Site
Status:	Completed - Case Closed
Status Date:	04/28/2004
Lead Agency:	HAYWARD, CITY OF
Case Worker:	DMG
Local Agency:	HAYWARD, CITY OF
RB Case Number:	01-3505
LOC Case Number:	01-3505
File Location:	Local Agency
Potential Media Affect:	Other Groundwater (uses other than drinking water)
Potential Contaminants of Concern:	Diesel, * Chlorinated Hydrocarbons
Site History:	Not reported

Click here to access the California GeoTracker records for this facility:

Contact:

Global Id:	T0600161741
Contact Type:	Local Agency Caseworker
Contact Name:	DANILO M. GALANG
Organization Name:	HAYWARD, CITY OF
Address:	777 B STREET
City:	HAYWARD
Email:	danny.galang@hayward-ca.gov
Phone Number:	Not reported

Global Id:	T0600161741
Contact Type:	Regional Board Caseworker
Contact Name:	Cherie McCaulou
Organization Name:	SAN FRANCISCO BAY RWQCB (REGION 2)
Address:	1515 CLAY STREET, SUITE 1400
City:	OAKLAND
Email:	cmccaulou@waterboards.ca.gov
Phone Number:	Not reported

Status History:

Global Id:	T0600161741
Status:	Completed - Case Closed
Status Date:	04/28/2004

Global Id:	T0600161741
Status:	Open - Case Begin Date
Status Date:	02/04/1993

Global Id:	T0600161741
Status:	Open - Site Assessment
Status Date:	04/13/2003

MERVYN'S LLC - STORE #001 (Continued) **S107621459**

Regulatory Activities:

Global Id:	T0600161741
Action Type:	Other
Date:	02/04/1993
Action:	Leak Discovery
Global Id:	T0600161741
Action Type:	Other
Date:	03/29/1993
Action:	Leak Reported
Global Id:	T0600161741
Action Type:	REMEDIATION
Date:	01/31/1995
Action:	Not reported

EMI:

Year:	2004
County Code:	1
Air Basin:	SF
Facility ID:	16579
Air District Name:	BA
SIC Code:	5311
Air District Name:	BAY AREA AQMD
Community Health Air Pollution Info System:	Not reported
Consolidated Emission Reporting Rule:	Not reported
Total Organic Hydrocarbon Gases Tons/Yr:	0
Reactive Organic Gases Tons/Yr:	0
Carbon Monoxide Emissions Tons/Yr:	0
NOX - Oxides of Nitrogen Tons/Yr:	0
SOX - Oxides of Sulphur Tons/Yr:	0
Particulate Matter Tons/Yr:	0
Part. Matter 10 Micrometers & Smllr Tons/Yr:	0
Year:	2005
County Code:	1
Air Basin:	SF
Facility ID:	16579
Air District Name:	BA
SIC Code:	5311
Air District Name:	BAY AREA AQMD
Community Health Air Pollution Info System:	Not reported
Consolidated Emission Reporting Rule:	Not reported
Total Organic Hydrocarbon Gases Tons/Yr:	0
Reactive Organic Gases Tons/Yr:	0
Carbon Monoxide Emissions Tons/Yr:	0
NOX - Oxides of Nitrogen Tons/Yr:	0
SOX - Oxides of Sulphur Tons/Yr:	0
Particulate Matter Tons/Yr:	0
Part. Matter 10 Micrometers & Smllr Tons/Yr:	0
Year:	2006
County Code:	1
Air Basin:	SF
Facility ID:	16579

MERVYN'S LLC - STORE #001 (Continued) **S107621459**

Air District Name:	BA
SIC Code:	5311
Air District Name:	BAY AREA AQMD
Community Health Air Pollution Info System:	Not reported
Consolidated Emission Reporting Rule:	Not reported
Total Organic Hydrocarbon Gases Tons/Yr:	.003
Reactive Organic Gases Tons/Yr:	.0002742
Carbon Monoxide Emissions Tons/Yr:	.001
NOX - Oxides of Nitrogen Tons/Yr:	.008
SOX - Oxides of Sulphur Tons/Yr:	0
Particulate Matter Tons/Yr:	0
Part. Matter 10 Micrometers & Smllr Tons/Yr:	0

Year:	2007
County Code:	1
Air Basin:	SF
Facility ID:	16579
Air District Name:	BA
SIC Code:	5311
Air District Name:	BAY AREA AQMD
Community Health Air Pollution Info System:	Not reported
Consolidated Emission Reporting Rule:	Not reported
Total Organic Hydrocarbon Gases Tons/Yr:	.003
Reactive Organic Gases Tons/Yr:	.0002742
Carbon Monoxide Emissions Tons/Yr:	.001
NOX - Oxides of Nitrogen Tons/Yr:	.008
SOX - Oxides of Sulphur Tons/Yr:	0
Particulate Matter Tons/Yr:	0
Part. Matter 10 Micrometers & Smllr Tons/Yr:	0

Year:	2008
County Code:	1
Air Basin:	SF
Facility ID:	19711
Air District Name:	BA
SIC Code:	5311
Air District Name:	BAY AREA AQMD
Community Health Air Pollution Info System:	Not reported
Consolidated Emission Reporting Rule:	Not reported
Total Organic Hydrocarbon Gases Tons/Yr:	.003
Reactive Organic Gases Tons/Yr:	.0002742
Carbon Monoxide Emissions Tons/Yr:	.001
NOX - Oxides of Nitrogen Tons/Yr:	.008
SOX - Oxides of Sulphur Tons/Yr:	0
Particulate Matter Tons/Yr:	0
Part. Matter 10 Micrometers & Smllr Tons/Yr:	0

20
SW
1/4-1/2
0.401 mi.
2115 ft.

SUNNYSIDE NURSERY
24934 MOHR DR
HAYWARD, CA 94545

Alameda County CS **U001597175**
HIST UST **N/A**

Relative:
Lower

Actual:
36 ft.

Alameda County CS:

Status:	11
Record Id:	RO0002790
PE:	5502
Facility Status:	Not reported

SUNNYSIDE NURSERY (Continued) **U001597175**

HIST UST:

Region:	STATE
Facility ID:	00000049751
Facility Type:	Other
Other Type:	NURSERY
Contact Name:	Not reported
Telephone:	4157824433
Owner Name:	SUNNYSIDE NURSERIES, INC.
Owner Address:	2177 OCIDENTAL RD
Owner City,St,Zip:	HAYWARD, CA 94540
Total Tanks:	0002
Tank Num:	001
Container Num:	1
Year Installed:	Not reported
Tank Capacity:	00007500
Tank Used for:	PRODUCT
Type of Fuel:	DIESEL
Container Construction Thickness:	Not reported
Leak Detection:	Stock Inventor
Tank Num:	002
Container Num:	2
Year Installed:	Not reported
Tank Capacity:	00010000
Tank Used for:	PRODUCT
Type of Fuel:	UNLEADED
Container Construction Thickness:	Not reported
Leak Detection:	Stock Inventor

F21 **FARRER PROPERTY** **LUST** **S101306595**
NNW **994 WINTON AVE W** **HIST CORTESE** **N/A**
1/4-1/2 **HAYWARD, CA 94545**
0.430 mi.
2268 ft. **Site 1 of 7 in cluster F**

Relative:
Higher

Actual:
51 ft.

LUST:

Region:	STATE
Global Id:	T0600100565
Latitude:	37.653016964
Longitude:	-122.109736
Case Type:	LUST Cleanup Site
Status:	Completed - Case Closed
Status Date:	11/08/2000
Lead Agency:	HAYWARD, CITY OF
Case Worker:	DMG
Local Agency:	HAYWARD, CITY OF
RB Case Number:	01-0613
LOC Case Number:	01-0613
File Location:	Not reported
Potential Media Affect:	Other Groundwater (uses other than drinking water)
Potential Contaminants of Concern:	Gasoline
Site History:	Not reported

Click here to access the California GeoTracker records for this facility:

Contact:

Global Id:	T0600100565

FARRER PROPERTY (Continued) **S101306595**

Contact Type: Regional Board Caseworker
Contact Name: Cherie McCaulou
Organization Name: SAN FRANCISCO BAY RWQCB (REGION 2)
Address: 1515 CLAY STREET, SUITE 1400
City: OAKLAND
Email: cmccaulou@waterboards.ca.gov
Phone Number: Not reported

Global Id: T0600100565
Contact Type: Local Agency Caseworker
Contact Name: DANILO M. GALANG
Organization Name: HAYWARD, CITY OF
Address: 777 B STREET
City: HAYWARD
Email: danny.galang@hayward-ca.gov
Phone Number: Not reported

Status History:
Global Id: T0600100565
Status: Completed - Case Closed
Status Date: 11/08/2000

Global Id: T0600100565
Status: Open - Case Begin Date
Status Date: 10/30/1987

Regulatory Activities:
Global Id: T0600100565
Action Type: Other
Date: 10/30/1987
Action: Leak Discovery

Global Id: T0600100565
Action Type: Other
Date: 10/30/1987
Action: Leak Reported

Global Id: T0600100565
Action Type: Other
Date: 10/30/1987
Action: Leak Stopped

LUST REG 2:
Region: 2
Facility Id: 01-0613
Facility Status: Case Closed
Case Number: 01-0613
How Discovered: Tank Closure
Leak Cause: Structure Failure
Leak Source: Tank
Date Leak Confirmed: Not reported
Oversight Program: LUST
Prelim. Site Assesment Wokplan Submitted: Not reported
Preliminary Site Assesment Began: Not reported
Pollution Characterization Began: Not reported

FARRER PROPERTY (Continued) **S101306595**

Pollution Remediation Plan Submitted: Not reported
Date Remediation Action Underway: Not reported
Date Post Remedial Action Monitoring Began: Not reported

HIST CORTESE:
Region: CORTESE
Facility County Code: 1
Reg By: LTNKA
Reg Id: 01-0613

F22 **WINTON VALERO** **LUST** **S103177022**
NNW **23990 HESPERIAN BOULEVARD** **N/A**
1/4-1/2 **HAYWARD, CA 94541**
0.450 mi.
2377 ft. **Site 2 of 7 in cluster F**

Relative: Higher

Actual: 52 ft.

LUST:
Region: STATE
Global Id: T10000007782
Latitude: 37.6534394881183
Longitude: -122.1101488626
Case Type: LUST Cleanup Site
Status: Open - Site Assessment
Status Date: 10/14/2015
Lead Agency: ALAMEDA COUNTY LOP
Case Worker: KEN
Local Agency: ALAMEDA COUNTY LOP
RB Case Number: Not reported
LOC Case Number: RO0003188
File Location: All Files are on GeoTracker or in the Local Agency Database
Potential Media Affect: Under Investigation
Potential Contaminants of Concern: Diesel, Gasoline
Site History: During station modifications due to a street widening project, soil contamination was discovered in the dispenser area. Further investigation of the extent of contamination will be required. A former fuel leak case at this site (GeoTracker Global ID 0600101345) was closed on November 8, 2000.

Click here to access the California GeoTracker records for this facility:

Contact:
Global Id: T10000007782
Contact Type: Local Agency Caseworker
Contact Name: KEITH NOWELL
Organization Name: ALAMEDA COUNTY LOP
Address: 1131 Harbor Bay Parkway
City: ALAMEDA
Email: keith.nowell@acgov.org
Phone Number: 5105676764

Global Id: T10000007782
Contact Type: Regional Board Caseworker
Contact Name: Cherie McCaulou
Organization Name: SAN FRANCISCO BAY RWQCB (REGION 2)
Address: 1515 CLAY STREET, SUITE 1400
City: OAKLAND
Email: cmccaulou@waterboards.ca.gov
Phone Number: Not reported

WINTON VALERO (Continued) **S103177022**

Status History:
Global Id: T10000007782
Status: Open - Case Begin Date
Status Date: 07/31/2015

Global Id: T10000007782
Status: Open - Site Assessment
Status Date: 10/14/2015

Regulatory Activities:
Global Id: T10000007782
Action Type: ENFORCEMENT
Date: 10/13/2015
Action: Unauthorized Release Form - #20151013

Global Id: T10000007782
Action Type: ENFORCEMENT
Date: 10/20/2015
Action: Notice of Responsibility - #20151020

Global Id: T10000007782
Action Type: Other
Date: 07/31/2015
Action: Leak Began

Global Id: T10000007782
Action Type: Other
Date: 07/31/2015
Action: Leak Stopped

Global Id: T10000007782
Action Type: Other
Date: 07/31/2015
Action: Leak Reported

Global Id: T10000007782
Action Type: Other
Date: 07/31/2015
Action: Leak Discovery

LUST REG 2:
Region: 2
Facility Id: 01-1457
Facility Status: Case Closed
Case Number: 01-1457
How Discovered: Tank Closure
Leak Cause: Structure Failure
Leak Source: Tank
Date Leak Confirmed: 4/19/1989
Oversight Program: LUST
Prelim. Site Assesment Wokplan Submitted: Not reported
Preliminary Site Assesment Began: 6/30/1988
Pollution Characterization Began: 1/30/1989
Pollution Remediation Plan Submitted: 7/11/1990
Date Remediation Action Underway: 1/16/2001

WINTON VALERO (Continued) **S103177022**

Date Post Remedial Action Monitoring Began: Not reported

F23 **FORMER EXXON 7-0218** **LUST** **S103644984**
NNW **23990 HESPERIAN BLVD** **HIST CORTESE** **N/A**
1/4-1/2 **HAYWARD, CA 94541**
0.450 mi.
2377 ft. **Site 3 of 7 in cluster F**

Relative:
Higher

Actual:
52 ft.

LUST:

Region:	STATE
Global Id:	T0600101345
Latitude:	37.653472
Longitude:	-122.110032
Case Type:	LUST Cleanup Site
Status:	Completed - Case Closed
Status Date:	01/09/2002
Lead Agency:	HAYWARD, CITY OF
Case Worker:	DMG
Local Agency:	HAYWARD, CITY OF
RB Case Number:	01-1457
LOC Case Number:	01-1457
File Location:	Not reported
Potential Media Affect:	Other Groundwater (uses other than drinking water)
Potential Contaminants of Concern:	Gasoline
Site History:	Not reported

Click here to access the California GeoTracker records for this facility:

Contact:

Global Id:	T0600101345
Contact Type:	Regional Board Caseworker
Contact Name:	Cherie McCaulou
Organization Name:	SAN FRANCISCO BAY RWQCB (REGION 2)
Address:	1515 CLAY STREET, SUITE 1400
City:	OAKLAND
Email:	cmccaulou@waterboards.ca.gov
Phone Number:	Not reported

Global Id:	T0600101345
Contact Type:	Local Agency Caseworker
Contact Name:	DANILO M. GALANG
Organization Name:	HAYWARD, CITY OF
Address:	777 B STREET
City:	HAYWARD
Email:	danny.galang@hayward-ca.gov
Phone Number:	Not reported

Status History:

Global Id:	T0600101345
Status:	Completed - Case Closed
Status Date:	01/09/2001

Global Id:	T0600101345
Status:	Completed - Case Closed
Status Date:	01/09/2002

Global Id:	T0600101345
Status:	Open - Case Begin Date

FORMER EXXON 7-0218 (Continued) **S103644984**

Status Date: 06/30/1988

Global Id: T0600101345
Status: Open - Remediation
Status Date: 07/11/1990

Global Id: T0600101345
Status: Open - Remediation
Status Date: 01/16/2001

Global Id: T0600101345
Status: Open - Reopen Case
Status Date: 01/15/2001

Global Id: T0600101345
Status: Open - Site Assessment
Status Date: 06/30/1988

Global Id: T0600101345
Status: Open - Site Assessment
Status Date: 01/30/1989

Global Id: T0600101345
Status: Open - Site Assessment
Status Date: 04/19/1989

Regulatory Activities:

Global Id: T0600101345
Action Type: ENFORCEMENT
Date: 11/08/2000
Action: File Review - Closure

Global Id: T0600101345
Action Type: Other
Date: 03/07/1989
Action: Leak Discovery

Global Id: T0600101345
Action Type: Other
Date: 03/07/1989
Action: Leak Reported

Global Id: T0600101345
Action Type: Other
Date: 03/07/1989
Action: Leak Stopped

HIST CORTESE:

Region: CORTESE
Facility County Code: 1
Reg By: LTNKA
Reg Id: 01-1457

F24
NNW
1/4-1/2
0.453 mi.
2390 ft.

ADOLPH P SCHUMAN MARITAL TRUST
23958 HESPERIAN BLVD
HAYWARD, CA 94541

DEED S112873526
HAZNET N/A

Site 4 of 7 in cluster F

Relative:
Higher

Actual:
51 ft.

DEED:
Envirostor ID: SL20273891
Area: Not reported
Sub Area: Not reported
Site Type: SLIC
Status: COMPLETED - CASE CLOSED
Agency: SWRCB
Covenant Uploaded: Y
Deed Date(s): 06/28/2002

HAZNET:
envid: S112873526
Year: 1995
GEPAID: CAC001200776
Contact: TRUST
Telephone: 0000000000
Mailing Name: Not reported
Mailing Address: 400 SANSOME ST
Mailing City,St,Zip: SAN FRANCISCO, CA 941110000
Gen County: Not reported
TSD EPA ID: CAL000027741
TSD County: Not reported
Waste Category: Asbestos containing waste
Disposal Method: Disposal, Land Fill
Tons: 2.5284
Facility County: 1

F25
NNW
1/4-1/2
0.454 mi.
2399 ft.

AIRPORT PLAZA
23958 HESPERIAN BOULEVARD
HAYWARD, CA

SLIC S101641372
N/A

Site 5 of 7 in cluster F

Relative:
Higher

Actual:
52 ft.

SLIC REG 2:
Region: 2
Facility ID: 01S0493
Facility Status: Case Closed
Date Closed: Not reported
Local Case #: Not reported
How Discovered: DVA
Leak Cause: Not reported
Leak Source: Not reported
Date Confirmed: Not reported
Date Prelim Site Assmnt Workplan Submitted: Not reported
Date Preliminary Site Assessment Began: Not reported
Date Pollution Characterization Began: Not reported
Date Remediation Plan Submitted: Not reported
Date Remedial Action Underway: Not reported
Date Post Remedial Action Monitoring Began: Not reported

F26 **AIRPORT PLAZA** **SLIC S100935981**
NNW **23958 HESPERIAN BOULEVARD** **EMI N/A**
1/4-1/2 **HAYWARD, CA 94541**
0.454 mi.
2399 ft. **Site 6 of 7 in cluster F**

Relative:
Higher

Actual:
52 ft.

SLIC:

Region:	STATE
Facility Status:	**Completed - Case Closed**
Status Date:	12/19/2001
Global Id:	SL20273891
Lead Agency:	SAN FRANCISCO BAY RWQCB (REGION 2)
Lead Agency Case Number:	Not reported
Latitude:	37.65385
Longitude:	-122.109563
Case Type:	Cleanup Program Site
Case Worker:	CCM
Local Agency:	Not reported
RB Case Number:	01S0413
File Location:	Not reported
Potential Media Affected:	Not reported
Potential Contaminants of Concern:	Not reported
Site History:	Not reported

Click here to access the California GeoTracker records for this facility:

EMI:

Year:	1990
County Code:	1
Air Basin:	SF
Facility ID:	4386
Air District Name:	BA
SIC Code:	7216
Air District Name:	BAY AREA AQMD
Community Health Air Pollution Info System:	Not reported
Consolidated Emission Reporting Rule:	Not reported
Total Organic Hydrocarbon Gases Tons/Yr:	2
Reactive Organic Gases Tons/Yr:	0
Carbon Monoxide Emissions Tons/Yr:	0
NOX - Oxides of Nitrogen Tons/Yr:	0
SOX - Oxides of Sulphur Tons/Yr:	0
Particulate Matter Tons/Yr:	0
Part. Matter 10 Micrometers & Smllr Tons/Yr:	0

Year:	1995
County Code:	1
Air Basin:	SF
Facility ID:	4386
Air District Name:	BA
SIC Code:	7216
Air District Name:	BAY AREA AQMD
Community Health Air Pollution Info System:	Not reported
Consolidated Emission Reporting Rule:	Not reported
Total Organic Hydrocarbon Gases Tons/Yr:	2
Reactive Organic Gases Tons/Yr:	0
Carbon Monoxide Emissions Tons/Yr:	0
NOX - Oxides of Nitrogen Tons/Yr:	0
SOX - Oxides of Sulphur Tons/Yr:	0
Particulate Matter Tons/Yr:	0

AIRPORT PLAZA (Continued) **S100935981**

Part. Matter 10 Micrometers & Smllr Tons/Yr: 0

F27
NNW
1/4-1/2
0.454 mi.
2399 ft.

AIRPORT PLAZA PROPERTY
23956-58 HESPERIAN BLVD
HAYWARD, CA 94541

Site 7 of 7 in cluster F

Alameda County CS **S109926673**
N/A

Relative:
Higher

Actual:
52 ft.

Alameda County CS:
Status: 11
Record Id: RO0002801
PE: 5502
Facility Status: Not reported

G28
SSE
1/4-1/2
0.462 mi.
2441 ft.

CHABOT COMMUNITY COLLEGE
25555 HESPERIAN BLVD
HAYWARD, CA 94545

Site 1 of 2 in cluster G

LUST **S105034691**
AST **N/A**
EMI

Relative:
Higher

Actual:
44 ft.

LUST REG 2:
Region: 2
Facility Id: 01-0301
Facility Status: Case Closed
Case Number: 01-0301
How Discovered: Tank Closure
Leak Cause: Structure Failure
Leak Source: Tank
Date Leak Confirmed: 12/1/1989
Oversight Program: LUST
Prelim. Site Assesment Wokplan Submitted: Not reported
Preliminary Site Assesment Began: 4/30/1986
Pollution Characterization Began: 5/4/1990
Pollution Remediation Plan Submitted: Not reported
Date Remediation Action Underway: Not reported
Date Post Remedial Action Monitoring Began: Not reported

AST:
Certified Unified Program Agencies: Hayward
Owner: CHABOT-LAS POSITAS COMMUNITY
Total Gallons: 3,500

EMI:
Year: 2003
County Code: 1
Air Basin: SF
Facility ID: 14924
Air District Name: BA
SIC Code: 8222
Air District Name: BAY AREA AQMD
Community Health Air Pollution Info System: Not reported
Consolidated Emission Reporting Rule: Not reported
Total Organic Hydrocarbon Gases Tons/Yr: 0
Reactive Organic Gases Tons/Yr: 0
Carbon Monoxide Emissions Tons/Yr: 0

CHABOT COMMUNITY COLLEGE (Continued) **S105034691**

NOX - Oxides of Nitrogen Tons/Yr:	0
SOX - Oxides of Sulphur Tons/Yr:	0
Particulate Matter Tons/Yr:	0
Part. Matter 10 Micrometers & Smllr Tons/Yr:	0
Year:	2004
County Code:	1
Air Basin:	SF
Facility ID:	14924
Air District Name:	BA
SIC Code:	8222
Air District Name:	BAY AREA AQMD
Community Health Air Pollution Info System:	Not reported
Consolidated Emission Reporting Rule:	Not reported
Total Organic Hydrocarbon Gases Tons/Yr:	0.004
Reactive Organic Gases Tons/Yr:	0.0003656
Carbon Monoxide Emissions Tons/Yr:	0.014
NOX - Oxides of Nitrogen Tons/Yr:	0.016
SOX - Oxides of Sulphur Tons/Yr:	0.007
Particulate Matter Tons/Yr:	0.033
Part. Matter 10 Micrometers & Smllr Tons/Yr:	0.032802
Year:	2005
County Code:	1
Air Basin:	SF
Facility ID:	14924
Air District Name:	BA
SIC Code:	8222
Air District Name:	BAY AREA AQMD
Community Health Air Pollution Info System:	Not reported
Consolidated Emission Reporting Rule:	Not reported
Total Organic Hydrocarbon Gases Tons/Yr:	.004
Reactive Organic Gases Tons/Yr:	.0003656
Carbon Monoxide Emissions Tons/Yr:	.014
NOX - Oxides of Nitrogen Tons/Yr:	.016
SOX - Oxides of Sulphur Tons/Yr:	.007
Particulate Matter Tons/Yr:	.033
Part. Matter 10 Micrometers & Smllr Tons/Yr:	.032802
Year:	2006
County Code:	1
Air Basin:	SF
Facility ID:	14924
Air District Name:	BA
SIC Code:	8222
Air District Name:	BAY AREA AQMD
Community Health Air Pollution Info System:	Not reported
Consolidated Emission Reporting Rule:	Not reported
Total Organic Hydrocarbon Gases Tons/Yr:	1.252
Reactive Organic Gases Tons/Yr:	.1144328
Carbon Monoxide Emissions Tons/Yr:	.213
NOX - Oxides of Nitrogen Tons/Yr:	.516
SOX - Oxides of Sulphur Tons/Yr:	.008
Particulate Matter Tons/Yr:	.137
Part. Matter 10 Micrometers & Smllr Tons/Yr:	.136178
Year:	2007

CHABOT COMMUNITY COLLEGE (Continued) **S105034691**

County Code:	1
Air Basin:	SF
Facility ID:	14924
Air District Name:	BA
SIC Code:	8222
Air District Name:	BAY AREA AQMD
Community Health Air Pollution Info System:	Not reported
Consolidated Emission Reporting Rule:	Not reported
Total Organic Hydrocarbon Gases Tons/Yr:	.85
Reactive Organic Gases Tons/Yr:	.07769
Carbon Monoxide Emissions Tons/Yr:	.145
NOX - Oxides of Nitrogen Tons/Yr:	.349
SOX - Oxides of Sulphur Tons/Yr:	.004
Particulate Matter Tons/Yr:	.094
Part. Matter 10 Micrometers & Smllr Tons/Yr:	.093436

Year:	2008
County Code:	1
Air Basin:	SF
Facility ID:	14924
Air District Name:	BA
SIC Code:	8222
Air District Name:	BAY AREA AQMD
Community Health Air Pollution Info System:	Not reported
Consolidated Emission Reporting Rule:	Not reported
Total Organic Hydrocarbon Gases Tons/Yr:	1.057
Reactive Organic Gases Tons/Yr:	.0966098
Carbon Monoxide Emissions Tons/Yr:	.181
NOX - Oxides of Nitrogen Tons/Yr:	.434
SOX - Oxides of Sulphur Tons/Yr:	.007
Particulate Matter Tons/Yr:	.116
Part. Matter 10 Micrometers & Smllr Tons/Yr:	.115304

Year:	2009
County Code:	1
Air Basin:	SF
Facility ID:	14924
Air District Name:	BA
SIC Code:	8222
Air District Name:	BAY AREA AQMD
Community Health Air Pollution Info System:	Not reported
Consolidated Emission Reporting Rule:	Not reported
Total Organic Hydrocarbon Gases Tons/Yr:	1.2290000000000001
Reactive Organic Gases Tons/Yr:	0.1123306
Carbon Monoxide Emissions Tons/Yr:	0.20999999999999999
NOX - Oxides of Nitrogen Tons/Yr:	0.50600000000000001
SOX - Oxides of Sulphur Tons/Yr:	8.0000000000000002E-3
Particulate Matter Tons/Yr:	0.13581488933601599
Part. Matter 10 Micrometers & Smllr Tons/Yr:	0.13500000000000001

Year:	2010
County Code:	1
Air Basin:	SF
Facility ID:	14924
Air District Name:	BA
SIC Code:	8222
Air District Name:	BAY AREA AQMD

CHABOT COMMUNITY COLLEGE (Continued) **S105034691**

Community Health Air Pollution Info System:	Not reported
Consolidated Emission Reporting Rule:	Not reported
Total Organic Hydrocarbon Gases Tons/Yr:	1.2290000000000001
Reactive Organic Gases Tons/Yr:	0.1123306
Carbon Monoxide Emissions Tons/Yr:	0.20999999999999999
NOX - Oxides of Nitrogen Tons/Yr:	0.50600000000000001
SOX - Oxides of Sulphur Tons/Yr:	8.0000000000000002E-3
Particulate Matter Tons/Yr:	0.13581488933601599
Part. Matter 10 Micrometers & Smllr Tons/Yr:	0.13500000000000001

Year:	2011
County Code:	1
Air Basin:	SF
Facility ID:	14924
Air District Name:	BA
SIC Code:	8222
Air District Name:	BAY AREA AQMD
Community Health Air Pollution Info System:	Not reported
Consolidated Emission Reporting Rule:	Not reported
Total Organic Hydrocarbon Gases Tons/Yr:	1.268
Reactive Organic Gases Tons/Yr:	0.1158952
Carbon Monoxide Emissions Tons/Yr:	0.216
NOX - Oxides of Nitrogen Tons/Yr:	0.521
SOX - Oxides of Sulphur Tons/Yr:	0.008
Particulate Matter Tons/Yr:	0
Part. Matter 10 Micrometers & Smllr Tons/Yr:	0

Year:	2012
County Code:	1
Air Basin:	SF
Facility ID:	14924
Air District Name:	BA
SIC Code:	8222
Air District Name:	BAY AREA AQMD
Community Health Air Pollution Info System:	Not reported
Consolidated Emission Reporting Rule:	Not reported
Total Organic Hydrocarbon Gases Tons/Yr:	1.064
Reactive Organic Gases Tons/Yr:	0.0972496
Carbon Monoxide Emissions Tons/Yr:	0.182
NOX - Oxides of Nitrogen Tons/Yr:	0.441
SOX - Oxides of Sulphur Tons/Yr:	0.008
Particulate Matter Tons/Yr:	0.11871227364
Part. Matter 10 Micrometers & Smllr Tons/Yr:	0.118

Year:	2013
County Code:	1
Air Basin:	SF
Facility ID:	14924
Air District Name:	BA
SIC Code:	8222
Air District Name:	BAY AREA AQMD
Community Health Air Pollution Info System:	Not reported
Consolidated Emission Reporting Rule:	Not reported
Total Organic Hydrocarbon Gases Tons/Yr:	0.875
Reactive Organic Gases Tons/Yr:	0.079975
Carbon Monoxide Emissions Tons/Yr:	0.15
NOX - Oxides of Nitrogen Tons/Yr:	0.362

CHABOT COMMUNITY COLLEGE (Continued) **S105034691**

SOX - Oxides of Sulphur Tons/Yr: 0.004
Particulate Matter Tons/Yr: 0.097
Part. Matter 10 Micrometers & Smllr Tons/Yr: 0.097

G29 **CHABOT COLLEGE, HAYWARD CAMPUS** **LUST** **S101623712**
SSE **25555 HESPERIAN BLVD** **SWEEPS UST** **N/A**
1/4-1/2 **HAYWARD, CA 94545** **CA FID UST**
0.462 mi. **HIST CORTESE**
2441 ft. **Site 2 of 2 in cluster G** **NPDES**

Relative:
Higher

Actual:
44 ft.

LUST:

Region:	STATE
Global Id:	T0600100279
Latitude:	37.6414296
Longitude:	-122.1032762
Case Type:	LUST Cleanup Site
Status:	Completed - Case Closed
Status Date:	09/02/1993
Lead Agency:	HAYWARD, CITY OF
Case Worker:	DMG
Local Agency:	HAYWARD, CITY OF
RB Case Number:	01-0301
LOC Case Number:	01-0301
File Location:	Not reported
Potential Media Affect:	Other Groundwater (uses other than drinking water)
Potential Contaminants of Concern:	Gasoline
Site History:	Not reported

Click here to access the California GeoTracker records for this facility:

Contact:

Global Id:	T0600100279
Contact Type:	Regional Board Caseworker
Contact Name:	Cherie McCaulou
Organization Name:	SAN FRANCISCO BAY RWQCB (REGION 2)
Address:	1515 CLAY STREET, SUITE 1400
City:	OAKLAND
Email:	cmccaulou@waterboards.ca.gov
Phone Number:	Not reported

Global Id:	T0600100279
Contact Type:	Local Agency Caseworker
Contact Name:	DANILO M. GALANG
Organization Name:	HAYWARD, CITY OF
Address:	777 B STREET
City:	HAYWARD
Email:	danny.galang@hayward-ca.gov
Phone Number:	Not reported

Status History:

Global Id:	T0600100279
Status:	Completed - Case Closed
Status Date:	09/02/1993

Global Id:	T0600100279
Status:	Open - Case Begin Date
Status Date:	04/30/1986

CHABOT COLLEGE, HAYWARD CAMPUS (Continued) **S101623712**

Global Id: T0600100279
Status: Open - Site Assessment
Status Date: 04/30/1986

Global Id: T0600100279
Status: Open - Site Assessment
Status Date: 12/01/1989

Global Id: T0600100279
Status: Open - Site Assessment
Status Date: 05/04/1990

Regulatory Activities:
Global Id: T0600100279
Action Type: Other
Date: 10/02/1989
Action: Leak Discovery

Global Id: T0600100279
Action Type: Other
Date: 10/02/1989
Action: Leak Reported

Global Id: T0600100279
Action Type: ENFORCEMENT
Date: 09/02/1993
Action: Closure/No Further Action Letter

Global Id: T0600100279
Action Type: Other
Date: 10/02/1989
Action: Leak Stopped

SWEEPS UST:
Status: Not reported
Comp Number: 36954
Number: Not reported
Board Of Equalization: 44-000880
Referral Date: Not reported
Action Date: Not reported
Created Date: Not reported
Owner Tank Id: Not reported
SWRCB Tank Id: 01-003-036954-000001
Tank Status: Not reported
Capacity: 1000
Active Date: Not reported
Tank Use: M.V. FUEL
STG: PRODUCT
Content: REG UNLEADED
Number Of Tanks: 2

Status: Not reported
Comp Number: 36954
Number: Not reported
Board Of Equalization: 44-000880

CHABOT COLLEGE, HAYWARD CAMPUS (Continued) **S101623712**

Referral Date: Not reported
Action Date: Not reported
Created Date: Not reported
Owner Tank Id: Not reported
SWRCB Tank Id: 01-003-036954-000002
Tank Status: Not reported
Capacity: 1000
Active Date: Not reported
Tank Use: M.V. FUEL
STG: PRODUCT
Content: REG UNLEADED
Number Of Tanks: Not reported

CA FID UST:
Facility ID: 01000434
Regulated By: UTNKI
Regulated ID: 00036954
Cortese Code: Not reported
SIC Code: Not reported
Facility Phone: 5107866600
Mail To: Not reported
Mailing Address: 25555 HESPERIAN BLVD
Mailing Address 2: Not reported
Mailing City,St,Zip: HAYWARD 94545
Contact: Not reported
Contact Phone: Not reported
DUNs Number: Not reported
NPDES Number: Not reported
EPA ID: Not reported
Comments: Not reported
Status: Inactive

HIST CORTESE:
Region: CORTESE
Facility County Code: 1
Reg By: LTNKA
Reg Id: 01-0301

NPDES:
Npdes Number: CAS000002
Facility Status: Active
Agency Id: 0
Region: 2
Regulatory Measure Id: 428766
Order No: 2009-0009-DWQ
Regulatory Measure Type: Enrollee
Place Id: Not reported
WDID: 2 01C364979
Program Type: Construction
Adoption Date Of Regulatory Measure: Not reported
Effective Date Of Regulatory Measure: 11/09/2012
Expiration Date Of Regulatory Measure: Not reported
Termination Date Of Regulatory Measure: Not reported
Discharge Name: Chabot Las Positas Community College District
Discharge Address: 5020 Franklin Drive
Discharge City: Pleasanton

CHABOT COLLEGE, HAYWARD CAMPUS (Continued) **S101623712**

Discharge State:	California
Discharge Zip:	94588
RECEIVED DATE:	Not reported
PROCESSED DATE:	Not reported
STATUS CODE NAME:	Not reported
STATUS DATE:	Not reported
PLACE SIZE:	Not reported
PLACE SIZE UNIT:	Not reported
FACILITY CONTACT NAME:	Not reported
FACILITY CONTACT TITLE:	Not reported
FACILITY CONTACT PHONE:	Not reported
FACILITY CONTACT PHONE EXT:	Not reported
FACILITY CONTACT EMAIL:	Not reported
OPERATOR NAME:	Not reported
OPERATOR ADDRESS:	Not reported
OPERATOR CITY:	Not reported
OPERATOR STATE:	Not reported
OPERATOR ZIP:	Not reported
OPERATOR CONTACT NAME:	Not reported
OPERATOR CONTACT TITLE:	Not reported
OPERATOR CONTACT PHONE:	Not reported
OPERATOR CONTACT PHONE EXT:	Not reported
OPERATOR CONTACT EMAIL:	Not reported
OPERATOR TYPE:	Not reported
DEVELOPER NAME:	Not reported
DEVELOPER ADDRESS:	Not reported
DEVELOPER CITY:	Not reported
DEVELOPER STATE:	Not reported
DEVELOPER ZIP:	Not reported
DEVELOPER CONTACT NAME:	Not reported
DEVELOPER CONTACT TITLE:	Not reported
CONSTYPE LINEAR UTILITY IND:	Not reported
EMERGENCY PHONE NO:	Not reported
EMERGENCY PHONE EXT:	Not reported
CONSTYPE ABOVE GROUND IND:	Not reported
CONSTYPE BELOW GROUND IND:	Not reported
CONSTYPE CABLE LINE IND:	Not reported
CONSTYPE COMM LINE IND:	Not reported
CONSTYPE COMMERTIAL IND:	Not reported
CONSTYPE ELECTRICAL LINE IND:	Not reported
CONSTYPE GAS LINE IND:	Not reported
CONSTYPE INDUSTRIAL IND:	Not reported
CONSTYPE OTHER DESRIPTION:	Not reported
CONSTYPE OTHER IND:	Not reported
CONSTYPE RECONS IND:	Not reported
CONSTYPE RESIDENTIAL IND:	Not reported
CONSTYPE TRANSPORT IND:	Not reported
CONSTYPE UTILITY DESCRIPTION:	Not reported
CONSTYPE UTILITY IND:	Not reported
CONSTYPE WATER SEWER IND:	Not reported
DIR DISCHARGE USWATER IND:	Not reported
RECEIVING WATER NAME:	Not reported
CERTIFIER NAME:	Not reported
CERTIFIER TITLE:	Not reported
CERTIFICATION DATE:	Not reported
PRIMARY SIC:	Not reported
SECONDARY SIC:	Not reported

CHABOT COLLEGE, HAYWARD CAMPUS (Continued) **S101623712**

TERTIARY SIC:	Not reported
Npdes Number:	Not reported
Facility Status:	Not reported
Agency Id:	Not reported
Region:	2
Regulatory Measure Id:	428766
Order No:	Not reported
Regulatory Measure Type:	Construction
Place Id:	Not reported
WDID:	2 01C364979
Program Type:	Not reported
Adoption Date Of Regulatory Measure:	Not reported
Effective Date Of Regulatory Measure:	Not reported
Expiration Date Of Regulatory Measure:	Not reported
Termination Date Of Regulatory Measure:	Not reported
Discharge Name:	Not reported
Discharge Address:	Not reported
Discharge City:	Not reported
Discharge State:	Not reported
Discharge Zip:	Not reported
RECEIVED DATE:	10/12/2012
PROCESSED DATE:	11/9/2012
STATUS CODE NAME:	Active
STATUS DATE:	11/9/2012
PLACE SIZE:	1.9
PLACE SIZE UNIT:	Acres
FACILITY CONTACT NAME:	Melissa Flaherty
FACILITY CONTACT TITLE:	QSP
FACILITY CONTACT PHONE:	415-456-8972
FACILITY CONTACT PHONE EXT:	Not reported
FACILITY CONTACT EMAIL:	MelissaF@westbaybuilders.com
OPERATOR NAME:	Chabot Las Positas Community College District
OPERATOR ADDRESS:	5020 Franklin Drive
OPERATOR CITY:	Pleasanton
OPERATOR STATE:	California
OPERATOR ZIP:	94588
OPERATOR CONTACT NAME:	Douglas Horner
OPERATOR CONTACT TITLE:	Project Manager
OPERATOR CONTACT PHONE:	510-723-7631
OPERATOR CONTACT PHONE EXT:	Not reported
OPERATOR CONTACT EMAIL:	DHorner@chabotcollege.edu
OPERATOR TYPE:	State Agency
DEVELOPER NAME:	West Bay Builders
DEVELOPER ADDRESS:	250 Bel Marin Keys Blvd
DEVELOPER CITY:	Novato
DEVELOPER STATE:	California
DEVELOPER ZIP:	94949
DEVELOPER CONTACT NAME:	Melissa Flaherty
DEVELOPER CONTACT TITLE:	QSP
CONSTYPE LINEAR UTILITY IND:	N
EMERGENCY PHONE NO:	Not reported
EMERGENCY PHONE EXT:	Not reported
CONSTYPE ABOVE GROUND IND:	N
CONSTYPE BELOW GROUND IND:	N
CONSTYPE CABLE LINE IND:	N
CONSTYPE COMM LINE IND:	N

CHABOT COLLEGE, HAYWARD CAMPUS (Continued) **S101623712**

CONSTYPE COMMERTIAL IND:	Y
CONSTYPE ELECTRICAL LINE IND:	N
CONSTYPE GAS LINE IND:	N
CONSTYPE INDUSTRIAL IND:	N
CONSTYPE OTHER DESRIPTION:	Not reported
CONSTYPE OTHER IND:	N
CONSTYPE RECONS IND:	N
CONSTYPE RESIDENTIAL IND:	N
CONSTYPE TRANSPORT IND:	N
CONSTYPE UTILITY DESCRIPTION:	Not reported
CONSTYPE UTILITY IND:	N
CONSTYPE WATER SEWER IND:	N
DIR DISCHARGE USWATER IND:	N
RECEIVING WATER NAME:	San Francisco Bay
CERTIFIER NAME:	John Horner
CERTIFIER TITLE:	Not reported
CERTIFICATION DATE:	12-OCT-12
PRIMARY SIC:	Not reported
SECONDARY SIC:	Not reported
TERTIARY SIC:	Not reported

H30 **ALAMEDA COUNTY BUILDING MAINTENANCE** **SLIC** **S101623703**
East **951 TURNER CT** **SWEEPS UST** **N/A**
1/4-1/2 **HAYWARD, CA 94545** **CA FID UST**
0.483 mi.
2551 ft. **Site 1 of 3 in cluster H**

Relative:
Higher

Actual:
60 ft.

SLIC REG 2:

Region:	2
Facility ID:	01S0244
Facility Status:	Preliminary site assessment underway
Date Closed:	Not reported
Local Case #:	Not reported
How Discovered:	Tank Closure
Leak Cause:	UNK
Leak Source:	UNK
Date Confirmed:	Not reported
Date Prelim Site Assmnt Workplan Submitted:	Not reported
Date Preliminary Site Assessment Began:	6/2/1990
Date Pollution Characterization Began:	Not reported
Date Remediation Plan Submitted:	Not reported
Date Remedial Action Underway:	Not reported
Date Post Remedial Action Monitoring Began:	Not reported

SWEEPS UST:

Status:	Active
Comp Number:	27283
Number:	5
Board Of Equalization:	44-000867
Referral Date:	07-08-93
Action Date:	03-24-94
Created Date:	02-29-88
Owner Tank Id:	UNKNOWN
SWRCB Tank Id:	01-003-027283-000004
Tank Status:	A
Capacity:	10000
Active Date:	07-01-85

ALAMEDA COUNTY BUILDING MAINTENANCE (Continued) **S101623703**

Tank Use: M.V. FUEL
STG: P
Content: DIESEL
Number Of Tanks: 5

Status: Active
Comp Number: 27283
Number: 5
Board Of Equalization: 44-000867
Referral Date: 07-08-93
Action Date: 03-24-94
Created Date: 02-29-88
Owner Tank Id: 50-5
SWRCB Tank Id: 01-003-027283-000005
Tank Status: A
Capacity: 500
Active Date: 01-19-93
Tank Use: OIL
STG: W
Content: WASTE OIL
Number Of Tanks: Not reported

Status: Active
Comp Number: 27283
Number: 5
Board Of Equalization: 44-000867
Referral Date: 07-08-93
Action Date: 03-24-94
Created Date: 02-29-88
Owner Tank Id: UNKNOWN
SWRCB Tank Id: 01-003-027283-000006
Tank Status: A
Capacity: 1000
Active Date: 12-30-93
Tank Use: UNKNOWN
STG: W
Content: Not reported
Number Of Tanks: Not reported

Status: Active
Comp Number: 27283
Number: 5
Board Of Equalization: 44-000867
Referral Date: 07-08-93
Action Date: 03-24-94
Created Date: 02-29-88
Owner Tank Id: Not reported
SWRCB Tank Id: 01-003-027283-000007
Tank Status: A
Capacity: 10000
Active Date: 07-06-93
Tank Use: M.V. FUEL
STG: P
Content: REG UNLEADED
Number Of Tanks: Not reported

Status: Active

ALAMEDA COUNTY BUILDING MAINTENANCE (Continued) **S101623703**

Comp Number: 27283
Number: 5
Board Of Equalization: 44-000867
Referral Date: 07-08-93
Action Date: 03-24-94
Created Date: 02-29-88
Owner Tank Id: Not reported
SWRCB Tank Id: 01-003-027283-000008
Tank Status: A
Capacity: 10000
Active Date: 07-06-93
Tank Use: M.V. FUEL
STG: P
Content: REG UNLEADED
Number Of Tanks: Not reported

Status: Not reported
Comp Number: 27283
Number: Not reported
Board Of Equalization: 44-000867
Referral Date: Not reported
Action Date: Not reported
Created Date: Not reported
Owner Tank Id: Not reported
SWRCB Tank Id: 01-003-027283-000001
Tank Status: Not reported
Capacity: 5000
Active Date: Not reported
Tank Use: M.V. FUEL
STG: PRODUCT
Content: LEADED
Number Of Tanks: 3

Status: Not reported
Comp Number: 27283
Number: Not reported
Board Of Equalization: 44-000867
Referral Date: Not reported
Action Date: Not reported
Created Date: Not reported
Owner Tank Id: Not reported
SWRCB Tank Id: 01-003-027283-000002
Tank Status: Not reported
Capacity: 5000
Active Date: Not reported
Tank Use: M.V. FUEL
STG: PRODUCT
Content: LEADED
Number Of Tanks: Not reported

Status: Not reported
Comp Number: 27283
Number: Not reported
Board Of Equalization: 44-000867
Referral Date: Not reported
Action Date: Not reported
Created Date: Not reported

ALAMEDA COUNTY BUILDING MAINTENANCE (Continued) **S101623703**

Owner Tank Id: Not reported
SWRCB Tank Id: 01-003-027283-000003
Tank Status: Not reported
Capacity: 8000
Active Date: Not reported
Tank Use: M.V. FUEL
STG: PRODUCT
Content: REG UNLEADED
Number Of Tanks: Not reported

CA FID UST:
Facility ID: 01000164
Regulated By: UTNKA
Regulated ID: 00027283
Cortese Code: Not reported
SIC Code: Not reported
Facility Phone: 4158746340
Mail To: Not reported
Mailing Address: 165 013TH ST
Mailing Address 2: Not reported
Mailing City,St,Zip: HAYWARD 94544
Contact: Not reported
Contact Phone: Not reported
DUNs Number: Not reported
NPDES Number: Not reported
EPA ID: Not reported
Comments: Not reported
Status: Active

H31 **ALAMEDA COUNTY BUILDING MAINTENANCE** **LUST** **S103438253**
East **951 TURNER CT** **SLIC** **N/A**
1/4-1/2 **HAYWARD, CA 94545** **BROWNFIELDS**
0.483 mi. **ENF**
2551 ft. **Site 2 of 3 in cluster H** **HIST CORTESE**
NPDES

Relative:
Higher

Actual:
60 ft.

LUST:
Region: STATE
Global Id: T0600100610
Latitude: 37.6465874960613
Longitude: -122.097576856613
Case Type: LUST Cleanup Site
Status: Completed - Case Closed
Status Date: 09/10/2013
Lead Agency: SAN FRANCISCO BAY RWQCB (REGION 2)
Case Worker: DMG
Local Agency: HAYWARD, CITY OF
RB Case Number: 01-0660
LOC Case Number: TT01-0660
File Location: Local Agency
Potential Media Affect: Other Groundwater (uses other than drinking water)
Potential Contaminants of Concern: Diesel
Site History: Not reported

Click here to access the California GeoTracker records for this facility:

Contact:
Global Id: T0600100610

ALAMEDA COUNTY BUILDING MAINTENANCE (Continued) **S103438253**

Contact Type: Regional Board Caseworker
Contact Name: Cheryl L. Prowell
Organization Name: SAN FRANCISCO BAY RWQCB (REGION 2)
Address: 1515 Clay Street, Suite 1400
City: Oakland
Email: cprowell@waterboards.ca.gov
Phone Number: 5106222408

Global Id: T0600100610
Contact Type: Local Agency Caseworker
Contact Name: DANILO M. GALANG
Organization Name: HAYWARD, CITY OF
Address: 777 B STREET
City: HAYWARD
Email: danny.galang@hayward-ca.gov
Phone Number: Not reported

Status History:

Global Id: T0600100610
Status: Completed - Case Closed
Status Date: 09/10/2013

Global Id: T0600100610
Status: Open - Case Begin Date
Status Date: 04/21/1988

Global Id: T0600100610
Status: Open - Eligible for Closure
Status Date: 04/22/1993

Global Id: T0600100610
Status: Open - Eligible for Closure
Status Date: 07/20/2010

Global Id: T0600100610
Status: Open - Site Assessment
Status Date: 05/04/1988

Global Id: T0600100610
Status: Open - Site Assessment
Status Date: 04/20/1993

Global Id: T0600100610
Status: Open - Site Assessment
Status Date: 04/22/1993

Regulatory Activities:

Global Id: T0600100610
Action Type: ENFORCEMENT
Date: 05/28/2013
Action: Notification - Preclosure

Global Id: T0600100610
Action Type: ENFORCEMENT
Date: 07/18/2008
Action: Notice to Comply

ALAMEDA COUNTY BUILDING MAINTENANCE (Continued) **S103438253**

Global Id:	T0600100610
Action Type:	RESPONSE
Date:	02/07/2013
Action:	Request for Closure - Regulator Responded
Global Id:	T0600100610
Action Type:	ENFORCEMENT
Date:	09/10/2013
Action:	Closure/No Further Action Letter
Global Id:	T0600100610
Action Type:	Other
Date:	04/21/1988
Action:	Leak Discovery
Global Id:	T0600100610
Action Type:	Other
Date:	04/07/1993
Action:	Leak Reported
Global Id:	T0600100610
Action Type:	RESPONSE
Date:	08/04/2008
Action:	Correspondence
Global Id:	T0600100610
Action Type:	Other
Date:	04/21/1988
Action:	Leak Stopped

SLIC:

Region:	STATE
Facility Status:	**Completed - Case Closed**
Status Date:	07/30/2010
Global Id:	T0600191522
Lead Agency:	SAN FRANCISCO BAY RWQCB (REGION 2)
Lead Agency Case Number:	Not reported
Latitude:	37.6466044860997
Longitude:	-122.096257209778
Case Type:	Cleanup Program Site
Case Worker:	MYL
Local Agency:	Not reported
RB Case Number:	01S0244
File Location:	Regional Board
Potential Media Affected:	Under Investigation
Potential Contaminants of Concern:	Tetrachloroethylene (PCE), Diesel, Kerosene
Site History:	Alameda County Public Works Agency (ACPWA) previously operated a storage and maintenance facility for equipment and supplies on the site. The majority of the site is currently vacant. Prior to storing equipment, the site was used as a dump site in which debris (leaves, wood, plastic, etc) was buried. The old dump site was paved over early in 1986, covering the debris with a thin asphalt layer. Prior to the ACPWA, the land was used for agricultural purposes.

Click here to access the California GeoTracker records for this facility:

ALAMEDA COUNTY BUILDING MAINTENANCE (Continued) **S103438253**

BROWNFIELDS:
Global ID: T0600191522

ENF:

Region:	2
Facility Id:	258857
Agency Name:	Not reported
Place Type:	Utility
Place Subtype:	MS4
Facility Type:	All other facilities
Agency Type:	Not reported
# Of Agencies:	Not reported
Place Latitude:	Not reported
Place Longitude:	Not reported
SIC Code 1:	9999
SIC Desc 1:	Nonclassifiable Establishments
SIC Code 2:	Not reported
SIC Desc 2:	Not reported
SIC Code 3:	Not reported
SIC Desc 3:	Not reported
NAICS Code 1:	Not reported
NAICS Desc 1:	Not reported
NAICS Code 2:	Not reported
NAICS Desc 2:	Not reported
NAICS Code 3:	Not reported
NAICS Desc 3:	Not reported
# Of Places:	1
Source Of Facility:	Enf Action
Design Flow:	Not reported
Threat To Water Quality:	Not reported
Complexity:	Not reported
Pretreatment:	Not reported
Facility Waste Type:	Not reported
Facility Waste Type 2:	Not reported
Facility Waste Type 3:	Not reported
Facility Waste Type 4:	Not reported
Program:	Not reported
Program Category1:	Not reported
Program Category2:	NPDESWW
# Of Programs:	Not reported
WDID:	Not reported
Reg Measure Id:	Not reported
Reg Measure Type:	Not reported
Region:	Not reported
Order #:	Not reported
Npdes# CA#:	Not reported
Major-Minor:	Not reported
Npdes Type:	Not reported
Reclamation:	Not reported
Dredge Fill Fee:	Not reported
301H:	Not reported
Application Fee Amt Received:	Not reported
Status:	Not reported
Status Date:	Not reported
Effective Date:	Not reported
Expiration/Review Date:	Not reported

ALAMEDA COUNTY BUILDING MAINTENANCE (Continued) **S103438253**

Termination Date:	Not reported
WDR Review - Amend:	Not reported
WDR Review - Revise/Renew:	Not reported
WDR Review - Rescind:	Not reported
WDR Review - No Action Required:	Not reported
WDR Review - Pending:	Not reported
WDR Review - Planned:	Not reported
Status Enrollee:	Not reported
Individual/General:	Not reported
Fee Code:	Not reported
Direction/Voice:	Not reported
Enforcement Id(EID):	248655
Region:	2
Order / Resolution Number:	UNKNOWN
Enforcement Action Type:	Staff Enforcement Letter
Effective Date:	05/30/2002
Adoption/Issuance Date:	Not reported
Achieve Date:	Not reported
Termination Date:	Not reported
ACL Issuance Date:	Not reported
EPL Issuance Date:	Not reported
Status:	Historical
Title:	Enforcement - 2 011538009
Description:	Discharge of mop water to storm drain by ABM industries janitor at South Shore Bank of America in Alameda.
Program:	NPDESWW
Latest Milestone Completion Date:	5/30/2002
# Of Programs1:	1
Total Assessment Amount:	$0.00
Initial Assessed Amount:	$0.00
Liability $ Amount:	$0.00
Project $ Amount:	$0.00
Liability $ Paid:	$0.00
Project $ Completed:	$0.00
Total $ Paid/Completed Amount:	$0.00

Region:	2
Facility Id:	258857
Agency Name:	Not reported
Place Type:	Utility
Place Subtype:	MS4
Facility Type:	All other facilities
Agency Type:	Not reported
# Of Agencies:	Not reported
Place Latitude:	Not reported
Place Longitude:	Not reported
SIC Code 1:	9999
SIC Desc 1:	Nonclassifiable Establishments
SIC Code 2:	Not reported
SIC Desc 2:	Not reported
SIC Code 3:	Not reported
SIC Desc 3:	Not reported
NAICS Code 1:	Not reported
NAICS Desc 1:	Not reported
NAICS Code 2:	Not reported
NAICS Desc 2:	Not reported
NAICS Code 3:	Not reported

ALAMEDA COUNTY BUILDING MAINTENANCE (Continued) **S103438253**

NAICS Desc 3:	Not reported
# Of Places:	1
Source Of Facility:	Enf Action
Design Flow:	Not reported
Threat To Water Quality:	Not reported
Complexity:	Not reported
Pretreatment:	Not reported
Facility Waste Type:	Not reported
Facility Waste Type 2:	Not reported
Facility Waste Type 3:	Not reported
Facility Waste Type 4:	Not reported
Program:	Not reported
Program Category1:	Not reported
Program Category2:	NPDESWW
# Of Programs:	Not reported
WDID:	Not reported
Reg Measure Id:	Not reported
Reg Measure Type:	Not reported
Region:	Not reported
Order #:	Not reported
Npdes# CA#:	Not reported
Major-Minor:	Not reported
Npdes Type:	Not reported
Reclamation:	Not reported
Dredge Fill Fee:	Not reported
301H:	Not reported
Application Fee Amt Received:	Not reported
Status:	Not reported
Status Date:	Not reported
Effective Date:	Not reported
Expiration/Review Date:	Not reported
Termination Date:	Not reported
WDR Review - Amend:	Not reported
WDR Review - Revise/Renew:	Not reported
WDR Review - Rescind:	Not reported
WDR Review - No Action Required:	Not reported
WDR Review - Pending:	Not reported
WDR Review - Planned:	Not reported
Status Enrollee:	Not reported
Individual/General:	Not reported
Fee Code:	Not reported
Direction/Voice:	Not reported
Enforcement Id(EID):	248654
Region:	2
Order / Resolution Number:	UNKNOWN
Enforcement Action Type:	Oral Communication
Effective Date:	07/02/2002
Adoption/Issuance Date:	Not reported
Achieve Date:	Not reported
Termination Date:	Not reported
ACL Issuance Date:	Not reported
EPL Issuance Date:	Not reported
Status:	Historical
Title:	Enforcement - 2 011538009
Description:	Non-stormwater discharge to storm drain. EBMUD discharge of muddy water to storm drain at Buena Vista and Broadway in Alameda. Appeared to have been ongoing for at least 1 hr.

ALAMEDA COUNTY BUILDING MAINTENANCE (Continued) **S103438253**

	Flow rate of several cfm.
Program:	NPDESWW
Latest Milestone Completion Date:	7/2/2002
# Of Programs1:	1
Total Assessment Amount:	$0.00
Initial Assessed Amount:	$0.00
Liability $ Amount:	$0.00
Project $ Amount:	$0.00
Liability $ Paid:	$0.00
Project $ Completed:	$0.00
Total $ Paid/Completed Amount:	$0.00
Region:	2
Facility Id:	258857
Agency Name:	Alameda Countywide Clean Water Program ACCWP
Place Type:	Utility
Place Subtype:	MS4
Facility Type:	All other facilities
Agency Type:	County Agency
# Of Agencies:	1
Place Latitude:	Not reported
Place Longitude:	Not reported
SIC Code 1:	9999
SIC Desc 1:	Nonclassifiable Establishments
SIC Code 2:	Not reported
SIC Desc 2:	Not reported
SIC Code 3:	Not reported
SIC Desc 3:	Not reported
NAICS Code 1:	Not reported
NAICS Desc 1:	Not reported
NAICS Code 2:	Not reported
NAICS Desc 2:	Not reported
NAICS Code 3:	Not reported
NAICS Desc 3:	Not reported
# Of Places:	1
Source Of Facility:	Reg Meas
Design Flow:	1000
Threat To Water Quality:	1
Complexity:	A
Pretreatment:	X - Facility is not a POTW
Facility Waste Type:	Stormwater runoff
Facility Waste Type 2:	Not reported
Facility Waste Type 3:	Not reported
Facility Waste Type 4:	Not reported
Program:	MNSTW1
Program Category1:	NPDESSW
Program Category2:	NPDESSW
# Of Programs:	1
WDID:	2 011538009
Reg Measure Id:	142599
Reg Measure Type:	NPDES Permits
Region:	2
Order #:	91-146
Npdes# CA#:	CA0029831
Major-Minor:	Major
Npdes Type:	OTH
Reclamation:	N - No

ALAMEDA COUNTY BUILDING MAINTENANCE (Continued) **S103438253**

Dredge Fill Fee:	Not reported
301H:	N
Application Fee Amt Received:	Not reported
Status:	Historical
Status Date:	01/07/2010
Effective Date:	10/16/1991
Expiration/Review Date:	10/16/1996
Termination Date:	Not reported
WDR Review - Amend:	Not reported
WDR Review - Revise/Renew:	Not reported
WDR Review - Rescind:	Not reported
WDR Review - No Action Required:	Not reported
WDR Review - Pending:	Not reported
WDR Review - Planned:	Not reported
Status Enrollee:	N
Individual/General:	I
Fee Code:	Not reported
Direction/Voice:	Passive
Enforcement Id(EID):	382480
Region:	2
Order / Resolution Number:	R2-2011-0084
Enforcement Action Type:	Admin Civil Liability
Effective Date:	12/05/2011
Adoption/Issuance Date:	12/05/2011
Achieve Date:	Not reported
Termination Date:	Not reported
ACL Issuance Date:	Not reported
EPL Issuance Date:	Not reported
Status:	Historical
Title:	Order R2-2011-0084 12/05/2011 for Alameda County (Unincorporated) MS4 Storm Wate
Description:	Not reported
Program:	MNSTW1
Latest Milestone Completion Date:	1/27/2012
# Of Programs1:	1
Total Assessment Amount:	$35,000.00
Initial Assessed Amount:	$81,880.00
Liability $ Amount:	$35,000.00
Project $ Amount:	$0.00
Liability $ Paid:	$35,000.00
Project $ Completed:	$0.00
Total $ Paid/Completed Amount:	$35,000.00

HIST CORTESE:

Region:	CORTESE
Facility County Code:	1
Reg By:	LTNKA
Reg Id:	01-0660

NPDES:

Npdes Number:	CAS612008
Facility Status:	Active
Agency Id:	0
Region:	2
Regulatory Measure Id:	375921
Order No:	R2-2009-0074

ALAMEDA COUNTY BUILDING MAINTENANCE (Continued) **S103438253**

Regulatory Measure Type:	Co-Permitee
Place Id:	258857
WDID:	2 011538009
Program Type:	MNSTW1
Adoption Date Of Regulatory Measure:	10/14/2009
Effective Date Of Regulatory Measure:	12/01/2009
Expiration Date Of Regulatory Measure:	Not reported
Termination Date Of Regulatory Measure:	Not reported
Discharge Name:	Not reported
Discharge Address:	Not reported
Discharge City:	Not reported
Discharge State:	Not reported
Discharge Zip:	Not reported
RECEIVED DATE:	Not reported
PROCESSED DATE:	Not reported
STATUS CODE NAME:	Not reported
STATUS DATE:	Not reported
PLACE SIZE:	Not reported
PLACE SIZE UNIT:	Not reported
FACILITY CONTACT NAME:	Not reported
FACILITY CONTACT TITLE:	Not reported
FACILITY CONTACT PHONE:	Not reported
FACILITY CONTACT PHONE EXT:	Not reported
FACILITY CONTACT EMAIL:	Not reported
OPERATOR NAME:	Not reported
OPERATOR ADDRESS:	Not reported
OPERATOR CITY:	Not reported
OPERATOR STATE:	Not reported
OPERATOR ZIP:	Not reported
OPERATOR CONTACT NAME:	Not reported
OPERATOR CONTACT TITLE:	Not reported
OPERATOR CONTACT PHONE:	Not reported
OPERATOR CONTACT PHONE EXT:	Not reported
OPERATOR CONTACT EMAIL:	Not reported
OPERATOR TYPE:	Not reported
DEVELOPER NAME:	Not reported
DEVELOPER ADDRESS:	Not reported
DEVELOPER CITY:	Not reported
DEVELOPER STATE:	Not reported
DEVELOPER ZIP:	Not reported
DEVELOPER CONTACT NAME:	Not reported
DEVELOPER CONTACT TITLE:	Not reported
CONSTYPE LINEAR UTILITY IND:	Not reported
EMERGENCY PHONE NO:	Not reported
EMERGENCY PHONE EXT:	Not reported
CONSTYPE ABOVE GROUND IND:	Not reported
CONSTYPE BELOW GROUND IND:	Not reported
CONSTYPE CABLE LINE IND:	Not reported
CONSTYPE COMM LINE IND:	Not reported
CONSTYPE COMMERTIAL IND:	Not reported
CONSTYPE ELECTRICAL LINE IND:	Not reported
CONSTYPE GAS LINE IND:	Not reported
CONSTYPE INDUSTRIAL IND:	Not reported
CONSTYPE OTHER DESRIPTION:	Not reported
CONSTYPE OTHER IND:	Not reported
CONSTYPE RECONS IND:	Not reported
CONSTYPE RESIDENTIAL IND:	Not reported

ALAMEDA COUNTY BUILDING MAINTENANCE (Continued) **S103438253**

CONSTYPE TRANSPORT IND:	Not reported
CONSTYPE UTILITY DESCRIPTION:	Not reported
CONSTYPE UTILITY IND:	Not reported
CONSTYPE WATER SEWER IND:	Not reported
DIR DISCHARGE USWATER IND:	Not reported
RECEIVING WATER NAME:	Not reported
CERTIFIER NAME:	Not reported
CERTIFIER TITLE:	Not reported
CERTIFICATION DATE:	Not reported
PRIMARY SIC:	Not reported
SECONDARY SIC:	Not reported
TERTIARY SIC:	Not reported

H32 **ALAMEDA COUNTY CORP YARD #4** **LUST** **1000297236**
East **951 TURNER CT** **HIST UST** **N/A**
1/4-1/2 **HAYWARD, CA 94545**
0.483 mi.
2551 ft. **Site 3 of 3 in cluster H**

Relative:
Higher

Actual:
60 ft.

LUST REG 2:

Region:	2
Facility Id:	01-0660
Facility Status:	Pollution Characterization
Case Number:	01-0660
How Discovered:	Tank Closure
Leak Cause:	Structure Failure
Leak Source:	Tank
Date Leak Confirmed:	5/4/1988
Oversight Program:	LUST
Prelim. Site Assesment Wokplan Submitted:	4/20/1993
Preliminary Site Assesment Began:	Not reported
Pollution Characterization Began:	4/22/1993
Pollution Remediation Plan Submitted:	Not reported
Date Remediation Action Underway:	Not reported
Date Post Remedial Action Monitoring Began:	Not reported

HIST UST:

Region:	STATE
Facility ID:	00000056325
Facility Type:	Other
Other Type:	Not reported
Contact Name:	CLARENCE LOUIS
Telephone:	4158816180
Owner Name:	ALAMEDA COUNTY ROAD DEPT.
Owner Address:	951 TURNER CT.
Owner City,St,Zip:	HAYWARD, CA 94545
Total Tanks:	0001
Tank Num:	001
Container Num:	0000000001
Year Installed:	1955
Tank Capacity:	00001000
Tank Used for:	PRODUCT
Type of Fuel:	Not reported
Container Construction Thickness:	Not reported
Leak Detection:	Stock Inventor, None

33
West
1/2-1
0.599 mi.
3164 ft.

Relative:
Lower

Actual:
34 ft.

TRIDENT TRUCK LINE INC
23724 SAKLAN RD
HAYWARD, CA 94545

Database(s): RCRA-SQG, ENVIROSTOR, LUST, Alameda County CS, HIST UST, CA FID UST, FINDS, HIST CORTESE

EDR ID Number: 1000187298
EPA ID Number: CAD982483877

RCRA-SQG:

Date form received by agency:	09/01/1996
Facility name:	TRIDENT TRUCK LINE INC
Facility address:	23724 SAKLAN RD HAYWARD, CA 94545
EPA ID:	CAD982483877
Mailing address:	PO BOX 4030 HAYWARD, CA 94540
Contact:	Not reported
Contact address:	Not reported Not reported
Contact country:	US
Contact telephone:	Not reported
Contact email:	Not reported
EPA Region:	09
Classification:	Small Small Quantity Generator
Description:	Handler: generates more than 100 and less than 1000 kg of hazardous waste during any calendar month and accumulates less than 6000 kg of hazardous waste at any time; or generates 100 kg or less of hazardous waste during any calendar month, and accumulates more than 1000 kg of hazardous waste at any time

Owner/Operator Summary:

Owner/operator name:	NOT REQUIRED
Owner/operator address:	NOT REQUIRED NOT REQUIRED, ME 99999
Owner/operator country:	Not reported
Owner/operator telephone:	(415) 555-1212
Legal status:	Private
Owner/Operator Type:	Operator
Owner/Op start date:	Not reported
Owner/Op end date:	Not reported

Owner/operator name:	SENNA BOB
Owner/operator address:	NOT REQUIRED NOT REQUIRED, ME 99999
Owner/operator country:	Not reported
Owner/operator telephone:	(415) 555-1212
Legal status:	Private
Owner/Operator Type:	Owner
Owner/Op start date:	Not reported
Owner/Op end date:	Not reported

Handler Activities Summary:

U.S. importer of hazardous waste:	No
Mixed waste (haz. and radioactive):	No
Recycler of hazardous waste:	No
Transporter of hazardous waste:	No
Treater, storer or disposer of HW:	No

TRIDENT TRUCK LINE INC (Continued) **1000187298**

Underground injection activity: No
On-site burner exemption: No
Furnace exemption: No
Used oil fuel burner: No
Used oil processor: No
User oil refiner: No
Used oil fuel marketer to burner: No
Used oil Specification marketer: No
Used oil transfer facility: No
Used oil transporter: No

Historical Generators:
Date form received by agency: 03/12/1990
Site name: TRIDENT TRUCK LINE INC
Classification: Large Quantity Generator

Violation Status: No violations found

ENVIROSTOR:
Facility ID: 1470002
Status: Refer: RWQCB
Status Date: 06/27/1994
Site Code: Not reported
Site Type: Historical
Site Type Detailed: * Historical
Acres: Not reported
NPL: NO
Regulatory Agencies: RWQCB 2 - San Francisco Bay
Lead Agency: RWQCB 2 - San Francisco Bay
Program Manager: Not reported
Supervisor: Referred - Not Assigned
Division Branch: Cleanup Berkeley
Assembly: 20
Senate: 10
Special Program: Not reported
Restricted Use: NO
Site Mgmt Req: NONE SPECIFIED
Funding: Not reported
Latitude: 37.64760
Longitude: -122.1177
APN: NONE SPECIFIED
Past Use: NONE SPECIFIED
Potential COC: * UNSPECIFIED OIL CONTAINING WASTE
Confirmed COC: NONE SPECIFIED
Potential Description: NONE SPECIFIED
Alias Name: Not reported
Alias Type: Not reported

Completed Info:
Completed Area Name: Not reported
Completed Sub Area Name: Not reported
Completed Document Type: Not reported
Completed Date: Not reported
Comments: Not reported

Future Area Name: Not reported
Future Sub Area Name: Not reported
Future Document Type: Not reported

TRIDENT TRUCK LINE INC (Continued) **1000187298**

Future Due Date: Not reported
Schedule Area Name: Not reported
Schedule Sub Area Name: Not reported
Schedule Document Type: Not reported
Schedule Due Date: Not reported
Schedule Revised Date: Not reported

LUST:
Region: STATE
Global Id: T0600100600
Latitude: 37.6477474674036
Longitude: -122.118168683992
Case Type: LUST Cleanup Site
Status: Completed - Case Closed
Status Date: 07/31/1992
Lead Agency: ALAMEDA COUNTY LOP
Case Worker: Not reported
Local Agency: Not reported
RB Case Number: NA
LOC Case Number: RO0002821
File Location: All Files are on GeoTracker or in the Local Agency Database
Potential Media Affect: Other Groundwater (uses other than drinking water)
Potential Contaminants of Concern: Xylene, Toluene, Benzene, Other Solvent or Non-Petroleum Hydrocarbon
Site History: Not reported

Click here to access the California GeoTracker records for this facility:

Contact:
Global Id: T0600100600
Contact Type: Regional Board Caseworker
Contact Name: Cherie McCaulou
Organization Name: SAN FRANCISCO BAY RWQCB (REGION 2)
Address: 1515 CLAY STREET, SUITE 1400
City: OAKLAND
Email: cmccaulou@waterboards.ca.gov
Phone Number: Not reported

Status History:
Global Id: T0600100600
Status: Completed - Case Closed
Status Date: 07/31/1992

Global Id: T0600100600
Status: Open - Case Begin Date
Status Date: 03/23/1990

Regulatory Activities:
Global Id: T0600100600
Action Type: Other
Date: 07/06/1990
Action: Leak Discovery

Global Id: T0600100600
Action Type: Other
Date: 07/23/1990
Action: Leak Reported

TRIDENT TRUCK LINE INC (Continued) **1000187298**

Alameda County CS:
Status: Case Closed
Record Id: RO0002821
PE: 5602
Facility Status: Case Closed

HIST UST:
Region: STATE
Facility ID: 00000050254
Facility Type: Other
Other Type: TRUCK LINES
Contact Name: MANUEL SENNA
Telephone: 4157832881
Owner Name: TRIDENT TRUCK LINE, INC.
Owner Address: 23724 SAKLAN ROAD
Owner City,St,Zip: HAYWARD, CA 94545
Total Tanks: 0002

Tank Num: 001
Container Num: 1
Year Installed: Not reported
Tank Capacity: 00010000
Tank Used for: PRODUCT
Type of Fuel: DIESEL
Container Construction Thickness: Not reported
Leak Detection: None

Tank Num: 002
Container Num: 2
Year Installed: Not reported
Tank Capacity: 00005000
Tank Used for: PRODUCT
Type of Fuel: REGULAR
Container Construction Thickness: Not reported
Leak Detection: None

CA FID UST:
Facility ID: 01002040
Regulated By: UTNKA
Regulated ID: 00050254
Cortese Code: Not reported
SIC Code: Not reported
Facility Phone: 4157832881
Mail To: Not reported
Mailing Address: P O BOX
Mailing Address 2: Not reported
Mailing City,St,Zip: HAYWARD 94545
Contact: Not reported
Contact Phone: Not reported
DUNs Number: Not reported
NPDES Number: Not reported
EPA ID: Not reported
Comments: Not reported
Status: Active

TRIDENT TRUCK LINE INC (Continued) **1000187298**

FINDS:

Registry ID: 110002826595

Environmental Interest/Information System
RCRAInfo is a national information system that supports the Resource Conservation and Recovery Act (RCRA) program through the tracking of events and activities related to facilities that generate, transport, and treat, store, or dispose of hazardous waste. RCRAInfo allows RCRA program staff to track the notification, permit, compliance, and corrective action activities required under RCRA.

HIST CORTESE:
Region: CORTESE
Facility County Code: 1
Reg By: LTNKA
Reg Id: 01-1550

---

34 **LAVISTA LLC** **ENVIROSTOR** **S109428314**
WNW **22958 SAKLAN ROAD** **VCP** **N/A**
1/2-1 **HAYWARD, CA 94545** **DEED**
0.691 mi.
3651 ft.

Relative:
Lower

Actual:
39 ft.

ENVIROSTOR:
Facility ID: 70000173
Status: Certified O&M - Land Use Restrictions Only
Status Date: 06/21/2010
Site Code: 201610
Site Type: Voluntary Cleanup
Site Type Detailed: Voluntary Cleanup
Acres: 3.34
NPL: NO
Regulatory Agencies: SMBRP
Lead Agency: SMBRP
Program Manager: Tom Price
Supervisor: Karen Toth
Division Branch: Cleanup Berkeley
Assembly: 20
Senate: 10
Special Program: CLRRA Liability Immunity (AB 389)
Restricted Use: YES
Site Mgmt Req: REM, LUC, EXT
Funding: Responsible Party
Latitude: 37.6522
Longitude: -122.1185
APN: 441-0003-012, 441-0003-013, 441-0003-014, 441-003-015
Past Use: MANUFACTURING - OTHER
Potential COC: Tetrachloroethylene (PCE
Confirmed COC: Tetrachloroethylene (PCE
Potential Description: OTH
Alias Name: De Silva Property
Alias Type: Alternate Name
Alias Name: De Silva Site
Alias Type: Alternate Name
Alias Name: Kroger Foods

LAVISTA LLC (Continued) **S109428314**

Alias Type: Alternate Name
Alias Name: 441-0003-012
Alias Type: APN
Alias Name: 441-0003-013
Alias Type: APN
Alias Name: 441-0003-014
Alias Type: APN
Alias Name: 441-003-015
Alias Type: APN
Alias Name: 110033607639
Alias Type: EPA (FRS #)
Alias Name: 201610
Alias Type: Project Code (Site Code)
Alias Name: 70000173
Alias Type: Envirostor ID Number

Completed Info:
Completed Area Name: PROJECT WIDE
Completed Sub Area Name: Not reported
Completed Document Type: Correspondence
Completed Date: 01/22/2014
Comments: General correspondence from January 1 - December 31, 2013.

Completed Area Name: PROJECT WIDE
Completed Sub Area Name: Not reported
Completed Document Type: Correspondence
Completed Date: 01/21/2015
Comments: Correspondence for the calendar year 2014.

Completed Area Name: PROJECT WIDE
Completed Sub Area Name: Not reported
Completed Document Type: Annual Oversight Cost Estimate
Completed Date: 09/20/2012
Comments: The cost estimate covers anticipated regulatory oversight expenses from 7/1/12 to 6/30/13.

Completed Area Name: PROJECT WIDE
Completed Sub Area Name: Not reported
Completed Document Type: Annual Oversight Cost Estimate
Completed Date: 07/30/2013
Comments: Estimated costs for regulatory oversight by DTSC for the 2013-14 fiscal year.

Completed Area Name: PROJECT WIDE
Completed Sub Area Name: Not reported
Completed Document Type: Annual Oversight Cost Estimate
Completed Date: 10/20/2014
Comments: Estimate of DTSC costs for regulatory oversight for the fiscal year (July 1, 2014 to June 30, 2015).

Completed Area Name: PROJECT WIDE
Completed Sub Area Name: Not reported
Completed Document Type: Land Use Restriction - Site Inspection/Visit
Completed Date: 11/19/2007
Comments: Site visit conducted to view wells damaged as part of ongoing construction activities associated with the Site well. Wells to be repaired/replaced next year once redevelopment activities should no longer impact well areas.

LAVISTA LLC (Continued) **S109428314**

Completed Area Name: PROJECT WIDE
Completed Sub Area Name: Not reported
Completed Document Type: Land Use Restriction
Completed Date: 08/25/2006
Comments: Not reported

Completed Area Name: PROJECT WIDE
Completed Sub Area Name: Not reported
Completed Document Type: Certification
Completed Date: 08/25/2006
Comments: Not reported

Completed Area Name: PROJECT WIDE
Completed Sub Area Name: Not reported
Completed Document Type: Land Use Restriction - Site Inspection/Visit
Completed Date: 11/02/2010
Comments: Upon inspection, the Site appears to be incompliance with the land use restrictions (i.e. no groundwater extraction activities were observed).

Completed Area Name: PROJECT WIDE
Completed Sub Area Name: Not reported
Completed Document Type: Operations and Maintenance Report
Completed Date: 08/27/2007
Comments: Report approved. Top of casing elevations have been modified to accomodate redevelopment of the Site. Therefore, wells must be resurveyed.

Completed Area Name: PROJECT WIDE
Completed Sub Area Name: Not reported
Completed Document Type: Long Term Monitoring Report
Completed Date: 10/01/2007
Comments: No problems noted; results similar to previous sampling results.

Completed Area Name: PROJECT WIDE
Completed Sub Area Name: Not reported
Completed Document Type: Long Term Monitoring Report
Completed Date: 11/20/2007
Comments: MW-1, MW-3 and MW-4 have been damaged and need to be replaced. MW-2 and MW-5 are intact and will be sampled in December 2007. They will measure the depth to the bottom of the MW-2 and MW-5 to ensure that they were not impacted by ongoing redevelopment activities at the Site. The well casing in MW-2 appears to have been lowered. However, the top of casing has been resurveyed. Final grade should be achieved (barring significant rain) along North Lane and the curbs and gutters installed by the end of December 2007. Because the majority of redevelopment work affecting the soil at the Site should be completed by the end of December 2007, the damaged wells shall be replaced in early January 2007 to minimize the potential for subsequent damage to the wells.

Completed Area Name: PROJECT WIDE
Completed Sub Area Name: Not reported
Completed Document Type: Long Term Monitoring Report
Completed Date: 04/10/2008
Comments: Report documents work done in the past quarter. However, wells have not been resurveyed so that there may be errors in the potentiometric

LAVISTA LLC (Continued) **S109428314**

surface maps.

Completed Area Name: PROJECT WIDE
Completed Sub Area Name: Not reported
Completed Document Type: Long Term Monitoring Report
Completed Date: 05/30/2008
Comments: Groundwater flow direction appears to be reversed based upon potentiometric surface map provided. They will survey all of the wells in the next quarter.

Completed Area Name: PROJECT WIDE
Completed Sub Area Name: Not reported
Completed Document Type: Long Term Monitoring Report
Completed Date: 09/16/2008
Comments: Consultant indicated that they reanalyzed the groundwater flow direction input parameters for 1Q08 and concluded that the top of casing elevation data for MW-5 was probably erroneous. The top of casing elevation was reported as 40.452 feet above mean sea level at MW-5 during the 1Q08. Without any changes to this well, it was resurveyed as 38.930 feet above mean sea level during 2Q08. Therefore, it is likely that the top of casing elevation of MW-5 was altered during the installation of a sidewalk and they were not notified of this change. The potentially incorrect elevation data for MW-5 resulted in the groundwater flow direction being depicted to the east instead of the west.

Completed Area Name: PROJECT WIDE
Completed Sub Area Name: Not reported
Completed Document Type: 5 Year Review Reports
Completed Date: 07/15/2011
Comments: The report summarized the groundwater monitoring, monitoring well destructions, and certifications that groundwater at the site is not being extracted for any use. The remedy is protective of human health and the environment.

Completed Area Name: PROJECT WIDE
Completed Sub Area Name: Not reported
Completed Document Type: Monitoring Report
Completed Date: 06/21/2010
Comments: Not reported

Completed Area Name: PROJECT WIDE
Completed Sub Area Name: Not reported
Completed Document Type: Well Decommissioning Report
Completed Date: 11/02/2010
Comments: The wells were appropriately destroyed by pressure grouting.

Completed Area Name: PROJECT WIDE
Completed Sub Area Name: Not reported
Completed Document Type: Long Term Monitoring Report
Completed Date: 02/15/2011
Comments: Groundwater is not being used at the site and the remedy remains protective.

Completed Area Name: PROJECT WIDE
Completed Sub Area Name: Not reported
Completed Document Type: Long Term Monitoring Report

LAVISTA LLC (Continued) **S109428314**

Completed Date: 02/10/2012
Comments: Groundwater is not being used at the site so the site is in compliance with the deed restriction. Next year the owner can self-certify that the site is in compliance with the deed restriction.
Not reported

Completed Area Name: PROJECT WIDE
Completed Sub Area Name: Not reported
Completed Document Type: Long Term Monitoring Report
Completed Date: 12/18/2012
Comments: The Site is in compliance with the land use restrictions. The remedy continues to be protective of human health and the environment.

Completed Area Name: PROJECT WIDE
Completed Sub Area Name: Not reported
Completed Document Type: Long Term Monitoring Report
Completed Date: 12/17/2013
Comments: Groundwater is not being used at the site. The site is in compliance with the Land Use Covenant that restricts groundwater usage.

Completed Area Name: PROJECT WIDE
Completed Sub Area Name: Not reported
Completed Document Type: Long Term Monitoring Report
Completed Date: 01/05/2015
Comments: Groundwater is not being used at the site. The site is in compliance with the Land Use Covenant that restricts groundwater usage.

Completed Area Name: PROJECT WIDE
Completed Sub Area Name: Not reported
Completed Document Type: California Land Reuse and Revitalization Agreement
Completed Date: 12/14/2006
Comments: Not reported

Completed Area Name: PROJECT WIDE
Completed Sub Area Name: Not reported
Completed Document Type: California Land Reuse and Revitalization Agreement
Completed Date: 12/14/2006
Comments: Not reported

Completed Area Name: PROJECT WIDE
Completed Sub Area Name: Not reported
Completed Document Type: Operation & Maintenance Order/Agreement
Completed Date: 08/25/2006
Comments: Not reported

Completed Area Name: PROJECT WIDE
Completed Sub Area Name: Not reported
Completed Document Type: Supplemental Site Investigation Workplan
Completed Date: 02/03/2006
Comments: Workplan accepted with modifications.

Completed Area Name: PROJECT WIDE
Completed Sub Area Name: Not reported
Completed Document Type: AB 389 Response Plan
Completed Date: 06/06/2006
Comments: DTSC approved Response Plan requiring removal of approximately 800 cubic yards of soil. Soil containing diesel and motor oil at

LAVISTA LLC (Continued) **S109428314**

concentrations above site cleanup goals will be excavated and disposed offsite to protect the groundwater. Soil containing tetrachloroethene and 1,4-dioxane in soil gas at concentrations above site cleanup goals will be excavated and disposed offsite to protect the indoor air of future residents. The excavated soil will be transported to a licensed disposal facility. A land use restriction will be recorded to prevent future use of the shallow groundwater containing low levels of volatile organic compounds until drinking water standards are achieved.

Completed Area Name: PROJECT WIDE
Completed Sub Area Name: Not reported
Completed Document Type: Fieldwork
Completed Date: 07/11/2006
Comments: Soil excavation and confirmation sampling activities completed.

Completed Area Name: PROJECT WIDE
Completed Sub Area Name: Not reported
Completed Document Type: Remedial Action Completion Report
Completed Date: 08/25/2006
Comments: Document approved.

Completed Area Name: PROJECT WIDE
Completed Sub Area Name: Not reported
Completed Document Type: Operations and Maintenance Manual
Completed Date: 08/24/2006
Comments: O&M Plan accepted and attached to the O&M Agreement.

Completed Area Name: PROJECT WIDE
Completed Sub Area Name: Not reported
Completed Document Type: Fact Sheets
Completed Date: 05/02/2006
Comments: Not reported

Completed Area Name: PROJECT WIDE
Completed Sub Area Name: Not reported
Completed Document Type: Public Notice
Completed Date: 04/24/2006
Comments: Not reported

Completed Area Name: PROJECT WIDE
Completed Sub Area Name: Not reported
Completed Document Type: Other Report
Completed Date: 08/23/2006
Comments: Response Plan reporting form required by statute.

Completed Area Name: PROJECT WIDE
Completed Sub Area Name: Not reported
Completed Document Type: Operations and Maintenance Report
Completed Date: 11/21/2006
Comments: No significant comments; damaged well to be repaired prior to next sampling event.

Completed Area Name: PROJECT WIDE
Completed Sub Area Name: Not reported
Completed Document Type: Other Report
Completed Date: 08/27/2007

LAVISTA LLC (Continued) **S109428314**

Comments: DTSC concurred that existing groundwater monitoring network is sufficient to monitor any residual contamination detected in the groundwater underlying the UST area and that no additional action is required.

Completed Area Name: PROJECT WIDE
Completed Sub Area Name: Not reported
Completed Document Type: Operations and Maintenance Report
Completed Date: 02/14/2007
Comments: Report acceptable.

Completed Area Name: PROJECT WIDE
Completed Sub Area Name: Not reported
Completed Document Type: Annual Oversight Cost Estimate
Completed Date: 08/11/2010
Comments: Annual cost estimate for DTSC oversight activities from 7/1/2010 to 6/30/2011.

Completed Area Name: PROJECT WIDE
Completed Sub Area Name: Not reported
Completed Document Type: Annual Oversight Cost Estimate
Completed Date: 09/28/2011
Comments: Estimate of costs for DTSC regulatory oversight from 7/1/2011 to 6/30/2012.

Completed Area Name: PROJECT WIDE
Completed Sub Area Name: Not reported
Completed Document Type: CEQA - Notice of Exemption
Completed Date: 06/06/2006
Comments: Not reported

Completed Area Name: PROJECT WIDE
Completed Sub Area Name: Not reported
Completed Document Type: California Land Reuse and Revitalization Agreement
Completed Date: 12/21/2005
Comments: Not reported

Completed Area Name: PROJECT WIDE
Completed Sub Area Name: Not reported
Completed Document Type: Letter - Demand
Completed Date: 07/19/2012
Comments: Demand letter #1

Future Area Name: Not reported
Future Sub Area Name: Not reported
Future Document Type: Not reported
Future Due Date: Not reported
Schedule Area Name: Not reported
Schedule Sub Area Name: Not reported
Schedule Document Type: Not reported
Schedule Due Date: Not reported
Schedule Revised Date: Not reported

VCP:
Facility ID: 70000173
Site Type: Voluntary Cleanup
Site Type Detail: Voluntary Cleanup

LAVISTA LLC (Continued) **S109428314**

Site Mgmt. Req.:	REM, LUC, EXT
Acres:	3.34
National Priorities List:	NO
Cleanup Oversight Agencies:	SMBRP
Lead Agency:	SMBRP
Lead Agency Description:	DTSC - Site Cleanup Program
Project Manager:	Tom Price
Supervisor:	Karen Toth
Division Branch:	Cleanup Berkeley
Site Code:	201610
Assembly:	20
Senate:	10
Special Programs Code:	CLRRA Liability Immunity (AB 389)
Status:	Certified O&M - Land Use Restrictions Only
Status Date:	06/21/2010
Restricted Use:	YES
Funding:	Responsible Party
Lat/Long:	37.6522 / -122.1185
APN:	441-0003-012, 441-0003-013, 441-0003-014, 441-003-015
Past Use:	MANUFACTURING - OTHER
Potential COC:	30022
Confirmed COC:	30022
Potential Description:	OTH
Alias Name:	De Silva Property
Alias Type:	Alternate Name
Alias Name:	De Silva Site
Alias Type:	Alternate Name
Alias Name:	Kroger Foods
Alias Type:	Alternate Name
Alias Name:	441-0003-012
Alias Type:	APN
Alias Name:	441-0003-013
Alias Type:	APN
Alias Name:	441-0003-014
Alias Type:	APN
Alias Name:	441-003-015
Alias Type:	APN
Alias Name:	110033607639
Alias Type:	EPA (FRS #)
Alias Name:	201610
Alias Type:	Project Code (Site Code)
Alias Name:	70000173
Alias Type:	Envirostor ID Number

Completed Info:

Completed Area Name:	PROJECT WIDE
Completed Sub Area Name:	Not reported
Completed Document Type:	Correspondence
Completed Date:	01/22/2014
Comments:	General correspondence from January 1 - December 31, 2013.
Completed Area Name:	PROJECT WIDE
Completed Sub Area Name:	Not reported
Completed Document Type:	Correspondence
Completed Date:	01/21/2015
Comments:	Correspondence for the calendar year 2014.
Completed Area Name:	PROJECT WIDE

LAVISTA LLC (Continued) **S109428314**

Completed Sub Area Name: Not reported
Completed Document Type: Annual Oversight Cost Estimate
Completed Date: 09/20/2012
Comments: The cost estimate covers anticipated regulatory oversight expenses from 7/1/12 to 6/30/13.

Completed Area Name: PROJECT WIDE
Completed Sub Area Name: Not reported
Completed Document Type: Annual Oversight Cost Estimate
Completed Date: 07/30/2013
Comments: Estimated costs for regulatory oversight by DTSC for the 2013-14 fiscal year.

Completed Area Name: PROJECT WIDE
Completed Sub Area Name: Not reported
Completed Document Type: Annual Oversight Cost Estimate
Completed Date: 10/20/2014
Comments: Estimate of DTSC costs for regulatory oversight for the fiscal year (July 1, 2014 to June 30, 2015).

Completed Area Name: PROJECT WIDE
Completed Sub Area Name: Not reported
Completed Document Type: Land Use Restriction - Site Inspection/Visit
Completed Date: 11/19/2007
Comments: Site visit conducted to view wells damaged as part of ongoing construction activities associated with the Site well. Wells to be repaired/replaced next year once redevelopment activities should no longer impact well areas.

Completed Area Name: PROJECT WIDE
Completed Sub Area Name: Not reported
Completed Document Type: Land Use Restriction
Completed Date: 08/25/2006
Comments: Not reported

Completed Area Name: PROJECT WIDE
Completed Sub Area Name: Not reported
Completed Document Type: Certification
Completed Date: 08/25/2006
Comments: Not reported

Completed Area Name: PROJECT WIDE
Completed Sub Area Name: Not reported
Completed Document Type: Land Use Restriction - Site Inspection/Visit
Completed Date: 11/02/2010
Comments: Upon inspection, the Site appears to be incompliance with the land use restrictions (i.e. no groundwater extraction activities were observed).

Completed Area Name: PROJECT WIDE
Completed Sub Area Name: Not reported
Completed Document Type: Operations and Maintenance Report
Completed Date: 08/27/2007
Comments: Report approved. Top of casing elevations have been modified to accomodate redevelopment of the Site. Therefore, wells must be resurveyed.

LAVISTA LLC (Continued) **S109428314**

Completed Area Name:	PROJECT WIDE
Completed Sub Area Name:	Not reported
Completed Document Type:	Long Term Monitoring Report
Completed Date:	10/01/2007
Comments:	No problems noted; results similar to previous sampling results.

Completed Area Name:	PROJECT WIDE
Completed Sub Area Name:	Not reported
Completed Document Type:	Long Term Monitoring Report
Completed Date:	11/20/2007
Comments:	MW-1, MW-3 and MW-4 have been damaged and need to be replaced. MW-2 and MW-5 are intact and will be sampled in December 2007. They will measure the depth to the bottom of the MW-2 and MW-5 to ensure that they were not impacted by ongoing redevelopment activities at the Site. The well casing in MW-2 appears to have been lowered. However, the top of casing has been resurveyed. Final grade should be achieved (barring significant rain) along North Lane and the curbs and gutters installed by the end of December 2007. Because the majority of redevelopment work affecting the soil at the Site should be completed by the end of December 2007, the damaged wells shall be replaced in early January 2007 to minimize the potential for subsequent damage to the wells.

Completed Area Name:	PROJECT WIDE
Completed Sub Area Name:	Not reported
Completed Document Type:	Long Term Monitoring Report
Completed Date:	04/10/2008
Comments:	Report documents work done in the past quarter. However, wells have not been resurveyed so that there may be errors in the potentiometric surface maps.

Completed Area Name:	PROJECT WIDE
Completed Sub Area Name:	Not reported
Completed Document Type:	Long Term Monitoring Report
Completed Date:	05/30/2008
Comments:	Groundwater flow direction appears to be reversed based upon potentiometric surface map provided. They will survey all of the wells in the next quarter.

Completed Area Name:	PROJECT WIDE
Completed Sub Area Name:	Not reported
Completed Document Type:	Long Term Monitoring Report
Completed Date:	09/16/2008
Comments:	Consultant indicated that they reanalyzed the groundwater flow direction input parameters for 1Q08 and concluded that the top of casing elevation data for MW-5 was probably erroneous. The top of casing elevation was reported as 40.452 feet above mean sea level at MW-5 during the 1Q08. Without any changes to this well, it was resurveyed as 38.930 feet above mean sea level during 2Q08. Therefore, it is likely that the top of casing elevation of MW-5 was altered during the installation of a sidewalk and they were not notified of this change. The potentially incorrect elevation data for MW-5 resulted in the groundwater flow direction being depicted to the east instead of the west.

Completed Area Name:	PROJECT WIDE
Completed Sub Area Name:	Not reported

LAVISTA LLC (Continued) **S109428314**

Completed Document Type: 5 Year Review Reports
Completed Date: 07/15/2011
Comments: The report summarized the groundwater monitoring, monitoring well destructions, and certifications that groundwater at the site is not being extracted for any use. The remedy is protective of human health and the environment.

Completed Area Name: PROJECT WIDE
Completed Sub Area Name: Not reported
Completed Document Type: Monitoring Report
Completed Date: 06/21/2010
Comments: Not reported

Completed Area Name: PROJECT WIDE
Completed Sub Area Name: Not reported
Completed Document Type: Well Decommissioning Report
Completed Date: 11/02/2010
Comments: The wells were appropriately destroyed by pressure grouting.

Completed Area Name: PROJECT WIDE
Completed Sub Area Name: Not reported
Completed Document Type: Long Term Monitoring Report
Completed Date: 02/15/2011
Comments: Groundwater is not being used at the site and the remedy remains protective.

Completed Area Name: PROJECT WIDE
Completed Sub Area Name: Not reported
Completed Document Type: Long Term Monitoring Report
Completed Date: 02/10/2012
Comments: Groundwater is not being used at the site so the site is in compliance with the deed restriction. Next year the owner can self-certify that the site is in compliance with the deed restriction.
Not reported

Completed Area Name: PROJECT WIDE
Completed Sub Area Name: Not reported
Completed Document Type: Long Term Monitoring Report
Completed Date: 12/18/2012
Comments: The Site is in compliance with the land use restrictions. The remedy continues to be protective of human health and the environment.

Completed Area Name: PROJECT WIDE
Completed Sub Area Name: Not reported
Completed Document Type: Long Term Monitoring Report
Completed Date: 12/17/2013
Comments: Groundwater is not being used at the site. The site is in compliance with the Land Use Covenant that restricts groundwater usage.

Completed Area Name: PROJECT WIDE
Completed Sub Area Name: Not reported
Completed Document Type: Long Term Monitoring Report
Completed Date: 01/05/2015
Comments: Groundwater is not being used at the site. The site is in compliance with the Land Use Covenant that restricts groundwater usage.

Completed Area Name: PROJECT WIDE

LAVISTA LLC (Continued) **S109428314**

Completed Sub Area Name: Not reported
Completed Document Type: California Land Reuse and Revitalization Agreement
Completed Date: 12/14/2006
Comments: Not reported

Completed Area Name: PROJECT WIDE
Completed Sub Area Name: Not reported
Completed Document Type: California Land Reuse and Revitalization Agreement
Completed Date: 12/14/2006
Comments: Not reported

Completed Area Name: PROJECT WIDE
Completed Sub Area Name: Not reported
Completed Document Type: Operation & Maintenance Order/Agreement
Completed Date: 08/25/2006
Comments: Not reported

Completed Area Name: PROJECT WIDE
Completed Sub Area Name: Not reported
Completed Document Type: Supplemental Site Investigation Workplan
Completed Date: 02/03/2006
Comments: Workplan accepted with modifications.

Completed Area Name: PROJECT WIDE
Completed Sub Area Name: Not reported
Completed Document Type: AB 389 Response Plan
Completed Date: 06/06/2006
Comments: DTSC approved Response Plan requiring removal of approximately 800 cubic yards of soil. Soil containing diesel and motor oil at concentrations above site cleanup goals will be excavated and disposed offsite to protect the groundwater. Soil containing tetrachloroethene and 1,4-dioxane in soil gas at concentrations above site cleanup goals will be excavated and disposed offsite to protect the indoor air of future residents. The excavated soil will be transported to a licensed disposal facility. A land use restriction will be recorded to prevent future use of the shallow groundwater containing low levels of volatile organic compounds until drinking water standards are achieved.

Completed Area Name: PROJECT WIDE
Completed Sub Area Name: Not reported
Completed Document Type: Fieldwork
Completed Date: 07/11/2006
Comments: Soil excavation and confirmation sampling activities completed.

Completed Area Name: PROJECT WIDE
Completed Sub Area Name: Not reported
Completed Document Type: Remedial Action Completion Report
Completed Date: 08/25/2006
Comments: Document approved.

Completed Area Name: PROJECT WIDE
Completed Sub Area Name: Not reported
Completed Document Type: Operations and Maintenance Manual
Completed Date: 08/24/2006
Comments: O&M Plan accepted and attached to the O&M Agreement.

LAVISTA LLC (Continued) **S109428314**

Completed Area Name: PROJECT WIDE
Completed Sub Area Name: Not reported
Completed Document Type: Fact Sheets
Completed Date: 05/02/2006
Comments: Not reported

Completed Area Name: PROJECT WIDE
Completed Sub Area Name: Not reported
Completed Document Type: Public Notice
Completed Date: 04/24/2006
Comments: Not reported

Completed Area Name: PROJECT WIDE
Completed Sub Area Name: Not reported
Completed Document Type: Other Report
Completed Date: 08/23/2006
Comments: Response Plan reporting form required by statute.

Completed Area Name: PROJECT WIDE
Completed Sub Area Name: Not reported
Completed Document Type: Operations and Maintenance Report
Completed Date: 11/21/2006
Comments: No significant comments; damaged well to be repaired prior to next sampling event.

Completed Area Name: PROJECT WIDE
Completed Sub Area Name: Not reported
Completed Document Type: Other Report
Completed Date: 08/27/2007
Comments: DTSC concurred that existing groundwater monitoring network is sufficient to monitor any residual contamination detected in the groundwater underlying the UST area and that no additional action is required.

Completed Area Name: PROJECT WIDE
Completed Sub Area Name: Not reported
Completed Document Type: Operations and Maintenance Report
Completed Date: 02/14/2007
Comments: Report acceptable.

Completed Area Name: PROJECT WIDE
Completed Sub Area Name: Not reported
Completed Document Type: Annual Oversight Cost Estimate
Completed Date: 08/11/2010
Comments: Annual cost estimate for DTSC oversight activities from 7/1/2010 to 6/30/2011.

Completed Area Name: PROJECT WIDE
Completed Sub Area Name: Not reported
Completed Document Type: Annual Oversight Cost Estimate
Completed Date: 09/28/2011
Comments: Estimate of costs for DTSC regulatory oversight from 7/1/2011 to 6/30/2012.

Completed Area Name: PROJECT WIDE
Completed Sub Area Name: Not reported
Completed Document Type: CEQA - Notice of Exemption

LAVISTA LLC (Continued) **S109428314**

Completed Date: 06/06/2006
Comments: Not reported

Completed Area Name: PROJECT WIDE
Completed Sub Area Name: Not reported
Completed Document Type: California Land Reuse and Revitalization Agreement
Completed Date: 12/21/2005
Comments: Not reported

Completed Area Name: PROJECT WIDE
Completed Sub Area Name: Not reported
Completed Document Type: Letter - Demand
Completed Date: 07/19/2012
Comments: Demand letter #1

Future Area Name: Not reported
Future Sub Area Name: Not reported
Future Document Type: Not reported
Future Due Date: Not reported
Schedule Area Name: Not reported
Schedule Sub Area Name: Not reported
Schedule Document Type: Not reported
Schedule Due Date: Not reported
Schedule Revised Date: Not reported

DEED:
Envirostor ID: 70000173
Area: PROJECT WIDE
Sub Area: Not reported
Site Type: VOLUNTARY CLEANUP
Status: CERTIFIED O&M - LAND USE RESTRICTIONS ONLY
Agency: Not reported
Covenant Uploaded: Not reported
Deed Date(s): 08/25/2006

35
SW
1/2-1
0.694 mi.
3666 ft.

XEROX CORPORATION
24600 INDUSTRIAL BLVD
HAYWARD, CA 94545

RCRA-SQG **1000344169**
ENVIROSTOR **CAD982470023**
FINDS
HAZNET

Relative:
Lower

Actual:
30 ft.

RCRA-SQG:
Date form received by agency: 05/12/1990
Facility name: XEROX CORPORATION
Site name: XEROX CORP
Facility address: 24600 INDUSTRIAL BLVD
HAYWARD, CA 94545
EPA ID: CAD982470023
Contact: GEORGE J LECHNER
Contact address: Not reported
Not reported
Contact country: US
Contact telephone: (415) 732-3310
Contact email: Not reported
EPA Region: 09
Classification: Small Small Quantity Generator
Description: Handler: generates more than 100 and less than 1000 kg of hazardous

XEROX CORPORATION (Continued) **1000344169**

waste during any calendar month and accumulates less than 6000 kg of hazardous waste at any time; or generates 100 kg or less of hazardous waste during any calendar month, and accumulates more than 1000 kg of hazardous waste at any time

Owner/Operator Summary:

Owner/operator name:	XEROX CORPORATION
Owner/operator address:	NOT REQUIRED
	NOT REQUIRED, ME 99999
Owner/operator country:	Not reported
Owner/operator telephone:	(415) 555-1212
Legal status:	Private
Owner/Operator Type:	Owner
Owner/Op start date:	Not reported
Owner/Op end date:	Not reported

Owner/operator name:	NOT REQUIRED
Owner/operator address:	NOT REQUIRED
	NOT REQUIRED, ME 99999
Owner/operator country:	Not reported
Owner/operator telephone:	(415) 555-1212
Legal status:	Private
Owner/Operator Type:	Operator
Owner/Op start date:	Not reported
Owner/Op end date:	Not reported

Handler Activities Summary:

U.S. importer of hazardous waste:	No
Mixed waste (haz. and radioactive):	No
Recycler of hazardous waste:	No
Transporter of hazardous waste:	No
Treater, storer or disposer of HW:	No
Underground injection activity:	No
On-site burner exemption:	No
Furnace exemption:	No
Used oil fuel burner:	No
Used oil processor:	No
User oil refiner:	No
Used oil fuel marketer to burner:	No
Used oil Specification marketer:	No
Used oil transfer facility:	No
Used oil transporter:	No

Historical Generators:

Date form received by agency:	03/28/1989
Site name:	XEROX CORPORATION
Classification:	Small Quantity Generator

Violation Status: No violations found

ENVIROSTOR:

Facility ID:	1270023
Status:	No Further Action
Status Date:	09/18/1997
Site Code:	Not reported
Site Type:	Historical

XEROX CORPORATION (Continued) **1000344169**

Site Type Detailed: * Historical
Acres: 0
NPL: NO
Regulatory Agencies: NONE SPECIFIED
Lead Agency: NONE SPECIFIED
Program Manager: Not reported
Supervisor: Referred - Not Assigned
Division Branch: Cleanup Berkeley
Assembly: 20
Senate: 10
Special Program: Not reported
Restricted Use: NO
Site Mgmt Req: NONE SPECIFIED
Funding: Not reported
Latitude: 37.64027
Longitude: -122.1191
APN: NONE SPECIFIED
Past Use: NONE SPECIFIED
Potential COC: * HALOGENATED SOLVENTS
Confirmed COC: NONE SPECIFIED
Potential Description: NONE SPECIFIED
Alias Name: Not reported
Alias Type: Not reported

Completed Info:
Completed Area Name: Not reported
Completed Sub Area Name: Not reported
Completed Document Type: Not reported
Completed Date: Not reported
Comments: Not reported

Future Area Name: Not reported
Future Sub Area Name: Not reported
Future Document Type: Not reported
Future Due Date: Not reported
Schedule Area Name: Not reported
Schedule Sub Area Name: Not reported
Schedule Document Type: Not reported
Schedule Due Date: Not reported
Schedule Revised Date: Not reported

FINDS:

Registry ID: 110002819512

Environmental Interest/Information System
RCRAInfo is a national information system that supports the Resource Conservation and Recovery Act (RCRA) program through the tracking of events and activities related to facilities that generate, transport, and treat, store, or dispose of hazardous waste. RCRAInfo allows RCRA program staff to track the notification, permit, compliance, and corrective action activities required under RCRA.

HAZNET:
envid: 1000344169
Year: 1997

XEROX CORPORATION (Continued) **1000344169**

GEPAID:	CAD982470023
Contact:	LEASEE XEROX CORP
Telephone:	0000000000
Mailing Name:	Not reported
Mailing Address:	ENVIRONMENTAL HEALTH & SAFETY
Mailing City,St,Zip:	WEBSTER, NY 145809701
Gen County:	Not reported
TSD EPA ID:	AZD982441263
TSD County:	Not reported
Waste Category:	Gas scrubber waste
Disposal Method:	Treatment, Incineration
Tons:	4.0000
Facility County:	1

envid:	1000344169
Year:	1997
GEPAID:	CAD982470023
Contact:	LEASEE XEROX CORP
Telephone:	0000000000
Mailing Name:	Not reported
Mailing Address:	ENVIRONMENTAL HEALTH & SAFETY
Mailing City,St,Zip:	WEBSTER, NY 145809701
Gen County:	Not reported
TSD EPA ID:	CAD009452657
TSD County:	Not reported
Waste Category:	Not reported
Disposal Method:	Recycler
Tons:	.0000
Facility County:	1

envid:	1000344169
Year:	1997
GEPAID:	CAD982470023
Contact:	LEASEE XEROX CORP
Telephone:	0000000000
Mailing Name:	Not reported
Mailing Address:	ENVIRONMENTAL HEALTH & SAFETY
Mailing City,St,Zip:	WEBSTER, NY 145809701
Gen County:	Not reported
TSD EPA ID:	CAD009452657
TSD County:	Not reported
Waste Category:	Aqueous solution with total organic residues less than 10 percent
Disposal Method:	Not reported
Tons:	1.5137
Facility County:	1

envid:	1000344169
Year:	1997
GEPAID:	CAD982470023
Contact:	LEASEE XEROX CORP
Telephone:	0000000000
Mailing Name:	Not reported
Mailing Address:	ENVIRONMENTAL HEALTH & SAFETY
Mailing City,St,Zip:	WEBSTER, NY 145809701
Gen County:	Not reported
TSD EPA ID:	AZD982441263
TSD County:	Not reported

XEROX CORPORATION (Continued) **1000344169**

Waste Category: Gas scrubber waste
Disposal Method: Not reported
Tons: .9000
Facility County: 1

36
West
1/2-1
0.710 mi.
3749 ft.

Relative:
Lower

Actual:
29 ft.

DOUBLE O2SALVAGE INC.
2034 AMERICAN AVE
HAYWARD, CA 94545

ENVIROSTOR **S101580178**
LUST **N/A**
SWEEPS UST
CA FID UST
HIST CORTESE
NPDES
WDS

ENVIROSTOR:
Facility ID: 1200006
Status: Refer: RWQCB
Status Date: 07/29/1993
Site Code: Not reported
Site Type: Historical
Site Type Detailed: * Historical
Acres: Not reported
NPL: NO
Regulatory Agencies: RWQCB 2 - San Francisco Bay
Lead Agency: RWQCB 2 - San Francisco Bay
Program Manager: Not reported
Supervisor: Referred - Not Assigned
Division Branch: Cleanup Berkeley
Assembly: 20
Senate: 10
Special Program: Not reported
Restricted Use: NO
Site Mgmt Req: NONE SPECIFIED
Funding: Not reported
Latitude: 37.64638
Longitude: -122.1213
APN: NONE SPECIFIED
Past Use: NONE SPECIFIED
Potential COC: * HYDROCARBON SOLVENTS * OXYGENATED SOLVENTS
Confirmed COC: NONE SPECIFIED
Potential Description: NONE SPECIFIED
Alias Name: Not reported
Alias Type: Not reported

Completed Info:
Completed Area Name: Not reported
Completed Sub Area Name: Not reported
Completed Document Type: Not reported
Completed Date: Not reported
Comments: Not reported

Future Area Name: Not reported
Future Sub Area Name: Not reported
Future Document Type: Not reported
Future Due Date: Not reported
Schedule Area Name: Not reported
Schedule Sub Area Name: Not reported
Schedule Document Type: Not reported
Schedule Due Date: Not reported

DOUBLE O2SALVAGE INC. (Continued) **S101580178**

Schedule Revised Date: Not reported

LUST:

Region:	STATE
Global Id:	T0600101416
Latitude:	37.6464051
Longitude:	-122.1206389
Case Type:	LUST Cleanup Site
Status:	Completed - Case Closed
Status Date:	05/29/1996
Lead Agency:	HAYWARD, CITY OF
Case Worker:	DMG
Local Agency:	HAYWARD, CITY OF
RB Case Number:	01-1533
LOC Case Number:	01-1533
File Location:	Not reported
Potential Media Affect:	Other Groundwater (uses other than drinking water)
Potential Contaminants of Concern:	Gasoline
Site History:	Not reported

Click here to access the California GeoTracker records for this facility:

Contact:

Global Id:	T0600101416
Contact Type:	Regional Board Caseworker
Contact Name:	Cherie McCaulou
Organization Name:	SAN FRANCISCO BAY RWQCB (REGION 2)
Address:	1515 CLAY STREET, SUITE 1400
City:	OAKLAND
Email:	cmccaulou@waterboards.ca.gov
Phone Number:	Not reported

Global Id:	T0600101416
Contact Type:	Local Agency Caseworker
Contact Name:	DANILO M. GALANG
Organization Name:	HAYWARD, CITY OF
Address:	777 B STREET
City:	HAYWARD
Email:	danny.galang@hayward-ca.gov
Phone Number:	Not reported

Status History:

Global Id:	T0600101416
Status:	Completed - Case Closed
Status Date:	05/29/1996

Global Id:	T0600101416
Status:	Open - Case Begin Date
Status Date:	04/08/1991

Global Id:	T0600101416
Status:	Open - Site Assessment
Status Date:	05/17/1991

Global Id:	T0600101416
Status:	Open - Site Assessment
Status Date:	12/22/1992

DOUBLE O2SALVAGE INC. (Continued) **S101580178**

Regulatory Activities:

Global Id:	T0600101416
Action Type:	Other
Date:	04/08/1991
Action:	Leak Discovery
Global Id:	T0600101416
Action Type:	Other
Date:	04/08/1991
Action:	Leak Reported
Global Id:	T0600101416
Action Type:	Other
Date:	04/08/1991
Action:	Leak Stopped

LUST REG 2:

Region:	2
Facility Id:	01-1533
Facility Status:	Case Closed
Case Number:	01-1533
How Discovered:	Tank Closure
Leak Cause:	Structure Failure
Leak Source:	Tank
Date Leak Confirmed:	5/17/1991
Oversight Program:	LUST
Prelim. Site Assesment Wokplan Submitted:	Not reported
Preliminary Site Assesment Began:	12/22/1992
Pollution Characterization Began:	Not reported
Pollution Remediation Plan Submitted:	Not reported
Date Remediation Action Underway:	Not reported
Date Post Remedial Action Monitoring Began:	Not reported

SWEEPS UST:

Status:	Not reported
Comp Number:	91824
Number:	Not reported
Board Of Equalization:	Not reported
Referral Date:	Not reported
Action Date:	Not reported
Created Date:	Not reported
Owner Tank Id:	Not reported
SWRCB Tank Id:	01-003-091824-000001
Tank Status:	Not reported
Capacity:	8000
Active Date:	Not reported
Tank Use:	M.V. FUEL
STG:	PRODUCT
Content:	UNKNOWN
Number Of Tanks:	1

CA FID UST:

Facility ID:	01001646
Regulated By:	UTNKI

DOUBLE O2SALVAGE INC. (Continued) **S101580178**

Regulated ID: Not reported
Cortese Code: Not reported
SIC Code: Not reported
Facility Phone: 5107822002
Mail To: Not reported
Mailing Address: 445 S FIGUEROA
Mailing Address 2: Not reported
Mailing City,St,Zip: HAYWARD 94545
Contact: Not reported
Contact Phone: Not reported
DUNs Number: Not reported
NPDES Number: Not reported
EPA ID: Not reported
Comments: Not reported
Status: Inactive

HIST CORTESE:
Region: CORTESE
Facility County Code: 1
Reg By: LTNKA
Reg Id: 01-1533

Region: CORTESE
Facility County Code: 1
Reg By: CALSI
Reg Id: 01200096

NPDES:
Npdes Number: Not reported
Facility Status: Not reported
Agency Id: Not reported
Region: 2
Regulatory Measure Id: 180870
Order No: Not reported
Regulatory Measure Type: Industrial
Place Id: Not reported
WDID: 2 01I009960
Program Type: Not reported
Adoption Date Of Regulatory Measure: Not reported
Effective Date Of Regulatory Measure: Not reported
Expiration Date Of Regulatory Measure: Not reported
Termination Date Of Regulatory Measure: Not reported
Discharge Name: Not reported
Discharge Address: Not reported
Discharge City: Not reported
Discharge State: Not reported
Discharge Zip: Not reported
RECEIVED DATE: 5/9/2008
PROCESSED DATE: 5/26/1993
STATUS CODE NAME: Active
STATUS DATE: 5/26/1993
PLACE SIZE: 20000
PLACE SIZE UNIT: SqFt
FACILITY CONTACT NAME: Marshall Howard
FACILITY CONTACT TITLE: pres
FACILITY CONTACT PHONE: 510-782-2002

DOUBLE O2SALVAGE INC. (Continued) **S101580178**

FACILITY CONTACT PHONE EXT:	5
FACILITY CONTACT EMAIL:	mthree@002salvage.com
OPERATOR NAME:	WALTER P SENTER III
OPERATOR ADDRESS:	2034 American Ave
OPERATOR CITY:	Hayward
OPERATOR STATE:	California
OPERATOR ZIP:	94545
OPERATOR CONTACT NAME:	Marshall Howard
OPERATOR CONTACT TITLE:	pres
OPERATOR CONTACT PHONE:	510-782-2002
OPERATOR CONTACT PHONE EXT:	5
OPERATOR CONTACT EMAIL:	mthree@double02salvage.com
OPERATOR TYPE:	Private Business
DEVELOPER NAME:	Not reported
DEVELOPER ADDRESS:	Not reported
DEVELOPER CITY:	Not reported
DEVELOPER STATE:	California
DEVELOPER ZIP:	Not reported
DEVELOPER CONTACT NAME:	Not reported
DEVELOPER CONTACT TITLE:	Not reported
CONSTYPE LINEAR UTILITY IND:	Not reported
EMERGENCY PHONE NO:	510-782-2002
EMERGENCY PHONE EXT:	5
CONSTYPE ABOVE GROUND IND:	Not reported
CONSTYPE BELOW GROUND IND:	Not reported
CONSTYPE CABLE LINE IND:	Not reported
CONSTYPE COMM LINE IND:	Not reported
CONSTYPE COMMERTIAL IND:	Not reported
CONSTYPE ELECTRICAL LINE IND:	Not reported
CONSTYPE GAS LINE IND:	Not reported
CONSTYPE INDUSTRIAL IND:	Not reported
CONSTYPE OTHER DESRIPTION:	Not reported
CONSTYPE OTHER IND:	Not reported
CONSTYPE RECONS IND:	Not reported
CONSTYPE RESIDENTIAL IND:	Not reported
CONSTYPE TRANSPORT IND:	Not reported
CONSTYPE UTILITY DESCRIPTION:	Not reported
CONSTYPE UTILITY IND:	Not reported
CONSTYPE WATER SEWER IND:	Not reported
DIR DISCHARGE USWATER IND:	N
RECEIVING WATER NAME:	San Francisco Bay
CERTIFIER NAME:	marshall howard
CERTIFIER TITLE:	pres
CERTIFICATION DATE:	10-JUN-15
PRIMARY SIC:	5015-Motor Vehicle Parts, Used
SECONDARY SIC:	5015-Motor Vehicle Parts, Used
TERTIARY SIC:	Not reported
Npdes Number:	CAS000001
Facility Status:	Active
Agency Id:	0
Region:	2
Regulatory Measure Id:	180870
Order No:	97-03-DWQ
Regulatory Measure Type:	Enrollee
Place Id:	Not reported
WDID:	2 01I009960

DOUBLE O2SALVAGE INC. (Continued) **S101580178**

Program Type:	Industrial
Adoption Date Of Regulatory Measure:	Not reported
Effective Date Of Regulatory Measure:	05/26/1993
Expiration Date Of Regulatory Measure:	Not reported
Termination Date Of Regulatory Measure:	Not reported
Discharge Name:	WALTER P SENTER III
Discharge Address:	2034 American Ave
Discharge City:	Hayward
Discharge State:	California
Discharge Zip:	94545
RECEIVED DATE:	Not reported
PROCESSED DATE:	Not reported
STATUS CODE NAME:	Not reported
STATUS DATE:	Not reported
PLACE SIZE:	Not reported
PLACE SIZE UNIT:	Not reported
FACILITY CONTACT NAME:	Not reported
FACILITY CONTACT TITLE:	Not reported
FACILITY CONTACT PHONE:	Not reported
FACILITY CONTACT PHONE EXT:	Not reported
FACILITY CONTACT EMAIL:	Not reported
OPERATOR NAME:	Not reported
OPERATOR ADDRESS:	Not reported
OPERATOR CITY:	Not reported
OPERATOR STATE:	Not reported
OPERATOR ZIP:	Not reported
OPERATOR CONTACT NAME:	Not reported
OPERATOR CONTACT TITLE:	Not reported
OPERATOR CONTACT PHONE:	Not reported
OPERATOR CONTACT PHONE EXT:	Not reported
OPERATOR CONTACT EMAIL:	Not reported
OPERATOR TYPE:	Not reported
DEVELOPER NAME:	Not reported
DEVELOPER ADDRESS:	Not reported
DEVELOPER CITY:	Not reported
DEVELOPER STATE:	Not reported
DEVELOPER ZIP:	Not reported
DEVELOPER CONTACT NAME:	Not reported
DEVELOPER CONTACT TITLE:	Not reported
CONSTYPE LINEAR UTILITY IND:	Not reported
EMERGENCY PHONE NO:	Not reported
EMERGENCY PHONE EXT:	Not reported
CONSTYPE ABOVE GROUND IND:	Not reported
CONSTYPE BELOW GROUND IND:	Not reported
CONSTYPE CABLE LINE IND:	Not reported
CONSTYPE COMM LINE IND:	Not reported
CONSTYPE COMMERTIAL IND:	Not reported
CONSTYPE ELECTRICAL LINE IND:	Not reported
CONSTYPE GAS LINE IND:	Not reported
CONSTYPE INDUSTRIAL IND:	Not reported
CONSTYPE OTHER DESRIPTION:	Not reported
CONSTYPE OTHER IND:	Not reported
CONSTYPE RECONS IND:	Not reported
CONSTYPE RESIDENTIAL IND:	Not reported
CONSTYPE TRANSPORT IND:	Not reported
CONSTYPE UTILITY DESCRIPTION:	Not reported
CONSTYPE UTILITY IND:	Not reported

DOUBLE O2SALVAGE INC. (Continued) **S101580178**

CONSTYPE WATER SEWER IND:	Not reported
DIR DISCHARGE USWATER IND:	Not reported
RECEIVING WATER NAME:	Not reported
CERTIFIER NAME:	Not reported
CERTIFIER TITLE:	Not reported
CERTIFICATION DATE:	Not reported
PRIMARY SIC:	Not reported
SECONDARY SIC:	Not reported
TERTIARY SIC:	Not reported

WDS:

Facility ID:	San Francisco Bay 01I009960
Facility Type:	Industrial - Facility that treats and/or disposes of liquid or semisolid wastes from any servicing, producing, manufacturing or processing operation of whatever nature, including mining, gravel washing, geothermal operations, air conditioning, ship building and repairing, oil production, storage and disposal operations, water pumping.
Facility Status:	Active - Any facility with a continuous or seasonal discharge that is under Waste Discharge Requirements.
NPDES Number:	CAS000001 The 1st 2 characters designate the state. The remaining 7 are assigned by the Regional Board
Subregion:	2
Facility Telephone:	Not reported
Facility Contact:	Not reported
Agency Name:	DOUBLE 02 SALVAGE
Agency Address:	2034 American Ave
Agency City,St,Zip:	Hayward 94545
Agency Contact:	Not reported
Agency Telephone:	Not reported
Agency Type:	Private
SIC Code:	5015
SIC Code 2:	Not reported
Primary Waste Type:	Not reported
Primary Waste:	Not reported
Waste Type2:	Not reported
Waste2:	Not reported
Primary Waste Type:	Not reported
Secondary Waste:	Not reported
Secondary Waste Type:	Not reported
Design Flow:	0
Baseline Flow:	0
Reclamation:	No reclamation requirements associated with this facility.
POTW:	The facility is not a POTW.
Treat To Water:	Minor Threat to Water Quality. A violation of a regional board order should cause a relatively minor impairment of beneficial uses compared to a major or minor threat. Not: All nurds without a TTWQ will be considered a minor threat to water quality unless coded at a higher Level. A Zero (0) may be used to code those NURDS that are found to represent no threat to water quality.
Complexity:	Category C - Facilities having no waste treatment systems, such as cooling water dischargers or thosewho must comply through best management practices, facilities with passive waste treatment and disposal systems, such as septic systems with subsurface disposal, or dischargers having waste storage systems with land disposal such as dairy waste ponds.

DOUBLE O2SALVAGE INC. (Continued) **S101580178**

Facility ID:	San Francisco Bay 01I009960
Facility Type:	Not reported
Facility Status:	Active - Any facility with a continuous or seasonal discharge that is under Waste Discharge Requirements.
NPDES Number:	CAS000001 The 1st 2 characters designate the state. The remaining 7 are assigned by the Regional Board
Subregion:	2
Facility Telephone:	Not reported
Facility Contact:	Not reported
Agency Name:	WALTER P. SENTER III
Agency Address:	Not reported
Agency City,St,Zip:	0
Agency Contact:	Not reported
Agency Telephone:	Not reported
Agency Type:	Not reported
SIC Code:	0
SIC Code 2:	Not reported
Primary Waste Type:	Not reported
Primary Waste:	Not reported
Waste Type2:	Not reported
Waste2:	Not reported
Primary Waste Type:	Not reported
Secondary Waste:	Not reported
Secondary Waste Type:	Not reported
Design Flow:	0
Baseline Flow:	0
Reclamation:	Not reported
POTW:	Not reported
Treat To Water:	Minor Threat to Water Quality. A violation of a regional board order should cause a relatively minor impairment of beneficial uses compared to a major or minor threat. Not: All nurds without a TTWQ will be considered a minor threat to water quality unless coded at a higher Level. A Zero (0) may be used to code those NURDS that are found to represent no threat to water quality.
Complexity:	Category C - Facilities having no waste treatment systems, such as cooling water dischargers or thosewho must comply through best management practices, facilities with passive waste treatment and disposal systems, such as septic systems with subsurface disposal, or dischargers having waste storage systems with land disposal such as dairy waste ponds.

37
WNW
1/2-1
0.711 mi.
3752 ft.

CLERKS BUILDING MATERIALS **Notify 65** **S100178871**
23040 CLAWITER ROAD **N/A**
HAYWARD, CA 92508

Relative:
Lower

Actual:
38 ft.

NOTIFY 65:

Date Reported:	Not reported
Staff Initials:	Not reported
Board File Number:	Not reported
Facility Type:	Not reported
Discharge Date:	Not reported
Issue Date:	Not reported
Incident Description:	Not reported

38
WSW
1/2-1
0.849 mi.
4483 ft.

Relative:
Lower

Actual:
27 ft.

CONTINENTAL WHITE CAP PLT 144
24493 CLAWITER RD
HAYWARD, CA 94545

Database(s): ENVIROSTOR, LUST, SLIC, SWEEPS UST, HIST UST, CA FID UST, RCRA NonGen / NLR, HIST CORTESE

EDR ID Number: 1000412900
EPA ID Number: CAD041837659

ENVIROSTOR:

Facility ID:	1280080
Status:	Refer: RWQCB
Status Date:	07/29/1994
Site Code:	Not reported
Site Type:	Historical
Site Type Detailed:	* Historical
Acres:	Not reported
NPL:	NO
Regulatory Agencies:	NONE SPECIFIED
Lead Agency:	NONE SPECIFIED
Program Manager:	Not reported
Supervisor:	Referred - Not Assigned
Division Branch:	Cleanup Berkeley
Assembly:	20
Senate:	10
Special Program:	* CERC2
Restricted Use:	NO
Site Mgmt Req:	NONE SPECIFIED
Funding:	Not reported
Latitude:	37.64183
Longitude:	-122.1217
APN:	439-20-2-4
Past Use:	NONE SPECIFIED
Potential COC:	* HYDROCARBON SOLVENTS * CONTAMINATED SOIL
Confirmed COC:	NONE SPECIFIED
Potential Description:	NONE SPECIFIED
Alias Name:	Not reported
Alias Type:	Not reported

Completed Info:

Completed Area Name:	Not reported
Completed Sub Area Name:	Not reported
Completed Document Type:	Not reported
Completed Date:	Not reported
Comments:	Not reported
Future Area Name:	Not reported
Future Sub Area Name:	Not reported
Future Document Type:	Not reported
Future Due Date:	Not reported
Schedule Area Name:	Not reported
Schedule Sub Area Name:	Not reported
Schedule Document Type:	Not reported
Schedule Due Date:	Not reported
Schedule Revised Date:	Not reported

LUST:

Region:	STATE
Global Id:	T0600101740

CONTINENTAL WHITE CAP PLT 144 (Continued) **1000412900**

Latitude:	37.641522229
Longitude:	-122.120192
Case Type:	LUST Cleanup Site
Status:	Completed - Case Closed
Status Date:	04/21/2010
Lead Agency:	SAN FRANCISCO BAY RWQCB (REGION 2)
Case Worker:	MYL
Local Agency:	Not reported
RB Case Number:	01-1877
LOC Case Number:	Not reported
File Location:	Not reported
Potential Media Affect:	Other Groundwater (uses other than drinking water), Under Investigation
Potential Contaminants of Concern:	Waste Oil / Motor / Hydraulic / Lubricating
Site History:	See SCP case No. 01S0534 - same property This case is closed administratively on 4/21/2010. The LUST is addressed as part of the SCP case #01S0534.

Click here to access the California GeoTracker records for this facility:

Contact:

Global Id:	T0600101740
Contact Type:	Regional Board Caseworker
Contact Name:	MARCIA Y. LIAO
Organization Name:	SAN FRANCISCO BAY RWQCB (REGION 2)
Address:	1515 CLAY STREET, SUITE 1400
City:	OAKLAND
Email:	mliao@waterboards.ca.gov
Phone Number:	Not reported

Status History:

Global Id:	T0600101740
Status:	Completed - Case Closed
Status Date:	04/21/2010
Global Id:	T0600101740
Status:	Open - Case Begin Date
Status Date:	11/30/1988
Global Id:	T0600101740
Status:	Open - Inactive
Status Date:	07/29/2009
Global Id:	T0600101740
Status:	Open - Site Assessment
Status Date:	08/30/1996

Regulatory Activities:

Global Id:	T0600101740
Action Type:	Other
Date:	11/30/1988
Action:	Leak Discovery
Global Id:	T0600101740
Action Type:	ENFORCEMENT
Date:	01/14/2010
Action:	File Review - Closure

CONTINENTAL WHITE CAP PLT 144 (Continued) **1000412900**

Global Id: T0600101740
Action Type: Other
Date: 11/30/1988
Action: Leak Reported

Global Id: T0600101740
Action Type: Other
Date: 11/30/1988
Action: Leak Stopped

SLIC:
Region: STATE
Facility Status: **Open - Remediation**
Status Date: 08/01/2000
Global Id: T0600191551
Lead Agency: SAN FRANCISCO BAY RWQCB (REGION 2)
Lead Agency Case Number: 01S0534
Latitude: 37.641754
Longitude: -122.121824
Case Type: Cleanup Program Site
Case Worker: NF
Local Agency: Not reported
RB Case Number: 01S0534
File Location: Regional Board
Potential Media Affected: Under Investigation
Potential Contaminants of Concern: * Solvents
Site History: From 1963 to 1997, White Cap (formerly Continental White Cap) manufactured container closures at 24493 Clawiter Road. The manufactured products consisted of metal caps, typically for glass food and beverage containers. Hazardous materials were managed and released during this period, including paint thinners. The site is currently operated by Con-X-Tech to fabricate structural steel. Areas of soil impact were primarily associated with releases of paint thinners from six underground tanks and a dry sump. Shallow groundwater was impacted in the areas of soil contamination, extending a short distance in the direction of groundwater flow (southwest). Chemicals of concern include xylenes and ethylbenzene. In 1990 and 1991, White Cap removed all six underground tanks and the dry sump from the site and overexcavated contaminated soil. Since 1991, White Cap has operated soil vapor and groundwater extraction and treatment systems. Since 2000, the White Cap has conducted insitu (in-place) bioremediation treatment at various portions of the site. White Cap continues to operate soil vapor and groundwater extraction and treatment systems, along with insitu bioremediation systems, at the release areas on the northern portion of the site. White Cap continues to conduct periodic monitoring at the site. It is expected that these activities will continue until drinking water standards are reestablished in onsite groundwater and Water Board concurrence is provided to terminate treatment and monitoring. Treatment activities are anticipated to be completed in 2011.

Click here to access the California GeoTracker records for this facility:

SWEEPS UST:
Status: Active

CONTINENTAL WHITE CAP PLT 144 (Continued) **1000412900**

Comp Number: 705
Number: 1
Board Of Equalization: 44-000781
Referral Date: 07-08-93
Action Date: 05-05-94
Created Date: 02-29-88
Owner Tank Id: Not reported
SWRCB Tank Id: 01-003-000705-000008
Tank Status: A
Capacity: 4000
Active Date: 01-14-93
Tank Use: UNKNOWN
STG: P
Content: Not reported
Number Of Tanks: Not reported

Status: Active
Comp Number: 705
Number: 1
Board Of Equalization: 44-000781
Referral Date: 07-08-93
Action Date: 05-05-94
Created Date: 02-29-88
Owner Tank Id: Not reported
SWRCB Tank Id: 01-003-000705-000009
Tank Status: A
Capacity: 3000
Active Date: 01-14-93
Tank Use: CHEMICAL
STG: P
Content: CHEMICAL PRO
Number Of Tanks: Not reported

Status: Active
Comp Number: 705
Number: 1
Board Of Equalization: 44-000781
Referral Date: 07-08-93
Action Date: 05-05-94
Created Date: 02-29-88
Owner Tank Id: Not reported
SWRCB Tank Id: 01-003-000705-000007
Tank Status: A
Capacity: 4000
Active Date: 01-14-93
Tank Use: CHEMICAL
STG: W
Content: NON CHLORINA
Number Of Tanks: 3

Status: Not reported
Comp Number: 705
Number: Not reported
Board Of Equalization: 44-000781
Referral Date: Not reported
Action Date: Not reported
Created Date: Not reported

CONTINENTAL WHITE CAP PLT 144 (Continued) **1000412900**

Owner Tank Id: Not reported
SWRCB Tank Id: 01-003-000705-000001
Tank Status: Not reported
Capacity: 1000
Active Date: Not reported
Tank Use: CHEMICAL
STG: PRODUCT
Content: REGULAR UNLE
Number Of Tanks: 6

Status: Not reported
Comp Number: 705
Number: Not reported
Board Of Equalization: 44-000781
Referral Date: Not reported
Action Date: Not reported
Created Date: Not reported
Owner Tank Id: Not reported
SWRCB Tank Id: 01-003-000705-000002
Tank Status: Not reported
Capacity: 1000
Active Date: Not reported
Tank Use: CHEMICAL
STG: PRODUCT
Content: Not reported
Number Of Tanks: Not reported

Status: Not reported
Comp Number: 705
Number: Not reported
Board Of Equalization: 44-000781
Referral Date: Not reported
Action Date: Not reported
Created Date: Not reported
Owner Tank Id: Not reported
SWRCB Tank Id: 01-003-000705-000003
Tank Status: Not reported
Capacity: 1000
Active Date: Not reported
Tank Use: CHEMICAL
STG: PRODUCT
Content: 15FR70 SOLVE
Number Of Tanks: Not reported

Status: Not reported
Comp Number: 705
Number: Not reported
Board Of Equalization: 44-000781
Referral Date: Not reported
Action Date: Not reported
Created Date: Not reported
Owner Tank Id: Not reported
SWRCB Tank Id: 01-003-000705-000004
Tank Status: Not reported
Capacity: 4000
Active Date: Not reported
Tank Use: CHEMICAL

CONTINENTAL WHITE CAP PLT 144 (Continued) **1000412900**

STG: PRODUCT
Content: 15FR70 SOLVE
Number Of Tanks: Not reported

Status: Not reported
Comp Number: 705
Number: Not reported
Board Of Equalization: 44-000781
Referral Date: Not reported
Action Date: Not reported
Created Date: Not reported
Owner Tank Id: Not reported
SWRCB Tank Id: 01-003-000705-000005
Tank Status: Not reported
Capacity: 6000
Active Date: Not reported
Tank Use: UNKNOWN
STG: WASTE
Content: WASTE SOLVEN
Number Of Tanks: Not reported

Status: Not reported
Comp Number: 705
Number: Not reported
Board Of Equalization: 44-000781
Referral Date: Not reported
Action Date: Not reported
Created Date: Not reported
Owner Tank Id: Not reported
SWRCB Tank Id: 01-003-000705-000006
Tank Status: Not reported
Capacity: 500
Active Date: Not reported
Tank Use: UNKNOWN
STG: WASTE
Content: WASTE 365 SO
Number Of Tanks: Not reported

HIST UST:
Region: STATE
Facility ID: 00000000705
Facility Type: Other
Other Type: CLOSURE MANUFACTURER
Contact Name: H. RICKARD HALPIN, PLT. MGR.
Telephone: 4157831600
Owner Name: CONTINENTAL WHITE CAP, INC.
Owner Address: 2215 SANDERS ROAD
Owner City,St,Zip: NORTHBROOK, IL 60062
Total Tanks: 0005

Tank Num: 001
Container Num: 1
Year Installed: 1963
Tank Capacity: 00001000
Tank Used for: PRODUCT
Type of Fuel: Not reported
Container Construction Thickness: Not reported

CONTINENTAL WHITE CAP PLT 144 (Continued) **1000412900**

Leak Detection: Stock Inventor, None

Tank Num: 002
Container Num: 2
Year Installed: 1963
Tank Capacity: 00001000
Tank Used for: PRODUCT
Type of Fuel: Not reported
Container Construction Thickness: Not reported
Leak Detection: Stock Inventor, None

Tank Num: 003
Container Num: 3
Year Installed: 1963
Tank Capacity: 00001000
Tank Used for: PRODUCT
Type of Fuel: Not reported
Container Construction Thickness: Not reported
Leak Detection: Stock Inventor

Tank Num: 004
Container Num: 4
Year Installed: 1975
Tank Capacity: 00004000
Tank Used for: PRODUCT
Type of Fuel: Not reported
Container Construction Thickness: Not reported
Leak Detection: Stock Inventor, None

Tank Num: 005
Container Num: 5
Year Installed: 1975
Tank Capacity: 00006000
Tank Used for: PRODUCT
Type of Fuel: Not reported
Container Construction Thickness: Not reported
Leak Detection: Stock Inventor

CA FID UST:
Facility ID: 01001875
Regulated By: UTNKA
Regulated ID: CAD041837
Cortese Code: Not reported
SIC Code: Not reported
Facility Phone: 4156701600
Mail To: Not reported
Mailing Address: 24493 CLAWITER RD
Mailing Address 2: Not reported
Mailing City,St,Zip: HAYWARD 94545
Contact: Not reported
Contact Phone: Not reported
DUNs Number: Not reported
NPDES Number: Not reported
EPA ID: Not reported
Comments: Not reported
Status: Active

CONTINENTAL WHITE CAP PLT 144 (Continued) **1000412900**

RCRA NonGen / NLR:
Date form received by agency: 11/26/1999
Facility name: CONTINENTAL WHITE CAP PLT 144
Facility address: 24493 CLAWITER RD
HAYWARD, CA 94545
EPA ID: CAD041837659
Mailing address: PO BOX 3337
HAYWARD, CA 94545
Contact: Not reported
Contact address: Not reported
Not reported
Contact country: US
Contact telephone: Not reported
Contact email: Not reported
EPA Region: 09
Land type: Facility is not located on Indian land. Additional information is not known.
Classification: Non-Generator
Description: Handler: Non-Generators do not presently generate hazardous waste

Owner/Operator Summary:
Owner/operator name: NOT REQUIRED
Owner/operator address: NOT REQUIRED
NOT REQUIRED, ME 99999
Owner/operator country: Not reported
Owner/operator telephone: (415) 555-1212
Legal status: Private
Owner/Operator Type: Operator
Owner/Op start date: Not reported
Owner/Op end date: Not reported

Owner/operator name: CONTINENTAL GROUP INC
Owner/operator address: NOT REQUIRED
NOT REQUIRED, ME 99999
Owner/operator country: Not reported
Owner/operator telephone: (415) 555-1212
Legal status: Private
Owner/Operator Type: Owner
Owner/Op start date: Not reported
Owner/Op end date: Not reported

Handler Activities Summary:
U.S. importer of hazardous waste: No
Mixed waste (haz. and radioactive): No
Recycler of hazardous waste: No
Transporter of hazardous waste: No
Treater, storer or disposer of HW: No
Underground injection activity: No
On-site burner exemption: No
Furnace exemption: No
Used oil fuel burner: No
Used oil processor: No
User oil refiner: No
Used oil fuel marketer to burner: No
Used oil Specification marketer: No
Used oil transfer facility: No
Used oil transporter: No

CONTINENTAL WHITE CAP PLT 144 (Continued) **1000412900**

Historical Generators:
Date form received by agency: 03/04/1999
Site name: WHITE CAP, INC.
Classification: Large Quantity Generator

Date form received by agency: 03/29/1996
Site name: WHITE CAP INC.
Classification: Large Quantity Generator

Date form received by agency: 03/09/1994
Site name: WHITE CAP INC.
Classification: Large Quantity Generator

Date form received by agency: 02/27/1992
Site name: CONTINENTAL WHITE CAP PLANT 14
Classification: Large Quantity Generator

Date form received by agency: 03/16/1990
Site name: CONTINENTAL WHITE CAP PLANT 144
Classification: Large Quantity Generator

Date form received by agency: 08/11/1980
Site name: CONTINENTAL WHITE CAP PLT 144
Classification: Large Quantity Generator

Facility Has Received Notices of Violations:
Regulation violated: FR - 262.10-12.A
Area of violation: Generators - General
Date violation determined: 08/15/1986
Date achieved compliance: 08/15/1991
Violation lead agency: State
Enforcement action: Not reported
Enforcement action date: Not reported
Enf. disposition status: Not reported
Enf. disp. status date: Not reported
Enforcement lead agency: Not reported
Proposed penalty amount: Not reported
Final penalty amount: Not reported
Paid penalty amount: Not reported

Evaluation Action Summary:
Evaluation date: 08/15/1986
Evaluation: COMPLIANCE EVALUATION INSPECTION ON-SITE
Area of violation: Generators - General
Date achieved compliance: 08/15/1991
Evaluation lead agency: State Contractor/Grantee

HIST CORTESE:
Region: CORTESE
Facility County Code: 1
Reg By: LTNKA
Reg Id: 01-1877

39
WNW
1/2-1
0.920 mi.
4855 ft.

Relative:
Lower

Actual:
32 ft.

USANG CA HAYWARD BASE
1525 WEST WINTON AVE
HAYWARD, CA 94545

RESPONSE
ENVIROSTOR
HIST Cal-Sites
SWEEPS UST
HIST UST
CA FID UST
MCS
FINDS
Cortese
NPDES

1000435174
N/A

AWP:

AWP Facility ID:	01970009
Region Code:	1
Region:	SACRAMENTO
SMBR Branch Code:	NO
SMBR Branch Unit:	OMF-NORTHERN CALIF
Site Name.:	HAYWARD AIR NATIONAL GUARD
Current Status Date:	08171995
Current Status:	ANNUAL WORKPLAN - ACTIVE SITE
Lead Agency Code:	DTSC
Lead Agency:	DEPT OF TOXIC SUBSTANCES CONTROL
Facility Type:	Open military facility
Awp Site Type:	OPEN MILITARY BASE
NPL:	Not Listed
Tier Of AWP Site:	Not reported
Source Of Funding:	Not reported
Responsible Staff Member:	LMCMAHA1
Supervisor Responsible:	Not reported
SIC Code:	97
Facility SIC:	NATIONAL SECURITY/INTERNATIONAL AFFAIRS
RWQCB Code:	SF
RWQCB Associated With Site:	SAN FRANCISCO BAY
Site Access Controlled:	Controlled
Site Listed HWS List:	Not reported
Hazard Ranking Score:	Not reported
Date Site Hazard Ranked:	Not reported
Groundwater Contamination:	Confirmed
# Of Contamination Sources:	0
Lat/Long:	Not reported
Lat/Long (dms):	0 0 0 / 0 0 0
Lat/long Method:	Not reported
Description Of Entity:	Not reported
State Assembly Distt Code:	18
State Senate District:	10

RESPONSE:

Facility ID:	1970009
Site Type:	State Response
Site Type Detail:	Open Base
Acres:	27
National Priorities List:	NO
Cleanup Oversight Agencies:	SMBRP
Lead Agency Description:	DTSC - Site Cleanup Program
Project Manager:	Jacinto Soto
Supervisor:	Karen Toth
Division Branch:	Cleanup Berkeley
Site Code:	200588
Site Mgmt. Req.:	NONE SPECIFIED

USANG CA HAYWARD BASE (Continued) **1000435174**

Assembly:	20
Senate:	10
Special Program Status:	Not reported
Status:	Active
Status Date:	12/19/2005
Restricted Use:	NO
Funding:	DERA
Latitude:	37.65478
Longitude:	-122.1220
APN:	432-124-2
Past Use:	AIRFIELD OPERATIONS, ELECTRIC GENERATION/SUBSTATION
Potential COC :	* HYDROCARBON SOLVENTS * Pesticides - Rinse Waters * AQUEOUS SOLUTION WITH METALS * UNSPECIFIED OIL CONTAINING WASTE * UNSPECIFIED SOLVENT MIXTURES Polynuclear aromatic hydrocarbons (PAHs
Confirmed COC:	* UNSPECIFIED OIL CONTAINING WASTE * UNSPECIFIED SOLVENT MIXTURES * HYDROCARBON SOLVENTS Polynuclear aromatic hydrocarbons (PAHs
Potential Description:	OTH, SOIL, SV, SOIL
Alias Name:	Not reported
Alias Type:	Not reported

Completed Info:

Completed Area Name:	Not reported
Completed Sub Area Name:	Not reported
Completed Document Type:	Not reported
Completed Date:	Not reported
Comments:	Not reported
Future Area Name:	Not reported
Future Sub Area Name:	Not reported
Future Document Type:	Not reported
Future Due Date:	Not reported
Schedule Area Name:	Not reported
Schedule Sub Area Name:	Not reported
Schedule Document Type:	Not reported
Schedule Due Date:	Not reported
Schedule Revised Date:	Not reported

ENVIROSTOR:

Facility ID:	1970009
Status:	Active
Status Date:	12/19/2005
Site Code:	200588
Site Type:	State Response
Site Type Detailed:	Open Base
Acres:	27
NPL:	NO
Regulatory Agencies:	SMBRP
Lead Agency:	SMBRP
Program Manager:	Jacinto Soto
Supervisor:	Karen Toth
Division Branch:	Cleanup Berkeley
Assembly:	20
Senate:	10
Special Program:	Not reported
Restricted Use:	NO
Site Mgmt Req:	NONE SPECIFIED
Funding:	DERA

USANG CA HAYWARD BASE (Continued) **1000435174**

Latitude: 37.65478
Longitude: -122.1220
APN: 432-124-2
Past Use: AIRFIELD OPERATIONS, ELECTRIC GENERATION/SUBSTATION
Potential COC: * HYDROCARBON SOLVENTS * Pesticides - Rinse Waters * AQUEOUS SOLUTION WITH METALS * UNSPECIFIED OIL CONTAINING WASTE * UNSPECIFIED SOLVENT MIXTURES Polynuclear aromatic hydrocarbons (PAHs
Confirmed COC: * UNSPECIFIED OIL CONTAINING WASTE * UNSPECIFIED SOLVENT MIXTURES * HYDROCARBON SOLVENTS Polynuclear aromatic hydrocarbons (PAHs
Potential Description: OTH, SOIL, SV, SOIL
Alias Name: Not reported
Alias Type: Not reported

Completed Info:
Completed Area Name: Not reported
Completed Sub Area Name: Not reported
Completed Document Type: Not reported
Completed Date: Not reported
Comments: Not reported

Future Area Name: Not reported
Future Sub Area Name: Not reported
Future Document Type: Not reported
Future Due Date: Not reported
Schedule Area Name: Not reported
Schedule Sub Area Name: Not reported
Schedule Document Type: Not reported
Schedule Due Date: Not reported
Schedule Revised Date: Not reported

Calsite:
Region: SACRAMENTO
Facility ID: 01970009
Facility Type: OPEN
Type: OPEN MILITARY BASE
Branch: NO
Branch Name: OMF-NORTHERN CALIF
File Name: HAYWARD AIR NATIONAL GUARD
State Senate District: 08171995
Status: ANNUAL WORKPLAN (AWP) - ACTIVE SITE
Status Name: ANNUAL WORKPLAN - ACTIVE SITE
Lead Agency: DEPT OF TOXIC SUBSTANCES CONTROL
NPL: Not Listed
SIC Code: 97
SIC Name: NATIONAL SECURITY/INTERNATIONAL AFFAIRS
Access: Controlled
Cortese: Not reported
Hazardous Ranking Score: Not reported
Date Site Hazard Ranked: Not reported
Groundwater Contamination: Confirmed
Staff Member Responsible for Site: LMCMAHA1
Supervisor Responsible for Site: Not reported
Region Water Control Board: SF
Region Water Control Board Name: SAN FRANCISCO BAY
Lat/Long Direction: Not reported
Lat/Long (dms): 0 0 0 / 0 0 0
Lat/long Method: Not reported

USANG CA HAYWARD BASE (Continued) **1000435174**

Lat/Long Description:	Not reported
State Assembly District Code:	18
State Senate District Code:	10
Facility ID:	Not reported
Activity:	Not reported
Activity Name:	Not reported
AWP Code:	Not reported
Proposed Budget:	Not reported
AWP Completion Date:	Not reported
Revised Due Date:	Not reported
Comments Date:	Not reported
Est Person-Yrs to complete:	Not reported
Estimated Size:	Not reported
Request to Delete Activity:	Not reported
Activity Status:	Not reported
Definition of Status:	Not reported
Liquids Removed (Gals):	Not reported
Liquids Treated (Gals):	Not reported
Action Included Capping:	Not reported
Well Decommissioned:	Not reported
Action Included Fencing:	Not reported
Removal Action Certification:	Not reported
Activity Comments:	Not reported
For Commercial Reuse:	Not reported
For Industrial Reuse:	Not reported
For Residential Reuse:	Not reported
Unknown Type:	Not reported
Alternate Address:	1525 WEST WINSTON AVE
Alternate City,St,Zip:	HAYWARD, CA 94545
Alternate Address:	1525 WEST WINTON AVENUE
Alternate City,St,Zip:	HAYWARD, CA 94545
Background Info:	*** SITE SPECIFIC DESCRIPTION *** Hayward Air National Guard St ation (HANGS) is located on a portion of the former Hayward Army Airfield (HAA). The HAA came into operation in the early 1940s, w ith the entry of the United States into World War II. The HANGS c onsists of numerous buildings that house office, vehicles, and eq uipment. The areas surrounding the buildings generally consist of paved parking and unimproved land. Activities resulting in the g eneration of hazardous materials at HANGS have included maintenan ce of air- craft, vehicles, and aerospace ground equipment, activ ities related to the application of pesticides, leaks from electr ical equipment, and non-destructive inspection testing. *** OPE RABLE UNIT/SITE DESCRIPTIONS *** IRP04 - Leaking Vehicle Mainte nance Underground Storage Tank (UST); COCs: metals, pesti cides, TPH, PCBs, dioxins/furans, SVOCs, VOCs. IRP05 - Abandoned Jet Fuel USTs; COCs: metals, pesticides, TPH, P CBs, dioxins/furans, SVOCs, VOCs. IRP06 - Area D - Former Aircr aft Wash Rack; COCs: metals, pesticides, TPH, PCBs, dioxi ns/furans, SVOCs, VOCs. IRP07 - Area E - Former Aircraft Parkin g Apron; COCs: TPH, SVOCs. IRP08 - Area F - Former Petroleum, O il, and Lubricants facility; COCs: TPH, SVOCs. IRP09 - Area G - Equipment Maintenance Area; COCs: metals, TPH, SVOCs. AREAH - Area H - Southwest Corner of Station;COCs: metals, pesticides, TPH, PCBs, SVOCs. AREAI - West Side of Hangar; CO Cs: TPH, PCBs. IRP10 - Area J - Former Transformer Location J; COCs: TPH, PCBs. IRP11 - Area K - Former Transformer Location K ; COCs: TPH, PCBs. AREAL - Area L - Former Transformer Location

USANG CA HAYWARD BASE (Continued) **1000435174**

L; COCs: TPH, PCBs. AREAM - Area M - Former Transformer Locati
on M; COCs: TPH, PCBs. AREAN - Area N - Former Transformer Loca
tion N; COCs: TPH, PCBs. SD - Storm Drains; COCs, metals, SV
OCs. *** COMMITMENT DESCRIPTION *** BASWD - Basewide activity
means it covers the area currently under control of Hayward Air
National Guard.
Comments Date: 01242005
Comments: DTSC approved the CIP by signature on the cover page.
ID Name: Not reported
ID Value: Not reported
Alternate Name: HAYWARD AIR TERMINALHAYWARD AIR NATIONAL GUARDHayward ANGS, Hayward CA
Special Programs Code: DSMOA
Special Programs Name: DEFENSE MEMORANDUM OF AGREEMENT

SWEEPS UST:
Status: Active
Comp Number: 7560
Number: 7
Board Of Equalization: Not reported
Referral Date: 07-08-93
Action Date: 03-24-94
Created Date: 02-29-88
Owner Tank Id: HW00116
SWRCB Tank Id: 01-003-007560-000005
Tank Status: A
Capacity: 6000
Active Date: 04-07-93
Tank Use: M.V. FUEL
STG: P
Content: DIESEL
Number Of Tanks: 1

Status: Not reported
Comp Number: 7560
Number: Not reported
Board Of Equalization: Not reported
Referral Date: Not reported
Action Date: Not reported
Created Date: Not reported
Owner Tank Id: Not reported
SWRCB Tank Id: 01-003-007560-000001
Tank Status: Not reported
Capacity: 20000
Active Date: Not reported
Tank Use: M.V. FUEL
STG: PRODUCT
Content: JET FUEL
Number Of Tanks: 7

Status: Not reported
Comp Number: 7560
Number: Not reported
Board Of Equalization: Not reported
Referral Date: Not reported
Action Date: Not reported
Created Date: Not reported
Owner Tank Id: Not reported

USANG CA HAYWARD BASE (Continued) **1000435174**

SWRCB Tank Id:	01-003-007560-000002
Tank Status:	Not reported
Capacity:	20000
Active Date:	Not reported
Tank Use:	M.V. FUEL
STG:	PRODUCT
Content:	JET FUEL
Number Of Tanks:	Not reported
Status:	Not reported
Comp Number:	7560
Number:	Not reported
Board Of Equalization:	Not reported
Referral Date:	Not reported
Action Date:	Not reported
Created Date:	Not reported
Owner Tank Id:	Not reported
SWRCB Tank Id:	01-003-007560-000003
Tank Status:	Not reported
Capacity:	20000
Active Date:	Not reported
Tank Use:	M.V. FUEL
STG:	PRODUCT
Content:	JET FUEL
Number Of Tanks:	Not reported
Status:	Not reported
Comp Number:	7560
Number:	Not reported
Board Of Equalization:	Not reported
Referral Date:	Not reported
Action Date:	Not reported
Created Date:	Not reported
Owner Tank Id:	Not reported
SWRCB Tank Id:	01-003-007560-000004
Tank Status:	Not reported
Capacity:	5000
Active Date:	Not reported
Tank Use:	M.V. FUEL
STG:	PRODUCT
Content:	LEADED
Number Of Tanks:	Not reported
Status:	Not reported
Comp Number:	7560
Number:	Not reported
Board Of Equalization:	Not reported
Referral Date:	Not reported
Action Date:	Not reported
Created Date:	Not reported
Owner Tank Id:	Not reported
SWRCB Tank Id:	01-003-007560-000006
Tank Status:	Not reported
Capacity:	2000
Active Date:	Not reported
Tank Use:	M.V. FUEL
STG:	PRODUCT

USANG CA HAYWARD BASE (Continued) **1000435174**

Content: REG UNLEADED
Number Of Tanks: Not reported

Status: Not reported
Comp Number: 7560
Number: Not reported
Board Of Equalization: Not reported
Referral Date: Not reported
Action Date: Not reported
Created Date: Not reported
Owner Tank Id: Not reported
SWRCB Tank Id: 01-003-007560-000007
Tank Status: Not reported
Capacity: 2000
Active Date: Not reported
Tank Use: M.V. FUEL
STG: PRODUCT
Content: REG UNLEADED
Number Of Tanks: Not reported

Status: Not reported
Comp Number: 7560
Number: Not reported
Board Of Equalization: Not reported
Referral Date: Not reported
Action Date: Not reported
Created Date: Not reported
Owner Tank Id: Not reported
SWRCB Tank Id: 01-003-007560-000008
Tank Status: Not reported
Capacity: 10000
Active Date: Not reported
Tank Use: M.V. FUEL
STG: PRODUCT
Content: DIESEL
Number Of Tanks: Not reported

HIST UST:
Region: STATE
Facility ID: 00000007560
Facility Type: Other
Other Type: AIR NATIONAL GUARD
Contact Name: LT COL DONALD W STRAUCH
Telephone: 9169272461
Owner Name: CALIFORNIA AIR NATIONAL GUARD
Owner Address: PO BOX 214405
Owner City,St,Zip: SACRAMENTO, CA 958210404
Total Tanks: 0011

Tank Num: 001
Container Num: HW00101-01
Year Installed: 1949
Tank Capacity: 00025000
Tank Used for: PRODUCT
Type of Fuel: DIESEL
Container Construction Thickness: Not reported
Leak Detection: Visual, Stock Inventor

USANG CA HAYWARD BASE (Continued) **1000435174**

Tank Num: 002
Container Num: HW00101-02
Year Installed: 1949
Tank Capacity: 00025000
Tank Used for: PRODUCT
Type of Fuel: DIESEL
Container Construction Thickness: Not reported
Leak Detection: Visual, Stock Inventor

Tank Num: 003
Container Num: HW00101-03
Year Installed: 1949
Tank Capacity: 00025000
Tank Used for: PRODUCT
Type of Fuel: DIESEL
Container Construction Thickness: Not reported
Leak Detection: Visual, Stock Inventor

Tank Num: 004
Container Num: HW00110---
Year Installed: 1951
Tank Capacity: 00005000
Tank Used for: PRODUCT
Type of Fuel: REGULAR
Container Construction Thickness: Not reported
Leak Detection: Visual, Stock Inventor

Tank Num: 005
Container Num: HW00116---
Year Installed: 1981
Tank Capacity: 00006000
Tank Used for: PRODUCT
Type of Fuel: DIESEL
Container Construction Thickness: Not reported
Leak Detection: Visual, Stock Inventor

Tank Num: 006
Container Num: HW00115-02
Year Installed: 1965
Tank Capacity: 00002000
Tank Used for: PRODUCT
Type of Fuel: PREMIUM
Container Construction Thickness: Not reported
Leak Detection: Visual, Stock Inventor

Tank Num: 007
Container Num: HW00115-01
Year Installed: 1965
Tank Capacity: 00002000
Tank Used for: PRODUCT
Type of Fuel: PREMIUM
Container Construction Thickness: Not reported
Leak Detection: Visual, Stock Inventor

Tank Num: 008
Container Num: HW00212---
Year Installed: Not reported

USANG CA HAYWARD BASE (Continued) **1000435174**

Tank Capacity: 00001500
Tank Used for: WASTE
Type of Fuel: Not reported
Container Construction Thickness: Not reported
Leak Detection: Visual

Tank Num: 009
Container Num: HW00213---
Year Installed: Not reported
Tank Capacity: 00001500
Tank Used for: WASTE
Type of Fuel: Not reported
Container Construction Thickness: Not reported
Leak Detection: Visual

Tank Num: 010
Container Num: HW00214---
Year Installed: Not reported
Tank Capacity: 00000750
Tank Used for: WASTE
Type of Fuel: Not reported
Container Construction Thickness: Not reported
Leak Detection: Visual

Tank Num: 011
Container Num: HW00114---
Year Installed: 1949
Tank Capacity: 00010000
Tank Used for: PRODUCT
Type of Fuel: DIESEL
Container Construction Thickness: Not reported
Leak Detection: Visual, Stock Inventor

CA FID UST:
Facility ID: 01000394
Regulated By: UTNKA
Regulated ID: 00007560
Cortese Code: Not reported
SIC Code: Not reported
Facility Phone: 9169272461
Mail To: Not reported
Mailing Address: 162CIV ENGIN 3900 RO RD
Mailing Address 2: Not reported
Mailing City,St,Zip: HAYWARD 945451386
Contact: Not reported
Contact Phone: Not reported
DUNs Number: Not reported
NPDES Number: Not reported
EPA ID: Not reported
Comments: Not reported
Status: Active

MCS:
Global Id: T0600196771
Latitude: 37.65512
Longitude: -122.1222

USANG CA HAYWARD BASE (Continued) **1000435174**

Case Type:	Military Cleanup Site
Status:	Open - Inactive
Status Date:	12/19/2005
Lead Agency:	DEPARTMENT OF TOXIC SUBSTANCES CONTROL
Caseworker:	Not reported
Local Agency:	DEPARTMENT OF TOXIC SUBSTANCES CONTROL
RB Case Number:	Not reported
LOC Case Number:	01970009
File Location:	Not reported
Potential Media Affect:	Not reported
EDR Link ID:	T0600196771
Potential Contaminants of Concern:	Not reported
Site History:	Not reported

Click here to access the California GeoTracker records for this facility:

FINDS:

Registry ID: 110002625295

Environmental Interest/Information System

California Hazardous Waste Tracking System - Datamart (HWTS-DATAMART) provides California with information on hazardous waste shipments for generators, transporters, and treatment, storage, and disposal facilities.

FEDERAL FACILITY HAZARDOUS WASTE DOCKET

RCRAInfo is a national information system that supports the Resource Conservation and Recovery Act (RCRA) program through the tracking of events and activities related to facilities that generate, transport, and treat, store, or dispose of hazardous waste. RCRAInfo allows RCRA program staff to track the notification, permit, compliance, and corrective action activities required under RCRA.

CERCLIS (Comprehensive Environmental Response, Compensation, and Liability Information System) is the Superfund database that is used to support management in all phases of the Superfund program. The system contains information on all aspects of hazardous waste sites, including an inventory of sites, planned and actual site activities, and financial information.

CORTESE:

Region:	CORTESE
Envirostor Id:	1970009
Site/Facility Type:	STATE RESPONSE
Cleanup Status:	ACTIVE
Status Date:	12/19/2005
Site Code:	200588
Latitude:	37.654788
Longitude:	-122.12209
Owner:	Not reported
Enf Type:	Not reported
Swat R:	Not reported
Flag:	envirostor

USANG CA HAYWARD BASE (Continued) **1000435174**

Order No:	Not reported
Waste Discharge System No:	Not reported
Effective Date:	Not reported
Region 2:	Not reported
WID Id:	Not reported
Solid Waste Id No:	Not reported
Waste Management Uit Name:	Not reported

NPDES:

Npdes Number:	Not reported
Facility Status:	Not reported
Agency Id:	Not reported
Region:	2
Regulatory Measure Id:	275413
Order No:	Not reported
Regulatory Measure Type:	Industrial
Place Id:	Not reported
WDID:	2 01I006094
Program Type:	Not reported
Adoption Date Of Regulatory Measure:	Not reported
Effective Date Of Regulatory Measure:	Not reported
Expiration Date Of Regulatory Measure:	Not reported
Termination Date Of Regulatory Measure:	Not reported
Discharge Name:	Not reported
Discharge Address:	Not reported
Discharge City:	Not reported
Discharge State:	Not reported
Discharge Zip:	Not reported
RECEIVED DATE:	5/9/2008
PROCESSED DATE:	4/21/1992
STATUS CODE NAME:	Terminated
STATUS DATE:	4/21/1992
PLACE SIZE:	44
PLACE SIZE UNIT:	Acres
FACILITY CONTACT NAME:	Richard D King
FACILITY CONTACT TITLE:	Not reported
FACILITY CONTACT PHONE:	510-783-1661
FACILITY CONTACT PHONE EXT:	Not reported
FACILITY CONTACT EMAIL:	Not reported
OPERATOR NAME:	California Air National Guard
OPERATOR ADDRESS:	113 Mulcahey Dr
OPERATOR CITY:	Port Hueneme
OPERATOR STATE:	California
OPERATOR ZIP:	93041
OPERATOR CONTACT NAME:	Msgt Guy H Fleming
OPERATOR CONTACT TITLE:	Not reported
OPERATOR CONTACT PHONE:	916-927-2461
OPERATOR CONTACT PHONE EXT:	Not reported
OPERATOR CONTACT EMAIL:	Not reported
OPERATOR TYPE:	State Agency
DEVELOPER NAME:	Not reported
DEVELOPER ADDRESS:	Not reported
DEVELOPER CITY:	Not reported
DEVELOPER STATE:	California
DEVELOPER ZIP:	Not reported
DEVELOPER CONTACT NAME:	Not reported
DEVELOPER CONTACT TITLE:	Not reported

USANG CA HAYWARD BASE (Continued) **1000435174**

CONSTYPE LINEAR UTILITY IND:	Not reported
EMERGENCY PHONE NO:	510-783-1661
EMERGENCY PHONE EXT:	Not reported
CONSTYPE ABOVE GROUND IND:	Not reported
CONSTYPE BELOW GROUND IND:	Not reported
CONSTYPE CABLE LINE IND:	Not reported
CONSTYPE COMM LINE IND:	Not reported
CONSTYPE COMMERTIAL IND:	Not reported
CONSTYPE ELECTRICAL LINE IND:	Not reported
CONSTYPE GAS LINE IND:	Not reported
CONSTYPE INDUSTRIAL IND:	Not reported
CONSTYPE OTHER DESRIPTION:	Not reported
CONSTYPE OTHER IND:	Not reported
CONSTYPE RECONS IND:	Not reported
CONSTYPE RESIDENTIAL IND:	Not reported
CONSTYPE TRANSPORT IND:	Not reported
CONSTYPE UTILITY DESCRIPTION:	Not reported
CONSTYPE UTILITY IND:	Not reported
CONSTYPE WATER SEWER IND:	Not reported
DIR DISCHARGE USWATER IND:	Not reported
RECEIVING WATER NAME:	Local Creek Leading To Sf Bay
CERTIFIER NAME:	Not reported
CERTIFIER TITLE:	Not reported
CERTIFICATION DATE:	Not reported
PRIMARY SIC:	4213-Trucking, Except Local
SECONDARY SIC:	Not reported
TERTIARY SIC:	Not reported

40
SW
1/2-1
0.930 mi.
4911 ft.

THERMIONICS METAL PROCESSING I **ENVIROSTOR S100946508**
3124 DEPOT ROAD **EMI N/A**
HAYWARD, CA 94545

Relative:
Lower

Actual:
27 ft.

ENVIROSTOR:

Facility ID:	71003105
Status:	Inactive - Needs Evaluation
Status Date:	Not reported
Site Code:	Not reported
Site Type:	Tiered Permit
Site Type Detailed:	Tiered Permit
Acres:	Not reported
NPL:	NO
Regulatory Agencies:	NONE SPECIFIED
Lead Agency:	NONE SPECIFIED
Program Manager:	Not reported
Supervisor:	Not reported
Division Branch:	Cleanup Berkeley
Assembly:	20
Senate:	10
Special Program:	Not reported
Restricted Use:	NO
Site Mgmt Req:	NONE SPECIFIED
Funding:	Not reported
Latitude:	37.63850
Longitude:	-122.1216
APN:	NONE SPECIFIED
Past Use:	NONE SPECIFIED

THERMIONICS METAL PROCESSING I (Continued) **S100946508**

Potential COC: NONE SPECIFIED
Confirmed COC: NONE SPECIFIED
Potential Description: NONE SPECIFIED
Alias Name: CAD982510745
Alias Type: EPA Identification Number
Alias Name: 71003105
Alias Type: Envirostor ID Number

Completed Info:
Completed Area Name: Not reported
Completed Sub Area Name: Not reported
Completed Document Type: Not reported
Completed Date: Not reported
Comments: Not reported

Future Area Name: Not reported
Future Sub Area Name: Not reported
Future Document Type: Not reported
Future Due Date: Not reported
Schedule Area Name: Not reported
Schedule Sub Area Name: Not reported
Schedule Document Type: Not reported
Schedule Due Date: Not reported
Schedule Revised Date: Not reported

EMI:
Year: 1996
County Code: 1
Air Basin: SF
Facility ID: 10535
Air District Name: BA
SIC Code: 7389
Air District Name: BAY AREA AQMD
Community Health Air Pollution Info System: Not reported
Consolidated Emission Reporting Rule: Not reported
Total Organic Hydrocarbon Gases Tons/Yr: 10
Reactive Organic Gases Tons/Yr: 4
Carbon Monoxide Emissions Tons/Yr: 0
NOX - Oxides of Nitrogen Tons/Yr: 0
SOX - Oxides of Sulphur Tons/Yr: 0
Particulate Matter Tons/Yr: 0
Part. Matter 10 Micrometers & Smllr Tons/Yr: 0

Year: 1997
County Code: 1
Air Basin: SF
Facility ID: 10535
Air District Name: BA
SIC Code: 7389
Air District Name: BAY AREA AQMD
Community Health Air Pollution Info System: Not reported
Consolidated Emission Reporting Rule: Not reported
Total Organic Hydrocarbon Gases Tons/Yr: 4
Reactive Organic Gases Tons/Yr: 2
Carbon Monoxide Emissions Tons/Yr: 0
NOX - Oxides of Nitrogen Tons/Yr: 0
SOX - Oxides of Sulphur Tons/Yr: 0

THERMIONICS METAL PROCESSING I (Continued) **S100946508**

Particulate Matter Tons/Yr:	0
Part. Matter 10 Micrometers & Smllr Tons/Yr:	0
Year:	1998
County Code:	1
Air Basin:	SF
Facility ID:	10535
Air District Name:	BA
SIC Code:	7389
Air District Name:	BAY AREA AQMD
Community Health Air Pollution Info System:	Not reported
Consolidated Emission Reporting Rule:	Not reported
Total Organic Hydrocarbon Gases Tons/Yr:	1
Reactive Organic Gases Tons/Yr:	0
Carbon Monoxide Emissions Tons/Yr:	0
NOX - Oxides of Nitrogen Tons/Yr:	0
SOX - Oxides of Sulphur Tons/Yr:	0
Particulate Matter Tons/Yr:	0
Part. Matter 10 Micrometers & Smllr Tons/Yr:	0
Year:	1999
County Code:	1
Air Basin:	SF
Facility ID:	10535
Air District Name:	BA
SIC Code:	7389
Air District Name:	BAY AREA AQMD
Community Health Air Pollution Info System:	Not reported
Consolidated Emission Reporting Rule:	Not reported
Total Organic Hydrocarbon Gases Tons/Yr:	1
Reactive Organic Gases Tons/Yr:	0
Carbon Monoxide Emissions Tons/Yr:	0
NOX - Oxides of Nitrogen Tons/Yr:	0
SOX - Oxides of Sulphur Tons/Yr:	0
Particulate Matter Tons/Yr:	0
Part. Matter 10 Micrometers & Smllr Tons/Yr:	0
Year:	2000
County Code:	1
Air Basin:	SF
Facility ID:	10535
Air District Name:	BA
SIC Code:	7389
Air District Name:	BAY AREA AQMD
Community Health Air Pollution Info System:	Not reported
Consolidated Emission Reporting Rule:	Not reported
Total Organic Hydrocarbon Gases Tons/Yr:	1
Reactive Organic Gases Tons/Yr:	0
Carbon Monoxide Emissions Tons/Yr:	0
NOX - Oxides of Nitrogen Tons/Yr:	0
SOX - Oxides of Sulphur Tons/Yr:	0
Particulate Matter Tons/Yr:	0
Part. Matter 10 Micrometers & Smllr Tons/Yr:	0
Year:	2001
County Code:	1
Air Basin:	SF

THERMIONICS METAL PROCESSING I (Continued) **S100946508**

Facility ID:	10535
Air District Name:	BA
SIC Code:	7389
Air District Name:	BAY AREA AQMD
Community Health Air Pollution Info System:	Not reported
Consolidated Emission Reporting Rule:	Not reported
Total Organic Hydrocarbon Gases Tons/Yr:	1
Reactive Organic Gases Tons/Yr:	0
Carbon Monoxide Emissions Tons/Yr:	0
NOX - Oxides of Nitrogen Tons/Yr:	0
SOX - Oxides of Sulphur Tons/Yr:	0
Particulate Matter Tons/Yr:	0
Part. Matter 10 Micrometers & Smllr Tons/Yr:	0

Year:	2002
County Code:	1
Air Basin:	SF
Facility ID:	10535
Air District Name:	BA
SIC Code:	3471
Air District Name:	BAY AREA AQMD
Community Health Air Pollution Info System:	Not reported
Consolidated Emission Reporting Rule:	Not reported
Total Organic Hydrocarbon Gases Tons/Yr:	2
Reactive Organic Gases Tons/Yr:	1
Carbon Monoxide Emissions Tons/Yr:	0
NOX - Oxides of Nitrogen Tons/Yr:	0
SOX - Oxides of Sulphur Tons/Yr:	0
Particulate Matter Tons/Yr:	0
Part. Matter 10 Micrometers & Smllr Tons/Yr:	0

Year:	2003
County Code:	1
Air Basin:	SF
Facility ID:	10535
Air District Name:	BA
SIC Code:	3471
Air District Name:	BAY AREA AQMD
Community Health Air Pollution Info System:	Not reported
Consolidated Emission Reporting Rule:	Not reported
Total Organic Hydrocarbon Gases Tons/Yr:	2
Reactive Organic Gases Tons/Yr:	0
Carbon Monoxide Emissions Tons/Yr:	0
NOX - Oxides of Nitrogen Tons/Yr:	0
SOX - Oxides of Sulphur Tons/Yr:	0
Particulate Matter Tons/Yr:	0
Part. Matter 10 Micrometers & Smllr Tons/Yr:	0

Year:	2004
County Code:	1
Air Basin:	SF
Facility ID:	10535
Air District Name:	BA
SIC Code:	3471
Air District Name:	BAY AREA AQMD
Community Health Air Pollution Info System:	Not reported
Consolidated Emission Reporting Rule:	Not reported

THERMIONICS METAL PROCESSING I (Continued) **S100946508**

Total Organic Hydrocarbon Gases Tons/Yr:	1.631
Reactive Organic Gases Tons/Yr:	0.3604
Carbon Monoxide Emissions Tons/Yr:	0
NOX - Oxides of Nitrogen Tons/Yr:	0
SOX - Oxides of Sulphur Tons/Yr:	0
Particulate Matter Tons/Yr:	0.004
Part. Matter 10 Micrometers & Smllr Tons/Yr:	0.002
Year:	2005
County Code:	1
Air Basin:	SF
Facility ID:	10535
Air District Name:	BA
SIC Code:	3471
Air District Name:	BAY AREA AQMD
Community Health Air Pollution Info System:	Not reported
Consolidated Emission Reporting Rule:	Not reported
Total Organic Hydrocarbon Gases Tons/Yr:	.901
Reactive Organic Gases Tons/Yr:	.3604
Carbon Monoxide Emissions Tons/Yr:	0
NOX - Oxides of Nitrogen Tons/Yr:	0
SOX - Oxides of Sulphur Tons/Yr:	0
Particulate Matter Tons/Yr:	.004
Part. Matter 10 Micrometers & Smllr Tons/Yr:	.002
Year:	2006
County Code:	1
Air Basin:	SF
Facility ID:	10535
Air District Name:	BA
SIC Code:	3471
Air District Name:	BAY AREA AQMD
Community Health Air Pollution Info System:	Not reported
Consolidated Emission Reporting Rule:	Not reported
Total Organic Hydrocarbon Gases Tons/Yr:	2.357
Reactive Organic Gases Tons/Yr:	.5048
Carbon Monoxide Emissions Tons/Yr:	0
NOX - Oxides of Nitrogen Tons/Yr:	0
SOX - Oxides of Sulphur Tons/Yr:	0
Particulate Matter Tons/Yr:	.004
Part. Matter 10 Micrometers & Smllr Tons/Yr:	.002
Year:	2007
County Code:	1
Air Basin:	SF
Facility ID:	10535
Air District Name:	BA
SIC Code:	3471
Air District Name:	BAY AREA AQMD
Community Health Air Pollution Info System:	Not reported
Consolidated Emission Reporting Rule:	Not reported
Total Organic Hydrocarbon Gases Tons/Yr:	3.08
Reactive Organic Gases Tons/Yr:	1.6133122
Carbon Monoxide Emissions Tons/Yr:	0
NOX - Oxides of Nitrogen Tons/Yr:	0
SOX - Oxides of Sulphur Tons/Yr:	0
Particulate Matter Tons/Yr:	.004

THERMIONICS METAL PROCESSING I (Continued) **S100946508**

Part. Matter 10 Micrometers & Smllr Tons/Yr:	.002
Year:	2008
County Code:	1
Air Basin:	SF
Facility ID:	10535
Air District Name:	BA
SIC Code:	3471
Air District Name:	BAY AREA AQMD
Community Health Air Pollution Info System:	Not reported
Consolidated Emission Reporting Rule:	Not reported
Total Organic Hydrocarbon Gases Tons/Yr:	1.985
Reactive Organic Gases Tons/Yr:	.2964
Carbon Monoxide Emissions Tons/Yr:	0
NOX - Oxides of Nitrogen Tons/Yr:	0
SOX - Oxides of Sulphur Tons/Yr:	0
Particulate Matter Tons/Yr:	.004
Part. Matter 10 Micrometers & Smllr Tons/Yr:	.002
Year:	2009
County Code:	1
Air Basin:	SF
Facility ID:	10535
Air District Name:	BA
SIC Code:	3471
Air District Name:	BAY AREA AQMD
Community Health Air Pollution Info System:	Not reported
Consolidated Emission Reporting Rule:	Not reported
Total Organic Hydrocarbon Gases Tons/Yr:	1.839
Reactive Organic Gases Tons/Yr:	0.2964
Carbon Monoxide Emissions Tons/Yr:	0
NOX - Oxides of Nitrogen Tons/Yr:	0
SOX - Oxides of Sulphur Tons/Yr:	0
Particulate Matter Tons/Yr:	4.0000000000000001E-3
Part. Matter 10 Micrometers & Smllr Tons/Yr:	0.002
Year:	2010
County Code:	1
Air Basin:	SF
Facility ID:	10535
Air District Name:	BA
SIC Code:	3471
Air District Name:	BAY AREA AQMD
Community Health Air Pollution Info System:	Not reported
Consolidated Emission Reporting Rule:	Not reported
Total Organic Hydrocarbon Gases Tons/Yr:	5.6109999999999998
Reactive Organic Gases Tons/Yr:	2.789345
Carbon Monoxide Emissions Tons/Yr:	0
NOX - Oxides of Nitrogen Tons/Yr:	0
SOX - Oxides of Sulphur Tons/Yr:	0
Particulate Matter Tons/Yr:	4.0000000000000001E-3
Part. Matter 10 Micrometers & Smllr Tons/Yr:	0.002
Year:	2011
County Code:	1
Air Basin:	SF
Facility ID:	10535

THERMIONICS METAL PROCESSING I (Continued) **S100946508**

Air District Name:	BA
SIC Code:	3471
Air District Name:	BAY AREA AQMD
Community Health Air Pollution Info System:	Not reported
Consolidated Emission Reporting Rule:	Not reported
Total Organic Hydrocarbon Gases Tons/Yr:	5.617
Reactive Organic Gases Tons/Yr:	1.298
Carbon Monoxide Emissions Tons/Yr:	0
NOX - Oxides of Nitrogen Tons/Yr:	0
SOX - Oxides of Sulphur Tons/Yr:	0
Particulate Matter Tons/Yr:	0
Part. Matter 10 Micrometers & Smllr Tons/Yr:	0

Year:	2012
County Code:	1
Air Basin:	SF
Facility ID:	10535
Air District Name:	BA
SIC Code:	3471
Air District Name:	BAY AREA AQMD
Community Health Air Pollution Info System:	Not reported
Consolidated Emission Reporting Rule:	Not reported
Total Organic Hydrocarbon Gases Tons/Yr:	5.617
Reactive Organic Gases Tons/Yr:	1.298
Carbon Monoxide Emissions Tons/Yr:	0
NOX - Oxides of Nitrogen Tons/Yr:	0
SOX - Oxides of Sulphur Tons/Yr:	0
Particulate Matter Tons/Yr:	0.004
Part. Matter 10 Micrometers & Smllr Tons/Yr:	0.002

Year:	2013
County Code:	1
Air Basin:	SF
Facility ID:	10535
Air District Name:	BA
SIC Code:	3471
Air District Name:	BAY AREA AQMD
Community Health Air Pollution Info System:	Not reported
Consolidated Emission Reporting Rule:	Not reported
Total Organic Hydrocarbon Gases Tons/Yr:	4.164
Reactive Organic Gases Tons/Yr:	1.0816
Carbon Monoxide Emissions Tons/Yr:	0
NOX - Oxides of Nitrogen Tons/Yr:	0
SOX - Oxides of Sulphur Tons/Yr:	0
Particulate Matter Tons/Yr:	0.004
Part. Matter 10 Micrometers & Smllr Tons/Yr:	0.002

Count: 2 records. ORPHAN SUMMARY

City	EDR ID	Site Name	Site Address	Zip	Database(s)
HAYWARD	1003878524	BAY CITIES RUBBISH DSPL CO	FOOT OF W WINTON AVE	94541	CERCLIS-NFRAP
HAYWARD	S106784865	CITY OF HAYWARD OLIVER PROPERTY	0 INDUSTRIAL WY & HESPERIAN BL	94545	Alameda County CS

GOVERNMENT RECORDS SEARCHED / DATA CURRENCY TRACKING

To maintain currency of the following federal and state databases, EDR contacts the appropriate governmental agency on a monthly or quarterly basis, as required.

Number of Days to Update: Provides confirmation that EDR is reporting records that have been updated within 90 days from the date the government agency made the information available to the public.

STANDARD ENVIRONMENTAL RECORDS

Federal NPL site list

NPL: National Priority List

National Priorities List (Superfund). The NPL is a subset of CERCLIS and identifies over 1,200 sites for priority cleanup under the Superfund Program. NPL sites may encompass relatively large areas. As such, EDR provides polygon coverage for over 1,000 NPL site boundaries produced by EPA's Environmental Photographic Interpretation Center (EPIC) and regional EPA offices.

Date of Government Version: 03/26/2015
Date Data Arrived at EDR: 04/08/2015
Date Made Active in Reports: 06/22/2015
Number of Days to Update: 75

Source: EPA
Telephone: N/A
Last EDR Contact: 11/07/2015
Next Scheduled EDR Contact: 01/18/2016
Data Release Frequency: Quarterly

NPL Site Boundaries

Sources:

EPA's Environmental Photographic Interpretation Center (EPIC)
Telephone: 202-564-7333

EPA Region 1
Telephone 617-918-1143

EPA Region 6
Telephone: 214-655-6659

EPA Region 3
Telephone 215-814-5418

EPA Region 7
Telephone: 913-551-7247

EPA Region 4
Telephone 404-562-8033

EPA Region 8
Telephone: 303-312-6774

EPA Region 5
Telephone 312-886-6686

EPA Region 9
Telephone: 415-947-4246

EPA Region 10
Telephone 206-553-8665

Proposed NPL: Proposed National Priority List Sites

A site that has been proposed for listing on the National Priorities List through the issuance of a proposed rule in the Federal Register. EPA then accepts public comments on the site, responds to the comments, and places on the NPL those sites that continue to meet the requirements for listing.

Date of Government Version: 03/26/2015
Date Data Arrived at EDR: 04/08/2015
Date Made Active in Reports: 06/22/2015
Number of Days to Update: 75

Source: EPA
Telephone: N/A
Last EDR Contact: 11/07/2015
Next Scheduled EDR Contact: 01/18/2016
Data Release Frequency: Quarterly

NPL LIENS: Federal Superfund Liens

Federal Superfund Liens. Under the authority granted the USEPA by CERCLA of 1980, the USEPA has the authority to file liens against real property in order to recover remedial action expenditures or when the property owner received notification of potential liability. USEPA compiles a listing of filed notices of Superfund Liens.

Date of Government Version: 10/15/1991
Date Data Arrived at EDR: 02/02/1994
Date Made Active in Reports: 03/30/1994
Number of Days to Update: 56

Source: EPA
Telephone: 202-564-4267
Last EDR Contact: 08/15/2011
Next Scheduled EDR Contact: 11/28/2011
Data Release Frequency: No Update Planned

GOVERNMENT RECORDS SEARCHED / DATA CURRENCY TRACKING

Federal Delisted NPL site list

Delisted NPL: National Priority List Deletions

The National Oil and Hazardous Substances Pollution Contingency Plan (NCP) establishes the criteria that the EPA uses to delete sites from the NPL. In accordance with 40 CFR 300.425.(e), sites may be deleted from the NPL where no further response is appropriate.

Date of Government Version: 03/26/2015
Date Data Arrived at EDR: 04/08/2015
Date Made Active in Reports: 06/22/2015
Number of Days to Update: 75

Source: EPA
Telephone: N/A
Last EDR Contact: 11/07/2015
Next Scheduled EDR Contact: 01/18/2016
Data Release Frequency: Quarterly

Federal CERCLIS list

FEDERAL FACILITY: Federal Facility Site Information listing

A listing of National Priority List (NPL) and Base Realignment and Closure (BRAC) sites found in the Comprehensive Environmental Response, Compensation and Liability Information System (CERCLIS) Database where EPA Federal Facilities Restoration and Reuse Office is involved in cleanup activities.

Date of Government Version: 03/26/2015
Date Data Arrived at EDR: 04/08/2015
Date Made Active in Reports: 06/11/2015
Number of Days to Update: 64

Source: Environmental Protection Agency
Telephone: 703-603-8704
Last EDR Contact: 10/09/2015
Next Scheduled EDR Contact: 01/18/2016
Data Release Frequency: Varies

CERCLIS: Comprehensive Environmental Response, Compensation, and Liability Information System

CERCLIS contains data on potentially hazardous waste sites that have been reported to the USEPA by states, municipalities, private companies and private persons, pursuant to Section 103 of the Comprehensive Environmental Response, Compensation, and Liability Act (CERCLA). CERCLIS contains sites which are either proposed to or on the National Priorities List (NPL) and sites which are in the screening and assessment phase for possible inclusion on the NPL.

Date of Government Version: 10/25/2013
Date Data Arrived at EDR: 11/11/2013
Date Made Active in Reports: 02/13/2014
Number of Days to Update: 94

Source: EPA
Telephone: 703-412-9810
Last EDR Contact: 11/23/2015
Next Scheduled EDR Contact: 03/07/2016
Data Release Frequency: Quarterly

Federal CERCLIS NFRAP site List

CERCLIS-NFRAP: CERCLIS No Further Remedial Action Planned

Archived sites are sites that have been removed and archived from the inventory of CERCLIS sites. Archived status indicates that, to the best of EPA's knowledge, assessment at a site has been completed and that EPA has determined no further steps will be taken to list this site on the National Priorities List (NPL), unless information indicates this decision was not appropriate or other considerations require a recommendation for listing at a later time. This decision does not necessarily mean that there is no hazard associated with a given site; it only means that, based upon available information, the location is not judged to be a potential NPL site.

Date of Government Version: 10/25/2013
Date Data Arrived at EDR: 11/11/2013
Date Made Active in Reports: 02/13/2014
Number of Days to Update: 94

Source: EPA
Telephone: 703-412-9810
Last EDR Contact: 11/23/2015
Next Scheduled EDR Contact: 03/07/2016
Data Release Frequency: Quarterly

Federal RCRA CORRACTS facilities list

CORRACTS: Corrective Action Report

CORRACTS identifies hazardous waste handlers with RCRA corrective action activity.

Date of Government Version: 06/09/2015
Date Data Arrived at EDR: 06/26/2015
Date Made Active in Reports: 09/16/2015
Number of Days to Update: 82

Source: EPA
Telephone: 800-424-9346
Last EDR Contact: 09/29/2015
Next Scheduled EDR Contact: 01/11/2016
Data Release Frequency: Quarterly

Federal RCRA non-CORRACTS TSD facilities list

RCRA-TSDF: RCRA - Treatment, Storage and Disposal

RCRAInfo is EPA's comprehensive information system, providing access to data supporting the Resource Conservation and Recovery Act (RCRA) of 1976 and the Hazardous and Solid Waste Amendments (HSWA) of 1984. The database includes selective information on sites which generate, transport, store, treat and/or dispose of hazardous waste as defined by the Resource Conservation and Recovery Act (RCRA). Transporters are individuals or entities that move hazardous waste from the generator offsite to a facility that can recycle, treat, store, or dispose of the waste. TSDFs treat, store, or dispose of the waste.

Date of Government Version: 06/09/2015
Date Data Arrived at EDR: 06/26/2015
Date Made Active in Reports: 09/16/2015
Number of Days to Update: 82

Source: Environmental Protection Agency
Telephone: (415) 495-8895
Last EDR Contact: 09/29/2015
Next Scheduled EDR Contact: 01/11/2016
Data Release Frequency: Quarterly

Federal RCRA generators list

RCRA-LQG: RCRA - Large Quantity Generators

RCRAInfo is EPA's comprehensive information system, providing access to data supporting the Resource Conservation and Recovery Act (RCRA) of 1976 and the Hazardous and Solid Waste Amendments (HSWA) of 1984. The database includes selective information on sites which generate, transport, store, treat and/or dispose of hazardous waste as defined by the Resource Conservation and Recovery Act (RCRA). Large quantity generators (LQGs) generate over 1,000 kilograms (kg) of hazardous waste, or over 1 kg of acutely hazardous waste per month.

Date of Government Version: 06/09/2015
Date Data Arrived at EDR: 06/26/2015
Date Made Active in Reports: 09/16/2015
Number of Days to Update: 82

Source: Environmental Protection Agency
Telephone: (415) 495-8895
Last EDR Contact: 09/29/2015
Next Scheduled EDR Contact: 01/11/2016
Data Release Frequency: Quarterly

RCRA-SQG: RCRA - Small Quantity Generators

RCRAInfo is EPA's comprehensive information system, providing access to data supporting the Resource Conservation and Recovery Act (RCRA) of 1976 and the Hazardous and Solid Waste Amendments (HSWA) of 1984. The database includes selective information on sites which generate, transport, store, treat and/or dispose of hazardous waste as defined by the Resource Conservation and Recovery Act (RCRA). Small quantity generators (SQGs) generate between 100 kg and 1,000 kg of hazardous waste per month.

Date of Government Version: 06/09/2015
Date Data Arrived at EDR: 06/26/2015
Date Made Active in Reports: 09/16/2015
Number of Days to Update: 82

Source: Environmental Protection Agency
Telephone: (415) 495-8895
Last EDR Contact: 09/29/2015
Next Scheduled EDR Contact: 01/11/2016
Data Release Frequency: Quarterly

RCRA-CESQG: RCRA - Conditionally Exempt Small Quantity Generators

RCRAInfo is EPA's comprehensive information system, providing access to data supporting the Resource Conservation and Recovery Act (RCRA) of 1976 and the Hazardous and Solid Waste Amendments (HSWA) of 1984. The database includes selective information on sites which generate, transport, store, treat and/or dispose of hazardous waste as defined by the Resource Conservation and Recovery Act (RCRA). Conditionally exempt small quantity generators (CESQGs) generate less than 100 kg of hazardous waste, or less than 1 kg of acutely hazardous waste per month.

Date of Government Version: 06/09/2015
Date Data Arrived at EDR: 06/26/2015
Date Made Active in Reports: 09/16/2015
Number of Days to Update: 82

Source: Environmental Protection Agency
Telephone: (415) 495-8895
Last EDR Contact: 09/29/2015
Next Scheduled EDR Contact: 01/11/2016
Data Release Frequency: Varies

GOVERNMENT RECORDS SEARCHED / DATA CURRENCY TRACKING

Federal institutional controls / engineering controls registries

LUCIS: Land Use Control Information System

LUCIS contains records of land use control information pertaining to the former Navy Base Realignment and Closure properties.

Date of Government Version: 05/28/2015
Date Data Arrived at EDR: 05/29/2015
Date Made Active in Reports: 06/11/2015
Number of Days to Update: 13

Source: Department of the Navy
Telephone: 843-820-7326
Last EDR Contact: 11/13/2015
Next Scheduled EDR Contact: 02/29/2016
Data Release Frequency: Varies

US ENG CONTROLS: Engineering Controls Sites List

A listing of sites with engineering controls in place. Engineering controls include various forms of caps, building foundations, liners, and treatment methods to create pathway elimination for regulated substances to enter environmental media or effect human health.

Date of Government Version: 09/10/2015
Date Data Arrived at EDR: 09/11/2015
Date Made Active in Reports: 11/03/2015
Number of Days to Update: 53

Source: Environmental Protection Agency
Telephone: 703-603-0695
Last EDR Contact: 11/24/2015
Next Scheduled EDR Contact: 03/14/2016
Data Release Frequency: Varies

US INST CONTROL: Sites with Institutional Controls

A listing of sites with institutional controls in place. Institutional controls include administrative measures, such as groundwater use restrictions, construction restrictions, property use restrictions, and post remediation care requirements intended to prevent exposure to contaminants remaining on site. Deed restrictions are generally required as part of the institutional controls.

Date of Government Version: 09/10/2015
Date Data Arrived at EDR: 09/11/2015
Date Made Active in Reports: 11/03/2015
Number of Days to Update: 53

Source: Environmental Protection Agency
Telephone: 703-603-0695
Last EDR Contact: 11/24/2015
Next Scheduled EDR Contact: 03/14/2016
Data Release Frequency: Varies

Federal ERNS list

ERNS: Emergency Response Notification System

Emergency Response Notification System. ERNS records and stores information on reported releases of oil and hazardous substances.

Date of Government Version: 06/22/2015
Date Data Arrived at EDR: 06/26/2015
Date Made Active in Reports: 09/16/2015
Number of Days to Update: 82

Source: National Response Center, United States Coast Guard
Telephone: 202-267-2180
Last EDR Contact: 09/29/2015
Next Scheduled EDR Contact: 01/11/2016
Data Release Frequency: Annually

State- and tribal - equivalent NPL

RESPONSE: State Response Sites

Identifies confirmed release sites where DTSC is involved in remediation, either in a lead or oversight capacity. These confirmed release sites are generally high-priority and high potential risk.

Date of Government Version: 08/03/2015
Date Data Arrived at EDR: 08/04/2015
Date Made Active in Reports: 09/03/2015
Number of Days to Update: 30

Source: Department of Toxic Substances Control
Telephone: 916-323-3400
Last EDR Contact: 11/07/2015
Next Scheduled EDR Contact: 02/15/2016
Data Release Frequency: Quarterly

State- and tribal - equivalent CERCLIS

ENVIROSTOR: EnviroStor Database

The Department of Toxic Substances Control's (DTSC's) Site Mitigation and Brownfields Reuse Program's (SMBRP's) EnviroStor database identifes sites that have known contamination or sites for which there may be reasons to investigate further. The database includes the following site types: Federal Superfund sites (National Priorities List (NPL)); State Response, including Military Facilities and State Superfund; Voluntary Cleanup; and School sites. EnviroStor provides similar information to the information that was available in CalSites, and provides additional site information, including, but not limited to, identification of formerly-contaminated properties that have been released for reuse, properties where environmental deed restrictions have been recorded to prevent inappropriate land uses, and risk characterization information that is used to assess potential impacts to public health and the environment at contaminated sites.

Date of Government Version: 08/03/2015
Date Data Arrived at EDR: 08/04/2015
Date Made Active in Reports: 09/03/2015
Number of Days to Update: 30

Source: Department of Toxic Substances Control
Telephone: 916-323-3400
Last EDR Contact: 11/07/2015
Next Scheduled EDR Contact: 02/15/2016
Data Release Frequency: Quarterly

State and tribal landfill and/or solid waste disposal site lists

SWF/LF (SWIS): Solid Waste Information System

Active, Closed and Inactive Landfills. SWF/LF records typically contain an inve ntory of solid waste disposal facilities or landfills. These may be active or i nactive facilities or open dumps that failed to meet RCRA Section 4004 criteria for solid waste landfills or disposal sites.

Date of Government Version: 08/17/2015
Date Data Arrived at EDR: 08/18/2015
Date Made Active in Reports: 09/03/2015
Number of Days to Update: 16

Source: Department of Resources Recycling and Recovery
Telephone: 916-341-6320
Last EDR Contact: 11/18/2015
Next Scheduled EDR Contact: 02/29/2016
Data Release Frequency: Quarterly

State and tribal leaking storage tank lists

LUST REG 1: Active Toxic Site Investigation

Del Norte, Humboldt, Lake, Mendocino, Modoc, Siskiyou, Sonoma, Trinity counties. For more current information, please refer to the State Water Resources Control Board's LUST database.

Date of Government Version: 02/01/2001
Date Data Arrived at EDR: 02/28/2001
Date Made Active in Reports: 03/29/2001
Number of Days to Update: 29

Source: California Regional Water Quality Control Board North Coast (1)
Telephone: 707-570-3769
Last EDR Contact: 08/01/2011
Next Scheduled EDR Contact: 11/14/2011
Data Release Frequency: No Update Planned

LUST REG 9: Leaking Underground Storage Tank Report

Orange, Riverside, San Diego counties. For more current information, please refer to the State Water Resources Control Board's LUST database.

Date of Government Version: 03/01/2001
Date Data Arrived at EDR: 04/23/2001
Date Made Active in Reports: 05/21/2001
Number of Days to Update: 28

Source: California Regional Water Quality Control Board San Diego Region (9)
Telephone: 858-637-5595
Last EDR Contact: 09/26/2011
Next Scheduled EDR Contact: 01/09/2012
Data Release Frequency: No Update Planned

LUST: Geotracker's Leaking Underground Fuel Tank Report

Leaking Underground Storage Tank Incident Reports. LUST records contain an inventory of reported leaking underground storage tank incidents. Not all states maintain these records, and the information stored varies by state. For more information on a particular leaking underground storage tank sites, please contact the appropriate regulatory agency.

Date of Government Version: 10/21/2015
Date Data Arrived at EDR: 10/22/2015
Date Made Active in Reports: 11/05/2015
Number of Days to Update: 14

Source: State Water Resources Control Board
Telephone: see region list
Last EDR Contact: 10/22/2015
Next Scheduled EDR Contact: 12/28/2015
Data Release Frequency: Quarterly

LUST REG 7: Leaking Underground Storage Tank Case Listing
Leaking Underground Storage Tank locations. Imperial, Riverside, San Diego, Santa Barbara counties.

Date of Government Version: 02/26/2004
Date Data Arrived at EDR: 02/26/2004
Date Made Active in Reports: 03/24/2004
Number of Days to Update: 27

Source: California Regional Water Quality Control Board Colorado River Basin Region (7)
Telephone: 760-776-8943
Last EDR Contact: 08/01/2011
Next Scheduled EDR Contact: 11/14/2011
Data Release Frequency: No Update Planned

LUST REG 6V: Leaking Underground Storage Tank Case Listing
Leaking Underground Storage Tank locations. Inyo, Kern, Los Angeles, Mono, San Bernardino counties.

Date of Government Version: 06/07/2005
Date Data Arrived at EDR: 06/07/2005
Date Made Active in Reports: 06/29/2005
Number of Days to Update: 22

Source: California Regional Water Quality Control Board Victorville Branch Office (6)
Telephone: 760-241-7365
Last EDR Contact: 09/12/2011
Next Scheduled EDR Contact: 12/26/2011
Data Release Frequency: No Update Planned

LUST REG 6L: Leaking Underground Storage Tank Case Listing
For more current information, please refer to the State Water Resources Control Board's LUST database.

Date of Government Version: 09/09/2003
Date Data Arrived at EDR: 09/10/2003
Date Made Active in Reports: 10/07/2003
Number of Days to Update: 27

Source: California Regional Water Quality Control Board Lahontan Region (6)
Telephone: 530-542-5572
Last EDR Contact: 09/12/2011
Next Scheduled EDR Contact: 12/26/2011
Data Release Frequency: No Update Planned

LUST REG 5: Leaking Underground Storage Tank Database
Leaking Underground Storage Tank locations. Alameda, Alpine, Amador, Butte, Colusa, Contra Costa, Calveras, El Dorado, Fresno, Glenn, Kern, Kings, Lake, Lassen, Madera, Mariposa, Merced, Modoc, Napa, Nevada, Placer, Plumas, Sacramento, San Joaquin, Shasta, Solano, Stanislaus, Sutter, Tehama, Tulare, Tuolumne, Yolo, Yuba counties.

Date of Government Version: 07/01/2008
Date Data Arrived at EDR: 07/22/2008
Date Made Active in Reports: 07/31/2008
Number of Days to Update: 9

Source: California Regional Water Quality Control Board Central Valley Region (5)
Telephone: 916-464-4834
Last EDR Contact: 07/01/2011
Next Scheduled EDR Contact: 10/17/2011
Data Release Frequency: No Update Planned

LUST REG 4: Underground Storage Tank Leak List
Los Angeles, Ventura counties. For more current information, please refer to the State Water Resources Control Board's LUST database.

Date of Government Version: 09/07/2004
Date Data Arrived at EDR: 09/07/2004
Date Made Active in Reports: 10/12/2004
Number of Days to Update: 35

Source: California Regional Water Quality Control Board Los Angeles Region (4)
Telephone: 213-576-6710
Last EDR Contact: 09/06/2011
Next Scheduled EDR Contact: 12/19/2011
Data Release Frequency: No Update Planned

LUST REG 3: Leaking Underground Storage Tank Database
Leaking Underground Storage Tank locations. Monterey, San Benito, San Luis Obispo, Santa Barbara, Santa Cruz counties.

Date of Government Version: 05/19/2003
Date Data Arrived at EDR: 05/19/2003
Date Made Active in Reports: 06/02/2003
Number of Days to Update: 14

Source: California Regional Water Quality Control Board Central Coast Region (3)
Telephone: 805-542-4786
Last EDR Contact: 07/18/2011
Next Scheduled EDR Contact: 10/31/2011
Data Release Frequency: No Update Planned

LUST REG 2: Fuel Leak List
Leaking Underground Storage Tank locations. Alameda, Contra Costa, Marin, Napa, San Francisco, San Mateo, Santa Clara, Solano, Sonoma counties.

Date of Government Version: 09/30/2004
Date Data Arrived at EDR: 10/20/2004
Date Made Active in Reports: 11/19/2004
Number of Days to Update: 30

Source: California Regional Water Quality Control Board San Francisco Bay Region (2)
Telephone: 510-622-2433
Last EDR Contact: 09/19/2011
Next Scheduled EDR Contact: 01/02/2012
Data Release Frequency: Quarterly

LUST REG 8: Leaking Underground Storage Tanks

California Regional Water Quality Control Board Santa Ana Region (8). For more current information, please refer to the State Water Resources Control Board's LUST database.

Date of Government Version: 02/14/2005
Date Data Arrived at EDR: 02/15/2005
Date Made Active in Reports: 03/28/2005
Number of Days to Update: 41

Source: California Regional Water Quality Control Board Santa Ana Region (8)
Telephone: 909-782-4496
Last EDR Contact: 08/15/2011
Next Scheduled EDR Contact: 11/28/2011
Data Release Frequency: Varies

INDIAN LUST R7: Leaking Underground Storage Tanks on Indian Land

LUSTs on Indian land in Iowa, Kansas, and Nebraska

Date of Government Version: 03/30/2015
Date Data Arrived at EDR: 04/28/2015
Date Made Active in Reports: 06/22/2015
Number of Days to Update: 55

Source: EPA Region 7
Telephone: 913-551-7003
Last EDR Contact: 10/08/2015
Next Scheduled EDR Contact: 02/08/2016
Data Release Frequency: Varies

INDIAN LUST R10: Leaking Underground Storage Tanks on Indian Land

LUSTs on Indian land in Alaska, Idaho, Oregon and Washington.

Date of Government Version: 07/21/2015
Date Data Arrived at EDR: 07/29/2015
Date Made Active in Reports: 10/13/2015
Number of Days to Update: 76

Source: EPA Region 10
Telephone: 206-553-2857
Last EDR Contact: 10/26/2015
Next Scheduled EDR Contact: 02/08/2016
Data Release Frequency: Quarterly

INDIAN LUST R6: Leaking Underground Storage Tanks on Indian Land

LUSTs on Indian land in New Mexico and Oklahoma.

Date of Government Version: 05/13/2015
Date Data Arrived at EDR: 08/03/2015
Date Made Active in Reports: 10/13/2015
Number of Days to Update: 71

Source: EPA Region 6
Telephone: 214-665-6597
Last EDR Contact: 10/26/2015
Next Scheduled EDR Contact: 02/08/2016
Data Release Frequency: Varies

INDIAN LUST R5: Leaking Underground Storage Tanks on Indian Land

Leaking underground storage tanks located on Indian Land in Michigan, Minnesota and Wisconsin.

Date of Government Version: 07/28/2015
Date Data Arrived at EDR: 08/07/2015
Date Made Active in Reports: 10/13/2015
Number of Days to Update: 67

Source: EPA, Region 5
Telephone: 312-886-7439
Last EDR Contact: 10/26/2015
Next Scheduled EDR Contact: 02/08/2016
Data Release Frequency: Varies

INDIAN LUST R9: Leaking Underground Storage Tanks on Indian Land

LUSTs on Indian land in Arizona, California, New Mexico and Nevada

Date of Government Version: 01/08/2015
Date Data Arrived at EDR: 01/08/2015
Date Made Active in Reports: 02/09/2015
Number of Days to Update: 32

Source: Environmental Protection Agency
Telephone: 415-972-3372
Last EDR Contact: 10/30/2015
Next Scheduled EDR Contact: 02/08/2016
Data Release Frequency: Quarterly

INDIAN LUST R8: Leaking Underground Storage Tanks on Indian Land
LUSTs on Indian land in Colorado, Montana, North Dakota, South Dakota, Utah and Wyoming.

Date of Government Version: 04/30/2015
Date Data Arrived at EDR: 05/05/2015
Date Made Active in Reports: 06/22/2015
Number of Days to Update: 48
Source: EPA Region 8
Telephone: 303-312-6271
Last EDR Contact: 10/08/2015
Next Scheduled EDR Contact: 02/08/2016
Data Release Frequency: Quarterly

INDIAN LUST R4: Leaking Underground Storage Tanks on Indian Land
LUSTs on Indian land in Florida, Mississippi and North Carolina.

Date of Government Version: 07/30/2015
Date Data Arrived at EDR: 08/07/2015
Date Made Active in Reports: 10/13/2015
Number of Days to Update: 67
Source: EPA Region 4
Telephone: 404-562-8677
Last EDR Contact: 10/26/2015
Next Scheduled EDR Contact: 02/08/2016
Data Release Frequency: Semi-Annually

INDIAN LUST R1: Leaking Underground Storage Tanks on Indian Land
A listing of leaking underground storage tank locations on Indian Land.

Date of Government Version: 02/03/2015
Date Data Arrived at EDR: 04/30/2015
Date Made Active in Reports: 06/22/2015
Number of Days to Update: 53
Source: EPA Region 1
Telephone: 617-918-1313
Last EDR Contact: 10/27/2015
Next Scheduled EDR Contact: 02/08/2016
Data Release Frequency: Varies

SLIC: Statewide SLIC Cases
The SLIC (Spills, Leaks, Investigations and Cleanup) program is designed to protect and restore water quality from spills, leaks, and similar discharges.

Date of Government Version: 10/21/2015
Date Data Arrived at EDR: 10/22/2015
Date Made Active in Reports: 11/06/2015
Number of Days to Update: 15
Source: State Water Resources Control Board
Telephone: 866-480-1028
Last EDR Contact: 10/22/2015
Next Scheduled EDR Contact: 12/28/2015
Data Release Frequency: Varies

SLIC REG 1: Active Toxic Site Investigations
The SLIC (Spills, Leaks, Investigations and Cleanup) program is designed to protect and restore water quality from spills, leaks, and similar discharges.

Date of Government Version: 04/03/2003
Date Data Arrived at EDR: 04/07/2003
Date Made Active in Reports: 04/25/2003
Number of Days to Update: 18
Source: California Regional Water Quality Control Board, North Coast Region (1)
Telephone: 707-576-2220
Last EDR Contact: 08/01/2011
Next Scheduled EDR Contact: 11/14/2011
Data Release Frequency: No Update Planned

SLIC REG 2: Spills, Leaks, Investigation & Cleanup Cost Recovery Listing
The SLIC (Spills, Leaks, Investigations and Cleanup) program is designed to protect and restore water quality from spills, leaks, and similar discharges.

Date of Government Version: 09/30/2004
Date Data Arrived at EDR: 10/20/2004
Date Made Active in Reports: 11/19/2004
Number of Days to Update: 30
Source: Regional Water Quality Control Board San Francisco Bay Region (2)
Telephone: 510-286-0457
Last EDR Contact: 09/19/2011
Next Scheduled EDR Contact: 01/02/2012
Data Release Frequency: Quarterly

SLIC REG 3: Spills, Leaks, Investigation & Cleanup Cost Recovery Listing
The SLIC (Spills, Leaks, Investigations and Cleanup) program is designed to protect and restore water quality from spills, leaks, and similar discharges.

Date of Government Version: 05/18/2006
Date Data Arrived at EDR: 05/18/2006
Date Made Active in Reports: 06/15/2006
Number of Days to Update: 28

Source: California Regional Water Quality Control Board Central Coast Region (3)
Telephone: 805-549-3147
Last EDR Contact: 07/18/2011
Next Scheduled EDR Contact: 10/31/2011
Data Release Frequency: Semi-Annually

SLIC REG 4: Spills, Leaks, Investigation & Cleanup Cost Recovery Listing
The SLIC (Spills, Leaks, Investigations and Cleanup) program is designed to protect and restore water quality from spills, leaks, and similar discharges.

Date of Government Version: 11/17/2004
Date Data Arrived at EDR: 11/18/2004
Date Made Active in Reports: 01/04/2005
Number of Days to Update: 47

Source: Region Water Quality Control Board Los Angeles Region (4)
Telephone: 213-576-6600
Last EDR Contact: 07/01/2011
Next Scheduled EDR Contact: 10/17/2011
Data Release Frequency: Varies

SLIC REG 5: Spills, Leaks, Investigation & Cleanup Cost Recovery Listing
The SLIC (Spills, Leaks, Investigations and Cleanup) program is designed to protect and restore water quality from spills, leaks, and similar discharges.

Date of Government Version: 04/01/2005
Date Data Arrived at EDR: 04/05/2005
Date Made Active in Reports: 04/21/2005
Number of Days to Update: 16

Source: Regional Water Quality Control Board Central Valley Region (5)
Telephone: 916-464-3291
Last EDR Contact: 09/12/2011
Next Scheduled EDR Contact: 12/26/2011
Data Release Frequency: Semi-Annually

SLIC REG 6V: Spills, Leaks, Investigation & Cleanup Cost Recovery Listing
The SLIC (Spills, Leaks, Investigations and Cleanup) program is designed to protect and restore water quality from spills, leaks, and similar discharges.

Date of Government Version: 05/24/2005
Date Data Arrived at EDR: 05/25/2005
Date Made Active in Reports: 06/16/2005
Number of Days to Update: 22

Source: Regional Water Quality Control Board, Victorville Branch
Telephone: 619-241-6583
Last EDR Contact: 08/15/2011
Next Scheduled EDR Contact: 11/28/2011
Data Release Frequency: Semi-Annually

SLIC REG 6L: SLIC Sites
The SLIC (Spills, Leaks, Investigations and Cleanup) program is designed to protect and restore water quality from spills, leaks, and similar discharges.

Date of Government Version: 09/07/2004
Date Data Arrived at EDR: 09/07/2004
Date Made Active in Reports: 10/12/2004
Number of Days to Update: 35

Source: California Regional Water Quality Control Board, Lahontan Region
Telephone: 530-542-5574
Last EDR Contact: 08/15/2011
Next Scheduled EDR Contact: 11/28/2011
Data Release Frequency: No Update Planned

SLIC REG 7: SLIC List
The SLIC (Spills, Leaks, Investigations and Cleanup) program is designed to protect and restore water quality from spills, leaks, and similar discharges.

Date of Government Version: 11/24/2004
Date Data Arrived at EDR: 11/29/2004
Date Made Active in Reports: 01/04/2005
Number of Days to Update: 36

Source: California Regional Quality Control Board, Colorado River Basin Region
Telephone: 760-346-7491
Last EDR Contact: 08/01/2011
Next Scheduled EDR Contact: 11/14/2011
Data Release Frequency: No Update Planned

SLIC REG 8: Spills, Leaks, Investigation & Cleanup Cost Recovery Listing
The SLIC (Spills, Leaks, Investigations and Cleanup) program is designed to protect and restore water quality from spills, leaks, and similar discharges.

Date of Government Version: 04/03/2008
Date Data Arrived at EDR: 04/03/2008
Date Made Active in Reports: 04/14/2008
Number of Days to Update: 11

Source: California Region Water Quality Control Board Santa Ana Region (8)
Telephone: 951-782-3298
Last EDR Contact: 09/12/2011
Next Scheduled EDR Contact: 12/26/2011
Data Release Frequency: Semi-Annually

SLIC REG 9: Spills, Leaks, Investigation & Cleanup Cost Recovery Listing

The SLIC (Spills, Leaks, Investigations and Cleanup) program is designed to protect and restore water quality from spills, leaks, and similar discharges.

Date of Government Version: 09/10/2007
Date Data Arrived at EDR: 09/11/2007
Date Made Active in Reports: 09/28/2007
Number of Days to Update: 17

Source: California Regional Water Quality Control Board San Diego Region (9)
Telephone: 858-467-2980
Last EDR Contact: 08/08/2011
Next Scheduled EDR Contact: 11/21/2011
Data Release Frequency: Annually

State and tribal registered storage tank lists

FEMA UST: Underground Storage Tank Listing

A listing of all FEMA owned underground storage tanks.

Date of Government Version: 01/01/2010
Date Data Arrived at EDR: 02/16/2010
Date Made Active in Reports: 04/12/2010
Number of Days to Update: 55

Source: FEMA
Telephone: 202-646-5797
Last EDR Contact: 10/08/2015
Next Scheduled EDR Contact: 01/25/2016
Data Release Frequency: Varies

UST: Active UST Facilities

Active UST facilities gathered from the local regulatory agencies

Date of Government Version: 10/21/2015
Date Data Arrived at EDR: 10/22/2015
Date Made Active in Reports: 11/19/2015
Number of Days to Update: 28

Source: SWRCB
Telephone: 916-341-5851
Last EDR Contact: 10/22/2015
Next Scheduled EDR Contact: 12/28/2015
Data Release Frequency: Semi-Annually

AST: Aboveground Petroleum Storage Tank Facilities

A listing of aboveground storage tank petroleum storage tank locations.

Date of Government Version: 08/01/2009
Date Data Arrived at EDR: 09/10/2009
Date Made Active in Reports: 10/01/2009
Number of Days to Update: 21

Source: California Environmental Protection Agency
Telephone: 916-327-5092
Last EDR Contact: 09/28/2015
Next Scheduled EDR Contact: 01/11/2016
Data Release Frequency: Quarterly

INDIAN UST R8: Underground Storage Tanks on Indian Land

The Indian Underground Storage Tank (UST) database provides information about underground storage tanks on Indian land in EPA Region 8 (Colorado, Montana, North Dakota, South Dakota, Utah, Wyoming and 27 Tribal Nations).

Date of Government Version: 07/28/2015
Date Data Arrived at EDR: 08/14/2015
Date Made Active in Reports: 10/13/2015
Number of Days to Update: 60

Source: EPA Region 8
Telephone: 303-312-6137
Last EDR Contact: 07/22/2015
Next Scheduled EDR Contact: 02/08/2016
Data Release Frequency: Quarterly

INDIAN UST R6: Underground Storage Tanks on Indian Land

The Indian Underground Storage Tank (UST) database provides information about underground storage tanks on Indian land in EPA Region 6 (Louisiana, Arkansas, Oklahoma, New Mexico, Texas and 65 Tribes).

Date of Government Version: 05/13/2015
Date Data Arrived at EDR: 08/03/2015
Date Made Active in Reports: 10/13/2015
Number of Days to Update: 71

Source: EPA Region 6
Telephone: 214-665-7591
Last EDR Contact: 10/26/2015
Next Scheduled EDR Contact: 02/08/2016
Data Release Frequency: Semi-Annually

INDIAN UST R4: Underground Storage Tanks on Indian Land

The Indian Underground Storage Tank (UST) database provides information about underground storage tanks on Indian land in EPA Region 4 (Alabama, Florida, Georgia, Kentucky, Mississippi, North Carolina, South Carolina, Tennessee and Tribal Nations)

Date of Government Version: 07/30/2015
Date Data Arrived at EDR: 08/07/2015
Date Made Active in Reports: 10/13/2015
Number of Days to Update: 67

Source: EPA Region 4
Telephone: 404-562-9424
Last EDR Contact: 10/26/2015
Next Scheduled EDR Contact: 02/08/2016
Data Release Frequency: Semi-Annually

INDIAN UST R7: Underground Storage Tanks on Indian Land

The Indian Underground Storage Tank (UST) database provides information about underground storage tanks on Indian land in EPA Region 7 (Iowa, Kansas, Missouri, Nebraska, and 9 Tribal Nations).

Date of Government Version: 09/23/2014
Date Data Arrived at EDR: 11/25/2014
Date Made Active in Reports: 01/29/2015
Number of Days to Update: 65

Source: EPA Region 7
Telephone: 913-551-7003
Last EDR Contact: 10/26/2015
Next Scheduled EDR Contact: 02/08/2016
Data Release Frequency: Varies

INDIAN UST R5: Underground Storage Tanks on Indian Land

The Indian Underground Storage Tank (UST) database provides information about underground storage tanks on Indian land in EPA Region 5 (Michigan, Minnesota and Wisconsin and Tribal Nations).

Date of Government Version: 07/28/2015
Date Data Arrived at EDR: 08/07/2015
Date Made Active in Reports: 10/13/2015
Number of Days to Update: 67

Source: EPA Region 5
Telephone: 312-886-6136
Last EDR Contact: 10/26/2015
Next Scheduled EDR Contact: 02/08/2016
Data Release Frequency: Varies

INDIAN UST R1: Underground Storage Tanks on Indian Land

The Indian Underground Storage Tank (UST) database provides information about underground storage tanks on Indian land in EPA Region 1 (Connecticut, Maine, Massachusetts, New Hampshire, Rhode Island, Vermont and ten Tribal Nations).

Date of Government Version: 02/03/2015
Date Data Arrived at EDR: 04/30/2015
Date Made Active in Reports: 06/22/2015
Number of Days to Update: 53

Source: EPA, Region 1
Telephone: 617-918-1313
Last EDR Contact: 10/27/2015
Next Scheduled EDR Contact: 02/08/2016
Data Release Frequency: Varies

INDIAN UST R10: Underground Storage Tanks on Indian Land

The Indian Underground Storage Tank (UST) database provides information about underground storage tanks on Indian land in EPA Region 10 (Alaska, Idaho, Oregon, Washington, and Tribal Nations).

Date of Government Version: 07/21/2015
Date Data Arrived at EDR: 07/29/2015
Date Made Active in Reports: 10/13/2015
Number of Days to Update: 76

Source: EPA Region 10
Telephone: 206-553-2857
Last EDR Contact: 10/26/2015
Next Scheduled EDR Contact: 02/08/2016
Data Release Frequency: Quarterly

INDIAN UST R9: Underground Storage Tanks on Indian Land

The Indian Underground Storage Tank (UST) database provides information about underground storage tanks on Indian land in EPA Region 9 (Arizona, California, Hawaii, Nevada, the Pacific Islands, and Tribal Nations).

Date of Government Version: 12/14/2014
Date Data Arrived at EDR: 02/13/2015
Date Made Active in Reports: 03/13/2015
Number of Days to Update: 28

Source: EPA Region 9
Telephone: 415-972-3368
Last EDR Contact: 10/30/2015
Next Scheduled EDR Contact: 02/09/2016
Data Release Frequency: Quarterly

State and tribal voluntary cleanup sites

VCP: Voluntary Cleanup Program Properties

Contains low threat level properties with either confirmed or unconfirmed releases and the project proponents have request that DTSC oversee investigation and/or cleanup activities and have agreed to provide coverage for DTSC's costs.

Date of Government Version: 08/03/2015
Date Data Arrived at EDR: 08/04/2015
Date Made Active in Reports: 09/03/2015
Number of Days to Update: 30

Source: Department of Toxic Substances Control
Telephone: 916-323-3400
Last EDR Contact: 11/07/2015
Next Scheduled EDR Contact: 02/15/2016
Data Release Frequency: Quarterly

INDIAN VCP R1: Voluntary Cleanup Priority Listing

A listing of voluntary cleanup priority sites located on Indian Land located in Region 1.

Date of Government Version: 09/29/2014
Date Data Arrived at EDR: 10/01/2014
Date Made Active in Reports: 11/06/2014
Number of Days to Update: 36

Source: EPA, Region 1
Telephone: 617-918-1102
Last EDR Contact: 09/29/2015
Next Scheduled EDR Contact: 01/11/2016
Data Release Frequency: Varies

INDIAN VCP R7: Voluntary Cleanup Priority Lisitng

A listing of voluntary cleanup priority sites located on Indian Land located in Region 7.

Date of Government Version: 03/20/2008
Date Data Arrived at EDR: 04/22/2008
Date Made Active in Reports: 05/19/2008
Number of Days to Update: 27

Source: EPA, Region 7
Telephone: 913-551-7365
Last EDR Contact: 04/20/2009
Next Scheduled EDR Contact: 07/20/2009
Data Release Frequency: Varies

State and tribal Brownfields sites

BROWNFIELDS: Considered Brownfieds Sites Listing

A listing of sites the SWRCB considers to be Brownfields since these are sites have come to them through the MOA Process.

Date of Government Version: 06/25/2015
Date Data Arrived at EDR: 09/08/2015
Date Made Active in Reports: 10/12/2015
Number of Days to Update: 34

Source: State Water Resources Control Board
Telephone: 916-323-7905
Last EDR Contact: 09/08/2015
Next Scheduled EDR Contact: 12/21/2015
Data Release Frequency: Varies

ADDITIONAL ENVIRONMENTAL RECORDS

Local Brownfield lists

US BROWNFIELDS: A Listing of Brownfields Sites

Brownfields are real property, the expansion, redevelopment, or reuse of which may be complicated by the presence or potential presence of a hazardous substance, pollutant, or contaminant. Cleaning up and reinvesting in these properties takes development pressures off of undeveloped, open land, and both improves and protects the environment. Assessment, Cleanup and Redevelopment Exchange System (ACRES) stores information reported by EPA Brownfields grant recipients on brownfields properties assessed or cleaned up with grant funding as well as information on Targeted Brownfields Assessments performed by EPA Regions. A listing of ACRES Brownfield sites is obtained from Cleanups in My Community. Cleanups in My Community provides information on Brownfields properties for which information is reported back to EPA, as well as areas served by Brownfields grant programs.

Date of Government Version: 06/22/2015
Date Data Arrived at EDR: 06/24/2015
Date Made Active in Reports: 09/02/2015
Number of Days to Update: 70

Source: Environmental Protection Agency
Telephone: 202-566-2777
Last EDR Contact: 09/23/2015
Next Scheduled EDR Contact: 01/04/2016
Data Release Frequency: Semi-Annually

Local Lists of Landfill / Solid Waste Disposal Sites

WMUDS/SWAT: Waste Management Unit Database

Waste Management Unit Database System. WMUDS is used by the State Water Resources Control Board staff and the Regional Water Quality Control Boards for program tracking and inventory of waste management units. WMUDS is composed of the following databases: Facility Information, Scheduled Inspections Information, Waste Management Unit Information, SWAT Program Information, SWAT Report Summary Information, SWAT Report Summary Data, Chapter 15 (formerly Subchapter 15) Information, Chapter 15 Monitoring Parameters, TPCA Program Information, RCRA Program Information, Closure Information, and Interested Parties Information.

Date of Government Version: 04/01/2000
Date Data Arrived at EDR: 04/10/2000
Date Made Active in Reports: 05/10/2000
Number of Days to Update: 30

Source: State Water Resources Control Board
Telephone: 916-227-4448
Last EDR Contact: 11/09/2015
Next Scheduled EDR Contact: 02/22/2016
Data Release Frequency: No Update Planned

SWRCY: Recycler Database

A listing of recycling facilities in California.

Date of Government Version: 09/14/2015
Date Data Arrived at EDR: 09/15/2015
Date Made Active in Reports: 10/14/2015
Number of Days to Update: 29

Source: Department of Conservation
Telephone: 916-323-3836
Last EDR Contact: 09/15/2015
Next Scheduled EDR Contact: 12/28/2015
Data Release Frequency: Quarterly

HAULERS: Registered Waste Tire Haulers Listing

A listing of registered waste tire haulers.

Date of Government Version: 09/21/2015
Date Data Arrived at EDR: 09/22/2015
Date Made Active in Reports: 11/05/2015
Number of Days to Update: 44

Source: Integrated Waste Management Board
Telephone: 916-341-6422
Last EDR Contact: 11/13/2015
Next Scheduled EDR Contact: 02/29/2016
Data Release Frequency: Varies

INDIAN ODI: Report on the Status of Open Dumps on Indian Lands

Location of open dumps on Indian land.

Date of Government Version: 12/31/1998
Date Data Arrived at EDR: 12/03/2007
Date Made Active in Reports: 01/24/2008
Number of Days to Update: 52

Source: Environmental Protection Agency
Telephone: 703-308-8245
Last EDR Contact: 11/06/2015
Next Scheduled EDR Contact: 02/15/2016
Data Release Frequency: Varies

ODI: Open Dump Inventory

An open dump is defined as a disposal facility that does not comply with one or more of the Part 257 or Part 258 Subtitle D Criteria.

Date of Government Version: 06/30/1985
Date Data Arrived at EDR: 08/09/2004
Date Made Active in Reports: 09/17/2004
Number of Days to Update: 39

Source: Environmental Protection Agency
Telephone: 800-424-9346
Last EDR Contact: 06/09/2004
Next Scheduled EDR Contact: N/A
Data Release Frequency: No Update Planned

DEBRIS REGION 9: Torres Martinez Reservation Illegal Dump Site Locations
A listing of illegal dump sites location on the Torres Martinez Indian Reservation located in eastern Riverside County and northern Imperial County, California.

Date of Government Version: 01/12/2009
Date Data Arrived at EDR: 05/07/2009
Date Made Active in Reports: 09/21/2009
Number of Days to Update: 137
Source: EPA, Region 9
Telephone: 415-947-4219
Last EDR Contact: 10/26/2015
Next Scheduled EDR Contact: 02/08/2016
Data Release Frequency: No Update Planned

Local Lists of Hazardous waste / Contaminated Sites

US HIST CDL: National Clandestine Laboratory Register
A listing of clandestine drug lab locations. The U.S. Department of Justice ("the Department") provides this web site as a public service. It contains addresses of some locations where law enforcement agencies reported they found chemicals or other items that indicated the presence of either clandestine drug laboratories or dumpsites. In most cases, the source of the entries is not the Department, and the Department has not verified the entry and does not guarantee its accuracy. Members of the public must verify the accuracy of all entries by, for example, contacting local law enforcement and local health departments.

Date of Government Version: 08/12/2015
Date Data Arrived at EDR: 09/04/2015
Date Made Active in Reports: 11/03/2015
Number of Days to Update: 60
Source: Drug Enforcement Administration
Telephone: 202-307-1000
Last EDR Contact: 08/31/2015
Next Scheduled EDR Contact: 12/14/2015
Data Release Frequency: No Update Planned

HIST CAL-SITES: Calsites Database
The Calsites database contains potential or confirmed hazardous substance release properties. In 1996, California EPA reevaluated and significantly reduced the number of sites in the Calsites database. No longer updated by the state agency. It has been replaced by ENVIROSTOR.

Date of Government Version: 08/08/2005
Date Data Arrived at EDR: 08/03/2006
Date Made Active in Reports: 08/24/2006
Number of Days to Update: 21
Source: Department of Toxic Substance Control
Telephone: 916-323-3400
Last EDR Contact: 02/23/2009
Next Scheduled EDR Contact: 05/25/2009
Data Release Frequency: No Update Planned

SCH: School Property Evaluation Program
This category contains proposed and existing school sites that are being evaluated by DTSC for possible hazardous materials contamination. In some cases, these properties may be listed in the CalSites category depending on the level of threat to public health and safety or the environment they pose.

Date of Government Version: 08/03/2015
Date Data Arrived at EDR: 08/04/2015
Date Made Active in Reports: 09/03/2015
Number of Days to Update: 30
Source: Department of Toxic Substances Control
Telephone: 916-323-3400
Last EDR Contact: 11/07/2015
Next Scheduled EDR Contact: 02/15/2016
Data Release Frequency: Quarterly

CDL: Clandestine Drug Labs
A listing of drug lab locations. Listing of a location in this database does not indicate that any illegal drug lab materials were or were not present there, and does not constitute a determination that the location either requires or does not require additional cleanup work.

Date of Government Version: 12/31/2014
Date Data Arrived at EDR: 03/10/2015
Date Made Active in Reports: 03/18/2015
Number of Days to Update: 8
Source: Department of Toxic Substances Control
Telephone: 916-255-6504
Last EDR Contact: 10/26/2015
Next Scheduled EDR Contact: 01/25/2016
Data Release Frequency: Varies

TOXIC PITS: Toxic Pits Cleanup Act Sites

Toxic PITS Cleanup Act Sites. TOXIC PITS identifies sites suspected of containing hazardous substances where cleanup has not yet been completed.

Date of Government Version: 07/01/1995
Date Data Arrived at EDR: 08/30/1995
Date Made Active in Reports: 09/26/1995
Number of Days to Update: 27

Source: State Water Resources Control Board
Telephone: 916-227-4364
Last EDR Contact: 01/26/2009
Next Scheduled EDR Contact: 04/27/2009
Data Release Frequency: No Update Planned

US CDL: Clandestine Drug Labs

A listing of clandestine drug lab locations. The U.S. Department of Justice ("the Department") provides this web site as a public service. It contains addresses of some locations where law enforcement agencies reported they found chemicals or other items that indicated the presence of either clandestine drug laboratories or dumpsites. In most cases, the source of the entries is not the Department, and the Department has not verified the entry and does not guarantee its accuracy. Members of the public must verify the accuracy of all entries by, for example, contacting local law enforcement and local health departments.

Date of Government Version: 08/12/2015
Date Data Arrived at EDR: 09/04/2015
Date Made Active in Reports: 11/03/2015
Number of Days to Update: 60

Source: Drug Enforcement Administration
Telephone: 202-307-1000
Last EDR Contact: 11/25/2015
Next Scheduled EDR Contact: 03/14/2016
Data Release Frequency: Quarterly

Local Lists of Registered Storage Tanks

SWEEPS UST: SWEEPS UST Listing

Statewide Environmental Evaluation and Planning System. This underground storage tank listing was updated and maintained by a company contacted by the SWRCB in the early 1990's. The listing is no longer updated or maintained. The local agency is the contact for more information on a site on the SWEEPS list.

Date of Government Version: 06/01/1994
Date Data Arrived at EDR: 07/07/2005
Date Made Active in Reports: 08/11/2005
Number of Days to Update: 35

Source: State Water Resources Control Board
Telephone: N/A
Last EDR Contact: 06/03/2005
Next Scheduled EDR Contact: N/A
Data Release Frequency: No Update Planned

UST MENDOCINO: Mendocino County UST Database

A listing of underground storage tank locations in Mendocino County.

Date of Government Version: 09/23/2009
Date Data Arrived at EDR: 09/23/2009
Date Made Active in Reports: 10/01/2009
Number of Days to Update: 8

Source: Department of Public Health
Telephone: 707-463-4466
Last EDR Contact: 11/23/2015
Next Scheduled EDR Contact: 03/14/2016
Data Release Frequency: Annually

HIST UST: Hazardous Substance Storage Container Database

The Hazardous Substance Storage Container Database is a historical listing of UST sites. Refer to local/county source for current data.

Date of Government Version: 10/15/1990
Date Data Arrived at EDR: 01/25/1991
Date Made Active in Reports: 02/12/1991
Number of Days to Update: 18

Source: State Water Resources Control Board
Telephone: 916-341-5851
Last EDR Contact: 07/26/2001
Next Scheduled EDR Contact: N/A
Data Release Frequency: No Update Planned

CA FID UST: Facility Inventory Database

The Facility Inventory Database (FID) contains a historical listing of active and inactive underground storage tank locations from the State Water Resource Control Board. Refer to local/county source for current data.

Date of Government Version: 10/31/1994
Date Data Arrived at EDR: 09/05/1995
Date Made Active in Reports: 09/29/1995
Number of Days to Update: 24

Source: California Environmental Protection Agency
Telephone: 916-341-5851
Last EDR Contact: 12/28/1998
Next Scheduled EDR Contact: N/A
Data Release Frequency: No Update Planned

Local Land Records

LIENS: Environmental Liens Listing

A listing of property locations with environmental liens for California where DTSC is a lien holder.

Date of Government Version: 09/08/2015
Date Data Arrived at EDR: 09/10/2015
Date Made Active in Reports: 10/12/2015
Number of Days to Update: 32

Source: Department of Toxic Substances Control
Telephone: 916-323-3400
Last EDR Contact: 09/08/2015
Next Scheduled EDR Contact: 12/21/2015
Data Release Frequency: Varies

LIENS 2: CERCLA Lien Information

A Federal CERCLA ('Superfund') lien can exist by operation of law at any site or property at which EPA has spent Superfund monies. These monies are spent to investigate and address releases and threatened releases of contamination. CERCLIS provides information as to the identity of these sites and properties.

Date of Government Version: 02/18/2014
Date Data Arrived at EDR: 03/18/2014
Date Made Active in Reports: 04/24/2014
Number of Days to Update: 37

Source: Environmental Protection Agency
Telephone: 202-564-6023
Last EDR Contact: 10/30/2015
Next Scheduled EDR Contact: 02/08/2016
Data Release Frequency: Varies

DEED: Deed Restriction Listing

Site Mitigation and Brownfields Reuse Program Facility Sites with Deed Restrictions & Hazardous Waste Management Program Facility Sites with Deed / Land Use Restriction. The DTSC Site Mitigation and Brownfields Reuse Program (SMBRP) list includes sites cleaned up under the program's oversight and generally does not include current or former hazardous waste facilities that required a hazardous waste facility permit. The list represents deed restrictions that are active. Some sites have multiple deed restrictions. The DTSC Hazardous Waste Management Program (HWMP) has developed a list of current or former hazardous waste facilities that have a recorded land use restriction at the local county recorder's office. The land use restrictions on this list were required by the DTSC HWMP as a result of the presence of hazardous substances that remain on site after the facility (or part of the facility) has been closed or cleaned up. The types of land use restriction include deed notice, deed restriction, or a land use restriction that binds current and future owners.

Date of Government Version: 09/08/2015
Date Data Arrived at EDR: 09/09/2015
Date Made Active in Reports: 10/13/2015
Number of Days to Update: 34

Source: DTSC and SWRCB
Telephone: 916-323-3400
Last EDR Contact: 09/09/2015
Next Scheduled EDR Contact: 12/21/2015
Data Release Frequency: Semi-Annually

Records of Emergency Release Reports

HMIRS: Hazardous Materials Information Reporting System

Hazardous Materials Incident Report System. HMIRS contains hazardous material spill incidents reported to DOT.

Date of Government Version: 06/24/2015
Date Data Arrived at EDR: 06/26/2015
Date Made Active in Reports: 09/02/2015
Number of Days to Update: 68

Source: U.S. Department of Transportation
Telephone: 202-366-4555
Last EDR Contact: 09/29/2015
Next Scheduled EDR Contact: 01/11/2016
Data Release Frequency: Annually

CHMIRS: California Hazardous Material Incident Report System

California Hazardous Material Incident Reporting System. CHMIRS contains information on reported hazardous material incidents (accidental releases or spills).

Date of Government Version: 09/25/2015
Date Data Arrived at EDR: 10/27/2015
Date Made Active in Reports: 11/16/2015
Number of Days to Update: 20

Source: Office of Emergency Services
Telephone: 916-845-8400
Last EDR Contact: 10/27/2015
Next Scheduled EDR Contact: 11/09/2015
Data Release Frequency: Varies

LDS: Land Disposal Sites Listing

The Land Disposal program regulates of waste discharge to land for treatment, storage and disposal in waste management units.

Date of Government Version: 10/21/2015
Date Data Arrived at EDR: 10/22/2015
Date Made Active in Reports: 11/05/2015
Number of Days to Update: 14

Source: State Water Qualilty Control Board
Telephone: 866-480-1028
Last EDR Contact: 10/22/2015
Next Scheduled EDR Contact: 12/28/2015
Data Release Frequency: Quarterly

MCS: Military Cleanup Sites Listing

The State Water Resources Control Board and nine Regional Water Quality Control Boards partner with the Department of Defense (DoD) through the Defense and State Memorandum of Agreement (DSMOA) to oversee the investigation and remediation of water quality issues at military facilities.

Date of Government Version: 10/21/2015
Date Data Arrived at EDR: 10/22/2015
Date Made Active in Reports: 11/05/2015
Number of Days to Update: 14

Source: State Water Resources Control Board
Telephone: 866-480-1028
Last EDR Contact: 10/22/2015
Next Scheduled EDR Contact: 12/28/2015
Data Release Frequency: Quarterly

SPILLS 90: SPILLS90 data from FirstSearch

Spills 90 includes those spill and release records available exclusively from FirstSearch databases. Typically, they may include chemical, oil and/or hazardous substance spills recorded after 1990. Duplicate records that are already included in EDR incident and release records are not included in Spills 90.

Date of Government Version: 06/06/2012
Date Data Arrived at EDR: 01/03/2013
Date Made Active in Reports: 02/22/2013
Number of Days to Update: 50

Source: FirstSearch
Telephone: N/A
Last EDR Contact: 01/03/2013
Next Scheduled EDR Contact: N/A
Data Release Frequency: No Update Planned

Other Ascertainable Records

RCRA NonGen / NLR: RCRA - Non Generators / No Longer Regulated

RCRAInfo is EPA's comprehensive information system, providing access to data supporting the Resource Conservation and Recovery Act (RCRA) of 1976 and the Hazardous and Solid Waste Amendments (HSWA) of 1984. The database includes selective information on sites which generate, transport, store, treat and/or dispose of hazardous waste as defined by the Resource Conservation and Recovery Act (RCRA). Non-Generators do not presently generate hazardous waste.

Date of Government Version: 06/09/2015
Date Data Arrived at EDR: 06/26/2015
Date Made Active in Reports: 09/16/2015
Number of Days to Update: 82

Source: Environmental Protection Agency
Telephone: (415) 495-8895
Last EDR Contact: 09/29/2015
Next Scheduled EDR Contact: 01/11/2016
Data Release Frequency: Varies

FUDS: Formerly Used Defense Sites

The listing includes locations of Formerly Used Defense Sites properties where the US Army Corps of Engineers is actively working or will take necessary cleanup actions.

Date of Government Version: 01/31/2015
Date Data Arrived at EDR: 07/08/2015
Date Made Active in Reports: 10/13/2015
Number of Days to Update: 97

Source: U.S. Army Corps of Engineers
Telephone: 202-528-4285
Last EDR Contact: 09/11/2015
Next Scheduled EDR Contact: 12/21/2015
Data Release Frequency: Varies

GOVERNMENT RECORDS SEARCHED / DATA CURRENCY TRACKING

DOD: Department of Defense Sites

This data set consists of federally owned or administered lands, administered by the Department of Defense, that have any area equal to or greater than 640 acres of the United States, Puerto Rico, and the U.S. Virgin Islands.

Date of Government Version: 12/31/2005
Date Data Arrived at EDR: 11/10/2006
Date Made Active in Reports: 01/11/2007
Number of Days to Update: 62

Source: USGS
Telephone: 888-275-8747
Last EDR Contact: 10/16/2015
Next Scheduled EDR Contact: 01/25/2016
Data Release Frequency: Semi-Annually

FEDLAND: Federal and Indian Lands

Federally and Indian administrated lands of the United States. Lands included are administrated by: Army Corps of Engineers, Bureau of Reclamation, National Wild and Scenic River, National Wildlife Refuge, Public Domain Land, Wilderness, Wilderness Study Area, Wildlife Management Area, Bureau of Indian Affairs, Bureau of Land Management, Department of Justice, Forest Service, Fish and Wildlife Service, National Park Service.

Date of Government Version: 12/31/2005
Date Data Arrived at EDR: 02/06/2006
Date Made Active in Reports: 01/11/2007
Number of Days to Update: 339

Source: U.S. Geological Survey
Telephone: 888-275-8747
Last EDR Contact: 10/16/2015
Next Scheduled EDR Contact: 01/25/2016
Data Release Frequency: N/A

SCRD DRYCLEANERS: State Coalition for Remediation of Drycleaners Listing

The State Coalition for Remediation of Drycleaners was established in 1998, with support from the U.S. EPA Office of Superfund Remediation and Technology Innovation. It is comprised of representatives of states with established drycleaner remediation programs. Currently the member states are Alabama, Connecticut, Florida, Illinois, Kansas, Minnesota, Missouri, North Carolina, Oregon, South Carolina, Tennessee, Texas, and Wisconsin.

Date of Government Version: 03/07/2011
Date Data Arrived at EDR: 03/09/2011
Date Made Active in Reports: 05/02/2011
Number of Days to Update: 54

Source: Environmental Protection Agency
Telephone: 615-532-8599
Last EDR Contact: 11/19/2015
Next Scheduled EDR Contact: 02/29/2016
Data Release Frequency: Varies

US FIN ASSUR: Financial Assurance Information

All owners and operators of facilities that treat, store, or dispose of hazardous waste are required to provide proof that they will have sufficient funds to pay for the clean up, closure, and post-closure care of their facilities.

Date of Government Version: 09/01/2015
Date Data Arrived at EDR: 09/03/2015
Date Made Active in Reports: 11/03/2015
Number of Days to Update: 61

Source: Environmental Protection Agency
Telephone: 202-566-1917
Last EDR Contact: 11/13/2015
Next Scheduled EDR Contact: 02/29/2016
Data Release Frequency: Quarterly

EPA WATCH LIST: EPA WATCH LIST

EPA maintains a "Watch List" to facilitate dialogue between EPA, state and local environmental agencies on enforcement matters relating to facilities with alleged violations identified as either significant or high priority. Being on the Watch List does not mean that the facility has actually violated the law only that an investigation by EPA or a state or local environmental agency has led those organizations to allege that an unproven violation has in fact occurred. Being on the Watch List does not represent a higher level of concern regarding the alleged violations that were detected, but instead indicates cases requiring additional dialogue between EPA, state and local agencies - primarily because of the length of time the alleged violation has gone unaddressed or unresolved.

Date of Government Version: 08/30/2013
Date Data Arrived at EDR: 03/21/2014
Date Made Active in Reports: 06/17/2014
Number of Days to Update: 88

Source: Environmental Protection Agency
Telephone: 617-520-3000
Last EDR Contact: 11/10/2015
Next Scheduled EDR Contact: 02/22/2016
Data Release Frequency: Quarterly

2020 COR ACTION: 2020 Corrective Action Program List

The EPA has set ambitious goals for the RCRA Corrective Action program by creating the 2020 Corrective Action Universe. This RCRA cleanup baseline includes facilities expected to need corrective action. The 2020 universe contains a wide variety of sites. Some properties are heavily contaminated while others were contaminated but have since been cleaned up. Still others have not been fully investigated yet, and may require little or no remediation. Inclusion in the 2020 Universe does not necessarily imply failure on the part of a facility to meet its RCRA obligations.

Date of Government Version: 04/22/2013
Date Data Arrived at EDR: 03/03/2015
Date Made Active in Reports: 03/09/2015
Number of Days to Update: 6

Source: Environmental Protection Agency
Telephone: 703-308-4044
Last EDR Contact: 11/13/2015
Next Scheduled EDR Contact: 02/22/2016
Data Release Frequency: Varies

TSCA: Toxic Substances Control Act

Toxic Substances Control Act. TSCA identifies manufacturers and importers of chemical substances included on the TSCA Chemical Substance Inventory list. It includes data on the production volume of these substances by plant site.

Date of Government Version: 12/31/2012
Date Data Arrived at EDR: 01/15/2015
Date Made Active in Reports: 01/29/2015
Number of Days to Update: 14

Source: EPA
Telephone: 202-260-5521
Last EDR Contact: 09/25/2015
Next Scheduled EDR Contact: 01/04/2016
Data Release Frequency: Every 4 Years

TRIS: Toxic Chemical Release Inventory System

Toxic Release Inventory System. TRIS identifies facilities which release toxic chemicals to the air, water and land in reportable quantities under SARA Title III Section 313.

Date of Government Version: 12/31/2013
Date Data Arrived at EDR: 02/12/2015
Date Made Active in Reports: 06/02/2015
Number of Days to Update: 110

Source: EPA
Telephone: 202-566-0250
Last EDR Contact: 11/24/2015
Next Scheduled EDR Contact: 03/07/2016
Data Release Frequency: Annually

SSTS: Section 7 Tracking Systems

Section 7 of the Federal Insecticide, Fungicide and Rodenticide Act, as amended (92 Stat. 829) requires all registered pesticide-producing establishments to submit a report to the Environmental Protection Agency by March 1st each year. Each establishment must report the types and amounts of pesticides, active ingredients and devices being produced, and those having been produced and sold or distributed in the past year.

Date of Government Version: 12/31/2009
Date Data Arrived at EDR: 12/10/2010
Date Made Active in Reports: 02/25/2011
Number of Days to Update: 77

Source: EPA
Telephone: 202-564-4203
Last EDR Contact: 10/26/2015
Next Scheduled EDR Contact: 02/08/2016
Data Release Frequency: Annually

ROD: Records Of Decision

Record of Decision. ROD documents mandate a permanent remedy at an NPL (Superfund) site containing technical and health information to aid in the cleanup.

Date of Government Version: 11/25/2013
Date Data Arrived at EDR: 12/12/2013
Date Made Active in Reports: 02/24/2014
Number of Days to Update: 74

Source: EPA
Telephone: 703-416-0223
Last EDR Contact: 09/11/2015
Next Scheduled EDR Contact: 12/21/2015
Data Release Frequency: Annually

RMP: Risk Management Plans

When Congress passed the Clean Air Act Amendments of 1990, it required EPA to publish regulations and guidance for chemical accident prevention at facilities using extremely hazardous substances. The Risk Management Program Rule (RMP Rule) was written to implement Section 112(r) of these amendments. The rule, which built upon existing industry codes and standards, requires companies of all sizes that use certain flammable and toxic substances to develop a Risk Management Program, which includes a(n): Hazard assessment that details the potential effects of an accidental release, an accident history of the last five years, and an evaluation of worst-case and alternative accidental releases; Prevention program that includes safety precautions and maintenance, monitoring, and employee training measures; and Emergency response program that spells out emergency health care, employee training measures and procedures for informing the public and response agencies (e.g the fire department) should an accident occur.

Date of Government Version: 08/01/2015
Date Data Arrived at EDR: 08/26/2015
Date Made Active in Reports: 11/03/2015
Number of Days to Update: 69

Source: Environmental Protection Agency
Telephone: 202-564-8600
Last EDR Contact: 10/26/2015
Next Scheduled EDR Contact: 02/08/2016
Data Release Frequency: Varies

RAATS: RCRA Administrative Action Tracking System

RCRA Administration Action Tracking System. RAATS contains records based on enforcement actions issued under RCRA pertaining to major violators and includes administrative and civil actions brought by the EPA. For administration actions after September 30, 1995, data entry in the RAATS database was discontinued. EPA will retain a copy of the database for historical records. It was necessary to terminate RAATS because a decrease in agency resources made it impossible to continue to update the information contained in the database.

Date of Government Version: 04/17/1995
Date Data Arrived at EDR: 07/03/1995
Date Made Active in Reports: 08/07/1995
Number of Days to Update: 35

Source: EPA
Telephone: 202-564-4104
Last EDR Contact: 06/02/2008
Next Scheduled EDR Contact: 09/01/2008
Data Release Frequency: No Update Planned

PRP: Potentially Responsible Parties

A listing of verified Potentially Responsible Parties

Date of Government Version: 10/25/2013
Date Data Arrived at EDR: 10/17/2014
Date Made Active in Reports: 10/20/2014
Number of Days to Update: 3

Source: EPA
Telephone: 202-564-6023
Last EDR Contact: 11/13/2015
Next Scheduled EDR Contact: 02/22/2016
Data Release Frequency: Quarterly

PADS: PCB Activity Database System

PCB Activity Database. PADS Identifies generators, transporters, commercial storers and/or brokers and disposers of PCB's who are required to notify the EPA of such activities.

Date of Government Version: 07/01/2014
Date Data Arrived at EDR: 10/15/2014
Date Made Active in Reports: 11/17/2014
Number of Days to Update: 33

Source: EPA
Telephone: 202-566-0500
Last EDR Contact: 10/29/2015
Next Scheduled EDR Contact: 01/25/2016
Data Release Frequency: Annually

ICIS: Integrated Compliance Information System

The Integrated Compliance Information System (ICIS) supports the information needs of the national enforcement and compliance program as well as the unique needs of the National Pollutant Discharge Elimination System (NPDES) program.

Date of Government Version: 01/23/2015
Date Data Arrived at EDR: 02/06/2015
Date Made Active in Reports: 03/09/2015
Number of Days to Update: 31

Source: Environmental Protection Agency
Telephone: 202-564-5088
Last EDR Contact: 10/08/2015
Next Scheduled EDR Contact: 01/25/2016
Data Release Frequency: Quarterly

GOVERNMENT RECORDS SEARCHED / DATA CURRENCY TRACKING

FTTS: FIFRA/ TSCA Tracking System - FIFRA (Federal Insecticide, Fungicide, & Rodenticide Act)/TSCA (Toxic Substances Control Act)
FTTS tracks administrative cases and pesticide enforcement actions and compliance activities related to FIFRA, TSCA and EPCRA (Emergency Planning and Community Right-to-Know Act). To maintain currency, EDR contacts the Agency on a quarterly basis.

Date of Government Version: 04/09/2009
Date Data Arrived at EDR: 04/16/2009
Date Made Active in Reports: 05/11/2009
Number of Days to Update: 25
Source: EPA/Office of Prevention, Pesticides and Toxic Substances
Telephone: 202-566-1667
Last EDR Contact: 11/18/2015
Next Scheduled EDR Contact: 03/07/2016
Data Release Frequency: Quarterly

FTTS INSP: FIFRA/ TSCA Tracking System - FIFRA (Federal Insecticide, Fungicide, & Rodenticide Act)/TSCA (Toxic Substances Control Act)
A listing of FIFRA/TSCA Tracking System (FTTS) inspections and enforcements.

Date of Government Version: 04/09/2009
Date Data Arrived at EDR: 04/16/2009
Date Made Active in Reports: 05/11/2009
Number of Days to Update: 25
Source: EPA
Telephone: 202-566-1667
Last EDR Contact: 11/18/2015
Next Scheduled EDR Contact: 03/07/2016
Data Release Frequency: Quarterly

MLTS: Material Licensing Tracking System
MLTS is maintained by the Nuclear Regulatory Commission and contains a list of approximately 8,100 sites which possess or use radioactive materials and which are subject to NRC licensing requirements. To maintain currency, EDR contacts the Agency on a quarterly basis.

Date of Government Version: 06/26/2015
Date Data Arrived at EDR: 07/10/2015
Date Made Active in Reports: 10/13/2015
Number of Days to Update: 95
Source: Nuclear Regulatory Commission
Telephone: 301-415-7169
Last EDR Contact: 09/03/2015
Next Scheduled EDR Contact: 12/21/2015
Data Release Frequency: Quarterly

COAL ASH DOE: Steam-Electric Plant Operation Data
A listing of power plants that store ash in surface ponds.

Date of Government Version: 12/31/2005
Date Data Arrived at EDR: 08/07/2009
Date Made Active in Reports: 10/22/2009
Number of Days to Update: 76
Source: Department of Energy
Telephone: 202-586-8719
Last EDR Contact: 07/13/2015
Next Scheduled EDR Contact: 10/28/2015
Data Release Frequency: Varies

COAL ASH EPA: Coal Combustion Residues Surface Impoundments List
A listing of coal combustion residues surface impoundments with high hazard potential ratings.

Date of Government Version: 07/01/2014
Date Data Arrived at EDR: 09/10/2014
Date Made Active in Reports: 10/20/2014
Number of Days to Update: 40
Source: Environmental Protection Agency
Telephone: N/A
Last EDR Contact: 09/11/2015
Next Scheduled EDR Contact: 12/21/2015
Data Release Frequency: Varies

PCB TRANSFORMER: PCB Transformer Registration Database
The database of PCB transformer registrations that includes all PCB registration submittals.

Date of Government Version: 02/01/2011
Date Data Arrived at EDR: 10/19/2011
Date Made Active in Reports: 01/10/2012
Number of Days to Update: 83
Source: Environmental Protection Agency
Telephone: 202-566-0517
Last EDR Contact: 10/29/2015
Next Scheduled EDR Contact: 02/08/2016
Data Release Frequency: Varies

RADINFO: Radiation Information Database
The Radiation Information Database (RADINFO) contains information about facilities that are regulated by U.S. Environmental Protection Agency (EPA) regulations for radiation and radioactivity.

Date of Government Version: 07/07/2015
Date Data Arrived at EDR: 07/09/2015
Date Made Active in Reports: 09/16/2015
Number of Days to Update: 69

Source: Environmental Protection Agency
Telephone: 202-343-9775
Last EDR Contact: 10/07/2015
Next Scheduled EDR Contact: 01/18/2016
Data Release Frequency: Quarterly

HIST FTTS: FIFRA/TSCA Tracking System Administrative Case Listing

A complete administrative case listing from the FIFRA/TSCA Tracking System (FTTS) for all ten EPA regions. The information was obtained from the National Compliance Database (NCDB). NCDB supports the implementation of FIFRA (Federal Insecticide, Fungicide, and Rodenticide Act) and TSCA (Toxic Substances Control Act). Some EPA regions are now closing out records. Because of that, and the fact that some EPA regions are not providing EPA Headquarters with updated records, it was decided to create a HIST FTTS database. It included records that may not be included in the newer FTTS database updates. This database is no longer updated.

Date of Government Version: 10/19/2006
Date Data Arrived at EDR: 03/01/2007
Date Made Active in Reports: 04/10/2007
Number of Days to Update: 40

Source: Environmental Protection Agency
Telephone: 202-564-2501
Last EDR Contact: 12/17/2007
Next Scheduled EDR Contact: 03/17/2008
Data Release Frequency: No Update Planned

HIST FTTS INSP: FIFRA/TSCA Tracking System Inspection & Enforcement Case Listing

A complete inspection and enforcement case listing from the FIFRA/TSCA Tracking System (FTTS) for all ten EPA regions. The information was obtained from the National Compliance Database (NCDB). NCDB supports the implementation of FIFRA (Federal Insecticide, Fungicide, and Rodenticide Act) and TSCA (Toxic Substances Control Act). Some EPA regions are now closing out records. Because of that, and the fact that some EPA regions are not providing EPA Headquarters with updated records, it was decided to create a HIST FTTS database. It included records that may not be included in the newer FTTS database updates. This database is no longer updated.

Date of Government Version: 10/19/2006
Date Data Arrived at EDR: 03/01/2007
Date Made Active in Reports: 04/10/2007
Number of Days to Update: 40

Source: Environmental Protection Agency
Telephone: 202-564-2501
Last EDR Contact: 12/17/2008
Next Scheduled EDR Contact: 03/17/2008
Data Release Frequency: No Update Planned

DOT OPS: Incident and Accident Data

Department of Transporation, Office of Pipeline Safety Incident and Accident data.

Date of Government Version: 07/31/2012
Date Data Arrived at EDR: 08/07/2012
Date Made Active in Reports: 09/18/2012
Number of Days to Update: 42

Source: Department of Transporation, Office of Pipeline Safety
Telephone: 202-366-4595
Last EDR Contact: 11/07/2015
Next Scheduled EDR Contact: 02/15/2016
Data Release Frequency: Varies

CONSENT: Superfund (CERCLA) Consent Decrees

Major legal settlements that establish responsibility and standards for cleanup at NPL (Superfund) sites. Released periodically by United States District Courts after settlement by parties to litigation matters.

Date of Government Version: 12/31/2014
Date Data Arrived at EDR: 04/17/2015
Date Made Active in Reports: 06/02/2015
Number of Days to Update: 46

Source: Department of Justice, Consent Decree Library
Telephone: Varies
Last EDR Contact: 09/28/2015
Next Scheduled EDR Contact: 01/11/2016
Data Release Frequency: Varies

BRS: Biennial Reporting System

The Biennial Reporting System is a national system administered by the EPA that collects data on the generation and management of hazardous waste. BRS captures detailed data from two groups: Large Quantity Generators (LQG) and Treatment, Storage, and Disposal Facilities.

Date of Government Version: 12/31/2013
Date Data Arrived at EDR: 02/24/2015
Date Made Active in Reports: 09/30/2015
Number of Days to Update: 218

Source: EPA/NTIS
Telephone: 800-424-9346
Last EDR Contact: 11/24/2015
Next Scheduled EDR Contact: 03/07/2016
Data Release Frequency: Biennially

INDIAN RESERV: Indian Reservations

This map layer portrays Indian administered lands of the United States that have any area equal to or greater than 640 acres.

Date of Government Version: 12/31/2005
Date Data Arrived at EDR: 12/08/2006
Date Made Active in Reports: 01/11/2007
Number of Days to Update: 34

Source: USGS
Telephone: 202-208-3710
Last EDR Contact: 10/16/2015
Next Scheduled EDR Contact: 01/25/2016
Data Release Frequency: Semi-Annually

UMTRA: Uranium Mill Tailings Sites

Uranium ore was mined by private companies for federal government use in national defense programs. When the mills shut down, large piles of the sand-like material (mill tailings) remain after uranium has been extracted from the ore. Levels of human exposure to radioactive materials from the piles are low; however, in some cases tailings were used as construction materials before the potential health hazards of the tailings were recognized.

Date of Government Version: 09/14/2010
Date Data Arrived at EDR: 10/07/2011
Date Made Active in Reports: 03/01/2012
Number of Days to Update: 146

Source: Department of Energy
Telephone: 505-845-0011
Last EDR Contact: 11/19/2015
Next Scheduled EDR Contact: 03/07/2016
Data Release Frequency: Varies

LEAD SMELTER 1: Lead Smelter Sites

A listing of former lead smelter site locations.

Date of Government Version: 11/25/2014
Date Data Arrived at EDR: 11/26/2014
Date Made Active in Reports: 01/29/2015
Number of Days to Update: 64

Source: Environmental Protection Agency
Telephone: 703-603-8787
Last EDR Contact: 10/05/2015
Next Scheduled EDR Contact: 01/18/2016
Data Release Frequency: Varies

LEAD SMELTER 2: Lead Smelter Sites

A list of several hundred sites in the U.S. where secondary lead smelting was done from 1931and 1964. These sites may pose a threat to public health through ingestion or inhalation of contaminated soil or dust

Date of Government Version: 04/05/2001
Date Data Arrived at EDR: 10/27/2010
Date Made Active in Reports: 12/02/2010
Number of Days to Update: 36

Source: American Journal of Public Health
Telephone: 703-305-6451
Last EDR Contact: 12/02/2009
Next Scheduled EDR Contact: N/A
Data Release Frequency: No Update Planned

US AIRS (AFS): Aerometric Information Retrieval System Facility Subsystem (AFS)

The database is a sub-system of Aerometric Information Retrieval System (AIRS). AFS contains compliance data on air pollution point sources regulated by the U.S. EPA and/or state and local air regulatory agencies. This information comes from source reports by various stationary sources of air pollution, such as electric power plants, steel mills, factories, and universities, and provides information about the air pollutants they produce. Action, air program, air program pollutant, and general level plant data. It is used to track emissions and compliance data from industrial plants.

Date of Government Version: 07/22/2015
Date Data Arrived at EDR: 07/24/2015
Date Made Active in Reports: 09/02/2015
Number of Days to Update: 40

Source: EPA
Telephone: 202-564-2496
Last EDR Contact: 09/28/2015
Next Scheduled EDR Contact: 01/11/2016
Data Release Frequency: Annually

US AIRS MINOR: Air Facility System Data

A listing of minor source facilities.

Date of Government Version: 07/22/2015
Date Data Arrived at EDR: 07/24/2015
Date Made Active in Reports: 09/02/2015
Number of Days to Update: 40

Source: EPA
Telephone: 202-564-2496
Last EDR Contact: 09/28/2015
Next Scheduled EDR Contact: 01/11/2016
Data Release Frequency: Annually

US MINES: Mines Master Index File

Contains all mine identification numbers issued for mines active or opened since 1971. The data also includes violation information.

Date of Government Version: 05/14/2015
Date Data Arrived at EDR: 06/03/2015
Date Made Active in Reports: 09/02/2015
Number of Days to Update: 91

Source: Department of Labor, Mine Safety and Health Administration
Telephone: 303-231-5959
Last EDR Contact: 12/03/2015
Next Scheduled EDR Contact: 03/14/2016
Data Release Frequency: Semi-Annually

US MINES 2: Ferrous and Nonferrous Metal Mines Database Listing

This map layer includes ferrous (ferrous metal mines are facilities that extract ferrous metals, such as iron ore or molybdenum) and nonferrous (Nonferrous metal mines are facilities that extract nonferrous metals, such as gold, silver, copper, zinc, and lead) metal mines in the United States.

Date of Government Version: 12/05/2005
Date Data Arrived at EDR: 02/29/2008
Date Made Active in Reports: 04/18/2008
Number of Days to Update: 49

Source: USGS
Telephone: 703-648-7709
Last EDR Contact: 09/04/2015
Next Scheduled EDR Contact: 12/14/2015
Data Release Frequency: Varies

US MINES 3: Active Mines & Mineral Plants Database Listing

Active Mines and Mineral Processing Plant operations for commodities monitored by the Minerals Information Team of the USGS.

Date of Government Version: 04/14/2011
Date Data Arrived at EDR: 06/08/2011
Date Made Active in Reports: 09/13/2011
Number of Days to Update: 97

Source: USGS
Telephone: 703-648-7709
Last EDR Contact: 09/04/2015
Next Scheduled EDR Contact: 12/14/2015
Data Release Frequency: Varies

FINDS: Facility Index System/Facility Registry System

Facility Index System. FINDS contains both facility information and 'pointers' to other sources that contain more detail. EDR includes the following FINDS databases in this report: PCS (Permit Compliance System), AIRS (Aerometric Information Retrieval System), DOCKET (Enforcement Docket used to manage and track information on civil judicial enforcement cases for all environmental statutes), FURS (Federal Underground Injection Control), C-DOCKET (Criminal Docket System used to track criminal enforcement actions for all environmental statutes), FFIS (Federal Facilities Information System), STATE (State Environmental Laws and Statutes), and PADS (PCB Activity Data System).

Date of Government Version: 07/20/2015
Date Data Arrived at EDR: 09/09/2015
Date Made Active in Reports: 11/03/2015
Number of Days to Update: 55

Source: EPA
Telephone: (415) 947-8000
Last EDR Contact: 09/09/2015
Next Scheduled EDR Contact: 12/21/2015
Data Release Frequency: Quarterly

CA BOND EXP. PLAN: Bond Expenditure Plan

Department of Health Services developed a site-specific expenditure plan as the basis for an appropriation of Hazardous Substance Cleanup Bond Act funds. It is not updated.

Date of Government Version: 01/01/1989
Date Data Arrived at EDR: 07/27/1994
Date Made Active in Reports: 08/02/1994
Number of Days to Update: 6

Source: Department of Health Services
Telephone: 916-255-2118
Last EDR Contact: 05/31/1994
Next Scheduled EDR Contact: N/A
Data Release Frequency: No Update Planned

CORTESE: "Cortese" Hazardous Waste & Substances Sites List

The sites for the list are designated by the State Water Resource Control Board (LUST), the Integrated Waste Board (SWF/LS), and the Department of Toxic Substances Control (Cal-Sites).

Date of Government Version: 09/28/2015
Date Data Arrived at EDR: 09/29/2015
Date Made Active in Reports: 11/05/2015
Number of Days to Update: 37

Source: CAL EPA/Office of Emergency Information
Telephone: 916-323-3400
Last EDR Contact: 09/29/2015
Next Scheduled EDR Contact: 01/11/2016
Data Release Frequency: Quarterly

DRYCLEANERS: Cleaner Facilities

A list of drycleaner related facilities that have EPA ID numbers. These are facilities with certain SIC codes: power laundries, family and commercial; garment pressing and cleaner's agents; linen supply; coin-operated laundries and cleaning; drycleaning plants, except rugs; carpet and upholster cleaning; industrial launderers; laundry and garment services.

Date of Government Version: 08/10/2015
Date Data Arrived at EDR: 08/27/2015
Date Made Active in Reports: 10/01/2015
Number of Days to Update: 35

Source: Department of Toxic Substance Control
Telephone: 916-327-4498
Last EDR Contact: 09/03/2015
Next Scheduled EDR Contact: 12/21/2015
Data Release Frequency: Annually

EMI: Emissions Inventory Data

Toxics and criteria pollutant emissions data collected by the ARB and local air pollution agencies.

Date of Government Version: 12/31/2013
Date Data Arrived at EDR: 09/25/2015
Date Made Active in Reports: 11/05/2015
Number of Days to Update: 41

Source: California Air Resources Board
Telephone: 916-322-2990
Last EDR Contact: 09/25/2015
Next Scheduled EDR Contact: 01/04/2016
Data Release Frequency: Varies

ENF: Enforcement Action Listing

A listing of Water Board Enforcement Actions. Formal is everything except Oral/Verbal Communication, Notice of Violation, Expedited Payment Letter, and Staff Enforcement Letter.

Date of Government Version: 08/24/2015
Date Data Arrived at EDR: 08/26/2015
Date Made Active in Reports: 10/01/2015
Number of Days to Update: 36

Source: State Water Resoruces Control Board
Telephone: 916-445-9379
Last EDR Contact: 11/18/2015
Next Scheduled EDR Contact: 02/08/2016
Data Release Frequency: Varies

Financial Assurance 1: Financial Assurance Information Listing

Financial Assurance information

Date of Government Version: 08/03/2015
Date Data Arrived at EDR: 08/06/2015
Date Made Active in Reports: 09/03/2015
Number of Days to Update: 28

Source: Department of Toxic Substances Control
Telephone: 916-255-3628
Last EDR Contact: 10/26/2015
Next Scheduled EDR Contact: 02/08/2016
Data Release Frequency: Varies

Financial Assurance 2: Financial Assurance Information Listing

A listing of financial assurance information for solid waste facilities. Financial assurance is intended to ensure that resources are available to pay for the cost of closure, post-closure care, and corrective measures if the owner or operator of a regulated facility is unable or unwilling to pay.

Date of Government Version: 08/17/2015
Date Data Arrived at EDR: 08/18/2015
Date Made Active in Reports: 09/03/2015
Number of Days to Update: 16

Source: California Integrated Waste Management Board
Telephone: 916-341-6066
Last EDR Contact: 11/13/2015
Next Scheduled EDR Contact: 02/29/2016
Data Release Frequency: Varies

HAZNET: Facility and Manifest Data

Facility and Manifest Data. The data is extracted from the copies of hazardous waste manifests received each year by the DTSC. The annual volume of manifests is typically 700,000 - 1,000,000 annually, representing approximately 350,000 - 500,000 shipments. Data are from the manifests submitted without correction, and therefore many contain some invalid values for data elements such as generator ID, TSD ID, waste category, and disposal method. This database begins with calendar year 1993.

Date of Government Version: 12/31/2013
Date Data Arrived at EDR: 10/15/2014
Date Made Active in Reports: 11/19/2014
Number of Days to Update: 35

Source: California Environmental Protection Agency
Telephone: 916-255-1136
Last EDR Contact: 10/14/2015
Next Scheduled EDR Contact: 01/25/2016
Data Release Frequency: Annually

HIST CORTESE: Hazardous Waste & Substance Site List

The sites for the list are designated by the State Water Resource Control Board [LUST], the Integrated Waste Board [SWF/LS], and the Department of Toxic Substances Control [CALSITES]. This listing is no longer updated by the state agency.

Date of Government Version: 04/01/2001
Date Data Arrived at EDR: 01/22/2009
Date Made Active in Reports: 04/08/2009
Number of Days to Update: 76

Source: Department of Toxic Substances Control
Telephone: 916-323-3400
Last EDR Contact: 01/22/2009
Next Scheduled EDR Contact: N/A
Data Release Frequency: No Update Planned

HWP: EnviroStor Permitted Facilities Listing

Detailed information on permitted hazardous waste facilities and corrective action ("cleanups") tracked in EnviroStor.

Date of Government Version: 08/24/2015
Date Data Arrived at EDR: 08/26/2015
Date Made Active in Reports: 10/01/2015
Number of Days to Update: 36

Source: Department of Toxic Substances Control
Telephone: 916-323-3400
Last EDR Contact: 11/24/2015
Next Scheduled EDR Contact: 03/07/2016
Data Release Frequency: Quarterly

HWT: Registered Hazardous Waste Transporter Database

A listing of hazardous waste transporters. In California, unless specifically exempted, it is unlawful for any person to transport hazardous wastes unless the person holds a valid registration issued by DTSC. A hazardous waste transporter registration is valid for one year and is assigned a unique registration number.

Date of Government Version: 07/27/2015
Date Data Arrived at EDR: 10/14/2015
Date Made Active in Reports: 11/19/2015
Number of Days to Update: 36

Source: Department of Toxic Substances Control
Telephone: 916-440-7145
Last EDR Contact: 10/14/2015
Next Scheduled EDR Contact: 01/25/2016
Data Release Frequency: Quarterly

MINES: Mines Site Location Listing

A listing of mine site locations from the Office of Mine Reclamation.

Date of Government Version: 09/14/2015
Date Data Arrived at EDR: 09/15/2015
Date Made Active in Reports: 10/14/2015
Number of Days to Update: 29

Source: Department of Conservation
Telephone: 916-322-1080
Last EDR Contact: 09/15/2015
Next Scheduled EDR Contact: 12/28/2015
Data Release Frequency: Varies

MWMP: Medical Waste Management Program Listing

The Medical Waste Management Program (MWMP) ensures the proper handling and disposal of medical waste by permitting and inspecting medical waste Offsite Treatment Facilities (PDF) and Transfer Stations (PDF) throughout the state. MWMP also oversees all Medical Waste Transporters.

Date of Government Version: 09/03/2015
Date Data Arrived at EDR: 09/09/2015
Date Made Active in Reports: 10/12/2015
Number of Days to Update: 33

Source: Department of Public Health
Telephone: 916-558-1784
Last EDR Contact: 09/09/2015
Next Scheduled EDR Contact: 12/21/2015
Data Release Frequency: Varies

NPDES: NPDES Permits Listing

A listing of NPDES permits, including stormwater.

Date of Government Version: 08/17/2015
Date Data Arrived at EDR: 08/18/2015
Date Made Active in Reports: 09/11/2015
Number of Days to Update: 24

Source: State Water Resources Control Board
Telephone: 916-445-9379
Last EDR Contact: 11/18/2015
Next Scheduled EDR Contact: 02/29/2016
Data Release Frequency: Quarterly

PEST LIC: Pesticide Regulation Licenses Listing

A listing of licenses and certificates issued by the Department of Pesticide Regulation. The DPR issues licenses and/or certificates to: Persons and businesses that apply or sell pesticides; Pest control dealers and brokers; Persons who advise on agricultural pesticide applications.

Date of Government Version: 09/08/2015
Date Data Arrived at EDR: 09/09/2015
Date Made Active in Reports: 10/12/2015
Number of Days to Update: 33

Source: Department of Pesticide Regulation
Telephone: 916-445-4038
Last EDR Contact: 09/09/2015
Next Scheduled EDR Contact: 12/21/2015
Data Release Frequency: Quarterly

PROC: Certified Processors Database

A listing of certified processors.

Date of Government Version: 09/14/2015
Date Data Arrived at EDR: 09/15/2015
Date Made Active in Reports: 10/14/2015
Number of Days to Update: 29

Source: Department of Conservation
Telephone: 916-323-3836
Last EDR Contact: 09/15/2015
Next Scheduled EDR Contact: 12/28/2015
Data Release Frequency: Quarterly

NOTIFY 65: Proposition 65 Records

Listings of all Proposition 65 incidents reported to counties by the State Water Resources Control Board and the Regional Water Quality Control Board. This database is no longer updated by the reporting agency.

Date of Government Version: 08/04/2015
Date Data Arrived at EDR: 08/25/2015
Date Made Active in Reports: 10/05/2015
Number of Days to Update: 41

Source: State Water Resources Control Board
Telephone: 916-445-3846
Last EDR Contact: 11/16/2015
Next Scheduled EDR Contact: 01/04/2016
Data Release Frequency: No Update Planned

UIC: UIC Listing

A listing of wells identified as underground injection wells, in the California Oil and Gas Wells database.

Date of Government Version: 07/23/2015
Date Data Arrived at EDR: 09/15/2015
Date Made Active in Reports: 10/13/2015
Number of Days to Update: 28

Source: Deaprtment of Conservation
Telephone: 916-445-2408
Last EDR Contact: 09/15/2015
Next Scheduled EDR Contact: 12/28/2015
Data Release Frequency: Varies

WASTEWATER PITS: Oil Wastewater Pits Listing

Water officials discovered that oil producers have been dumping chemical-laden wastewater into hundreds of unlined pits that are operating without proper permits. Inspections completed by the Central Valley Regional Water Quality Control Board revealed the existence of previously unidentified waste sites. The water board?s review found that more than one-third of the region?s active disposal pits are operating without permission.

Date of Government Version: 04/15/2015
Date Data Arrived at EDR: 04/17/2015
Date Made Active in Reports: 06/23/2015
Number of Days to Update: 67

Source: RWQCB, Central Valley Region
Telephone: 559-445-5577
Last EDR Contact: 10/16/2015
Next Scheduled EDR Contact: 01/25/2016
Data Release Frequency: Varies

WDS: Waste Discharge System

Sites which have been issued waste discharge requirements.

Date of Government Version: 06/19/2007
Date Data Arrived at EDR: 06/20/2007
Date Made Active in Reports: 06/29/2007
Number of Days to Update: 9

Source: State Water Resources Control Board
Telephone: 916-341-5227
Last EDR Contact: 11/18/2015
Next Scheduled EDR Contact: 03/07/2016
Data Release Frequency: Quarterly

WIP: Well Investigation Program Case List
Well Investigation Program case in the San Gabriel and San Fernando Valley area.

Date of Government Version: 07/03/2009
Date Data Arrived at EDR: 07/21/2009
Date Made Active in Reports: 08/03/2009
Number of Days to Update: 13

Source: Los Angeles Water Quality Control Board
Telephone: 213-576-6726
Last EDR Contact: 09/28/2015
Next Scheduled EDR Contact: 01/11/2016
Data Release Frequency: Varies

EDR HIGH RISK HISTORICAL RECORDS

EDR Exclusive Records

EDR MGP: EDR Proprietary Manufactured Gas Plants
The EDR Proprietary Manufactured Gas Plant Database includes records of coal gas plants (manufactured gas plants) compiled by EDR's researchers. Manufactured gas sites were used in the United States from the 1800's to 1950's to produce a gas that could be distributed and used as fuel. These plants used whale oil, rosin, coal, or a mixture of coal, oil, and water that also produced a significant amount of waste. Many of the byproducts of the gas production, such as coal tar (oily waste containing volatile and non-volatile chemicals), sludges, oils and other compounds are potentially hazardous to human health and the environment. The byproduct from this process was frequently disposed of directly at the plant site and can remain or spread slowly, serving as a continuous source of soil and groundwater contamination.

Date of Government Version: N/A
Date Data Arrived at EDR: N/A
Date Made Active in Reports: N/A
Number of Days to Update: N/A

Source: EDR, Inc.
Telephone: N/A
Last EDR Contact: N/A
Next Scheduled EDR Contact: N/A
Data Release Frequency: No Update Planned

EDR Hist Auto: EDR Exclusive Historic Gas Stations
EDR has searched selected national collections of business directories and has collected listings of potential gas station/filling station/service station sites that were available to EDR researchers. EDR's review was limited to those categories of sources that might, in EDR's opinion, include gas station/filling station/service station establishments. The categories reviewed included, but were not limited to gas, gas station, gasoline station, filling station, auto, automobile repair, auto service station, service station, etc. This database falls within a category of information EDR classifies as "High Risk Historical Records", or HRHR. EDR's HRHR effort presents unique and sometimes proprietary data about past sites and operations that typically create environmental concerns, but may not show up in current government records searches.

Date of Government Version: N/A
Date Data Arrived at EDR: N/A
Date Made Active in Reports: N/A
Number of Days to Update: N/A

Source: EDR, Inc.
Telephone: N/A
Last EDR Contact: N/A
Next Scheduled EDR Contact: N/A
Data Release Frequency: Varies

EDR Hist Cleaner: EDR Exclusive Historic Dry Cleaners
EDR has searched selected national collections of business directories and has collected listings of potential dry cleaner sites that were available to EDR researchers. EDR's review was limited to those categories of sources that might, in EDR's opinion, include dry cleaning establishments. The categories reviewed included, but were not limited to dry cleaners, cleaners, laundry, laundromat, cleaning/laundry, wash & dry etc. This database falls within a category of information EDR classifies as "High Risk Historical Records", or HRHR. EDR's HRHR effort presents unique and sometimes proprietary data about past sites and operations that typically create environmental concerns, but may not show up in current government records searches.

Date of Government Version: N/A
Date Data Arrived at EDR: N/A
Date Made Active in Reports: N/A
Number of Days to Update: N/A

Source: EDR, Inc.
Telephone: N/A
Last EDR Contact: N/A
Next Scheduled EDR Contact: N/A
Data Release Frequency: Varies

EDR RECOVERED GOVERNMENT ARCHIVES

Exclusive Recovered Govt. Archives

RGA LF: Recovered Government Archive Solid Waste Facilities List

The EDR Recovered Government Archive Landfill database provides a list of landfills derived from historical databases and includes many records that no longer appear in current government lists. Compiled from Records formerly available from the Department of Resources Recycling and Recovery in California.

Date of Government Version: N/A
Date Data Arrived at EDR: 07/01/2013
Date Made Active in Reports: 01/13/2014
Number of Days to Update: 196

Source: Department of Resources Recycling and Recovery
Telephone: N/A
Last EDR Contact: 06/01/2012
Next Scheduled EDR Contact: N/A
Data Release Frequency: Varies

RGA LUST: Recovered Government Archive Leaking Underground Storage Tank

The EDR Recovered Government Archive Leaking Underground Storage Tank database provides a list of LUST incidents derived from historical databases and includes many records that no longer appear in current government lists. Compiled from Records formerly available from the State Water Resources Control Board in California.

Date of Government Version: N/A
Date Data Arrived at EDR: 07/01/2013
Date Made Active in Reports: 12/30/2013
Number of Days to Update: 182

Source: State Water Resources Control Board
Telephone: N/A
Last EDR Contact: 06/01/2012
Next Scheduled EDR Contact: N/A
Data Release Frequency: Varies

COUNTY RECORDS

ALAMEDA COUNTY:

Contaminated Sites

A listing of contaminated sites overseen by the Toxic Release Program (oil and groundwater contamination from chemical releases and spills) and the Leaking Underground Storage Tank Program (soil and ground water contamination from leaking petroleum USTs).

Date of Government Version: 10/09/2015
Date Data Arrived at EDR: 10/13/2015
Date Made Active in Reports: 11/16/2015
Number of Days to Update: 34

Source: Alameda County Environmental Health Services
Telephone: 510-567-6700
Last EDR Contact: 10/09/2015
Next Scheduled EDR Contact: 01/25/2016
Data Release Frequency: Semi-Annually

Underground Tanks

Underground storage tank sites located in Alameda county.

Date of Government Version: 10/09/2015
Date Data Arrived at EDR: 10/13/2015
Date Made Active in Reports: 11/19/2015
Number of Days to Update: 37

Source: Alameda County Environmental Health Services
Telephone: 510-567-6700
Last EDR Contact: 10/09/2015
Next Scheduled EDR Contact: 01/25/2016
Data Release Frequency: Semi-Annually

AMADOR COUNTY:

CUPA Facility List
Cupa Facility List

Date of Government Version: 08/24/2015
Date Data Arrived at EDR: 09/08/2015
Date Made Active in Reports: 10/13/2015
Number of Days to Update: 35

Source: Amador County Environmental Health
Telephone: 209-223-6439
Last EDR Contact: 09/08/2015
Next Scheduled EDR Contact: 12/21/2015
Data Release Frequency: Varies

BUTTE COUNTY:

CUPA Facility Listing
Cupa facility list.

Date of Government Version: 11/20/2014
Date Data Arrived at EDR: 11/24/2014
Date Made Active in Reports: 01/07/2015
Number of Days to Update: 44

Source: Public Health Department
Telephone: 530-538-7149
Last EDR Contact: 11/23/2015
Next Scheduled EDR Contact: 01/25/2016
Data Release Frequency: No Update Planned

CALVERAS COUNTY:

CUPA Facility Listing
Cupa Facility Listing

Date of Government Version: 10/22/2015
Date Data Arrived at EDR: 10/23/2015
Date Made Active in Reports: 11/16/2015
Number of Days to Update: 24

Source: Calveras County Environmental Health
Telephone: 209-754-6399
Last EDR Contact: 09/28/2015
Next Scheduled EDR Contact: 01/11/2016
Data Release Frequency: Quarterly

COLUSA COUNTY:

CUPA Facility List
Cupa facility list.

Date of Government Version: 06/08/2015
Date Data Arrived at EDR: 09/22/2015
Date Made Active in Reports: 10/14/2015
Number of Days to Update: 22

Source: Health & Human Services
Telephone: 530-458-0396
Last EDR Contact: 11/09/2015
Next Scheduled EDR Contact: 02/22/2016
Data Release Frequency: Varies

CONTRA COSTA COUNTY:

Site List
List includes sites from the underground tank, hazardous waste generator and business plan/2185 programs.

Date of Government Version: 08/24/2015
Date Data Arrived at EDR: 08/25/2015
Date Made Active in Reports: 10/01/2015
Number of Days to Update: 37

Source: Contra Costa Health Services Department
Telephone: 925-646-2286
Last EDR Contact: 11/07/2015
Next Scheduled EDR Contact: 02/15/2016
Data Release Frequency: Semi-Annually

DEL NORTE COUNTY:

CUPA Facility List
Cupa Facility list

Date of Government Version: 05/20/2015
Date Data Arrived at EDR: 08/03/2015
Date Made Active in Reports: 09/03/2015
Number of Days to Update: 31

Source: Del Norte County Environmental Health Division
Telephone: 707-465-0426
Last EDR Contact: 11/13/2015
Next Scheduled EDR Contact: 02/15/2016
Data Release Frequency: Varies

EL DORADO COUNTY:

CUPA Facility List
CUPA facility list.

Date of Government Version: 09/23/2015
Date Data Arrived at EDR: 09/25/2015
Date Made Active in Reports: 10/15/2015
Number of Days to Update: 20

Source: El Dorado County Environmental Management Department
Telephone: 530-621-6623
Last EDR Contact: 11/07/2015
Next Scheduled EDR Contact: 02/15/2016
Data Release Frequency: Varies

FRESNO COUNTY:

CUPA Resources List
Certified Unified Program Agency. CUPA's are responsible for implementing a unified hazardous materials and hazardous waste management regulatory program. The agency provides oversight of businesses that deal with hazardous materials, operate underground storage tanks or aboveground storage tanks.

Date of Government Version: 10/15/2015
Date Data Arrived at EDR: 10/15/2015
Date Made Active in Reports: 11/16/2015
Number of Days to Update: 32

Source: Dept. of Community Health
Telephone: 559-445-3271
Last EDR Contact: 10/05/2015
Next Scheduled EDR Contact: 01/18/2016
Data Release Frequency: Semi-Annually

HUMBOLDT COUNTY:

CUPA Facility List
CUPA facility list.

Date of Government Version: 08/04/2015
Date Data Arrived at EDR: 08/07/2015
Date Made Active in Reports: 09/03/2015
Number of Days to Update: 27

Source: Humboldt County Environmental Health
Telephone: N/A
Last EDR Contact: 11/12/2015
Next Scheduled EDR Contact: 12/07/2015
Data Release Frequency: Varies

IMPERIAL COUNTY:

CUPA Facility List
Cupa facility list.

Date of Government Version: 08/11/2015
Date Data Arrived at EDR: 08/14/2015
Date Made Active in Reports: 09/03/2015
Number of Days to Update: 20

Source: San Diego Border Field Office
Telephone: 760-339-2777
Last EDR Contact: 10/26/2015
Next Scheduled EDR Contact: 02/08/2016
Data Release Frequency: Varies

INYO COUNTY:

CUPA Facility List
Cupa facility list.

Date of Government Version: 09/10/2013
Date Data Arrived at EDR: 09/11/2013
Date Made Active in Reports: 10/14/2013
Number of Days to Update: 33

Source: Inyo County Environmental Health Services
Telephone: 760-878-0238
Last EDR Contact: 11/18/2015
Next Scheduled EDR Contact: 03/07/2016
Data Release Frequency: Varies

KERN COUNTY:

Underground Storage Tank Sites & Tank Listing
Kern County Sites and Tanks Listing.

Date of Government Version: 05/19/2015
Date Data Arrived at EDR: 06/18/2015
Date Made Active in Reports: 07/22/2015
Number of Days to Update: 34

Source: Kern County Environment Health Services Department
Telephone: 661-862-8700
Last EDR Contact: 11/18/2015
Next Scheduled EDR Contact: 02/22/2016
Data Release Frequency: Quarterly

KINGS COUNTY:

CUPA Facility List
A listing of sites included in the county's Certified Unified Program Agency database. California's Secretary for Environmental Protection established the unified hazardous materials and hazardous waste regulatory program as required by chapter 6.11 of the California Health and Safety Code. The Unified Program consolidates the administration, permits, inspections, and enforcement activities.

Date of Government Version: 08/25/2015
Date Data Arrived at EDR: 08/27/2015
Date Made Active in Reports: 09/30/2015
Number of Days to Update: 34

Source: Kings County Department of Public Health
Telephone: 559-584-1411
Last EDR Contact: 11/18/2015
Next Scheduled EDR Contact: 03/07/2016
Data Release Frequency: Varies

LAKE COUNTY:

CUPA Facility List
Cupa facility list

Date of Government Version: 08/11/2015
Date Data Arrived at EDR: 08/14/2015
Date Made Active in Reports: 09/03/2015
Number of Days to Update: 20

Source: Lake County Environmental Health
Telephone: 707-263-1164
Last EDR Contact: 10/19/2015
Next Scheduled EDR Contact: 02/01/2016
Data Release Frequency: Varies

LOS ANGELES COUNTY:

San Gabriel Valley Areas of Concern
San Gabriel Valley areas where VOC contamination is at or above the MCL as designated by region 9 EPA office.

Date of Government Version: 03/30/2009
Date Data Arrived at EDR: 03/31/2009
Date Made Active in Reports: 10/23/2009
Number of Days to Update: 206

Source: EPA Region 9
Telephone: 415-972-3178
Last EDR Contact: 09/21/2015
Next Scheduled EDR Contact: 01/04/2016
Data Release Frequency: No Update Planned

HMS: Street Number List
Industrial Waste and Underground Storage Tank Sites.

Date of Government Version: 11/24/2014
Date Data Arrived at EDR: 01/30/2015
Date Made Active in Reports: 03/04/2015
Number of Days to Update: 33
Source: Department of Public Works
Telephone: 626-458-3517
Last EDR Contact: 10/09/2015
Next Scheduled EDR Contact: 01/25/2016
Data Release Frequency: Semi-Annually

List of Solid Waste Facilities
Solid Waste Facilities in Los Angeles County.

Date of Government Version: 10/19/2015
Date Data Arrived at EDR: 10/20/2015
Date Made Active in Reports: 11/19/2015
Number of Days to Update: 30
Source: La County Department of Public Works
Telephone: 818-458-5185
Last EDR Contact: 10/20/2015
Next Scheduled EDR Contact: 02/01/2016
Data Release Frequency: Varies

City of Los Angeles Landfills
Landfills owned and maintained by the City of Los Angeles.

Date of Government Version: 01/01/2015
Date Data Arrived at EDR: 07/27/2015
Date Made Active in Reports: 08/10/2015
Number of Days to Update: 14
Source: Engineering & Construction Division
Telephone: 213-473-7869
Last EDR Contact: 10/19/2015
Next Scheduled EDR Contact: 02/01/2016
Data Release Frequency: Varies

Site Mitigation List
Industrial sites that have had some sort of spill or complaint.

Date of Government Version: 01/15/2015
Date Data Arrived at EDR: 01/29/2015
Date Made Active in Reports: 03/10/2015
Number of Days to Update: 40
Source: Community Health Services
Telephone: 323-890-7806
Last EDR Contact: 10/19/2015
Next Scheduled EDR Contact: 02/01/2016
Data Release Frequency: Annually

City of El Segundo Underground Storage Tank
Underground storage tank sites located in El Segundo city.

Date of Government Version: 03/30/2015
Date Data Arrived at EDR: 04/02/2015
Date Made Active in Reports: 04/13/2015
Number of Days to Update: 11
Source: City of El Segundo Fire Department
Telephone: 310-524-2236
Last EDR Contact: 10/19/2015
Next Scheduled EDR Contact: 02/01/2016
Data Release Frequency: Semi-Annually

City of Long Beach Underground Storage Tank
Underground storage tank sites located in the city of Long Beach.

Date of Government Version: 03/03/2015
Date Data Arrived at EDR: 05/26/2015
Date Made Active in Reports: 06/11/2015
Number of Days to Update: 16
Source: City of Long Beach Fire Department
Telephone: 562-570-2563
Last EDR Contact: 10/26/2015
Next Scheduled EDR Contact: 02/08/2016
Data Release Frequency: Annually

City of Torrance Underground Storage Tank
Underground storage tank sites located in the city of Torrance.

Date of Government Version: 10/13/2015
Date Data Arrived at EDR: 10/14/2015
Date Made Active in Reports: 12/01/2015
Number of Days to Update: 48
Source: City of Torrance Fire Department
Telephone: 310-618-2973
Last EDR Contact: 10/09/2015
Next Scheduled EDR Contact: 01/25/2016
Data Release Frequency: Semi-Annually

MADERA COUNTY:

CUPA Facility List

A listing of sites included in the county's Certified Unified Program Agency database. California's Secretary for Environmental Protection established the unified hazardous materials and hazardous waste regulatory program as required by chapter 6.11 of the California Health and Safety Code. The Unified Program consolidates the administration, permits, inspections, and enforcement activities.

Date of Government Version: 09/15/2015
Date Data Arrived at EDR: 09/17/2015
Date Made Active in Reports: 10/14/2015
Number of Days to Update: 27

Source: Madera County Environmental Health
Telephone: 559-675-7823
Last EDR Contact: 11/18/2015
Next Scheduled EDR Contact: 03/07/2016
Data Release Frequency: Varies

MARIN COUNTY:

Underground Storage Tank Sites

Currently permitted USTs in Marin County.

Date of Government Version: 10/05/2015
Date Data Arrived at EDR: 10/08/2015
Date Made Active in Reports: 10/15/2015
Number of Days to Update: 7

Source: Public Works Department Waste Management
Telephone: 415-499-6647
Last EDR Contact: 10/05/2015
Next Scheduled EDR Contact: 01/18/2016
Data Release Frequency: Semi-Annually

MERCED COUNTY:

CUPA Facility List

CUPA facility list.

Date of Government Version: 09/21/2015
Date Data Arrived at EDR: 09/22/2015
Date Made Active in Reports: 11/03/2015
Number of Days to Update: 42

Source: Merced County Environmental Health
Telephone: 209-381-1094
Last EDR Contact: 11/18/2015
Next Scheduled EDR Contact: 03/07/2016
Data Release Frequency: Varies

MONO COUNTY:

CUPA Facility List

CUPA Facility List

Date of Government Version: 09/02/2015
Date Data Arrived at EDR: 09/04/2015
Date Made Active in Reports: 10/13/2015
Number of Days to Update: 39

Source: Mono County Health Department
Telephone: 760-932-5580
Last EDR Contact: 11/23/2015
Next Scheduled EDR Contact: 03/14/2016
Data Release Frequency: Varies

MONTEREY COUNTY:

CUPA Facility Listing

CUPA Program listing from the Environmental Health Division.

Date of Government Version: 06/30/2015
Date Data Arrived at EDR: 07/07/2015
Date Made Active in Reports: 07/16/2015
Number of Days to Update: 9

Source: Monterey County Health Department
Telephone: 831-796-1297
Last EDR Contact: 11/18/2015
Next Scheduled EDR Contact: 03/07/2016
Data Release Frequency: Varies

NAPA COUNTY:

Sites With Reported Contamination
A listing of leaking underground storage tank sites located in Napa county.

Date of Government Version: 12/05/2011
Date Data Arrived at EDR: 12/06/2011
Date Made Active in Reports: 02/07/2012
Number of Days to Update: 63
Source: Napa County Department of Environmental Management
Telephone: 707-253-4269
Last EDR Contact: 11/23/2015
Next Scheduled EDR Contact: 03/14/2016
Data Release Frequency: No Update Planned

Closed and Operating Underground Storage Tank Sites
Underground storage tank sites located in Napa county.

Date of Government Version: 01/15/2008
Date Data Arrived at EDR: 01/16/2008
Date Made Active in Reports: 02/08/2008
Number of Days to Update: 23
Source: Napa County Department of Environmental Management
Telephone: 707-253-4269
Last EDR Contact: 11/23/2015
Next Scheduled EDR Contact: 03/14/2016
Data Release Frequency: No Update Planned

NEVADA COUNTY:

CUPA Facility List
CUPA facility list.

Date of Government Version: 06/03/2015
Date Data Arrived at EDR: 06/04/2015
Date Made Active in Reports: 07/22/2015
Number of Days to Update: 48
Source: Community Development Agency
Telephone: 530-265-1467
Last EDR Contact: 11/06/2015
Next Scheduled EDR Contact: 02/15/2016
Data Release Frequency: Varies

ORANGE COUNTY:

List of Industrial Site Cleanups
Petroleum and non-petroleum spills.

Date of Government Version: 08/01/2015
Date Data Arrived at EDR: 08/10/2015
Date Made Active in Reports: 09/03/2015
Number of Days to Update: 24
Source: Health Care Agency
Telephone: 714-834-3446
Last EDR Contact: 11/10/2015
Next Scheduled EDR Contact: 02/22/2016
Data Release Frequency: Annually

List of Underground Storage Tank Cleanups
Orange County Underground Storage Tank Cleanups (LUST).

Date of Government Version: 08/03/2015
Date Data Arrived at EDR: 08/10/2015
Date Made Active in Reports: 09/11/2015
Number of Days to Update: 32
Source: Health Care Agency
Telephone: 714-834-3446
Last EDR Contact: 11/10/2015
Next Scheduled EDR Contact: 02/22/2016
Data Release Frequency: Quarterly

List of Underground Storage Tank Facilities
Orange County Underground Storage Tank Facilities (UST).

Date of Government Version: 08/01/2015
Date Data Arrived at EDR: 08/11/2015
Date Made Active in Reports: 09/03/2015
Number of Days to Update: 23
Source: Health Care Agency
Telephone: 714-834-3446
Last EDR Contact: 11/11/2015
Next Scheduled EDR Contact: 02/22/2016
Data Release Frequency: Quarterly

PLACER COUNTY:

Master List of Facilities
List includes aboveground tanks, underground tanks and cleanup sites.

Date of Government Version: 09/08/2015
Date Data Arrived at EDR: 09/08/2015
Date Made Active in Reports: 10/14/2015
Number of Days to Update: 36
Source: Placer County Health and Human Services
Telephone: 530-745-2363
Last EDR Contact: 09/08/2015
Next Scheduled EDR Contact: 12/21/2015
Data Release Frequency: Semi-Annually

RIVERSIDE COUNTY:

Listing of Underground Tank Cleanup Sites
Riverside County Underground Storage Tank Cleanup Sites (LUST).

Date of Government Version: 10/26/2015
Date Data Arrived at EDR: 10/28/2015
Date Made Active in Reports: 11/19/2015
Number of Days to Update: 22
Source: Department of Environmental Health
Telephone: 951-358-5055
Last EDR Contact: 09/21/2015
Next Scheduled EDR Contact: 01/04/2016
Data Release Frequency: Quarterly

Underground Storage Tank Tank List
Underground storage tank sites located in Riverside county.

Date of Government Version: 10/26/2015
Date Data Arrived at EDR: 10/28/2015
Date Made Active in Reports: 11/19/2015
Number of Days to Update: 22
Source: Department of Environmental Health
Telephone: 951-358-5055
Last EDR Contact: 09/21/2015
Next Scheduled EDR Contact: 01/04/2016
Data Release Frequency: Quarterly

SACRAMENTO COUNTY:

Toxic Site Clean-Up List
List of sites where unauthorized releases of potentially hazardous materials have occurred.

Date of Government Version: 08/03/2015
Date Data Arrived at EDR: 10/06/2015
Date Made Active in Reports: 11/16/2015
Number of Days to Update: 41
Source: Sacramento County Environmental Management
Telephone: 916-875-8406
Last EDR Contact: 10/06/2015
Next Scheduled EDR Contact: 01/18/2016
Data Release Frequency: Quarterly

Master Hazardous Materials Facility List
Any business that has hazardous materials on site - hazardous material storage sites, underground storage tanks, waste generators.

Date of Government Version: 08/03/2015
Date Data Arrived at EDR: 10/06/2015
Date Made Active in Reports: 11/06/2015
Number of Days to Update: 31
Source: Sacramento County Environmental Management
Telephone: 916-875-8406
Last EDR Contact: 10/06/2015
Next Scheduled EDR Contact: 01/18/2016
Data Release Frequency: Quarterly

SAN BERNARDINO COUNTY:

Hazardous Material Permits
This listing includes underground storage tanks, medical waste handlers/generators, hazardous materials handlers, hazardous waste generators, and waste oil generators/handlers.

Date of Government Version: 06/30/2015
Date Data Arrived at EDR: 07/07/2015
Date Made Active in Reports: 07/14/2015
Number of Days to Update: 7

Source: San Bernardino County Fire Department Hazardous Materials Division
Telephone: 909-387-3041
Last EDR Contact: 11/09/2015
Next Scheduled EDR Contact: 02/22/2016
Data Release Frequency: Quarterly

SAN DIEGO COUNTY:

Hazardous Materials Management Division Database

The database includes: HE58 - This report contains the business name, site address, business phone number, establishment 'H' permit number, type of permit, and the business status. HE17 - In addition to providing the same information provided in the HE58 listing, HE17 provides inspection dates, violations received by the establishment, hazardous waste generated, the quantity, method of storage, treatment/disposal of waste and the hauler, and information on underground storage tanks. Unauthorized Release List - Includes a summary of environmental contamination cases in San Diego County (underground tank cases, non-tank cases, groundwater contamination, and soil contamination are included.)

Date of Government Version: 09/23/2013
Date Data Arrived at EDR: 09/24/2013
Date Made Active in Reports: 10/17/2013
Number of Days to Update: 23

Source: Hazardous Materials Management Division
Telephone: 619-338-2268
Last EDR Contact: 09/08/2015
Next Scheduled EDR Contact: 12/21/2015
Data Release Frequency: Quarterly

Solid Waste Facilities

San Diego County Solid Waste Facilities.

Date of Government Version: 10/31/2014
Date Data Arrived at EDR: 11/21/2014
Date Made Active in Reports: 12/29/2014
Number of Days to Update: 38

Source: Department of Health Services
Telephone: 619-338-2209
Last EDR Contact: 10/26/2015
Next Scheduled EDR Contact: 02/08/2016
Data Release Frequency: Varies

Environmental Case Listing

The listing contains all underground tank release cases and projects pertaining to properties contaminated with hazardous substances that are actively under review by the Site Assessment and Mitigation Program.

Date of Government Version: 03/23/2010
Date Data Arrived at EDR: 06/15/2010
Date Made Active in Reports: 07/09/2010
Number of Days to Update: 24

Source: San Diego County Department of Environmental Health
Telephone: 619-338-2371
Last EDR Contact: 09/03/2015
Next Scheduled EDR Contact: 12/21/2015
Data Release Frequency: No Update Planned

SAN FRANCISCO COUNTY:

Local Oversite Facilities

A listing of leaking underground storage tank sites located in San Francisco county.

Date of Government Version: 09/19/2008
Date Data Arrived at EDR: 09/19/2008
Date Made Active in Reports: 09/29/2008
Number of Days to Update: 10

Source: Department Of Public Health San Francisco County
Telephone: 415-252-3920
Last EDR Contact: 11/09/2015
Next Scheduled EDR Contact: 02/22/2016
Data Release Frequency: Quarterly

Underground Storage Tank Information

Underground storage tank sites located in San Francisco county.

Date of Government Version: 11/29/2010
Date Data Arrived at EDR: 03/10/2011
Date Made Active in Reports: 03/15/2011
Number of Days to Update: 5

Source: Department of Public Health
Telephone: 415-252-3920
Last EDR Contact: 11/09/2015
Next Scheduled EDR Contact: 02/22/2016
Data Release Frequency: Quarterly

SAN JOAQUIN COUNTY:

San Joaquin Co. UST
A listing of underground storage tank locations in San Joaquin county.

Date of Government Version: 09/23/2015
Date Data Arrived at EDR: 09/25/2015
Date Made Active in Reports: 10/15/2015
Number of Days to Update: 20

Source: Environmental Health Department
Telephone: N/A
Last EDR Contact: 09/21/2015
Next Scheduled EDR Contact: 01/04/2016
Data Release Frequency: Semi-Annually

SAN LUIS OBISPO COUNTY:

CUPA Facility List
Cupa Facility List.

Date of Government Version: 08/25/2015
Date Data Arrived at EDR: 08/27/2015
Date Made Active in Reports: 09/30/2015
Number of Days to Update: 34

Source: San Luis Obispo County Public Health Department
Telephone: 805-781-5596
Last EDR Contact: 11/18/2015
Next Scheduled EDR Contact: 03/07/2016
Data Release Frequency: Varies

SAN MATEO COUNTY:

Business Inventory
List includes Hazardous Materials Business Plan, hazardous waste generators, and underground storage tanks.

Date of Government Version: 10/14/2015
Date Data Arrived at EDR: 10/15/2015
Date Made Active in Reports: 11/16/2015
Number of Days to Update: 32

Source: San Mateo County Environmental Health Services Division
Telephone: 650-363-1921
Last EDR Contact: 09/14/2015
Next Scheduled EDR Contact: 12/28/2015
Data Release Frequency: Annually

Fuel Leak List
A listing of leaking underground storage tank sites located in San Mateo county.

Date of Government Version: 09/16/2015
Date Data Arrived at EDR: 09/17/2015
Date Made Active in Reports: 11/05/2015
Number of Days to Update: 49

Source: San Mateo County Environmental Health Services Division
Telephone: 650-363-1921
Last EDR Contact: 09/14/2015
Next Scheduled EDR Contact: 12/28/2015
Data Release Frequency: Semi-Annually

SANTA BARBARA COUNTY:

CUPA Facility Listing
CUPA Program Listing from the Environmental Health Services division.

Date of Government Version: 09/08/2011
Date Data Arrived at EDR: 09/09/2011
Date Made Active in Reports: 10/07/2011
Number of Days to Update: 28

Source: Santa Barbara County Public Health Department
Telephone: 805-686-8167
Last EDR Contact: 11/18/2015
Next Scheduled EDR Contact: 03/07/2016
Data Release Frequency: Varies

SANTA CLARA COUNTY:

Cupa Facility List
Cupa facility list

Date of Government Version: 08/24/2015
Date Data Arrived at EDR: 08/28/2015
Date Made Active in Reports: 11/03/2015
Number of Days to Update: 67

Source: Department of Environmental Health
Telephone: 408-918-1973
Last EDR Contact: 11/18/2015
Next Scheduled EDR Contact: 03/07/2016
Data Release Frequency: Varies

HIST LUST - Fuel Leak Site Activity Report
A listing of open and closed leaking underground storage tanks. This listing is no longer updated by the county. Leaking underground storage tanks are now handled by the Department of Environmental Health.

Date of Government Version: 03/29/2005
Date Data Arrived at EDR: 03/30/2005
Date Made Active in Reports: 04/21/2005
Number of Days to Update: 22

Source: Santa Clara Valley Water District
Telephone: 408-265-2600
Last EDR Contact: 03/23/2009
Next Scheduled EDR Contact: 06/22/2009
Data Release Frequency: No Update Planned

LOP Listing
A listing of leaking underground storage tanks located in Santa Clara county.

Date of Government Version: 03/03/2014
Date Data Arrived at EDR: 03/05/2014
Date Made Active in Reports: 03/18/2014
Number of Days to Update: 13

Source: Department of Environmental Health
Telephone: 408-918-3417
Last EDR Contact: 11/23/2015
Next Scheduled EDR Contact: 03/14/2016
Data Release Frequency: Annually

Hazardous Material Facilities
Hazardous material facilities, including underground storage tank sites.

Date of Government Version: 08/10/2015
Date Data Arrived at EDR: 08/14/2015
Date Made Active in Reports: 09/03/2015
Number of Days to Update: 20

Source: City of San Jose Fire Department
Telephone: 408-535-7694
Last EDR Contact: 11/18/2015
Next Scheduled EDR Contact: 02/22/2016
Data Release Frequency: Annually

SANTA CRUZ COUNTY:

CUPA Facility List
CUPA facility listing.

Date of Government Version: 08/25/2015
Date Data Arrived at EDR: 08/26/2015
Date Made Active in Reports: 10/01/2015
Number of Days to Update: 36

Source: Santa Cruz County Environmental Health
Telephone: 831-464-2761
Last EDR Contact: 11/18/2015
Next Scheduled EDR Contact: 03/07/2016
Data Release Frequency: Varies

SHASTA COUNTY:

CUPA Facility List
Cupa Facility List.

Date of Government Version: 09/15/2015
Date Data Arrived at EDR: 09/17/2015
Date Made Active in Reports: 11/05/2015
Number of Days to Update: 49

Source: Shasta County Department of Resource Management
Telephone: 530-225-5789
Last EDR Contact: 11/18/2015
Next Scheduled EDR Contact: 03/07/2016
Data Release Frequency: Varies

SOLANO COUNTY:

Leaking Underground Storage Tanks
A listing of leaking underground storage tank sites located in Solano county.

Date of Government Version: 09/02/2015
Date Data Arrived at EDR: 09/17/2015
Date Made Active in Reports: 11/05/2015
Number of Days to Update: 49

Source: Solano County Department of Environmental Management
Telephone: 707-784-6770
Last EDR Contact: 09/10/2015
Next Scheduled EDR Contact: 12/28/2015
Data Release Frequency: Quarterly

Underground Storage Tanks
Underground storage tank sites located in Solano county.

Date of Government Version: 09/02/2015
Date Data Arrived at EDR: 09/18/2015
Date Made Active in Reports: 10/15/2015
Number of Days to Update: 27

Source: Solano County Department of Environmental Management
Telephone: 707-784-6770
Last EDR Contact: 09/10/2015
Next Scheduled EDR Contact: 12/28/2015
Data Release Frequency: Quarterly

SONOMA COUNTY:

Cupa Facility List
Cupa Facility list

Date of Government Version: 09/28/2015
Date Data Arrived at EDR: 09/30/2015
Date Made Active in Reports: 11/05/2015
Number of Days to Update: 36

Source: County of Sonoma Fire & Emergency Services Department
Telephone: 707-565-1174
Last EDR Contact: 09/28/2015
Next Scheduled EDR Contact: 01/11/2016
Data Release Frequency: Varies

Leaking Underground Storage Tank Sites
A listing of leaking underground storage tank sites located in Sonoma county.

Date of Government Version: 10/01/2015
Date Data Arrived at EDR: 10/02/2015
Date Made Active in Reports: 11/05/2015
Number of Days to Update: 34

Source: Department of Health Services
Telephone: 707-565-6565
Last EDR Contact: 09/28/2015
Next Scheduled EDR Contact: 01/11/2016
Data Release Frequency: Quarterly

SUTTER COUNTY:

Underground Storage Tanks
Underground storage tank sites located in Sutter county.

Date of Government Version: 06/05/2015
Date Data Arrived at EDR: 06/09/2015
Date Made Active in Reports: 07/06/2015
Number of Days to Update: 27

Source: Sutter County Department of Agriculture
Telephone: 530-822-7500
Last EDR Contact: 09/08/2015
Next Scheduled EDR Contact: 12/21/2015
Data Release Frequency: Semi-Annually

TUOLUMNE COUNTY:

CUPA Facility List
Cupa facility list

Date of Government Version: 07/13/2015
Date Data Arrived at EDR: 07/28/2015
Date Made Active in Reports: 08/03/2015
Number of Days to Update: 6

Source: Divison of Environmental Health
Telephone: 209-533-5633
Last EDR Contact: 10/26/2015
Next Scheduled EDR Contact: 02/08/2016
Data Release Frequency: Varies

VENTURA COUNTY:

Business Plan, Hazardous Waste Producers, and Operating Underground Tanks

The BWT list indicates by site address whether the Environmental Health Division has Business Plan (B), Waste Producer (W), and/or Underground Tank (T) information.

Date of Government Version: 07/27/2015
Date Data Arrived at EDR: 08/17/2015
Date Made Active in Reports: 09/03/2015
Number of Days to Update: 17

Source: Ventura County Environmental Health Division
Telephone: 805-654-2813
Last EDR Contact: 08/12/2015
Next Scheduled EDR Contact: 11/30/2015
Data Release Frequency: Quarterly

Inventory of Illegal Abandoned and Inactive Sites

Ventura County Inventory of Closed, Illegal Abandoned, and Inactive Sites.

Date of Government Version: 12/01/2011
Date Data Arrived at EDR: 12/01/2011
Date Made Active in Reports: 01/19/2012
Number of Days to Update: 49

Source: Environmental Health Division
Telephone: 805-654-2813
Last EDR Contact: 10/02/2015
Next Scheduled EDR Contact: 01/18/2016
Data Release Frequency: Annually

Listing of Underground Tank Cleanup Sites

Ventura County Underground Storage Tank Cleanup Sites (LUST).

Date of Government Version: 05/29/2008
Date Data Arrived at EDR: 06/24/2008
Date Made Active in Reports: 07/31/2008
Number of Days to Update: 37

Source: Environmental Health Division
Telephone: 805-654-2813
Last EDR Contact: 11/13/2015
Next Scheduled EDR Contact: 02/29/2016
Data Release Frequency: Quarterly

Medical Waste Program List

To protect public health and safety and the environment from potential exposure to disease causing agents, the Environmental Health Division Medical Waste Program regulates the generation, handling, storage, treatment and disposal of medical waste throughout the County.

Date of Government Version: 09/28/2015
Date Data Arrived at EDR: 10/28/2015
Date Made Active in Reports: 11/19/2015
Number of Days to Update: 22

Source: Ventura County Resource Management Agency
Telephone: 805-654-2813
Last EDR Contact: 10/26/2015
Next Scheduled EDR Contact: 02/08/2016
Data Release Frequency: Quarterly

Underground Tank Closed Sites List

Ventura County Operating Underground Storage Tank Sites (UST)/Underground Tank Closed Sites List.

Date of Government Version: 08/26/2015
Date Data Arrived at EDR: 09/15/2015
Date Made Active in Reports: 10/15/2015
Number of Days to Update: 30

Source: Environmental Health Division
Telephone: 805-654-2813
Last EDR Contact: 09/15/2015
Next Scheduled EDR Contact: 12/28/2015
Data Release Frequency: Quarterly

YOLO COUNTY:

Underground Storage Tank Comprehensive Facility Report

Underground storage tank sites located in Yolo county.

Date of Government Version: 10/19/2015
Date Data Arrived at EDR: 10/27/2015
Date Made Active in Reports: 11/19/2015
Number of Days to Update: 23

Source: Yolo County Department of Health
Telephone: 530-666-8646
Last EDR Contact: 10/19/2015
Next Scheduled EDR Contact: 01/18/2016
Data Release Frequency: Annually

YUBA COUNTY:

CUPA Facility List
CUPA facility listing for Yuba County.

Date of Government Version: 08/04/2015
Date Data Arrived at EDR: 08/07/2015
Date Made Active in Reports: 09/03/2015
Number of Days to Update: 27

Source: Yuba County Environmental Health Department
Telephone: 530-749-7523
Last EDR Contact: 11/13/2015
Next Scheduled EDR Contact: 02/15/2016
Data Release Frequency: Varies

OTHER DATABASE(S)

Depending on the geographic area covered by this report, the data provided in these specialty databases may or may not be complete. For example, the existence of wetlands information data in a specific report does not mean that all wetlands in the area covered by the report are included. Moreover, the absence of any reported wetlands information does not necessarily mean that wetlands do not exist in the area covered by the report.

CT MANIFEST: Hazardous Waste Manifest Data
Facility and manifest data. Manifest is a document that lists and tracks hazardous waste from the generator through transporters to a tsd facility.

Date of Government Version: 07/30/2013
Date Data Arrived at EDR: 08/19/2013
Date Made Active in Reports: 10/03/2013
Number of Days to Update: 45

Source: Department of Energy & Environmental Protection
Telephone: 860-424-3375
Last EDR Contact: 11/16/2015
Next Scheduled EDR Contact: 02/29/2016
Data Release Frequency: No Update Planned

NJ MANIFEST: Manifest Information
Hazardous waste manifest information.

Date of Government Version: 12/31/2013
Date Data Arrived at EDR: 07/17/2015
Date Made Active in Reports: 08/12/2015
Number of Days to Update: 26

Source: Department of Environmental Protection
Telephone: N/A
Last EDR Contact: 10/13/2015
Next Scheduled EDR Contact: 01/25/2016
Data Release Frequency: Annually

NY MANIFEST: Facility and Manifest Data
Manifest is a document that lists and tracks hazardous waste from the generator through transporters to a TSD facility.

Date of Government Version: 08/01/2015
Date Data Arrived at EDR: 08/06/2015
Date Made Active in Reports: 08/24/2015
Number of Days to Update: 18

Source: Department of Environmental Conservation
Telephone: 518-402-8651
Last EDR Contact: 11/08/2015
Next Scheduled EDR Contact: 02/15/2016
Data Release Frequency: Annually

PA MANIFEST: Manifest Information
Hazardous waste manifest information.

Date of Government Version: 12/31/2014
Date Data Arrived at EDR: 07/24/2015
Date Made Active in Reports: 08/18/2015
Number of Days to Update: 25

Source: Department of Environmental Protection
Telephone: 717-783-8990
Last EDR Contact: 10/19/2015
Next Scheduled EDR Contact: 02/01/2016
Data Release Frequency: Annually

RI MANIFEST: Manifest information
Hazardous waste manifest information

Date of Government Version: 12/31/2013
Date Data Arrived at EDR: 06/19/2015
Date Made Active in Reports: 07/15/2015
Number of Days to Update: 26

Source: Department of Environmental Management
Telephone: 401-222-2797
Last EDR Contact: 11/19/2015
Next Scheduled EDR Contact: 03/07/2016
Data Release Frequency: Annually

WI MANIFEST: Manifest Information
Hazardous waste manifest information.

Date of Government Version: 12/31/2014
Date Data Arrived at EDR: 03/19/2015
Date Made Active in Reports: 04/07/2015
Number of Days to Update: 19

Source: Department of Natural Resources
Telephone: N/A
Last EDR Contact: 09/10/2015
Next Scheduled EDR Contact: 12/28/2015
Data Release Frequency: Annually

Oil/Gas Pipelines
Source: PennWell Corporation
Petroleum Bundle (Crude Oil, Refined Products, Petrochemicals, Gas Liquids (LPG/NGL), and Specialty Gases (Miscellaneous)) N = Natural Gas Bundle (Natural Gas, Gas Liquids (LPG/NGL), and Specialty Gases (Miscellaneous)). This map includes information copyrighted by PennWell Corporation. This information is provided on a best effort basis and PennWell Corporation does not guarantee its accuracy nor warrant its fitness for any particular purpose. Such information has been reprinted with the permission of PennWell.

Electric Power Transmission Line Data
Source: PennWell Corporation
This map includes information copyrighted by PennWell Corporation. This information is provided on a best effort basis and PennWell Corporation does not guarantee its accuracy nor warrant its fitness for any particular purpose. Such information has been reprinted with the permission of PennWell.

Sensitive Receptors: There are individuals deemed sensitive receptors due to their fragile immune systems and special sensitivity to environmental discharges. These sensitive receptors typically include the elderly, the sick, and children. While the location of all sensitive receptors cannot be determined, EDR indicates those buildings and facilities - schools, daycares, hospitals, medical centers, and nursing homes - where individuals who are sensitive receptors are likely to be located.

AHA Hospitals:
Source: American Hospital Association, Inc.
Telephone: 312-280-5991
The database includes a listing of hospitals based on the American Hospital Association's annual survey of hospitals.

Medical Centers: Provider of Services Listing
Source: Centers for Medicare & Medicaid Services
Telephone: 410-786-3000
A listing of hospitals with Medicare provider number, produced by Centers of Medicare & Medicaid Services, a federal agency within the U.S. Department of Health and Human Services.

Nursing Homes
Source: National Institutes of Health
Telephone: 301-594-6248
Information on Medicare and Medicaid certified nursing homes in the United States.

Public Schools
Source: National Center for Education Statistics
Telephone: 202-502-7300
The National Center for Education Statistics' primary database on elementary and secondary public education in the United States. It is a comprehensive, annual, national statistical database of all public elementary and secondary schools and school districts, which contains data that are comparable across all states.

Private Schools
Source: National Center for Education Statistics
Telephone: 202-502-7300
The National Center for Education Statistics' primary database on private school locations in the United States.

Daycare Centers: Licensed Facilities
Source: Department of Social Services
Telephone: 916-657-4041

Flood Zone Data: This data, available in select counties across the country, was obtained by EDR in 2003 & 2011 from the Federal Emergency Management Agency (FEMA). Data depicts 100-year and 500-year flood zones as defined by FEMA.

NWI: National Wetlands Inventory. This data, available in select counties across the country, was obtained by EDR in 2002, 2005 and 2010 from the U.S. Fish and Wildlife Service.

State Wetlands Data: Wetland Inventory
Source: Department of Fish & Game
Telephone: 916-445-0411

GOVERNMENT RECORDS SEARCHED / DATA CURRENCY TRACKING

Current USGS 7.5 Minute Topographic Map
Source: U.S. Geological Survey

STREET AND ADDRESS INFORMATION

© 2010 Tele Atlas North America, Inc. All rights reserved. This material is proprietary and the subject of copyright protection and other intellectual property rights owned by or licensed to Tele Atlas North America, Inc. The use of this material is subject to the terms of a license agreement. You will be held liable for any unauthorized copying or disclosure of this material.

GEOCHECK ®- PHYSICAL SETTING SOURCE ADDENDUM

TARGET PROPERTY ADDRESS

24765 HESPERIAN BOULEVARD
24765 HESPERIAN BOULEVARD
HAYWARD, CA 94545

TARGET PROPERTY COORDINATES

Latitude (North):	37.6468 - 37° 38' 48.48''
Longitude (West):	122.1071 - 122° 6' 25.56''
Universal Tranverse Mercator:	Zone 10
UTM X (Meters):	578771.5
UTM Y (Meters):	4166798.0
Elevation:	44 ft. above sea level

USGS TOPOGRAPHIC MAP

Target Property Map:	5640616 HAYWARD, CA
Version Date:	2012
Northwest Map:	5641120 SAN LEANDRO, CA
Version Date:	2012

EDR's GeoCheck Physical Setting Source Addendum is provided to assist the environmental professional in forming an opinion about the impact of potential contaminant migration.

Assessment of the impact of contaminant migration generally has two principal investigative components:

1. Groundwater flow direction, and
2. Groundwater flow velocity.

Groundwater flow direction may be impacted by surface topography, hydrology, hydrogeology, characteristics of the soil, and nearby wells. Groundwater flow velocity is generally impacted by the nature of the geologic strata.

GEOCHECK® - PHYSICAL SETTING SOURCE SUMMARY

GROUNDWATER FLOW DIRECTION INFORMATION

Groundwater flow direction for a particular site is best determined by a qualified environmental professional using site-specific well data. If such data is not reasonably ascertainable, it may be necessary to rely on other sources of information, such as surface topographic information, hydrologic information, hydrogeologic data collected on nearby properties, and regional groundwater flow information (from deep aquifers).

TOPOGRAPHIC INFORMATION

Surface topography may be indicative of the direction of surficial groundwater flow. This information can be used to assist the environmental professional in forming an opinion about the impact of nearby contaminated properties or, should contamination exist on the target property, what downgradient sites might be impacted.

TARGET PROPERTY TOPOGRAPHY

General Topographic Gradient: General WSW

SURROUNDING TOPOGRAPHY: ELEVATION PROFILES

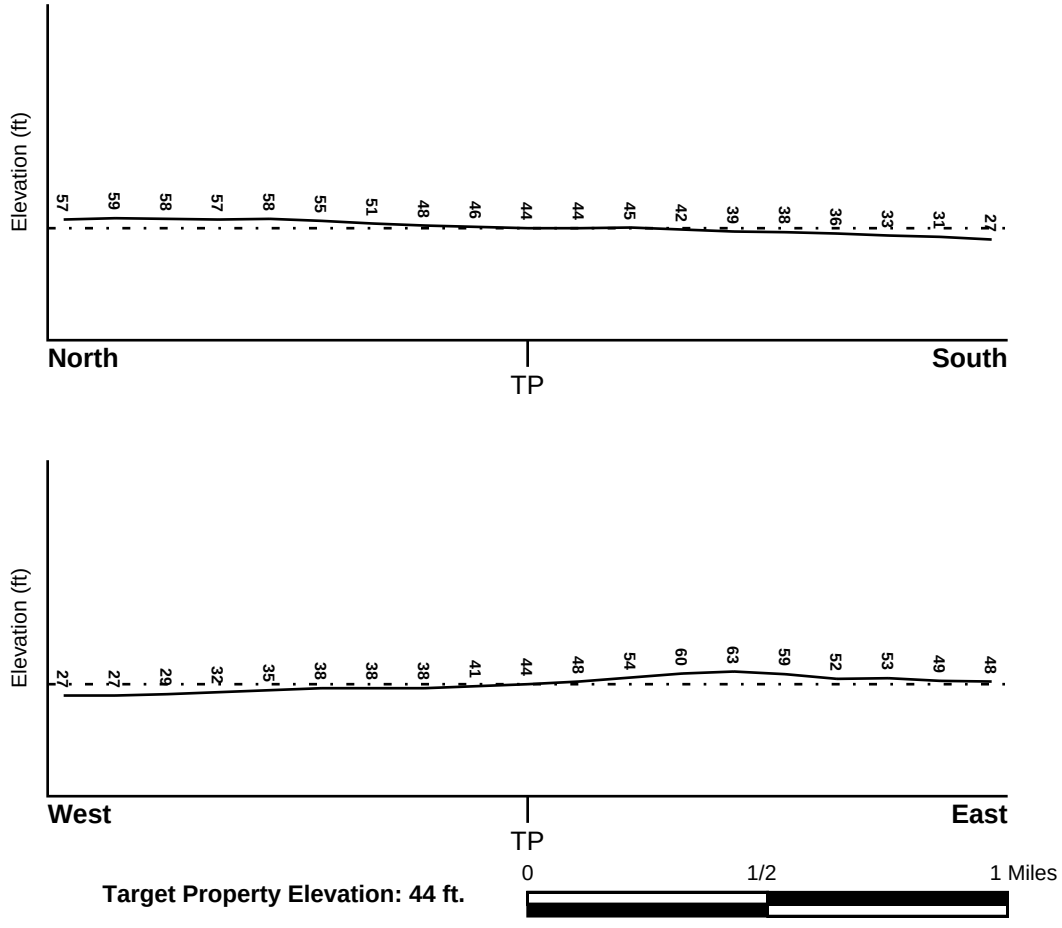

Target Property Elevation: 44 ft.

Source: Topography has been determined from the USGS 7.5' Digital Elevation Model and should be evaluated on a relative (not an absolute) basis. Relative elevation information between sites of close proximity should be field verified.

GEOCHECK® - PHYSICAL SETTING SOURCE SUMMARY

HYDROLOGIC INFORMATION

Surface water can act as a hydrologic barrier to groundwater flow. Such hydrologic information can be used to assist the environmental professional in forming an opinion about the impact of nearby contaminated properties or, should contamination exist on the target property, what downgradient sites might be impacted.

Refer to the Physical Setting Source Map following this summary for hydrologic information (major waterways and bodies of water).

FEMA FLOOD ZONE

Target Property County	FEMA Flood Electronic Data
ALAMEDA, CA	YES - refer to the Overview Map and Detail Map

Flood Plain Panel at Target Property: 06001C - FEMA DFIRM Flood data

Additional Panels in search area: Not Reported

NATIONAL WETLAND INVENTORY

NWI Quad at Target Property	NWI Electronic Data Coverage
HAYWARD	YES - refer to the Overview Map and Detail Map

HYDROGEOLOGIC INFORMATION

Hydrogeologic information obtained by installation of wells on a specific site can often be an indicator of groundwater flow direction in the immediate area. Such hydrogeologic information can be used to assist the environmental professional in forming an opinion about the impact of nearby contaminated properties or, should contamination exist on the target property, what downgradient sites might be impacted.

Site-Specific Hydrogeological Data*:

Search Radius:	1.25 miles
Location Relative to TP:	1/2 - 1 Mile WNW
Site Name:	Hayward Air National Guard Base
Site EPA ID Number:	CA3572890140
Groundwater Flow Direction:	TOWARDS SAN FRANCISCO BAY.
Measured Depth to Water:	10 feet to 15 feet.
Hydraulic Connection:	Information is not available about the hydraulic connection between aquifers under the site.
Sole Source Aquifer:	No information about a sole source aquifer is available
Data Quality:	Information is inferred in the CERCLIS investigation report(s)

AQUIFLOW®

Search Radius: 1.000 Mile.

EDR has developed the AQUIFLOW Information System to provide data on the general direction of groundwater flow at specific points. EDR has reviewed reports submitted by environmental professionals to regulatory authorities at select sites and has extracted the date of the report, groundwater flow direction as determined hydrogeologically, and the depth to water table.

MAP ID	LOCATION FROM TP	GENERAL DIRECTION GROUNDWATER FLOW
1	0 - 1/8 Mile NNE	W
4	1/8 - 1/4 Mile NNW	SW

* ©1996 Site--specific hydrogeological data gathered by CERCLIS Alerts, Inc., Bainbridge Island, WA. All rights reserved. All of the information and opinions presented are those of the cited EPA report(s), which were completed under a Comprehensive Environmental Response Compensation and Liability Information System (CERCLIS) investigation.

GEOCHECK® - PHYSICAL SETTING SOURCE SUMMARY

MAP ID	LOCATION FROM TP	GENERAL DIRECTION GROUNDWATER FLOW
5	1/4 - 1/2 Mile East	SW
C9	1/4 - 1/2 Mile NNW	SW, NW, Vary
C10	1/4 - 1/2 Mile NNW	SW, NW, Vary
13	1/2 - 1 Mile SSE	Varies
G18	1/2 - 1 Mile WNW	SW
G19	1/2 - 1 Mile WNW	WSW
G20	1/2 - 1 Mile WNW	Varies
21	1/2 - 1 Mile NNE	WSW
H23	1/2 - 1 Mile West	SW
H24	1/2 - 1 Mile West	SW
25	1/2 - 1 Mile West	W
26	1/2 - 1 Mile WSW	SW
27	1/2 - 1 Mile WSW	SW, W, NW
29	1/2 - 1 Mile WNW	W
I30	1/2 - 1 Mile West	N, S
J31	1/2 - 1 Mile WSW	SW
J33	1/2 - 1 Mile SW	SW
35	1/2 - 1 Mile WNW	NW
36	1/2 - 1 Mile SSW	Not Reported
38	1/2 - 1 Mile SSE	SW
39	1/2 - 1 Mile ENE	SSW
40	1/2 - 1 Mile SW	SW

For additional site information, refer to Physical Setting Source Map Findings.

GEOCHECK® - PHYSICAL SETTING SOURCE SUMMARY

GROUNDWATER FLOW VELOCITY INFORMATION

Groundwater flow velocity information for a particular site is best determined by a qualified environmental professional using site specific geologic and soil strata data. If such data are not reasonably ascertainable, it may be necessary to rely on other sources of information, including geologic age identification, rock stratigraphic unit and soil characteristics data collected on nearby properties and regional soil information. In general, contaminant plumes move more quickly through sandy-gravelly types of soils than silty-clayey types of soils.

GEOLOGIC INFORMATION IN GENERAL AREA OF TARGET PROPERTY

Geologic information can be used by the environmental professional in forming an opinion about the relative speed at which contaminant migration may be occurring.

ROCK STRATIGRAPHIC UNIT

Era:	Cenozoic
System:	Quaternary
Series:	Quaternary
Code:	Q *(decoded above as Era, System & Series)*

GEOLOGIC AGE IDENTIFICATION

Category: Stratifed Sequence

Geologic Age and Rock Stratigraphic Unit Source: P.G. Schruben, R.E. Arndt and W.J. Bawiec, Geology of the Conterminous U.S. at 1:2,500,000 Scale - a digital representation of the 1974 P.B. King and H.M. Beikman Map, USGS Digital Data Series DDS - 11 (1994).

SSURGO SOIL MAP - 4483770.2s

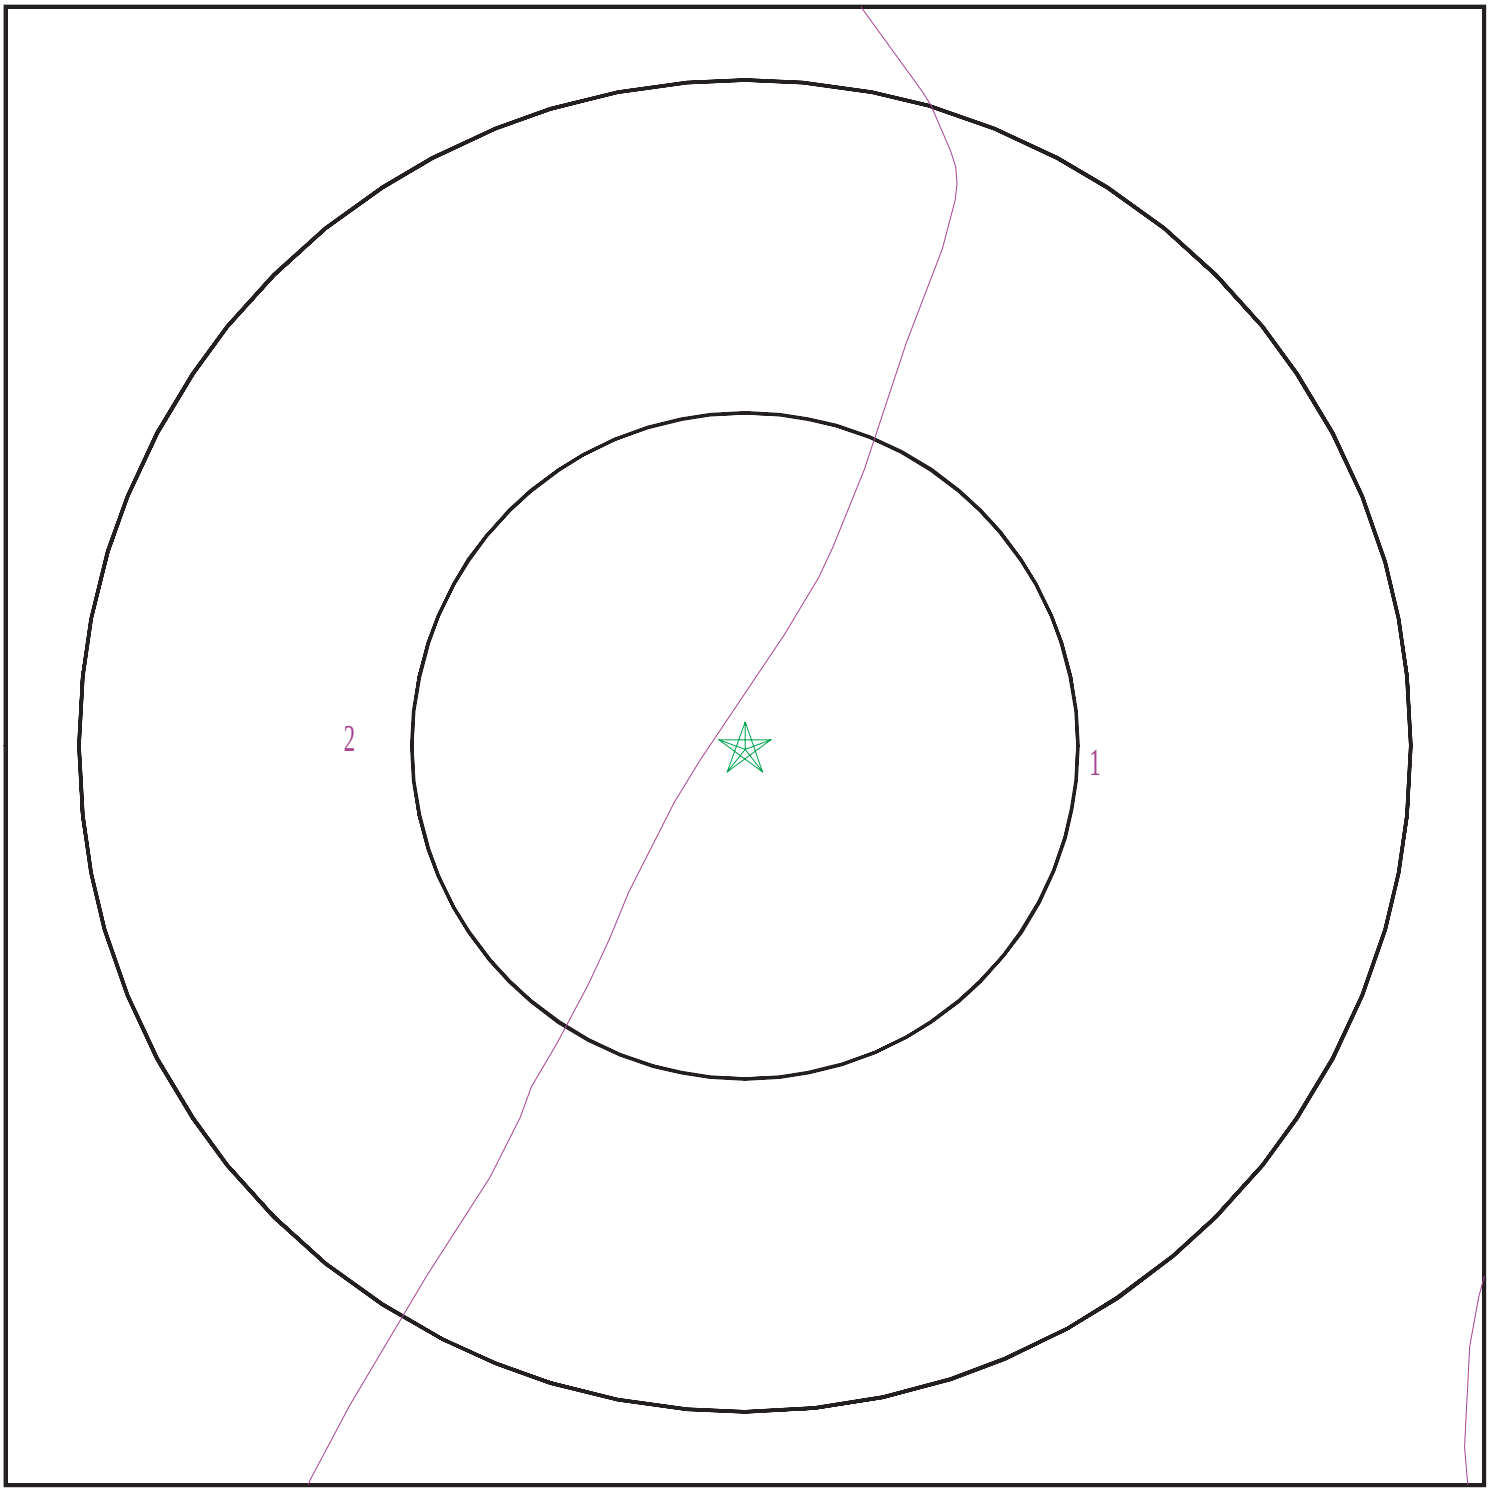

Target Property
SSURGO Soil
Water

0 1/16 1/8 1/4 Miles

N

SITE NAME:	24765 Hesperian Boulevard	CLIENT:	Engeo
ADDRESS:	24765 Hesperian Boulevard Hayward CA 94545	CONTACT:	Madeline Downing
		INQUIRY #:	4483770.2s
LAT/LONG:	37.6468 / 122.1071	DATE:	December 04, 2015 12:49 pm

Copyright © 2015 EDR, Inc. © 2010 Tele Atlas Rel. 07/2009.

GEOCHECK® - PHYSICAL SETTING SOURCE SUMMARY

DOMINANT SOIL COMPOSITION IN GENERAL AREA OF TARGET PROPERTY

The U.S. Department of Agriculture's (USDA) Soil Conservation Service (SCS) leads the National Cooperative Soil Survey (NCSS) and is responsible for collecting, storing, maintaining and distributing soil survey information for privately owned lands in the United States. A soil map in a soil survey is a representation of soil patterns in a landscape. The following information is based on Soil Conservation Service SSURGO data.

Soil Map ID: 1

Soil Component Name: Botella

Soil Surface Texture: loam

Hydrologic Group: Class B - Moderate infiltration rates. Deep and moderately deep, moderately well and well drained soils with moderately coarse textures.

Soil Drainage Class: Well drained

Hydric Status: Partially hydric

Corrosion Potential - Uncoated Steel: Moderate

Depth to Bedrock Min: > 0 inches

Depth to Watertable Min: > 0 inches

Soil Layer Information

	Boundary			Classification		Saturated hydraulic conductivity micro m/sec	Soil Reaction (pH)
Layer	Upper	Lower	Soil Texture Class	AASHTO Group	Unified Soil		
1	0 inches	9 inches	loam	Silt-Clay Materials (more than 35 pct. passing No. 200), Silty Soils.	FINE-GRAINED SOILS, Silts and Clays (liquid limit less than 50%), Lean Clay	Max: 14 Min: 4	Max: 7.8 Min: 6.6
2	9 inches	33 inches	clay loam	Silt-Clay Materials (more than 35 pct. passing No. 200), Clayey Soils.	FINE-GRAINED SOILS, Silts and Clays (liquid limit less than 50%), Lean Clay	Max: 4 Min: 1.4	Max: 7.8 Min: 6.6
3	33 inches	59 inches	silt loam	Silt-Clay Materials (more than 35 pct. passing No. 200), Clayey Soils.	FINE-GRAINED SOILS, Silts and Clays (liquid limit less than 50%), Lean Clay	Max: 4 Min: 1.4	Max: 8.4 Min: 7.4

GEOCHECK® - PHYSICAL SETTING SOURCE SUMMARY

Soil Map ID: 2

Soil Component Name: Danville

Soil Surface Texture: silty clay loam

Hydrologic Group: Class C - Slow infiltration rates. Soils with layers impeding downward movement of water, or soils with moderately fine or fine textures.

Soil Drainage Class: Well drained

Hydric Status: Partially hydric

Corrosion Potential - Uncoated Steel: High

Depth to Bedrock Min: > 0 inches

Depth to Watertable Min: > 0 inches

Soil Layer Information							
	Boundary			Classification		Saturated hydraulic conductivity micro m/sec	Soil Reaction (pH)
Layer	Upper	Lower	Soil Texture Class	AASHTO Group	Unified Soil		
1	0 inches	20 inches	silty clay loam	Silt-Clay Materials (more than 35 pct. passing No. 200), Clayey Soils.	FINE-GRAINED SOILS, Silts and Clays (liquid limit less than 50%), Lean Clay	Max: 4 Min: 1.4	Max: 7.3 Min: 6.1
2	20 inches	53 inches	silty clay	Silt-Clay Materials (more than 35 pct. passing No. 200), Clayey Soils.	FINE-GRAINED SOILS, Silts and Clays (liquid limit 50% or more), Fat Clay.	Max: 1.4 Min: 0.42	Max: 7.3 Min: 6.1
3	53 inches	79 inches	silty clay loam	Silt-Clay Materials (more than 35 pct. passing No. 200), Clayey Soils.	FINE-GRAINED SOILS, Silts and Clays (liquid limit less than 50%), Lean Clay	Max: 4 Min: 1.4	Max: 8.4 Min: 6.6

LOCAL / REGIONAL WATER AGENCY RECORDS

EDR Local/Regional Water Agency records provide water well information to assist the environmental professional in assessing sources that may impact ground water flow direction, and in forming an opinion about the impact of contaminant migration on nearby drinking water wells.

GEOCHECK® - PHYSICAL SETTING SOURCE SUMMARY

WELL SEARCH DISTANCE INFORMATION

DATABASE	SEARCH DISTANCE (miles)
Federal USGS	1.000
Federal FRDS PWS	Nearest PWS within 1 mile
State Database	1.000

FEDERAL USGS WELL INFORMATION

MAP ID	WELL ID	LOCATION FROM TP
A3	USGS40000184404	1/8 - 1/4 Mile South
B7	USGS40000184374	1/4 - 1/2 Mile SW
D12	USGS40000184424	1/2 - 1 Mile East
E14	USGS40000184447	1/2 - 1 Mile East
F15	USGS40000184498	1/2 - 1 Mile NW
22	USGS40000184359	1/2 - 1 Mile SW
28	USGS40000184476	1/2 - 1 Mile WNW
34	USGS40000184542	1/2 - 1 Mile NE
41	USGS40000184522	1/2 - 1 Mile NW

FEDERAL FRDS PUBLIC WATER SUPPLY SYSTEM INFORMATION

MAP ID	WELL ID	LOCATION FROM TP
No PWS System Found		

Note: PWS System location is not always the same as well location.

STATE DATABASE WELL INFORMATION

MAP ID	WELL ID	LOCATION FROM TP
A2	CADW60000033530	0 - 1/8 Mile South
B6	3488	1/4 - 1/2 Mile SW
B8	3	1/4 - 1/2 Mile SW
D11	CADW60000017351	1/2 - 1 Mile East
E16	CADW60000017350	1/2 - 1 Mile East
F17	26	1/2 - 1 Mile NW
I32	CADW60000017352	1/2 - 1 Mile West
37	23	1/2 - 1 Mile NE

PHYSICAL SETTING SOURCE MAP - 4483770.2s

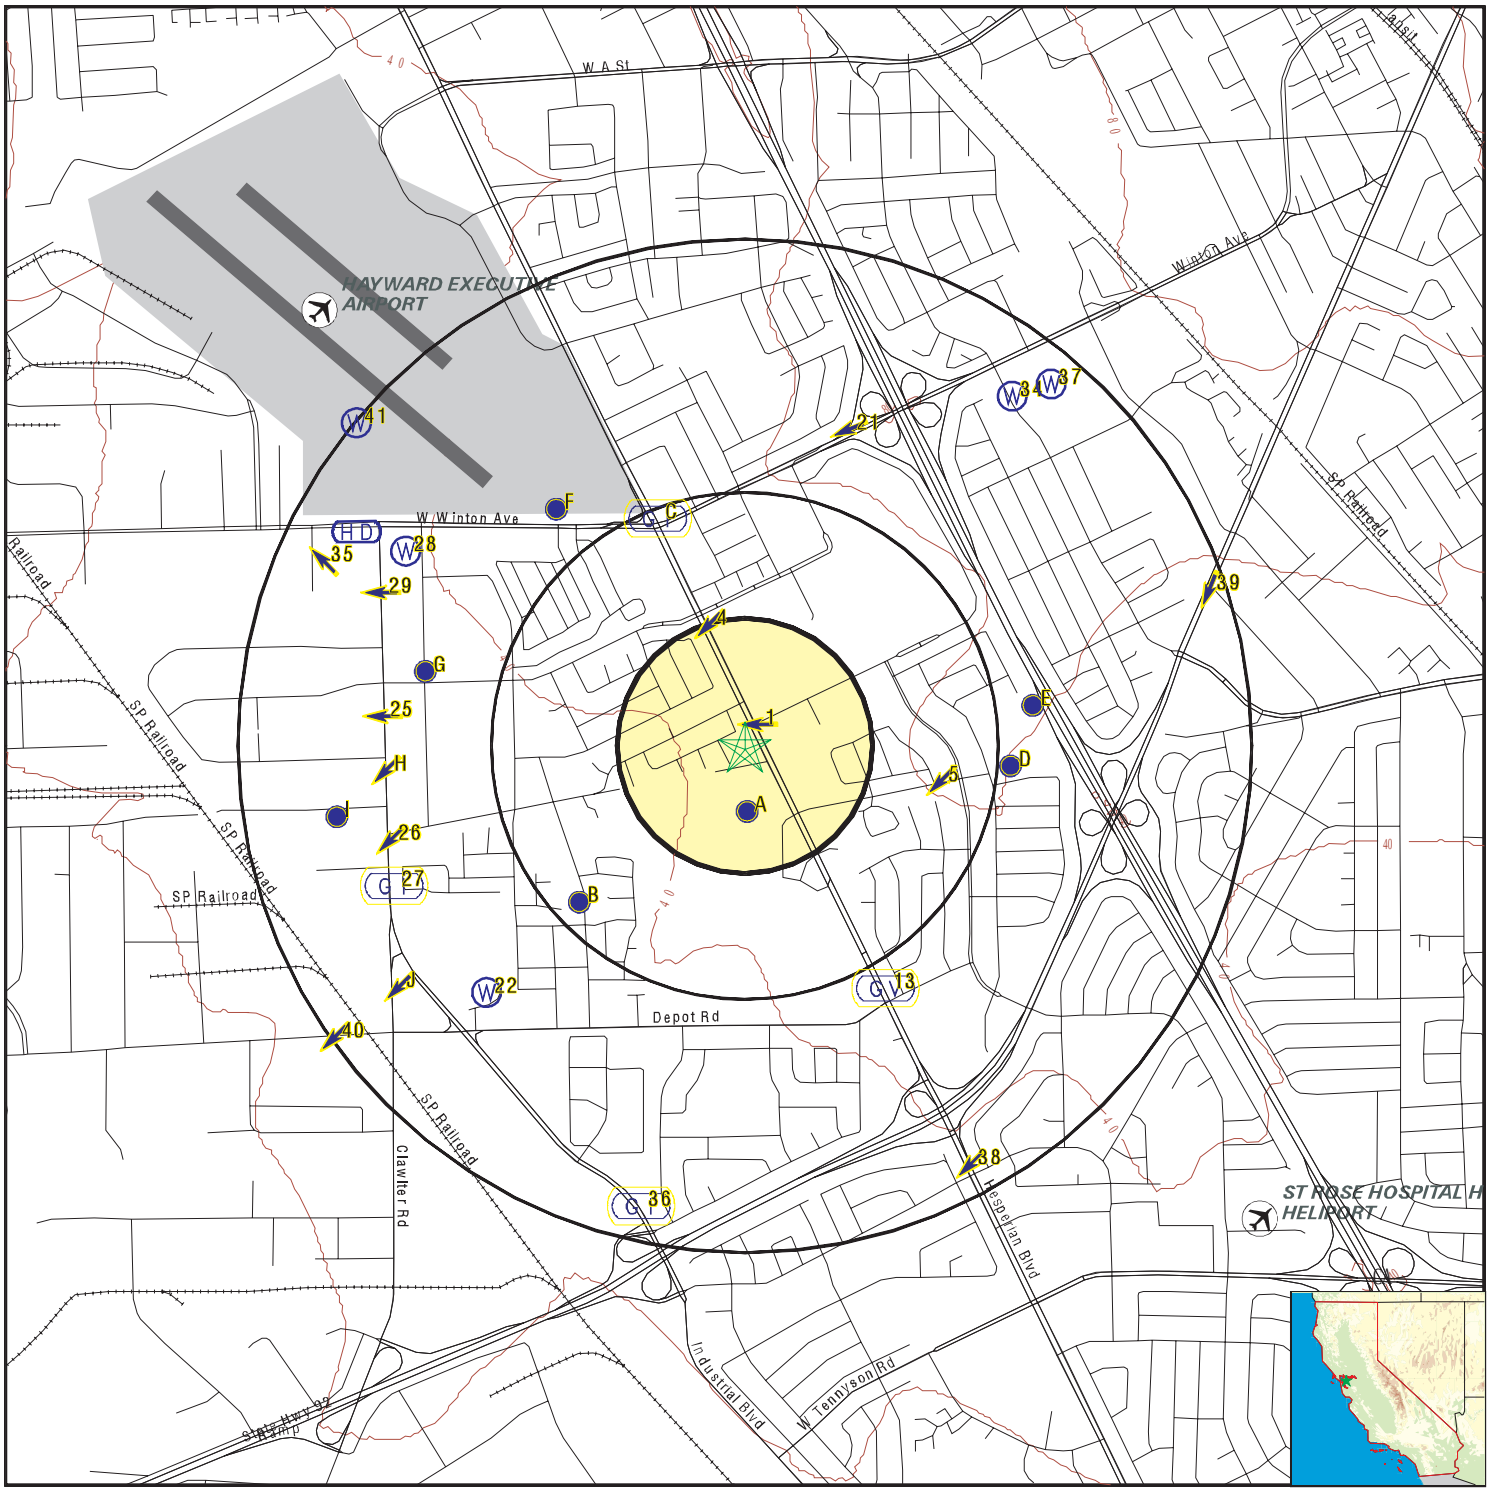

- County Boundary
- Major Roads
- Contour Lines
- Earthquake Fault Lines
- Airports
- Earthquake epicenter, Richter 5 or greater
- Water Wells
- Public Water Supply Wells
- Cluster of Multiple Icons
- Groundwater Flow Direction
- GI Indeterminate Groundwater Flow at Location
- GV Groundwater Flow Varies at Location
- HD Closest Hydrogeological Data
- Oil, gas or related wells

SITE NAME:	24765 Hesperian Boulevard	CLIENT:	Engeo
ADDRESS:	24765 Hesperian Boulevard Hayward CA 94545	CONTACT:	Madeline Downing
		INQUIRY #:	4483770.2s
LAT/LONG:	37.6468 / 122.1071	DATE:	December 04, 2015 12:49 pm

Copyright © 2015 EDR, Inc. © 2010 Tele Atlas Rel. 07/2009.

GEOCHECK® - PHYSICAL SETTING SOURCE MAP FINDINGS

Map ID
Direction
Distance
Elevation

			Database	EDR ID Number
1 **NNE** **0 - 1/8 Mile** **Higher**	Site ID:	01-0569	**AQUIFLOW**	**55610**
	Groundwater Flow:	W		
	Shallow Water Depth:	Not Reported		
	Deep Water Depth:	Not Reported		
	Average Water Depth:	17		
	Date:	08/18/1995		

A2
South
0 - 1/8 Mile
Lower

CA WELLS **CADW60000033530**

Objectid:	33530
Latitude:	37.6452
Longitude:	-122.1074
Site code:	376452N1221074W001
State well numbe:	03S02W29F004M
Local well name:	’’
Well use id:	3
Well use descrip:	Irrigation
County id:	1
County name:	Alameda
Basin code:	’2-9.04’
Basin desc:	East Bay Plain
Dwr region id:	80236
Dwr region:	North Central Region Office
Site id:	CADW60000033530

A3
South
1/8 - 1/4 Mile
Higher

FED USGS **USGS40000184404**

Org. Identifier:	USGS-CA		
Formal name:	USGS California Water Science Center		
Monloc Identifier:	USGS-373841122062001		
Monloc name:	003S002W29F004M		
Monloc type:	Well		
Monloc desc:	Not Reported		
Huc code:	18050004	Drainagearea value:	Not Reported
Drainagearea Units:	Not Reported	Contrib drainagearea:	Not Reported
Contrib drainagearea units:	Not Reported	Latitude:	37.6446547
Longitude:	-122.1066304	Sourcemap scale:	24000
Horiz Acc measure:	1	Horiz Acc measure units:	seconds
Horiz Collection method:	Interpolated from map		
Horiz coord refsys:	NAD83	Vert measure val:	40.00
Vert measure units:	feet	Vertacc measure val:	5
Vert accmeasure units:	feet		
Vertcollection method:	Interpolated from topographic map		
Vert coord refsys:	NGVD29	Countrycode:	US
Aquifername:	California Coastal Basin aquifers		
Formation type:	Not Reported		

Aquifer type: Not Reported
Construction date: 1958 Welldepth: 120
Welldepth units: ft Wellholedepth: 120
Wellholedepth units: ft

Ground-water levels, Number of Measurements: 50

Date	Feet below Surface	Feet to Sealevel	Date	Feet below Surface	Feet to Sealevel
1983-05-20	12.4		1982-10-13	15.8	
1982-04-30	13.3		1981-10-21	16.9	
1981-05-22	15.7		1980-11-18	16.3	
1980-04-15	14.5		1979-10-09	17.3	
1979-04-26	16.1		1978-09-12	16.9	
1978-03-30	17.4		1977-10-04	19.5	
1977-03-23	18.1		1976-09-22	17.5	
1976-03-02	16.4		1975-10-02	15.6	
1975-03-12	15.1		1974-09-03	13.9	
1974-04-09	12.9		1973-09-14	15.4	
1973-03-20	13.7		1972-10-12	19.4	
1972-05-21	18.2		1971-09-22	17.0	
1971-04-26	16.0		1970-10-19	18.0	
1970-04-24	14.8		1969-10-10	17.1	
1968-10-28	18.5		1968-04-16	15.5	
1968-04-12	14.6		1967-11-02	18.2	
1967-03-14	17.2		1966-10-07	19.8	
1966-04-12	19.2		1965-11-02	20.0	
1965-03-15	18.8		1964-10-14	20.9	
1964-03-30	19.5		1963-09-06	18.4	
1963-04-04	18.0		1962-09-06	21.0	
1962-04-04	19.1		1961-11-03	23.2	
1961-04-07	20.2		1960-10-28	21.0	
1960-03-21	18.3		1959-11-12	19.1	
1959-04-01	16.6		1958-10-28	16.0	

4
NNW
1/8 - 1/4 Mile
Higher

Site ID: 01-0347
Groundwater Flow: SW
Shallow Water Depth: 14.65
Deep Water Depth: 16.80
Average Water Depth: Not Reported
Date: 02/27/1997

AQUIFLOW **55603**

5
East
1/4 - 1/2 Mile
Higher

Site ID: 01-0660
Groundwater Flow: SW
Shallow Water Depth: Not Reported
Deep Water Depth: Not Reported
Average Water Depth: 40
Date: 06/12/1991

AQUIFLOW **49928**

B6
SW
1/4 - 1/2 Mile
Lower

CA WELLS **3488**

Water System Information:

Prime Station Code:	03S/02W-29M01 M	User ID:	ENG
FRDS Number:	0103039001	County:	Alameda
District Number:	04	Station Type:	WELL/AMBNT/MUN/INTAKE
Water Type:	Well/Groundwater	Well Status:	Active Untreated
Source Lat/Long:	373834.1 1220642.6	Precision:	1,000 Feet (10 Seconds)
Source Name:	WELL 01		
System Number:	0103039		
System Name:	MOHRLAND MUTUAL WATER SYSTEM		
Organization That Operates System:			
	24927 MOHR DRIVE		
	HAYWARD, CA 94545		
Pop Served:	605	Connections:	68
Area Served:	Not Reported		

B7
SW **FED USGS** **USGS40000184374**
1/4 - 1/2 Mile
Lower

Org. Identifier:	USGS-CA		
Formal name:	USGS California Water Science Center		
Monloc Identifier:	USGS-373832122064801		
Monloc name:	003S002W29L006M		
Monloc type:	Well		
Monloc desc:	Not Reported		
Huc code:	Not Reported	Drainagearea value:	Not Reported
Drainagearea Units:	Not Reported	Contrib drainagearea:	Not Reported
Contrib drainagearea units:	Not Reported	Latitude:	37.6424167
Longitude:	-122.1134167	Sourcemap scale:	24000
Horiz Acc measure:	.5	Horiz Acc measure units:	seconds
Horiz Collection method:	Differentially corrected Global Positioning System (DGPS)		
Horiz coord refsys:	NAD83	Vert measure val:	40
Vert measure units:	feet	Vertacc measure val:	2.5
Vert accmeasure units:	feet		
Vertcollection method:	Interpolated from digital elevation model (DEM)		
Vert coord refsys:	NGVD29	Countrycode:	US
Aquifername:	California Coastal Basin aquifers		
Formation type:	Not Reported		
Aquifer type:	Not Reported		
Construction date:	19990907	Welldepth:	600
Welldepth units:	ft	Wellholedepth:	670
Wellholedepth units:	ft		

Ground-water levels, Number of Measurements: 1

Date	Feet below Surface	Feet to Sealevel
2002-10-30	42.44	

B8
SW **CA WELLS** **3**
1/4 - 1/2 Mile
Lower

GEOCHECK® - PHYSICAL SETTING SOURCE MAP FINDINGS

Water System Information:

Prime Station Code:	0103039-002	User ID:	ENG
FRDS Number:	0103039002	County:	Alameda
District Number:	04	Station Type:	WELL/AMBNT/MUN/SUPPLY
Water Type:	Well/Groundwater	Well Status:	Standby Raw
Source Lat/Long:	373831.3 1220643.0	Precision:	1,000 Feet (10 Seconds)
Source Name:	WELL 02 - STANDBY		
System Number:	0103039		
System Name:	MOHRLAND MUTUAL WATER SYSTEM		
Organization That Operates System:			
	24927 MOHR DRIVE		
	HAYWARD, CA 94545		
Pop Served:	605	Connections:	68
Area Served:	Not Reported		
Sample Collected:	10-JUL-06	Findings:	192. UG/L
Chemical:	BARIUM		

C9
NNW
1/4 - 1/2 Mile
Higher

AQUIFLOW **55690**

Site ID:	Not Reported
Groundwater Flow:	SW, NW, Vary
Shallow Water Depth:	12
Deep Water Depth:	16
Average Water Depth:	Not Reported
Date:	05/18/1998

C10
NNW
1/4 - 1/2 Mile
Higher

AQUIFLOW **55691**

Site ID:	01-1457
Groundwater Flow:	SW, NW, Vary
Shallow Water Depth:	12
Deep Water Depth:	16
Average Water Depth:	Not Reported
Date:	05/18/1998

D11
East
1/2 - 1 Mile
Higher

CA WELLS **CADW60000017351**

Objectid:	17351
Latitude:	37.6461
Longitude:	-122.0976
Site code:	376461N1220976W001
State well numbe:	03S02W29A003M
Local well name:	''
Well use id:	2
Well use descrip:	Industrial
County id:	1
County name:	Alameda
Basin code:	'2-9.04'
Basin desc:	East Bay Plain
Dwr region id:	80236
Dwr region:	North Central Region Office
Site id:	CADW60000017351

GEOCHECK® - PHYSICAL SETTING SOURCE MAP FINDINGS

Map ID
Direction
Distance
Elevation

	Database	EDR ID Number
D12 **East** **1/2 - 1 Mile** **Higher**	**FED USGS**	**USGS40000184424**

Org. Identifier:	USGS-CA		
Formal name:	USGS California Water Science Center		
Monloc Identifier:	USGS-373846122055001		
Monloc name:	003S002W29A003M		
Monloc type:	Well		
Monloc desc:	Not Reported		
Huc code:	Not Reported	Drainagearea value:	Not Reported
Drainagearea Units:	Not Reported	Contrib drainagearea:	Not Reported
Contrib drainagearea units:	Not Reported	Latitude:	37.6463611
Longitude:	-122.0974722	Sourcemap scale:	24000
Horiz Acc measure:	.5	Horiz Acc measure units:	seconds
Horiz Collection method:	Global positioning system (GPS), uncorrected		
Horiz coord refsys:	NAD83	Vert measure val:	57.0
Vert measure units:	feet	Vertacc measure val:	2.5
Vert accmeasure units:	feet		
Vertcollection method:	Interpolated from topographic map		
Vert coord refsys:	NGVD29	Countrycode:	US
Aquifername:	California Coastal Basin aquifers		
Formation type:	Not Reported		
Aquifer type:	Not Reported		
Construction date:	19550214	Welldepth:	380
Welldepth units:	ft	Wellholedepth:	429
Wellholedepth units:	ft		

Ground-water levels, Number of Measurements: 1

Date	Feet below Surface	Feet to Sealevel
2002-11-13	26.82	

---

13 **SSE** **1/2 - 1 Mile** **Higher**	Site ID:	01-0301	**AQUIFLOW**	**63967**
	Groundwater Flow:	Varies		
	Shallow Water Depth:	15		
	Deep Water Depth:	20		
	Average Water Depth:	Not Reported		
	Date:	04/15/1993		

	Database	EDR ID Number
E14 **East** **1/2 - 1 Mile** **Higher**	**FED USGS**	**USGS40000184447**

Org. Identifier:	USGS-CA		
Formal name:	USGS California Water Science Center		
Monloc Identifier:	USGS-373853122054901		
Monloc name:	003S002W28D003M		
Monloc type:	Well		
Monloc desc:	Not Reported		
Huc code:	Not Reported	Drainagearea value:	Not Reported
Drainagearea Units:	Not Reported	Contrib drainagearea:	Not Reported
Contrib drainagearea units:	Not Reported	Latitude:	37.6482222
Longitude:	-122.0969722	Sourcemap scale:	24000

Horiz Acc measure:	.5	Horiz Acc measure units:	seconds
Horiz Collection method:	Global positioning system (GPS), uncorrected		
Horiz coord refsys:	NAD83	Vert measure val:	60
Vert measure units:	feet	Vertacc measure val:	2.5
Vert accmeasure units:	feet		
Vertcollection method:	Interpolated from topographic map		
Vert coord refsys:	NGVD29	Countrycode:	US
Aquifername:	California Coastal Basin aquifers		
Formation type:	Not Reported		
Aquifer type:	Not Reported		
Construction date:	19890201	Welldepth:	232
Welldepth units:	ft	Wellholedepth:	232
Wellholedepth units:	ft		

Ground-water levels, Number of Measurements: 1

Date	Feet below Surface	Feet to Sealevel
2002-11-13	44.78	

F15
NW
1/2 - 1 Mile
Higher

FED USGS **USGS40000184498**

Org. Identifier:	USGS-CA		
Formal name:	USGS California Water Science Center		
Monloc Identifier:	USGS-373912122065001		
Monloc name:	003S002W20L020M		
Monloc type:	Well		
Monloc desc:	casing collapsed and pulled summer 2003		
Huc code:	Not Reported	Drainagearea value:	Not Reported
Drainagearea Units:	Not Reported	Contrib drainagearea:	Not Reported
Contrib drainagearea units:	Not Reported	Latitude:	37.6533333
Longitude:	-122.1138889	Sourcemap scale:	24000
Horiz Acc measure:	.5	Horiz Acc measure units:	seconds
Horiz Collection method:	Global positioning system (GPS), uncorrected		
Horiz coord refsys:	NAD83	Vert measure val:	47.1
Vert measure units:	feet	Vertacc measure val:	.2
Vert accmeasure units:	feet		
Vertcollection method:	Differential Global Positioning System (GPS)r		
Vert coord refsys:	NGVD29	Countrycode:	US
Aquifername:	California Coastal Basin aquifers		
Formation type:	Not Reported		
Aquifer type:	Not Reported		
Construction date:	Not Reported	Welldepth:	600
Welldepth units:	ft	Wellholedepth:	670
Wellholedepth units:	ft		

Ground-water levels, Number of Measurements: 4

Date	Feet below Surface	Feet to Sealevel	Date	Feet below Surface	Feet to Sealevel
2003-09-25	62.25		2002-10-29	52.05	
2002-03-21	32.29		2002-03-07	36.39	

GEOCHECK® - PHYSICAL SETTING SOURCE MAP FINDINGS

Map ID
Direction
Distance
Elevation

	Database	EDR ID Number
E16 **East** **1/2 - 1 Mile** **Higher**	**CA WELLS**	**CADW60000017350**

Objectid:	17350
Latitude:	37.6477
Longitude:	-122.0965
Site code:	376477N1220965W001
State well numbe:	03S02W28D003M
Local well name:	''
Well use id:	4
Well use descrip:	Residential
County id:	1
County name:	Alameda
Basin code:	'2-9.04'
Basin desc:	East Bay Plain
Dwr region id:	80236
Dwr region:	North Central Region Office
Site id:	CADW60000017350

	Database	EDR ID Number
F17 **NW** **1/2 - 1 Mile** **Higher**	**CA WELLS**	**26**

Water System Information:

Prime Station Code:	0110006-006	User ID:	ENG
FRDS Number:	0110006006	County:	Alameda
District Number:	04	Station Type:	WELL/AMBNT/MUN/INTAKE
Water Type:	Well/Groundwater	Well Status:	Standby Raw
Source Lat/Long:	373914.0 1220646.0	Precision:	100 Feet (one Second)
Source Name:	WELL D - AIRPORT WELL-EMERGENCY STANDBY		
System Number:	0110006		
System Name:	CITY OF HAYWARD		
Organization That Operates System:			
	25151 CLAWITER ROAD HAYWARD, CA 94541		
Pop Served:	125000	Connections:	28615
Area Served:	HAYWARD		
Sample Collected:	04-APR-06	Findings:	1.5 PCI/L
Chemical:	GROSS ALPHA COUNTING ERROR		

			Database	EDR ID Number
G18 **WNW** **1/2 - 1 Mile** **Lower**	Site ID:	01-0888	**AQUIFLOW**	**51557**
	Groundwater Flow:	SW		
	Shallow Water Depth:	9.84		
	Deep Water Depth:	15.47		
	Average Water Depth:	Not Reported		
	Date:	05/14/1996		

			Database	EDR ID Number
G19 **WNW** **1/2 - 1 Mile** **Lower**	Site ID:	01-0888	**AQUIFLOW**	**51558**
	Groundwater Flow:	WSW		
	Shallow Water Depth:	11.95		
	Deep Water Depth:	13.75		
	Average Water Depth:	Not Reported		
	Date:	12/12/1995		

GEOCHECK® - PHYSICAL SETTING SOURCE MAP FINDINGS

Map ID
Direction
Distance
Elevation

			Database	EDR ID Number
G20 **WNW** **1/2 - 1 Mile** **Lower**	Site ID: Groundwater Flow: Shallow Water Depth: Deep Water Depth: Average Water Depth: Date:	01-0888 Varies Not Reported Not Reported 14 ft 12/20/1993	**AQUIFLOW**	**51559**
21 **NNE** **1/2 - 1 Mile** **Higher**	Site ID: Groundwater Flow: Shallow Water Depth: Deep Water Depth: Average Water Depth: Date:	01-0399 WSW 25 40 Not Reported 01/07/1999	**AQUIFLOW**	**50070**

22
SW
1/2 - 1 Mile
Lower

FED USGS **USGS40000184359**

Org. Identifier:	USGS-CA		
Formal name:	USGS California Water Science Center		
Monloc Identifier:	USGS-373823122065901		
Monloc name:	003S002W30R014M		
Monloc type:	Well		
Monloc desc:	Not Reported		
Huc code:	Not Reported	Drainagearea value:	Not Reported
Drainagearea Units:	Not Reported	Contrib drainagearea:	Not Reported
Contrib drainagearea units:	Not Reported	Latitude:	37.6397417
Longitude:	-122.1163917	Sourcemap scale:	Not Reported
Horiz Acc measure:	5	Horiz Acc measure units:	seconds
Horiz Collection method:	Global positioning system (GPS), uncorrected		
Horiz coord refsys:	NAD83	Vert measure val:	31.70
Vert measure units:	feet	Vertacc measure val:	020
Vert accmeasure units:	feet		
Vertcollection method:	Interpolated from topographic map		
Vert coord refsys:	NAVD88	Countrycode:	US
Aquifername:	California Coastal Basin aquifers		
Formation type:	Not Reported		
Aquifer type:	Not Reported		
Construction date:	Not Reported	Welldepth:	Not Reported
Welldepth units:	Not Reported	Wellholedepth:	Not Reported
Wellholedepth units:	Not Reported		

Ground-water levels, Number of Measurements: 0

			Database	EDR ID Number
H23 **West** **1/2 - 1 Mile** **Lower**	Site ID: Groundwater Flow: Shallow Water Depth: Deep Water Depth: Average Water Depth: Date:	01-0248 SW Not Reported Not Reported 10 04/03/1990	**AQUIFLOW**	**55593**

GEOCHECK® - PHYSICAL SETTING SOURCE MAP FINDINGS

Map ID
Direction
Distance
Elevation

			Database	EDR ID Number
H24 **West** **1/2 - 1 Mile** **Lower**	Site ID: Groundwater Flow: Shallow Water Depth: Deep Water Depth: Average Water Depth: Date:	Not Reported SW Not Reported Not Reported 10 04/03/1990	**AQUIFLOW**	**55595**
25 **West** **1/2 - 1 Mile** **Lower**	Site ID: Groundwater Flow: Shallow Water Depth: Deep Water Depth: Average Water Depth: Date:	01-1143 W Not Reported Not Reported 13 09/01/1989	**AQUIFLOW**	**55564**
26 **WSW** **1/2 - 1 Mile** **Lower**	Site ID: Groundwater Flow: Shallow Water Depth: Deep Water Depth: Average Water Depth: Date:	01-1876 SW Not Reported Not Reported 13 02/1994	**AQUIFLOW**	**55576**
27 **WSW** **1/2 - 1 Mile** **Lower**	Site ID: Groundwater Flow: Shallow Water Depth: Deep Water Depth: Average Water Depth: Date:	01-1170 SW, W, NW 12 18 Not Reported 03/1988	**AQUIFLOW**	**55591**

28
WNW
1/2 - 1 Mile
Lower

FED USGS **USGS40000184476**

Org. Identifier:	USGS-CA		
Formal name:	USGS California Water Science Center		
Monloc Identifier:	USGS-373904122070301		
Monloc name:	003S002W19R004M		
Monloc type:	Well		
Monloc desc:	Not Reported		
Huc code:	18050004	Drainagearea value:	Not Reported
Drainagearea Units:	Not Reported	Contrib drainagearea:	Not Reported
Contrib drainagearea units:	Not Reported	Latitude:	37.6523711
Longitude:	-122.119303	Sourcemap scale:	24000
Horiz Acc measure:	5	Horiz Acc measure units:	seconds
Horiz Collection method:	Interpolated from map		
Horiz coord refsys:	NAD83	Vert measure val:	43.43
Vert measure units:	feet	Vertacc measure val:	5
Vert accmeasure units:	feet		
Vertcollection method:	Interpolated from topographic map		
Vert coord refsys:	NGVD29	Countrycode:	US
Aquifername:	California Coastal Basin aquifers		
Formation type:	Not Reported		

Aquifer type:	Not Reported		
Construction date:	1956	Welldepth:	112
Welldepth units:	ft	Wellholedepth:	Not Reported
Wellholedepth units:	Not Reported		

Ground-water levels, Number of Measurements: 0

29
WNW
1/2 - 1 Mile
Lower

Site ID:	01-0057
Groundwater Flow:	W
Shallow Water Depth:	14.75
Deep Water Depth:	16.5
Average Water Depth:	Not Reported
Date:	05/12/1996

AQUIFLOW **55724**

I30
West
1/2 - 1 Mile
Lower

Site ID:	01-2116
Groundwater Flow:	N, S
Shallow Water Depth:	8.5
Deep Water Depth:	10.5
Average Water Depth:	Not Reported
Date:	10/13/1994

AQUIFLOW **69302**

J31
WSW
1/2 - 1 Mile
Lower

Site ID:	01NBC0008
Groundwater Flow:	SW
Shallow Water Depth:	Not Reported
Deep Water Depth:	Not Reported
Average Water Depth:	10
Date:	12/19/1997

AQUIFLOW **55587**

I32
West
1/2 - 1 Mile
Lower

CA WELLS **CADW60000017352**

Objectid:	17352
Latitude:	37.6445
Longitude:	-122.1222
Site code:	376445N1221222W001
State well numbe:	03S02W30G005M
Local well name:	’’
Well use id:	4
Well use descrip:	Residential
County id:	1
County name:	Alameda
Basin code:	’2-9.04’
Basin desc:	East Bay Plain
Dwr region id:	80236
Dwr region:	North Central Region Office
Site id:	CADW60000017352

J33
SW
1/2 - 1 Mile
Lower

Site ID:	01-0567
Groundwater Flow:	SW
Shallow Water Depth:	8.3
Deep Water Depth:	9.7
Average Water Depth:	Not Reported
Date:	08/12/1996

AQUIFLOW **63986**

Map ID / Direction / Distance / Elevation		Database	EDR ID Number
34 **NE** **1/2 - 1 Mile** **Higher**		**FED USGS**	**USGS40000184542**

Org. Identifier:	USGS-CA		
Formal name:	USGS California Water Science Center		
Monloc Identifier:	USGS-373930122054701		
Monloc name:	003S002W21E013M		
Monloc type:	Well		
Monloc desc:	EAST BAY MUD QW TRANSECT		
Huc code:	18050004	Drainagearea value:	Not Reported
Drainagearea Units:	Not Reported	Contrib drainagearea:	Not Reported
Contrib drainagearea units:	Not Reported	Latitude:	37.6568056
Longitude:	-122.0974722	Sourcemap scale:	24000
Horiz Acc measure:	.5	Horiz Acc measure units:	seconds
Horiz Collection method:	Global positioning system (GPS), uncorrected		
Horiz coord refsys:	NAD83	Vert measure val:	66.9
Vert measure units:	feet	Vertacc measure val:	.2
Vert accmeasure units:	feet		
Vertcollection method:	Differential Global Positioning System (GPS)r		
Vert coord refsys:	NGVD29	Countrycode:	US
Aquifername:	California Coastal Basin aquifers		
Formation type:	Not Reported		
Aquifer type:	Not Reported		
Construction date:	19890721	Welldepth:	550
Welldepth units:	ft	Wellholedepth:	550
Wellholedepth units:	ft		

Ground-water levels, Number of Measurements: 3

Date	Feet below Surface	Feet to Sealevel	Date	Feet below Surface	Feet to Sealevel
2003-09-25	55.78		2002-11-21	75.2	
2002-03-07	54.66				

---

35 **WNW** **1/2 - 1 Mile** **Lower**	Site ID:	01-0823	**AQUIFLOW**	**55678**
	Groundwater Flow:	NW		
	Shallow Water Depth:	Not Reported		
	Deep Water Depth:	Not Reported		
	Average Water Depth:	11		
	Date:	06/1997		

---

36 **SSW** **1/2 - 1 Mile** **Lower**	Site ID:	01-1871	**AQUIFLOW**	**64120**
	Groundwater Flow:	Not Reported		
	Shallow Water Depth:	Not Reported		
	Deep Water Depth:	Not Reported		
	Average Water Depth:	9		
	Date:	01/19/1988		

---

37 **NE** **1/2 - 1 Mile** **Higher**	**CA WELLS**	**23**

GEOCHECK® - PHYSICAL SETTING SOURCE MAP FINDINGS

Water System Information:

Prime Station Code:	0110006-003	User ID:	ENG
FRDS Number:	0110006003	County:	Alameda
District Number:	04	Station Type:	WELL/AMBNT/MUN/INTAKE
Water Type:	Well/Groundwater	Well Status:	Standby Raw
Source Lat/Long:	373926.0 1220542.0	Precision:	100 Feet (one Second)
Source Name:	WELL A - POLICE STATION-EMERGENCY STANBY		
System Number:	0110006		
System Name:	CITY OF HAYWARD		
Organization That Operates System:			
	25151 CLAWITER ROAD HAYWARD, CA 94541		
Pop Served:	125000	Connections:	28615
Area Served:	HAYWARD		
Sample Collected:	04-APR-06	Findings:	1.3 PCI/L
Chemical:	GROSS ALPHA COUNTING ERROR		

38
SSE
1/2 - 1 Mile
Lower

Site ID:	01-0583
Groundwater Flow:	SW
Shallow Water Depth:	Not Reported
Deep Water Depth:	Not Reported
Average Water Depth:	19
Date:	04/03/1992

AQUIFLOW **64013**

39
ENE
1/2 - 1 Mile
Higher

Site ID:	01-0581
Groundwater Flow:	SSW
Shallow Water Depth:	17
Deep Water Depth:	33
Average Water Depth:	Not Reported
Date:	02/1999

AQUIFLOW **55651**

40
SW
1/2 - 1 Mile
Lower

Site ID:	01-0532
Groundwater Flow:	SW
Shallow Water Depth:	15
Deep Water Depth:	20
Average Water Depth:	Not Reported
Date:	12/28/1993

AQUIFLOW **50025**

41
NW
1/2 - 1 Mile
Lower

FED USGS **USGS40000184522**

Org. Identifier:	USGS-CA		
Formal name:	USGS California Water Science Center		
Monloc Identifier:	USGS-373922122071201		
Monloc name:	003S002W19J001M		
Monloc type:	Well		
Monloc desc:	Not Reported		
Huc code:	18050004	Drainagearea value:	Not Reported
Drainagearea Units:	Not Reported	Contrib drainagearea:	Not Reported
Contrib drainagearea units:	Not Reported	Latitude:	37.6560432
Longitude:	-122.1210753	Sourcemap scale:	24000

GEOCHECK® - PHYSICAL SETTING SOURCE MAP FINDINGS

Horiz Acc measure:	1	Horiz Acc measure units:	seconds
Horiz Collection method:	Interpolated from map		
Horiz coord refsys:	NAD83	Vert measure val:	30.00
Vert measure units:	feet	Vertacc measure val:	005
Vert accmeasure units:	feet		
Vertcollection method:	Interpolated from topographic map		
Vert coord refsys:	NGVD29	Countrycode:	US
Aquifername:	California Coastal Basin aquifers		
Formation type:	Not Reported		
Aquifer type:	Not Reported		
Construction date:	19290920	Welldepth:	87
Welldepth units:	ft	Wellholedepth:	216
Wellholedepth units:	ft		

Ground-water levels, Number of Measurements: 192

Date	Feet below Surface	Feet to Sealevel	Date	Feet below Surface	Feet to Sealevel
1978-09	10.8		1978-06-06	9.8	
1978-05-09	10.2		1978-04-06	9.1	
1978-03-07	9.8		1978-02-07	11.2	
1978-01-10	12.0		1977-12-06	13.8	
1977-11-08	13.4		1977-10-11	13.3	
1977-09-12	13.1		1977-08-10	12.6	
1977-07-08	12.0		1977-06-07	11.7	
1977-05-10	11.5		1977-04-11	11.3	
1977-03-23	11.1		1977-02-07	10.9	
1977-01-10	10.7		1976-12-07	10.9	
1976-11-10	10.9		1976-10-15	10.7	
1976-09-08	10.7		1976-08-12	10.5	
1976-07-16	10.2		1976-06-09	10.3	
1976-05-12	9.9		1976-04-16	9.8	
1976-03-08	9.5		1976-02-09	9.6	
1976-01-15	9.6		1975-12	9.4	
1975-11-25	9.3		1975-10-01	9.3	
1975-09-11	9.4		1975-08-06	8.9	
1975-07-09	8.5		1975-06-11	8.3	
1975-04-16	7.6		1975-03-17	7.9	
1975-02-19	8.4		1975-01-27	9.1	
1974-12-26	8.4		1974-11-25	8.9	
1974-10-21	8.4		1974-10-02	8.7	
1974-09-04	8.4		1974-08-09	8.2	
1974-07-10	7.8		1974-06-12	7.4	
1974-05-15	7.1		1974-04-22	7.3	
1974-04-17	6.9		1974-03-20	7.3	
1974-02-20	7.4		1974-01-23	7.1	
1973-12-26	8.2		1973-11-26	8.6	
1973-11-05	9.0		1973-10-03	9.1	
1973-09-05	9.0		1973-08-08	8.6	
1973-07-11	8.1		1973-06-13	7.8	
1973-05-16	7.6		1973-04-18	7.3	
1973-04-03	7.1		1973-03-22	7.1	
1973-02-21	7.5		1973-01-24	8.5	
1972-12-27	10.1		1972-11-02	11.4	
1972-10-04	11.7		1972-09-06	11.6	
1972-08-10	11.4		1972-07-13	11.0	
1972-06-14	10.9		1972-05-18	10.6	
1972-04-19	10.4		1972-02-23	10.2	
1972-01-26	10.7		1971-12-29	11.0	

Ground-water levels, continued.

Date	Feet below Surface	Feet to Sealevel
1971-12-01	10.7	
1971-10-06	10.3	
1971-08-11	9.6	
1971-06-16	8.9	
1971-04-21	9.7	
1971-02-24	8.6	
1970-12-30	8.1	
1970-11-04	8.8	
1970-09-11	9.7	
1970-07-15	9.4	
1970-04-22	8.8	
1970-02-25	5.8	
1969-12-30	4.9	
1969-11-05	5.3	
1969-09-03	8.3	
1969-07-02	8.7	
1969-05-09	7.8	
1969-03-05	6.8	
1969-01-02	12.3	
1968-11-06	9.8	
1968-09-05	10.2	
1968-07-03	10.0	
1968-05-01	9.7	
1968-03-06	11.5	
1968-01-04	11.8	
1967-11-01	10.4	
1967-09-06	10.8	
1967-07-05	10.0	
1967-05-04	9.0	
1967-03-01	10.8	
1967-01-04	13.0	
1966-11-09	13.5	
1966-09-22	13.6	
1966-07-20	12.9	
1966-05-18	12.2	
1966-03-22	11.4	
1966-01-17	11.8	
1965-11-15	13.1	
1965-09-24	12.8	
1965-07-20	12.2	
1965-04-17	10.6	
1965-02-16	11.3	
1964-12-21	13.2	
1964-10-21	14.2	
1964-08-18	13.6	
1964-06-19	12.9	
1964-04-21	12.1	
1964-02-18	10.9	
1963-12-17	10.9	
1963-10-21	11.7	
1963-08-24	10.0	
1963-06-20	10.9	
1963-04-24	10.1	
1963-02-20	10.9	
1958-10-29	10.60	
1971-11-03	10.3	
1971-09-08	10.2	
1971-07-14	9.3	
1971-05-19	8.7	
1971-03-24	7.8	
1971-01-27	8.1	
1970-12-02	9.0	
1970-10-08	9.9	
1970-08-12	9.4	
1970-05-20	8.7	
1970-03-25	8.7	
1970-01-28	4.6	
1969-12-03	4.8	
1969-10-08	5.8	
1969-08-06	8.6	
1969-06-04	8.0	
1969-04-02	7.6	
1969-02-05	8.7	
1968-12-18	11.7	
1968-10-02	10.3	
1968-07-31	10.3	
1968-06-05	9.8	
1968-04-03	10.4	
1968-02-07	11.5	
1967-12-06	9.8	
1967-10-04	10.8	
1967-08-01	10.5	
1967-06-07	9.6	
1967-04-05	10.3	
1967-02-02	10.8	
1966-12-14	12.9	
1966-10-19	13.8	
1966-08-16	13.1	
1966-06-14	12.5	
1966-04-11	11.8	
1966-02-14	11.2	
1965-12-21	12.6	
1965-10-20	13.0	
1965-08-21	12.1	
1965-05-17	11.2	
1965-03-17	10.8	
1965-01-18	11.5	
1964-11-16	13.4	
1964-09-25	13.9	
1964-07-21	12.9	
1964-05-18	12.6	
1964-03-17	12.3	
1964-01-21	10.6	
1963-11-19	11.4	
1963-09-24	10.4	
1963-07-18	11.6	
1963-05-20	10.8	
1963-03-20	10.9	
1959-04-01	9.91	
1958-08-18	9.8	

GEOCHECK® - PHYSICAL SETTING SOURCE MAP FINDINGS
RADON

AREA RADON INFORMATION

State Database: CA Radon

Radon Test Results

Zipcode	Num Tests	> 4 pCi/L
94545	448	12

Federal EPA Radon Zone for ALAMEDA County: 2

Note: Zone 1 indoor average level > 4 pCi/L.
: Zone 2 indoor average level >= 2 pCi/L and <= 4 pCi/L.
: Zone 3 indoor average level < 2 pCi/L.

Federal Area Radon Information for Zip Code: 94545

Number of sites tested: 1

Area	Average Activity	% <4 pCi/L	% 4-20 pCi/L	% >20 pCi/L
Living Area - 1st Floor	2.200 pCi/L	100%	0%	0%
Living Area - 2nd Floor	Not Reported	Not Reported	Not Reported	Not Reported
Basement	Not Reported	Not Reported	Not Reported	Not Reported

PHYSICAL SETTING SOURCE RECORDS SEARCHED

TOPOGRAPHIC INFORMATION

USGS 7.5' Digital Elevation Model (DEM)
Source: United States Geologic Survey
EDR acquired the USGS 7.5' Digital Elevation Model in 2002 and updated it in 2006. The 7.5 minute DEM corresponds to the USGS 1:24,000- and 1:25,000-scale topographic quadrangle maps. The DEM provides elevation data with consistent elevation units and projection.

Current USGS 7.5 Minute Topographic Map
Source: U.S. Geological Survey

HYDROLOGIC INFORMATION

Flood Zone Data: This data, available in select counties across the country, was obtained by EDR in 2003 & 2011 from the Federal Emergency Management Agency (FEMA). Data depicts 100-year and 500-year flood zones as defined by FEMA.

NWI: National Wetlands Inventory. This data, available in select counties across the country, was obtained by EDR in 2002, 2005 and 2010 from the U.S. Fish and Wildlife Service.

State Wetlands Data: Wetland Inventory
Source: Department of Fish & Game
Telephone: 916-445-0411

HYDROGEOLOGIC INFORMATION

AQUIFLOW^{R} Information System
Source: EDR proprietary database of groundwater flow information
EDR has developed the AQUIFLOW Information System (AIS) to provide data on the general direction of groundwater flow at specific points. EDR has reviewed reports submitted to regulatory authorities at select sites and has extracted the date of the report, hydrogeologically determined groundwater flow direction and depth to water table information.

GEOLOGIC INFORMATION

Geologic Age and Rock Stratigraphic Unit
Source: P.G. Schruben, R.E. Arndt and W.J. Bawiec, Geology of the Conterminous U.S. at 1:2,500,000 Scale - A digital representation of the 1974 P.B. King and H.M. Beikman Map, USGS Digital Data Series DDS - 11 (1994).

STATSGO: State Soil Geographic Database
Source: Department of Agriculture, Natural Resources Conservation Services
The U.S. Department of Agriculture's (USDA) Natural Resources Conservation Service (NRCS) leads the national Conservation Soil Survey (NCSS) and is responsible for collecting, storing, maintaining and distributing soil survey information for privately owned lands in the United States. A soil map in a soil survey is a representation of soil patterns in a landscape. Soil maps for STATSGO are compiled by generalizing more detailed (SSURGO) soil survey maps.

SSURGO: Soil Survey Geographic Database
Source: Department of Agriculture, Natural Resources Conservation Services (NRCS)
Telephone: 800-672-5559
SSURGO is the most detailed level of mapping done by the Natural Resources Conservation Services, mapping scales generally range from 1:12,000 to 1:63,360. Field mapping methods using national standards are used to construct the soil maps in the Soil Survey Geographic (SSURGO) database. SSURGO digitizing duplicates the original soil survey maps. This level of mapping is designed for use by landowners, townships and county natural resource planning and management.

PHYSICAL SETTING SOURCE RECORDS SEARCHED

LOCAL / REGIONAL WATER AGENCY RECORDS

FEDERAL WATER WELLS

PWS: Public Water Systems
Source: EPA/Office of Drinking Water
Telephone: 202-564-3750
Public Water System data from the Federal Reporting Data System. A PWS is any water system which provides water to at least 25 people for at least 60 days annually. PWSs provide water from wells, rivers and other sources.

PWS ENF: Public Water Systems Violation and Enforcement Data
Source: EPA/Office of Drinking Water
Telephone: 202-564-3750
Violation and Enforcement data for Public Water Systems from the Safe Drinking Water Information System (SDWIS) after August 1995. Prior to August 1995, the data came from the Federal Reporting Data System (FRDS).

USGS Water Wells: USGS National Water Inventory System (NWIS)
This database contains descriptive information on sites where the USGS collects or has collected data on surface water and/or groundwater. The groundwater data includes information on wells, springs, and other sources of groundwater.

STATE RECORDS

Water Well Database
Source: Department of Water Resources
Telephone: 916-651-9648

California Drinking Water Quality Database
Source: Department of Public Health
Telephone: 916-324-2319
The database includes all drinking water compliance and special studies monitoring for the state of California since 1984. It consists of over 3,200,000 individual analyses along with well and water system information.

OTHER STATE DATABASE INFORMATION

California Oil and Gas Well Locations
Source: Department of Conservation
Telephone: 916-323-1779
Oil and Gas well locations in the state.

RADON

State Database: CA Radon
Source: Department of Health Services
Telephone: 916-324-2208
Radon Database for California

Area Radon Information
Source: USGS
Telephone: 703-356-4020
The National Radon Database has been developed by the U.S. Environmental Protection Agency (USEPA) and is a compilation of the EPA/State Residential Radon Survey and the National Residential Radon Survey. The study covers the years 1986 - 1992. Where necessary data has been supplemented by information collected at private sources such as universities and research institutions.

EPA Radon Zones
Source: EPA
Telephone: 703-356-4020
Sections 307 & 309 of IRAA directed EPA to list and identify areas of U.S. with the potential for elevated indoor radon levels.

PHYSICAL SETTING SOURCE RECORDS SEARCHED

OTHER

Airport Landing Facilities: Private and public use landing facilities
Source: Federal Aviation Administration, 800-457-6656

Epicenters: World earthquake epicenters, Richter 5 or greater
Source: Department of Commerce, National Oceanic and Atmospheric Administration

California Earthquake Fault Lines: The fault lines displayed on EDR's Topographic map are digitized quaternary fault lines, prepared in 1975 by the United State Geological Survey. Additional information (also from 1975) regarding activity at specific fault lines comes from California's Preliminary Fault Activity Map prepared by the California Division of Mines and Geology.

STREET AND ADDRESS INFORMATION

© 2010 Tele Atlas North America, Inc. All rights reserved. This material is proprietary and the subject of copyright protection and other intellectual property rights owned by or licensed to Tele Atlas North America, Inc. The use of this material is subject to the terms of a license agreement. You will be held liable for any unauthorized copying or disclosure of this material.

APPENDIX B

ENVIRONMENTAL DATA RESOURCES, INC.

Sanborn Map Report

APPENDIX B

24765 Hesperian Boulevard
24765 Hesperian Boulevard
Hayward, CA 94545

Inquiry Number: 4483770.3
December 04, 2015

Certified Sanborn® Map Report

6 Armstrong Road, 4th Floor
Shelton, Connecticut 06484
Toll Free: 800.352.0050
www.edrnet.com

Certified Sanborn® Map Report

12/04/15

Site Name:
24765 Hesperian Boulevard
24765 Hesperian Boulevard
Hayward, CA 94545

Client Name:
Engeo
6399 San Ignacio Avenue
San Jose, CA 95119

EDR Inquiry # 4483770.3

Contact: Madeline Downing

The Sanborn Library has been searched by EDR and maps covering the target property location as provided by Engeo were identified for the years listed below. The Sanborn Library is the largest, most complete collection of fire insurance maps. The collection includes maps from Sanborn, Bromley, Perris & Browne, Hopkins, Barlow, and others. Only Environmental Data Resources Inc. (EDR) is authorized to grant rights for commercial reproduction of maps by the Sanborn Library LLC, the copyright holder for the collection. Results can be authenticated by visiting www.edrnet.com/sanborn.

The Sanborn Library is continually enhanced with newly identified map archives. This report accesses all maps in the collection as of the day this report was generated.

Certified Sanborn Results:

Site Name: 24765 Hesperian Boulevard
Address: 24765 Hesperian Boulevard
City, State, Zip: Hayward, CA 94545
Cross Street:
P.O. # 12684.000.000
Project: 24765 Hesperian Boulevard
Certification # C228-4E77-8001

Maps Provided:

1966

Sanborn® Library search results
Certification # C228-4E77-8001

The Sanborn Library includes more than 1.2 million fire insurance maps from Sanborn, Bromley, Perris & Browne, Hopkins, Barlow and others which track historical property usage in approximately 12,000 American cities and towns. Collections searched:

- ☑ Library of Congress
- ☑ University Publications of America
- ☑ EDR Private Collection

The Sanborn Library LLC Since 1866™

Limited Permission To Make Copies

Engeo (the client) is permitted to make up to FIVE photocopies of this Sanborn Map transmittal and each fire insurance map accompanying this report solely for the limited use of its customer. No one other than the client is authorized to make copies. Upon request made directly to an EDR Account Executive, the client may be permitted to make a limited number of additional photocopies. This permission is conditioned upon compliance by the client, its customer and their agents with EDR's copyright policy; a copy of which is available upon request.

Disclaimer - Copyright and Trademark notice

This Report contains certain information obtained from a variety of public and other sources reasonably available to Environmental Data Resources, Inc. It cannot be concluded from this Report that coverage information for the target and surrounding properties does not exist from other sources. NO WARRANTY EXPRESSED OR IMPLIED, IS MADE WHATSOEVER IN CONNECTION WITH THIS REPORT. ENVIRONMENTAL DATA RESOURCES, INC. SPECIFICALLY DISCLAIMS THE MAKING OF ANY SUCH WARRANTIES, INCLUDING WITHOUT LIMITATION, MERCHANTABILITY OR FITNESS FOR A PARTICULAR USE OR PURPOSE. ALL RISK IS ASSUMED BY THE USER. IN NO EVENT SHALL ENVIRONMENTAL DATA RESOURCES, INC. BE LIABLE TO ANYONE, WHETHER ARISING OUT OF ERRORS OR OMISSIONS, NEGLIGENCE, ACCIDENT OR ANY OTHER CAUSE, FOR ANY LOSS OF DAMAGE, INCLUDING, WITHOUT LIMITATION, SPECIAL, INCIDENTAL CONSEQUENTIAL, OR EXEMPLARY DAMAGES. ANY LIABILITY ON THE PART OF ENVIRONMENTAL DATA RESOURCES, INC. IS STRICTLY LIMITED TO A REFUND OF THE AMOUNT PAID FOR THIS REPORT. Purchaser accepts this Report "AS IS". Any analyses, estimates, ratings, environmental risk levels or risk codes provided in this Report are provided for illustrative purposes only, and are not intended to provide, nor should they be interpreted as providing any facts regarding, or prediction or forecast of, any environmental risk for any property. Only a Phase I Environmental Site Assessment performed by an environmental professional can provide information regarding the environmental risk for any property. Additionally, the information provided in this Report is not to be construed as legal advice.

Copyright 2015 by Environmental Data Resources, Inc. All rights reserved. Reproduction in any media or format, in whole or in part, of any report or map of Environmental Data Resources, Inc., or its affiliates, is prohibited without prior written permission.

EDR and its logos (including Sanborn and Sanborn Map) are trademarks of Environmental Data Resources, Inc. or its affiliates. All other trademarks used herein are the property of their respective owners.

Sanborn Sheet Thumbnails

This Certified Sanborn Map Report is based upon the following Sanborn Fire Insurance map sheets.

1966 Source Sheets

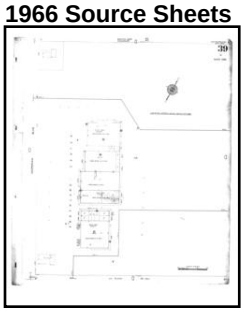

Volume 1, Sheet 39

1966 Certified Sanborn Map

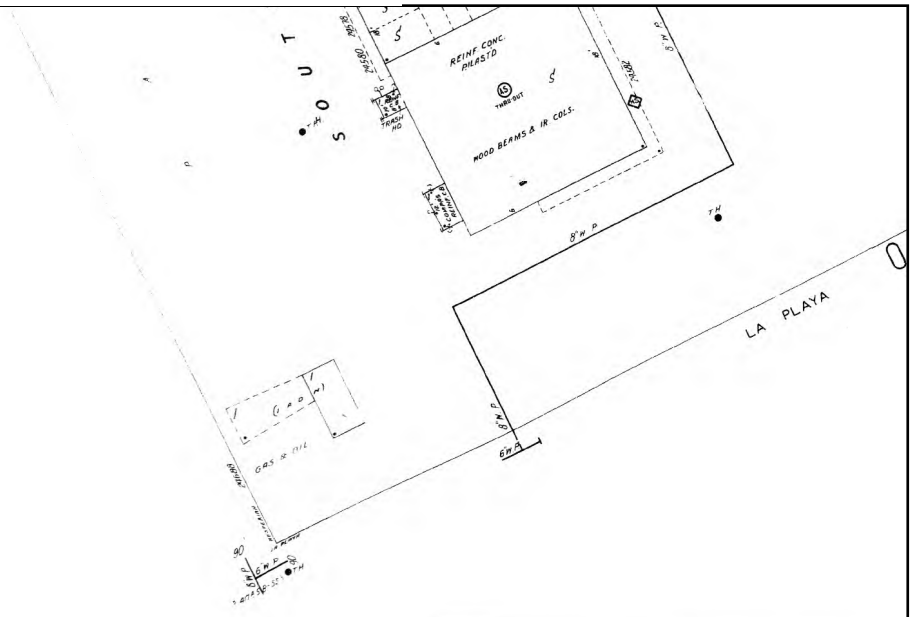

The certified Sanborn Library search results in this report can be authenticated by visiting www.edrnet.com/sanborn and entering the certification number. Only Environmental Data Resources Inc. (EDR) is authorized to grant rights for commercial reproduction of maps by The Sanborn Library LLC, the copyright holder for the collection.

Certification # C228-4E77-8001

Site Name: 24765 Hesperian Boulevard
Address: 24765 Hesperian Boulevard
City, ST, ZIP: Hayward CA 94545
Client: Engeo
EDR Inquiry: 4483770.3
Order Date: 12/4/2015 4:00:02 PM
Certification # C228-4E77-8001
Copyright: 1966

This Certified Sanborn Map combines the following sheets.
Outlined areas indicate map sheets within the collection.

0 Feet 150 300 600

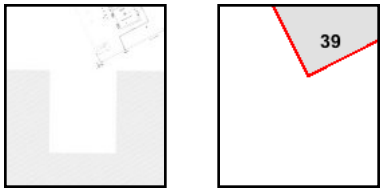

Volume 1, Sheet 39

N

APPENDIX C

ENVIRONMENTAL DATA RESOURCES, INC.

Historical Topographic Map Report

APPENDIX C

24765 Hesperian Boulevard

24765 Hesperian Boulevard

Hayward, CA 94545

Inquiry Number: 4483770.4

December 04, 2015

EDR Historical Topo Map Report

with QuadMatch™

6 Armstrong Road, 4th floor
Shelton, CT 06484
Toll Free: 800.352.0050
www.edrnet.com

EDR Historical Topo Map Report

12/04/15

Site Name:
24765 Hesperian Boulevard
24765 Hesperian Boulevard
Hayward, CA 94545
EDR Inquiry # 4483770.4

Client Name:
Engeo
6399 San Ignacio Avenue
San Jose, CA 95119
Contact: Madeline Downing

EDR Topographic Map Library has been searched by EDR and maps covering the target property location as provided by Engeo were identified for the years listed below. EDR's Historical Topo Map Report is designed to assist professionals in evaluating potential liability on a target property resulting from past activities. EDRs Historical Topo Map Report includes a search of a collection of public and private color historical topographic maps, dating back to the late 1800s.

Search Results:

Site Name: 24765 Hesperian Boulevard
Address: 24765 Hesperian Boulevard
City,State,Zip: Hayward, CA 94545
P.O.# 12684.000.000
Project: 24765 Hesperian Boulevard

Coordinates:

Latitude: 37.6468 37° 38' 48" North
Longitude: -122.1071 -122° 6' 26" West
UTM Zone: Zone 10 North
UTM X Meters: 578769.55
UTM Y Meters: 4167002.83
Elevation: 44.00' above sea level

Maps Provided:

2012
1996
1980
1973
1968
1959
1948, 1950
1947
1915
1899

Disclaimer - Copyright and Trademark Notice

This Report contains certain information obtained from a variety of public and other sources reasonably available to Environmental Data Resources, Inc. It cannot be concluded from this Report that coverage information for the target and surrounding properties does not exist from other sources. NO WARRANTY EXPRESSED OR IMPLIED, IS MADE WHATSOEVER IN CONNECTION WITH THIS REPORT. ENVIRONMENTAL DATA RESOURCES, INC. SPECIFICALLY DISCLAIMS THE MAKING OF ANY SUCH WARRANTIES, INCLUDING WITHOUT LIMITATION, MERCHANTABILITY OR FITNESS FOR A PARTICULAR USE OR PURPOSE. ALL RISK IS ASSUMED BY THE USER. IN NO EVENT SHALL ENVIRONMENTAL DATA RESOURCES, INC. BE LIABLE TO ANYONE, WHETHER ARISING OUT OF ERRORS OR OMISSIONS, NEGLIGENCE, ACCIDENT OR ANY OTHER CAUSE, FOR ANY LOSS OF DAMAGE, INCLUDING, WITHOUT LIMITATION, SPECIAL, INCIDENTAL, CONSEQUENTIAL, OR EXEMPLARY DAMAGES. ANY LIABILITY ON THE PART OF ENVIRONMENTAL DATA RESOURCES, INC. IS STRICTLY LIMITED TO A REFUND OF THE AMOUNT PAID FOR THIS REPORT. Purchaser accepts this Report "AS IS". Any analyses, estimates, ratings, environmental risk levels or risk codes provided in this Report are provided for illustrative purposes only, and are not intended to provide, nor should they be interpreted as providing any facts regarding, or prediction or forecast of, any environmental risk for any property. Only a Phase I Environmental Site Assessment performed by an environmental professional can provide information regarding the environmental risk for any property. Additionally, the information provided in this Report is not to be construed as legal advice.

Copyright 2015 by Environmental Data Resources, Inc. All rights reserved. Reproduction in any media or format, in whole or in part, of any report or map of Environmental Data Resources, Inc., or its affiliates, is prohibited without prior written permission.

EDR and its logos (including Sanborn and Sanborn Map) are trademarks of Environmental Data Resources, Inc. or its affiliates. All other trademarks used herein are the property of their respective owners.

Topo Sheet Thumbnails

This EDR Topo Map Report is based upon the following USGS topographic map sheets.

2012 Source Sheets

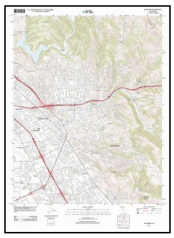

Hayward
2012
7.5-minute, 24000

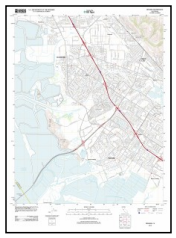

Newark
2012
7.5-minute, 24000

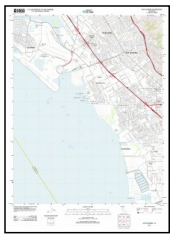

San Leandro
2012
7.5-minute, 24000

Redwood Point
2012
7.5-minute, 24000

1996 Source Sheets

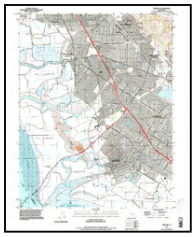

Newark
1996
7.5-minute, 24000
Aerial Photo Revised 1993
Edited 1996

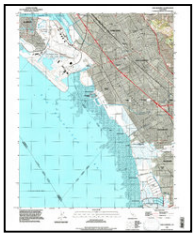

San Leandro
1996
7.5-minute, 24000
Aerial Photo Revised 1993
Edited 1996

Hayward
1996
7.5-minute, 24000
Aerial Photo Revised 1993
Edited 1996

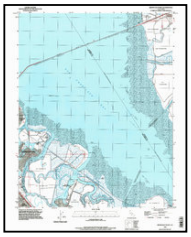

Redwood Point
1996
7.5-minute, 24000
Aerial Photo Revised 1993
Edited 1996

1980 Source Sheets

Redwood Point
1980
7.5-minute, 24000
Photo Revised 1980
Aerial Photo Revised 1978

Hayward
1980
7.5-minute, 24000
Photo Revised 1980
Aerial Photo Revised 1979

Newark
1980
7.5-minute, 24000
Photo Revised 1980
Aerial Photo Revised 1979

San Leandro
1980
7.5-minute, 24000
Photo Revised 1980
Aerial Photo Revised 1979

1973 Source Sheets

San Leandro
1973
7.5-minute, 24000
Photo Revised 1973

Hayward
1973
7.5-minute, 24000
Photo Revised 1973

Newark
1973
7.5-minute, 24000
Photo Revised 1973

Redwood Point
1973
7.5-minute, 24000
Photo Revised 1973

Topo Sheet Thumbnails

This EDR Topo Map Report is based upon the following USGS topographic map sheets.

1968 Source Sheets

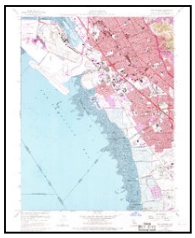

San Leandro
1968
7.5-minute, 24000
Photo Revised 1968
Aerial Photo Revised 1968

Hayward
1968
7.5-minute, 24000
Photo Revised 1968
Aerial Photo Revised 1968

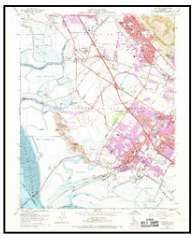

Newark
1968
7.5-minute, 24000
Photo Revised 1968
Aerial Photo Revised 1968

Redwood Point
1968
7.5-minute, 24000
Photo Revised 1968
Aerial Photo Revised 1968

1959 Source Sheets

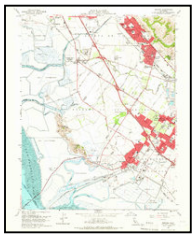

Newark
1959
7.5-minute, 24000
Aerial Photo Revised 1947

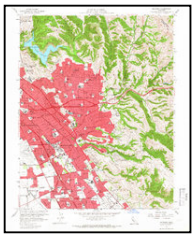

Hayward
1959
7.5-minute, 24000
Aerial Photo Revised 1958

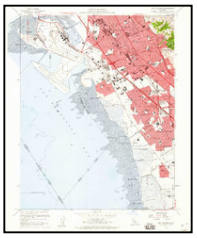

San Leandro
1959
7.5-minute, 24000
Aerial Photo Revised 1958

Redwood Point
1959
7.5-minute, 24000
Aerial Photo Revised 1958

1948, 1950 Source Sheets

San Leandro
1948
7.5-minute, 24000

Redwood Point
1948
7.5-minute, 24000

Newark
1948
7.5-minute, 24000
Aerial Photo Revised 1946

Hayward
1950
7.5-minute, 24000
Aerial Photo Revised 1946

1947 Source Sheets

San Leandro
1947
7.5-minute, 24000

Hayward
1947
7.5-minute, 24000
Aerial Photo Revised 1946

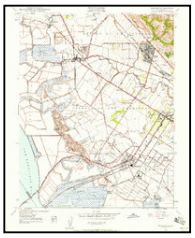

Newark
1947
7.5-minute, 24000
Aerial Photo Revised 1946

Topo Sheet Thumbnails

This EDR Topo Map Report is based upon the following USGS topographic map sheets.

1915 Source Sheets

Haywards
1915
15-minute, 62500

Hayward
1915
15-minute, 62500

1899 Source Sheets

Haywards
1899
15-minute, 62500

Historical Topo Map

2012

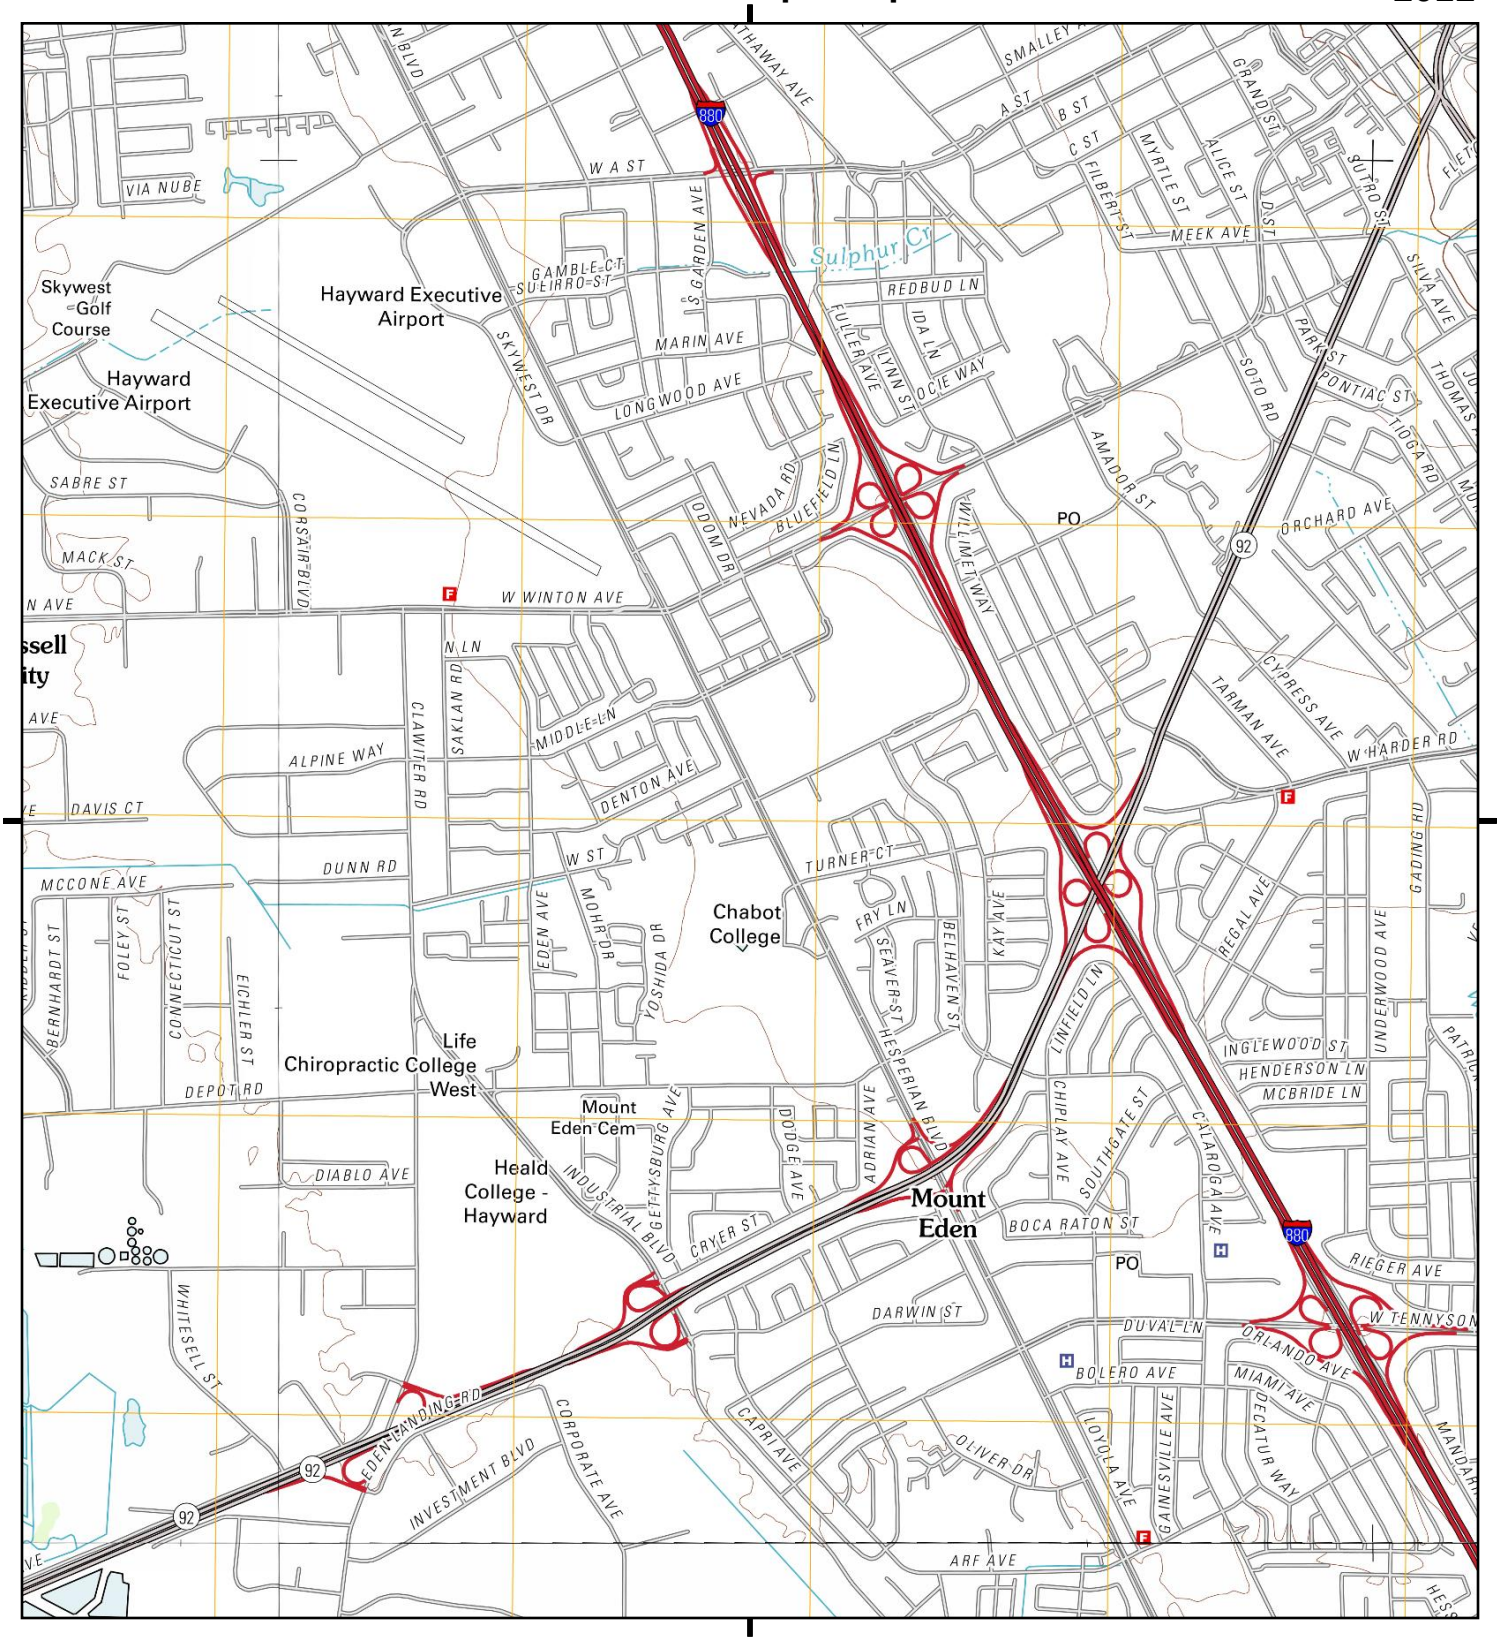

This report includes information from the following map sheet(s).

Miles 0.25 0.5 1 1.5

NW N NE
W E
SW S SE

TP, Hayward, 2012, 7.5-minute

SE, Newark, 2012, 7.5-minute

SW, Redwood Point, 2012, 7.5-minute

NW, San Leandro, 2012, 7.5-minute

SITE NAME: 24765 Hesperian Boulevard
ADDRESS: 24765 Hesperian Boulevard
Hayward, CA 94545
CLIENT: Engeo

N

Historical Topo Map

1996

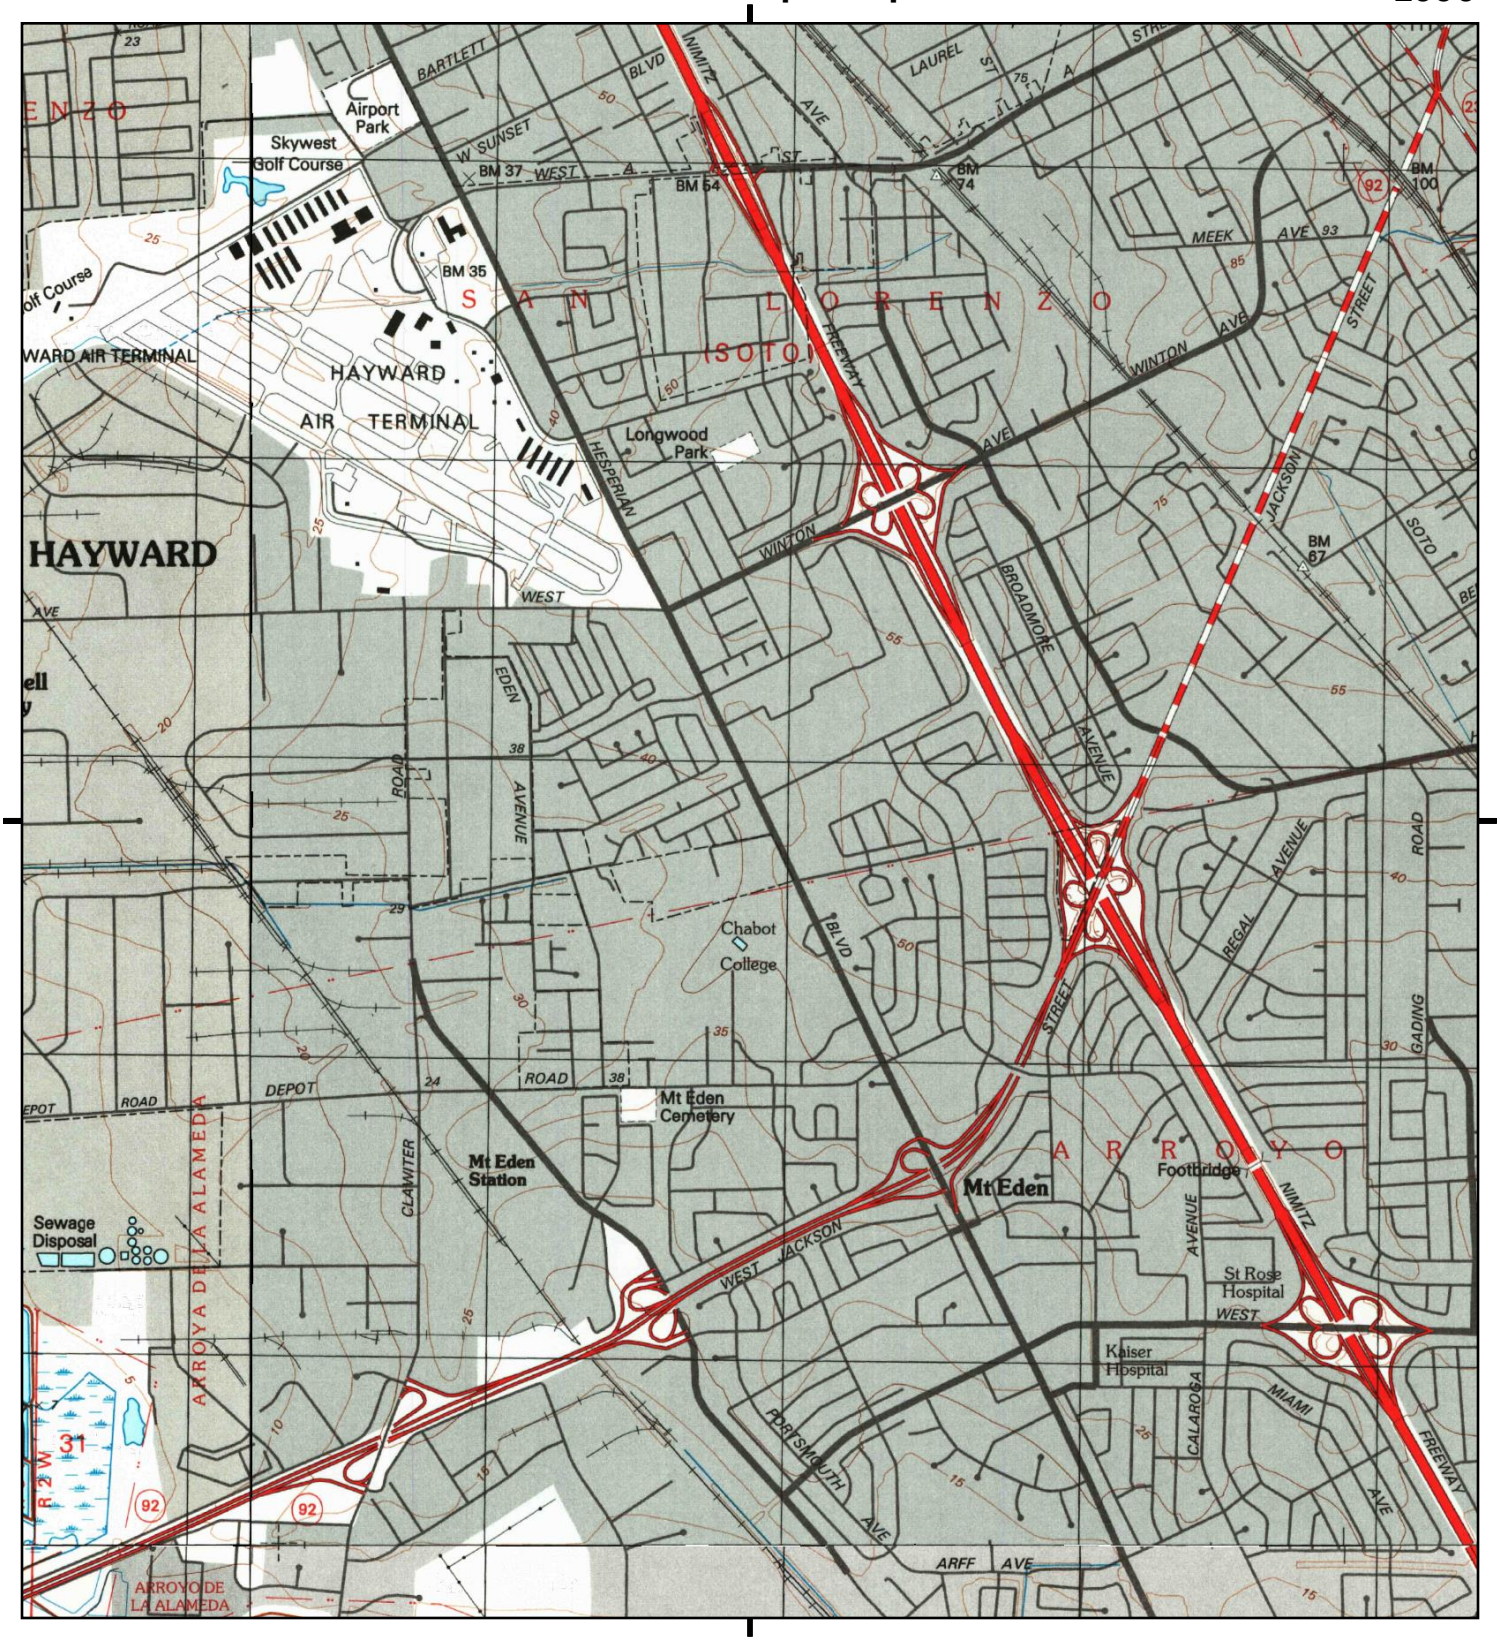

This report includes information from the following map sheet(s).

Miles 0.25 0.5 1 1.5

NW N NE
W E
SW S SE

TP, Hayward, 1996, 7.5-minute

SE, Newark, 1996, 7.5-minute

SW, Redwood Point, 1996, 7.5-minute

NW, San Leandro, 1996, 7.5-minute

SITE NAME: 24765 Hesperian Boulevard
ADDRESS: 24765 Hesperian Boulevard
Hayward, CA 94545
CLIENT: Engeo

N

Historical Topo Map

1980

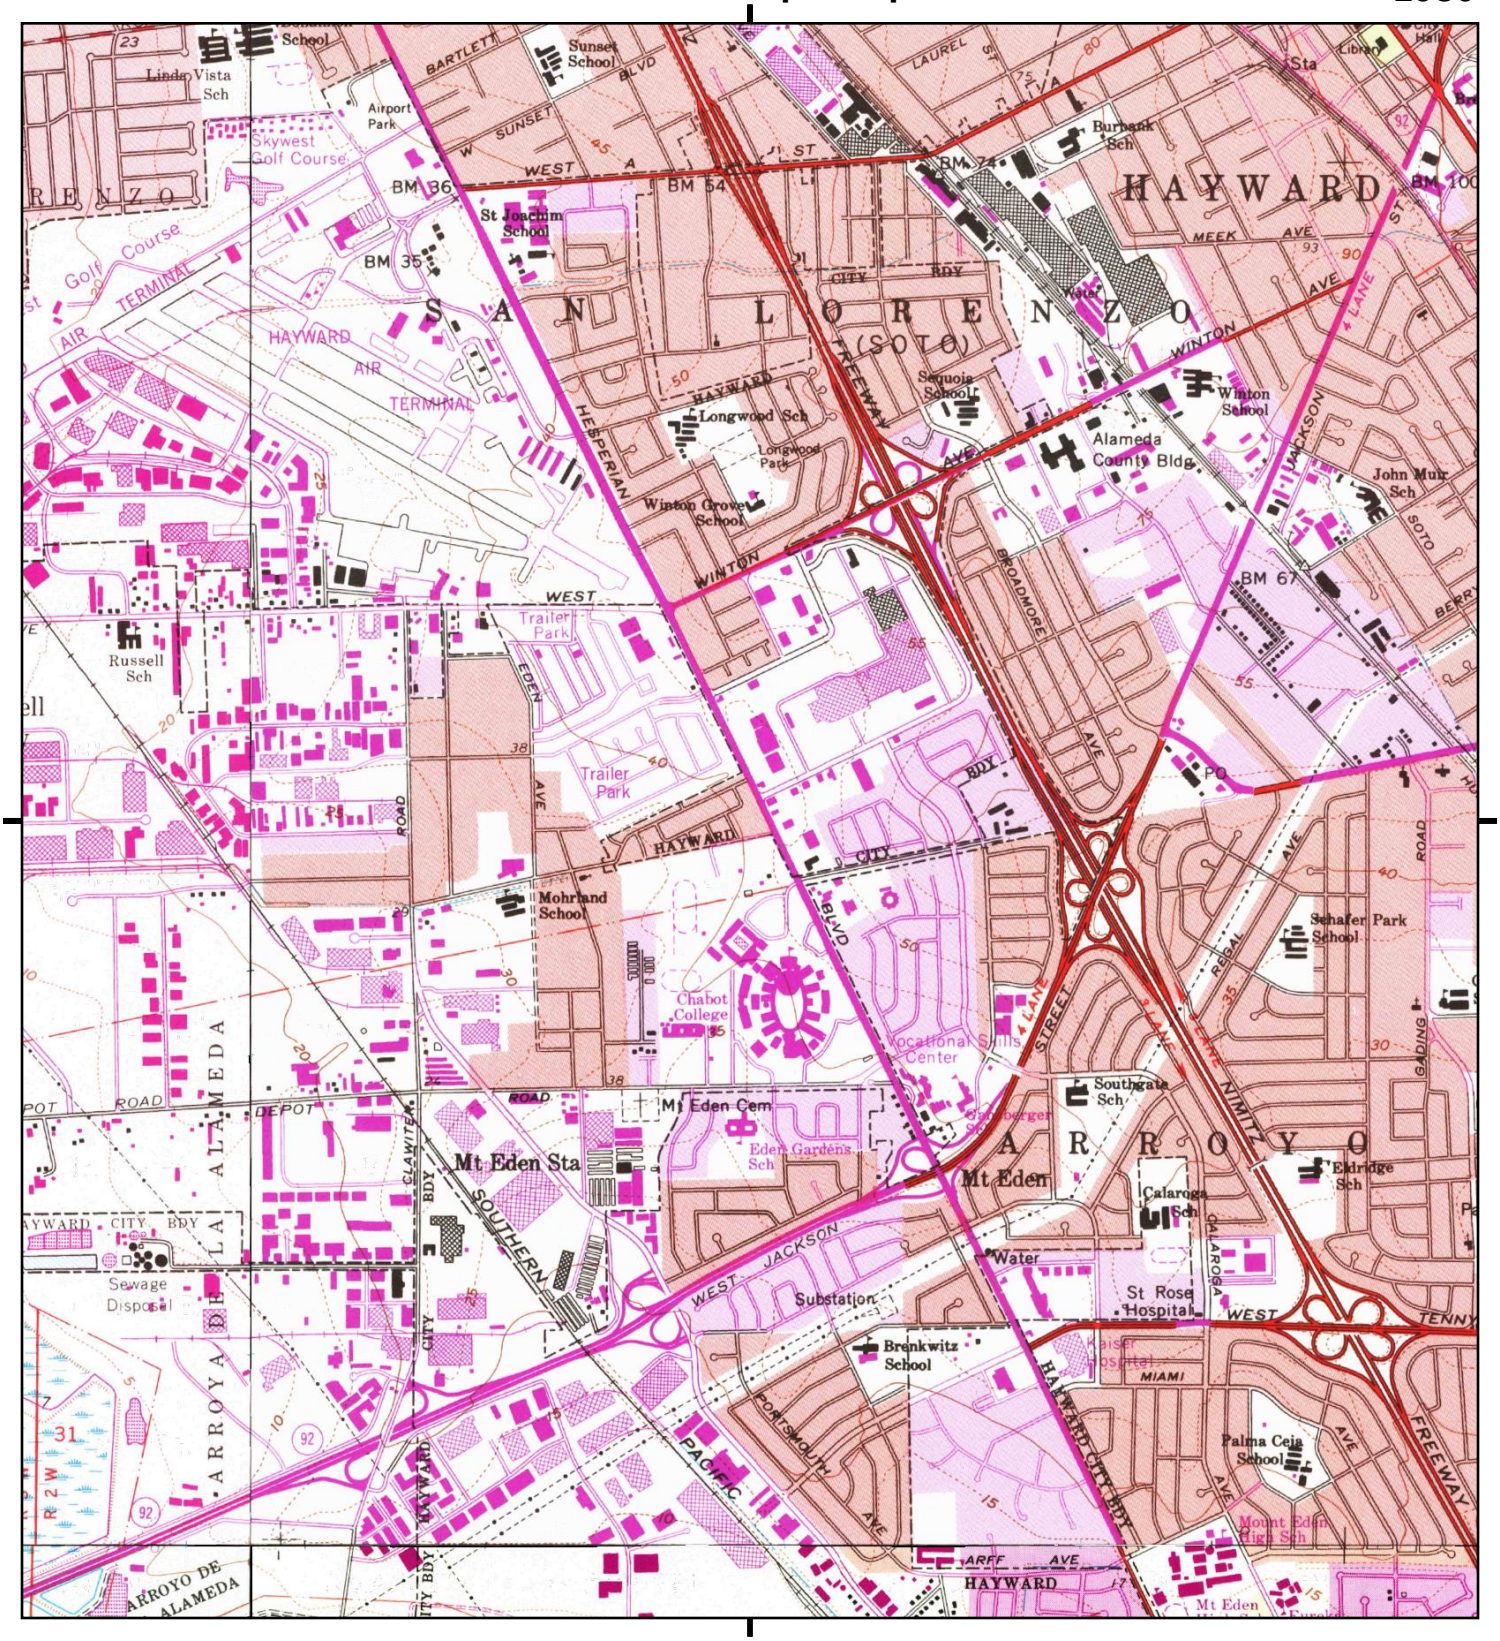

This report includes information from the following map sheet(s).

Miles 0.25 0.5 1 1.5

NW N NE
W E
SW S SE

TP, Hayward, 1980, 7.5-minute

SE, Newark, 1980, 7.5-minute

SW, Redwood Point, 1980, 7.5-minute

NW, San Leandro, 1980, 7.5-minute

SITE NAME: 24765 Hesperian Boulevard
ADDRESS: 24765 Hesperian Boulevard
Hayward, CA 94545
CLIENT: Engeo

N

Historical Topo Map

1973

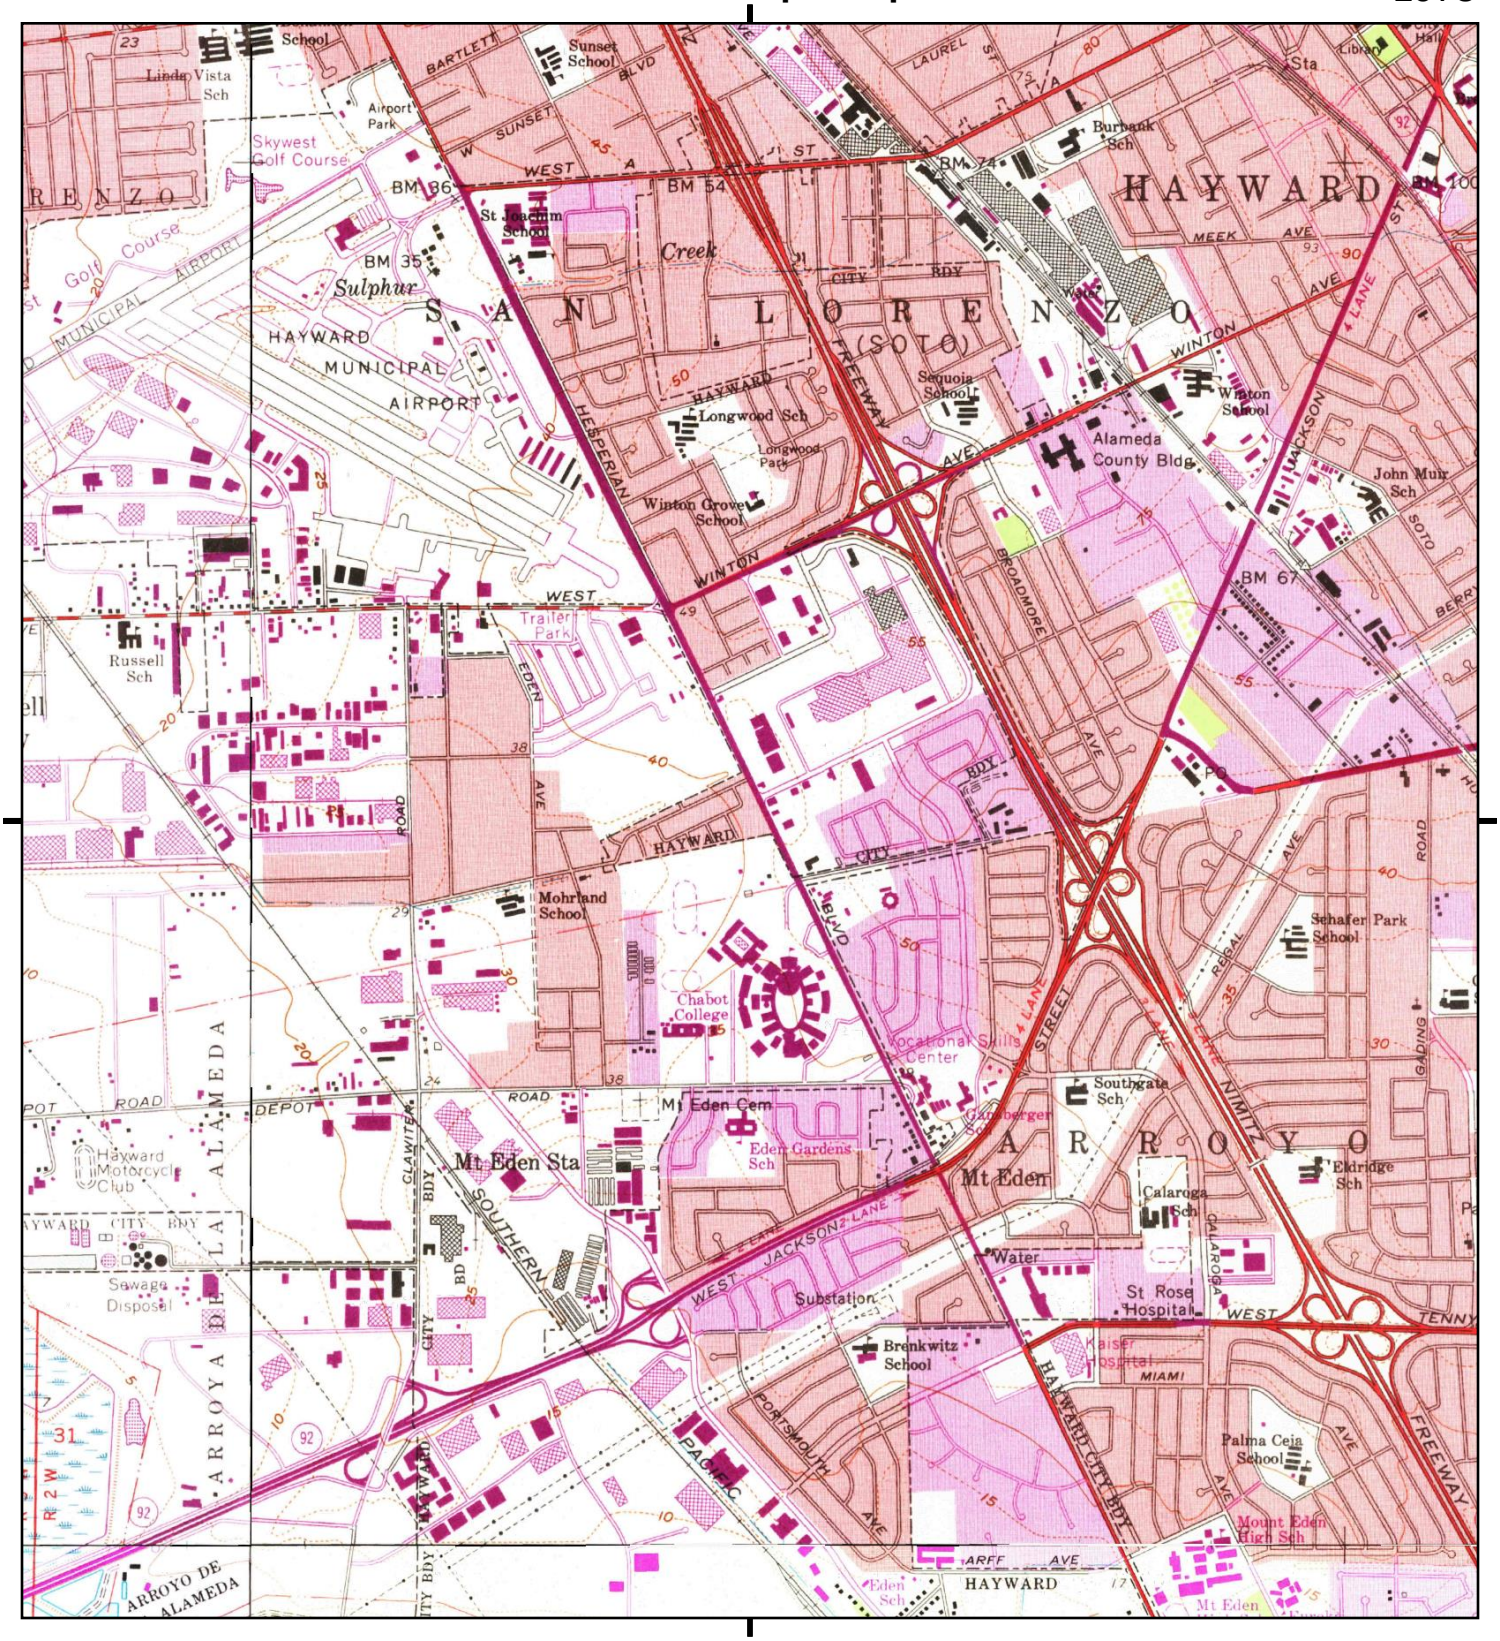

This report includes information from the following map sheet(s).

Miles 0.25 0.5 1 1.5

NW N NE
W E
SW S SE

TP, Hayward, 1973, 7.5-minute

SE, Newark, 1973, 7.5-minute

SW, Redwood Point, 1973, 7.5-minute

NW, San Leandro, 1973, 7.5-minute

SITE NAME: 24765 Hesperian Boulevard
ADDRESS: 24765 Hesperian Boulevard
Hayward, CA 94545
CLIENT: Engeo

N

Historical Topo Map

1968

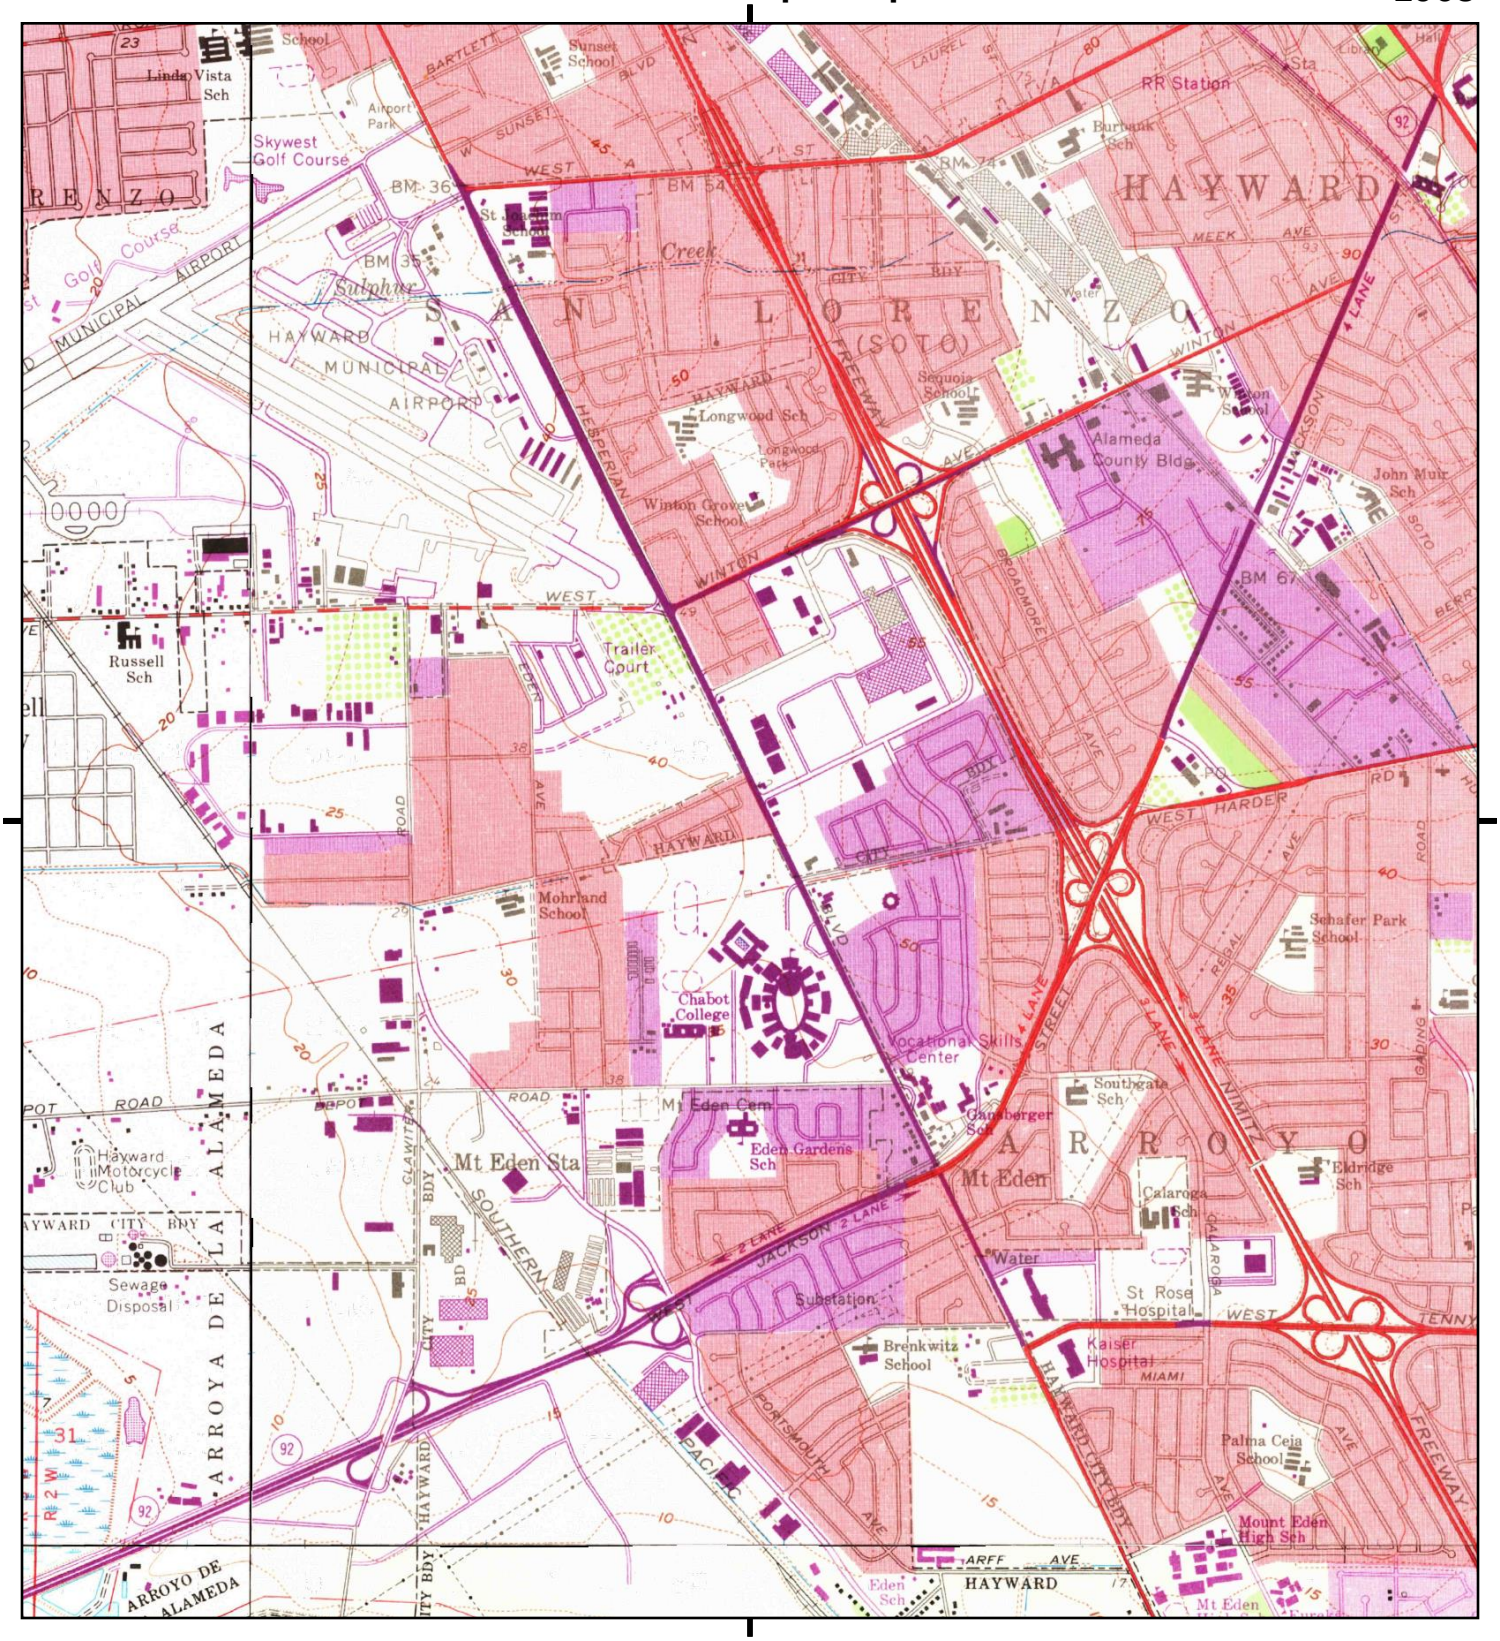

This report includes information from the following map sheet(s).

Miles 0.25 0.5 1 1.5

NW N NE
W E
SW S SE

TP, Hayward, 1968, 7.5-minute

SE, Newark, 1968, 7.5-minute

SW, Redwood Point, 1968, 7.5-minute

NW, San Leandro, 1968, 7.5-minute

SITE NAME: 24765 Hesperian Boulevard
ADDRESS: 24765 Hesperian Boulevard
Hayward, CA 94545
CLIENT: Engeo

N

Historical Topo Map

1959

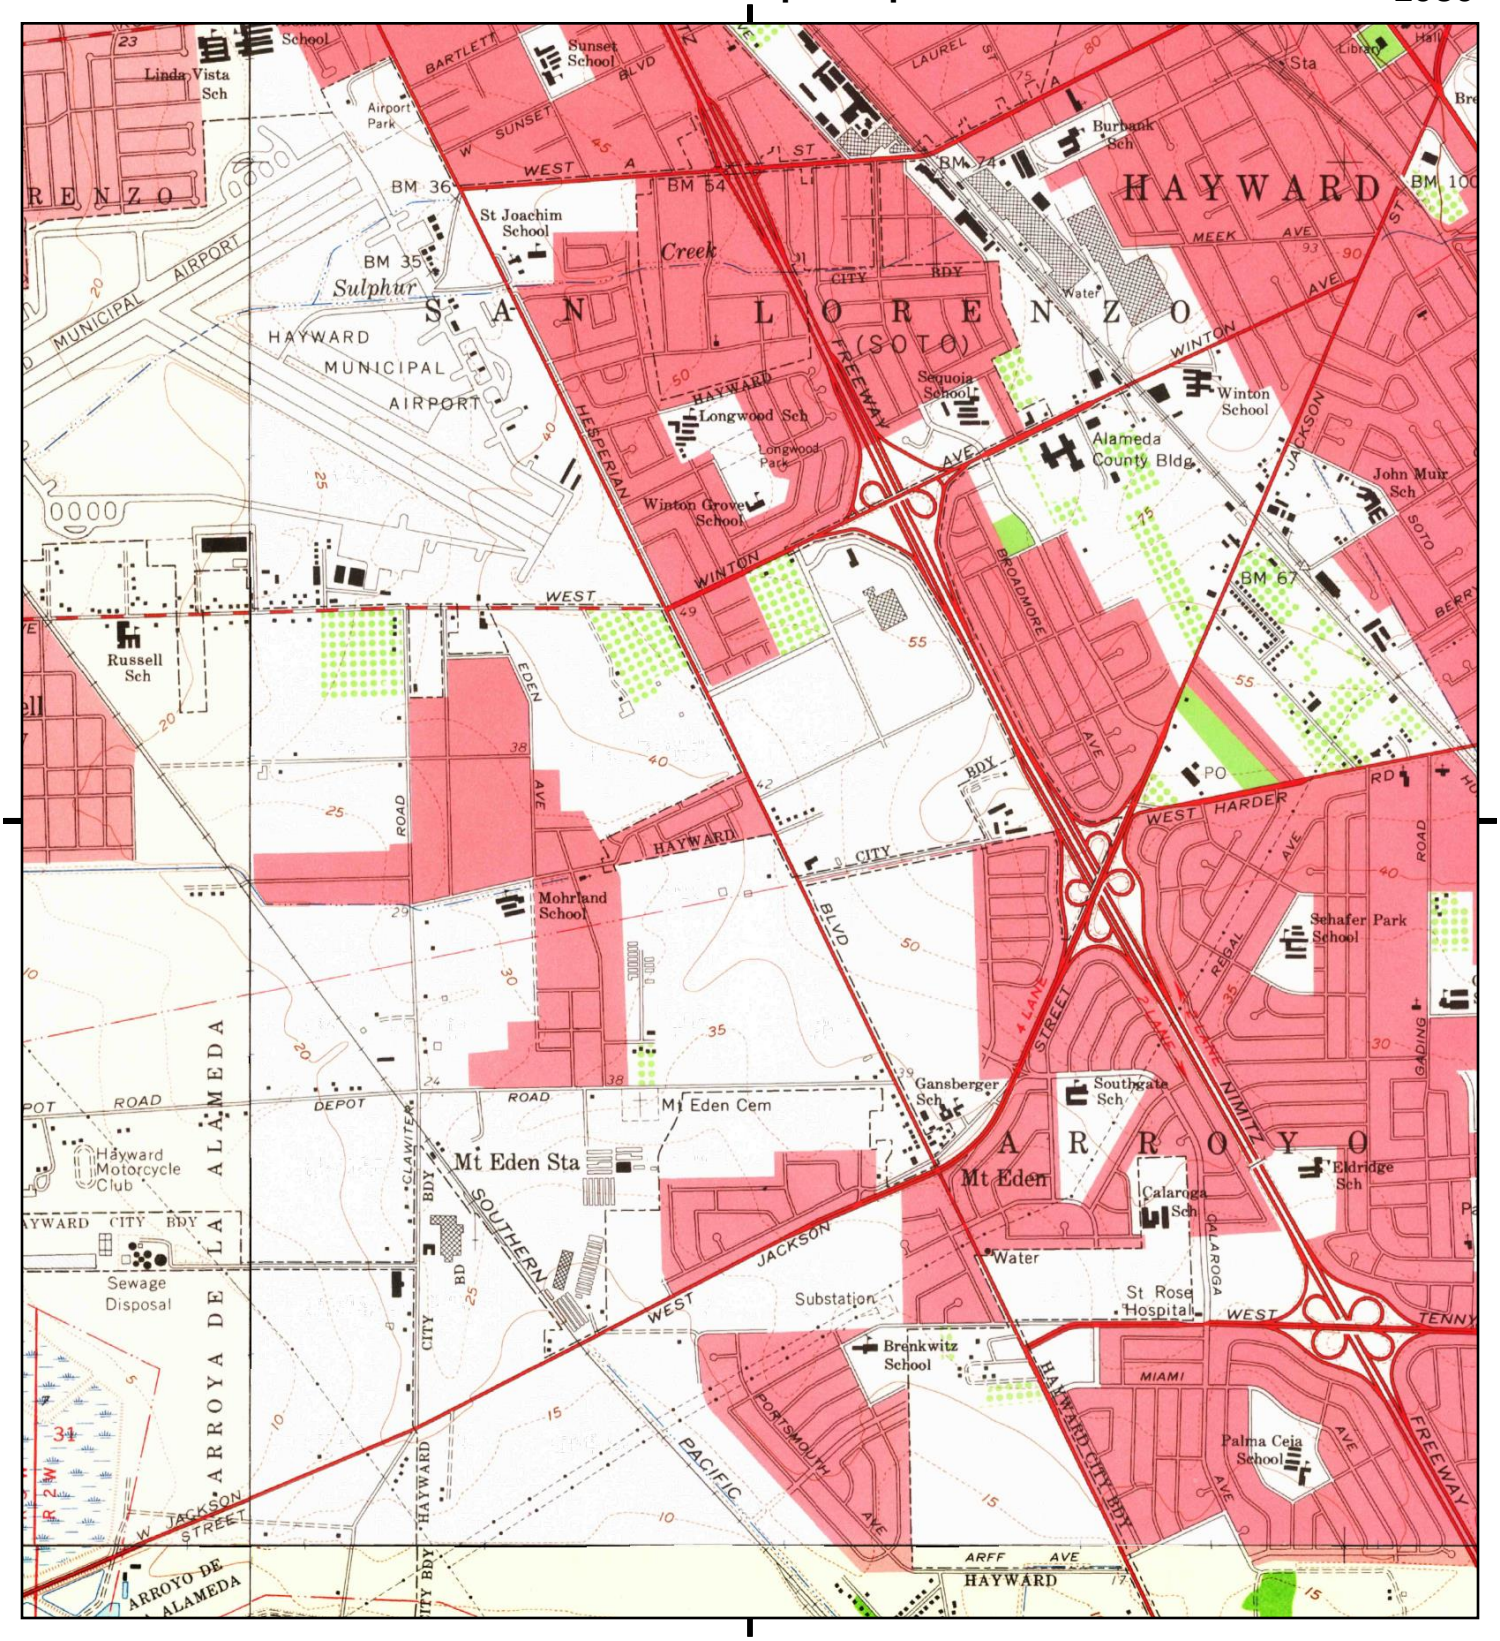

This report includes information from the following map sheet(s).

Miles 0.25 0.5 1 1.5

NW N NE
W E
SW S SE

TP, Hayward, 1959, 7.5-minute

SE, Newark, 1959, 7.5-minute

SW, Redwood Point, 1959, 7.5-minute

NW, San Leandro, 1959, 7.5-minute

SITE NAME: 24765 Hesperian Boulevard
ADDRESS: 24765 Hesperian Boulevard
Hayward, CA 94545
CLIENT: Engeo

N

Historical Topo Map

1948, 1950

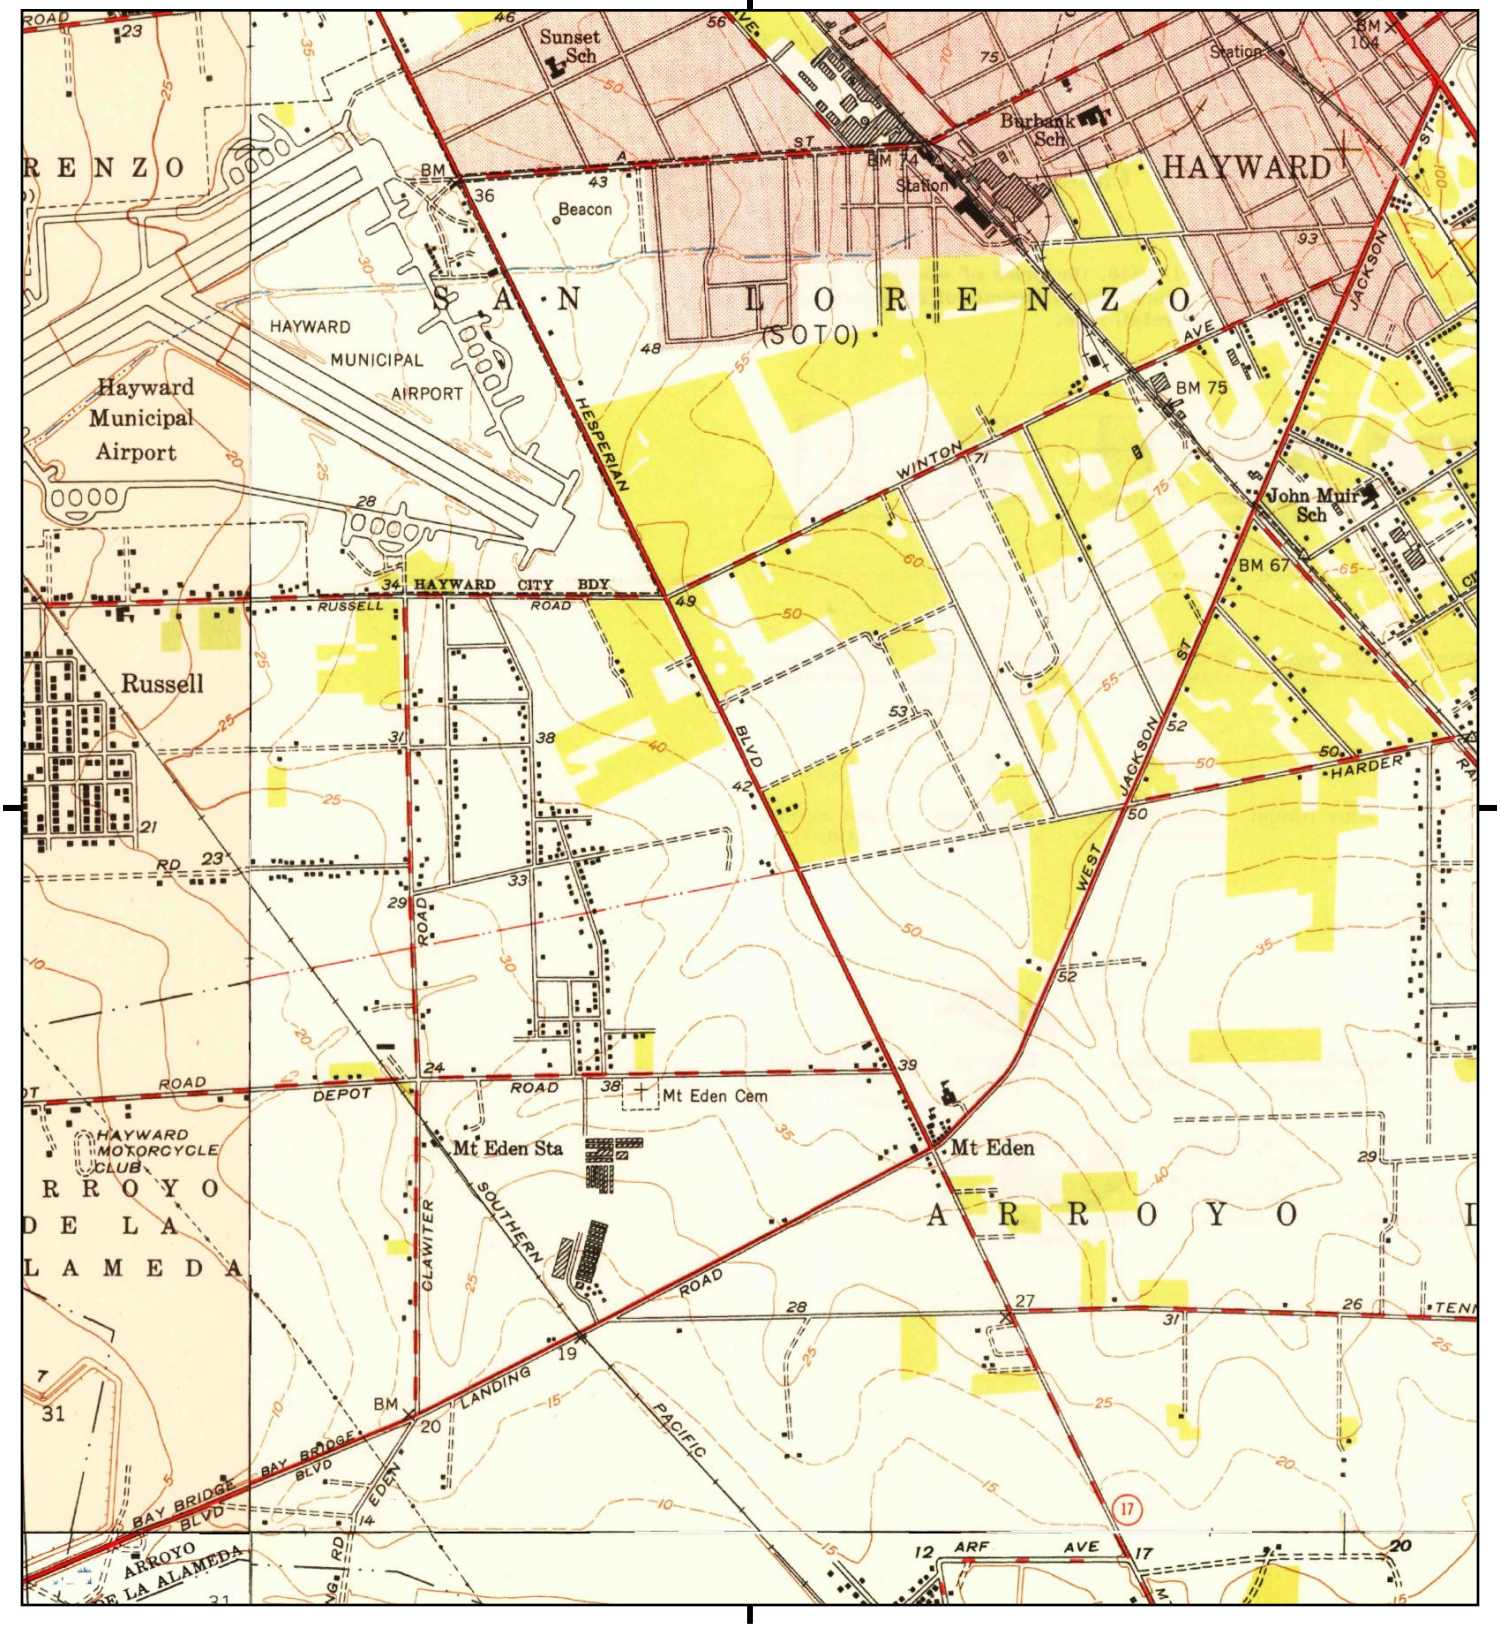

This report includes information from the following map sheet(s).

Miles 0.25 0.5 1 1.5

NW N NE
W E
SW S SE

TP, Hayward, 1950, 7.5-minute

SE, Newark, 1948, 7.5-minute

SW, Redwood Point, 1948, 7.5-minute

NW, San Leandro, 1948, 7.5-minute

SITE NAME: 24765 Hesperian Boulevard
ADDRESS: 24765 Hesperian Boulevard
Hayward, CA 94545
CLIENT: Engeo

N

Historical Topo Map

1947

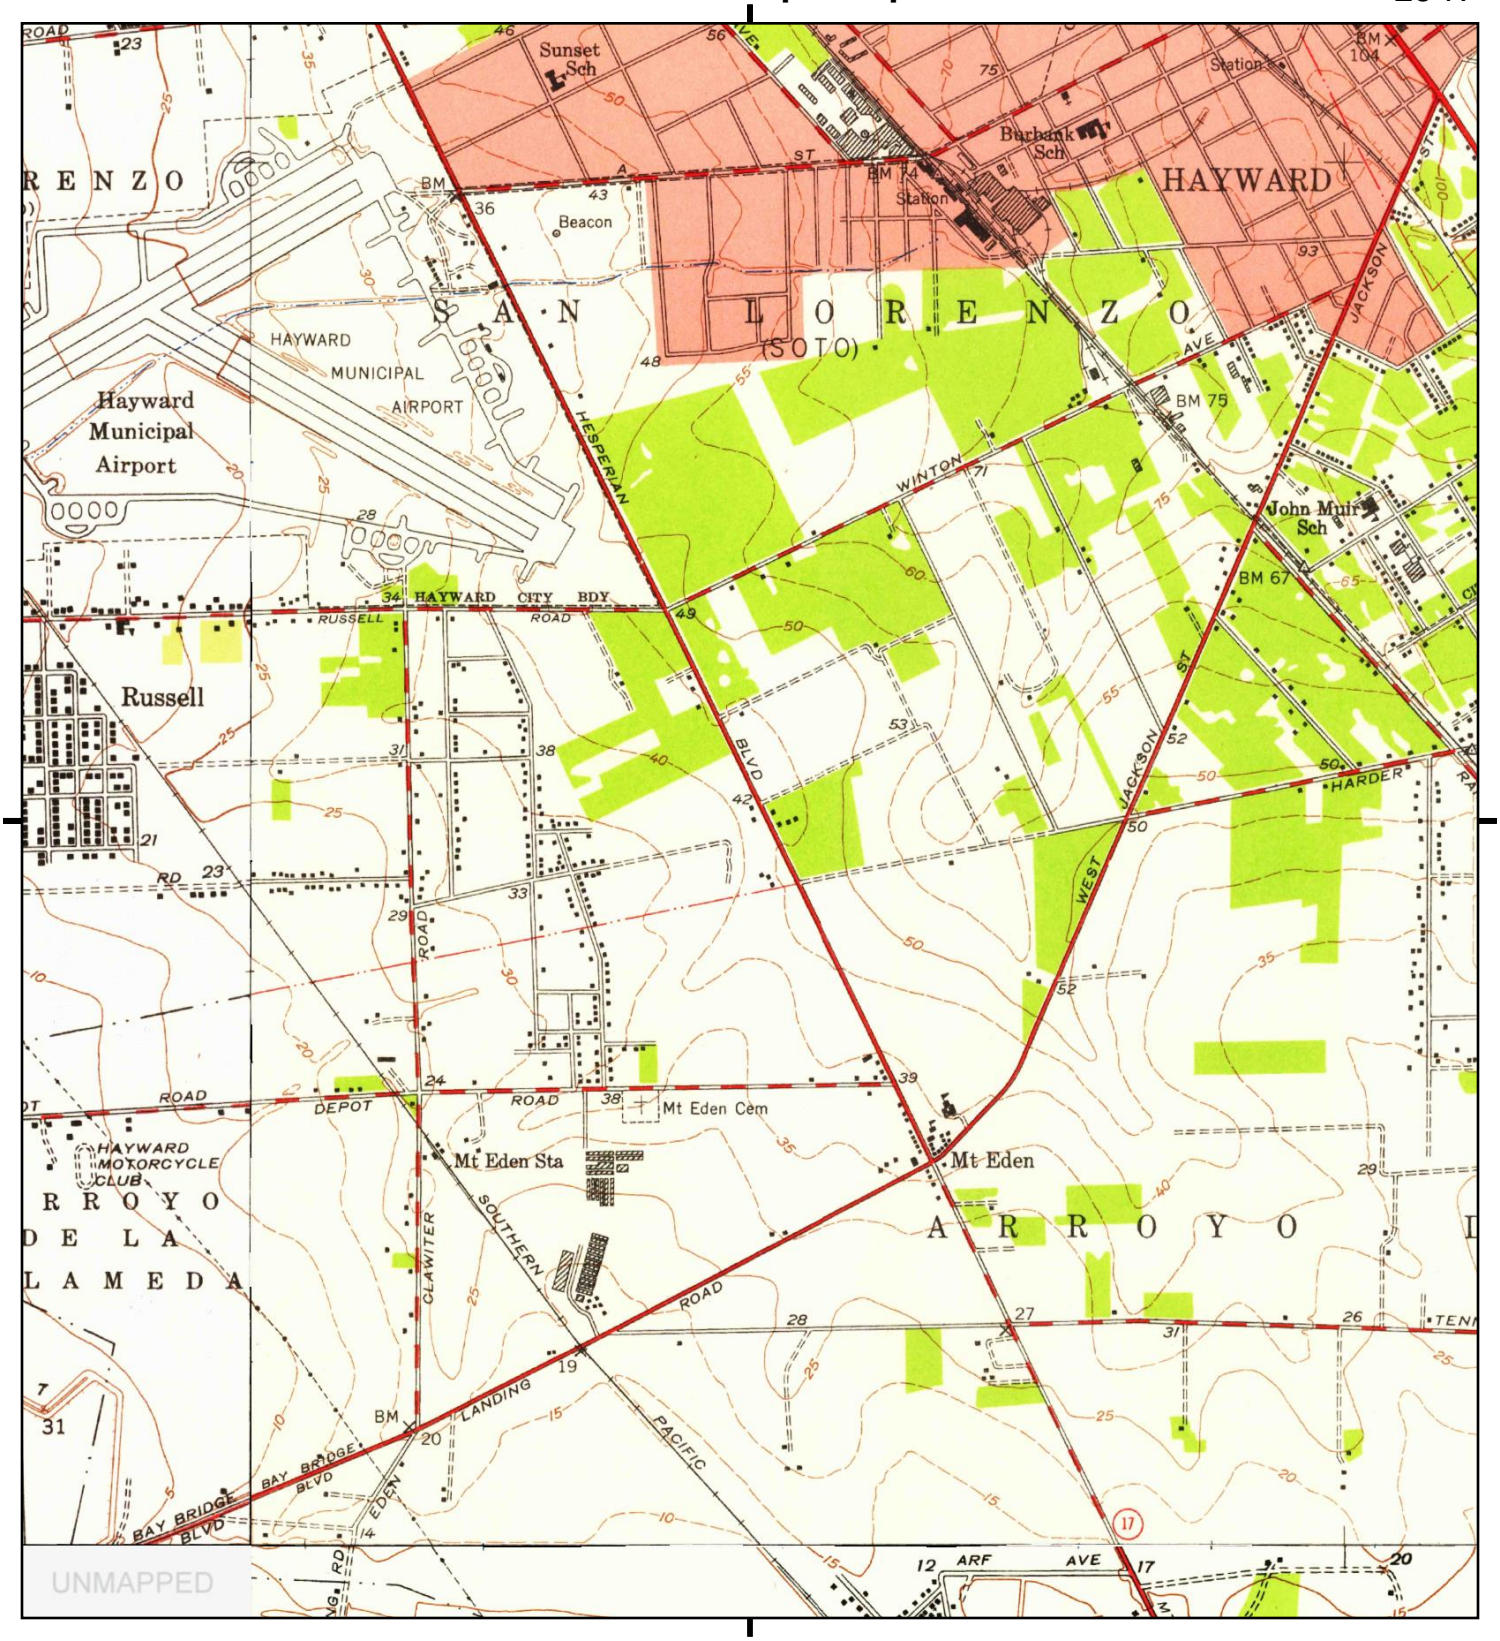

This report includes information from the following map sheet(s).

Miles 0.25 0.5 1 1.5

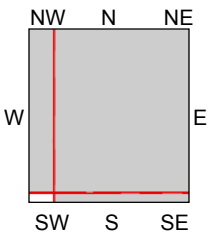

TP, Hayward, 1947, 7.5-minute

SE, Newark, 1947, 7.5-minute

NW, San Leandro, 1947, 7.5-minute

SITE NAME: 24765 Hesperian Boulevard
ADDRESS: 24765 Hesperian Boulevard
Hayward, CA 94545
CLIENT: Engeo

N

Historical Topo Map

1915

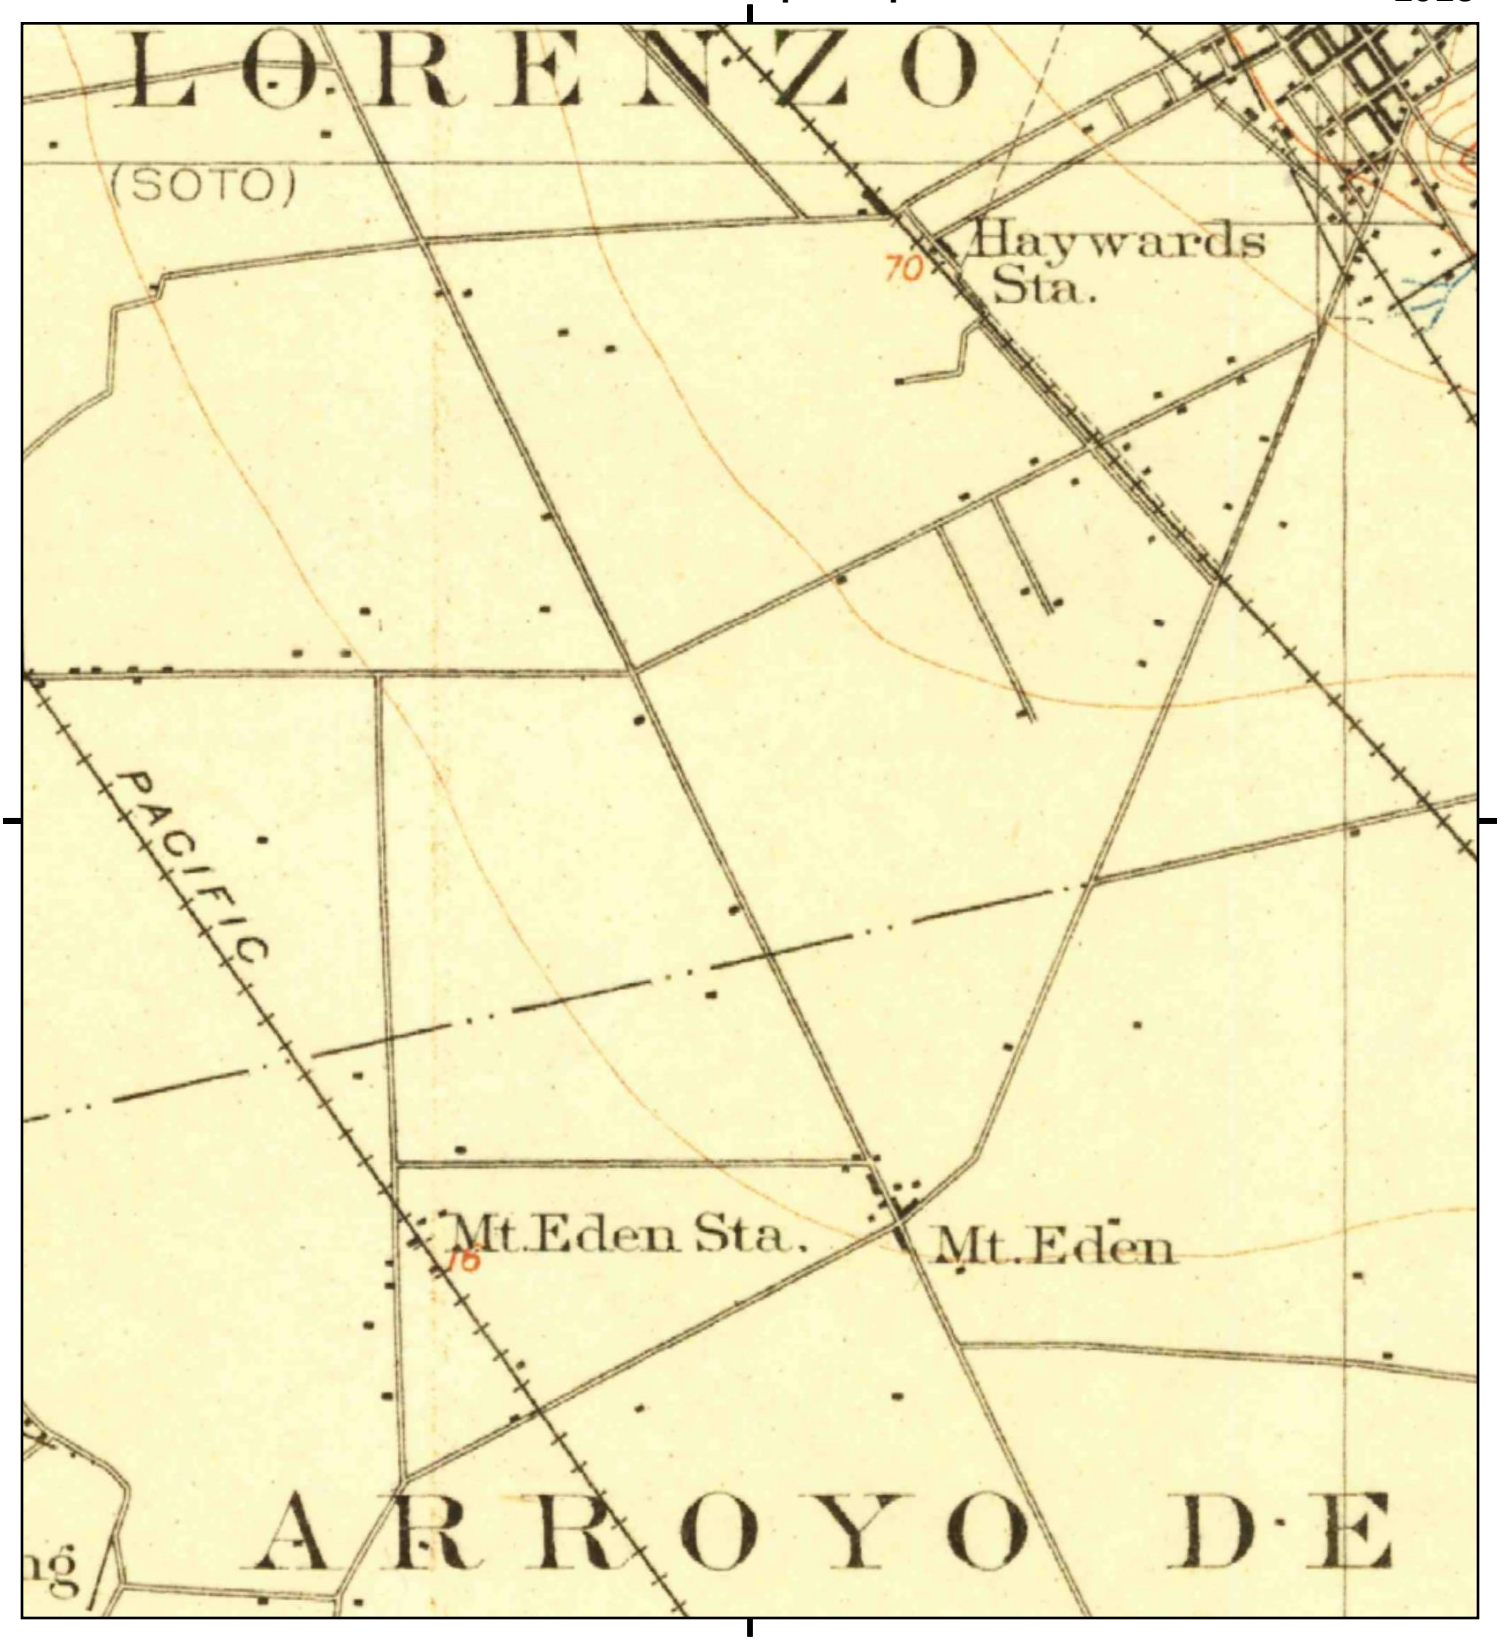

This report includes information from the following map sheet(s).

Miles 0.25 0.5 1 1.5

NW N NE
W E
SW S SE

TP, Haywards, 1915, 15-minute

TP, Hayward, 1915, 15-minute

SITE NAME: 24765 Hesperian Boulevard
ADDRESS: 24765 Hesperian Boulevard
Hayward, CA 94545
CLIENT: Engeo

N

Historical Topo Map

1899

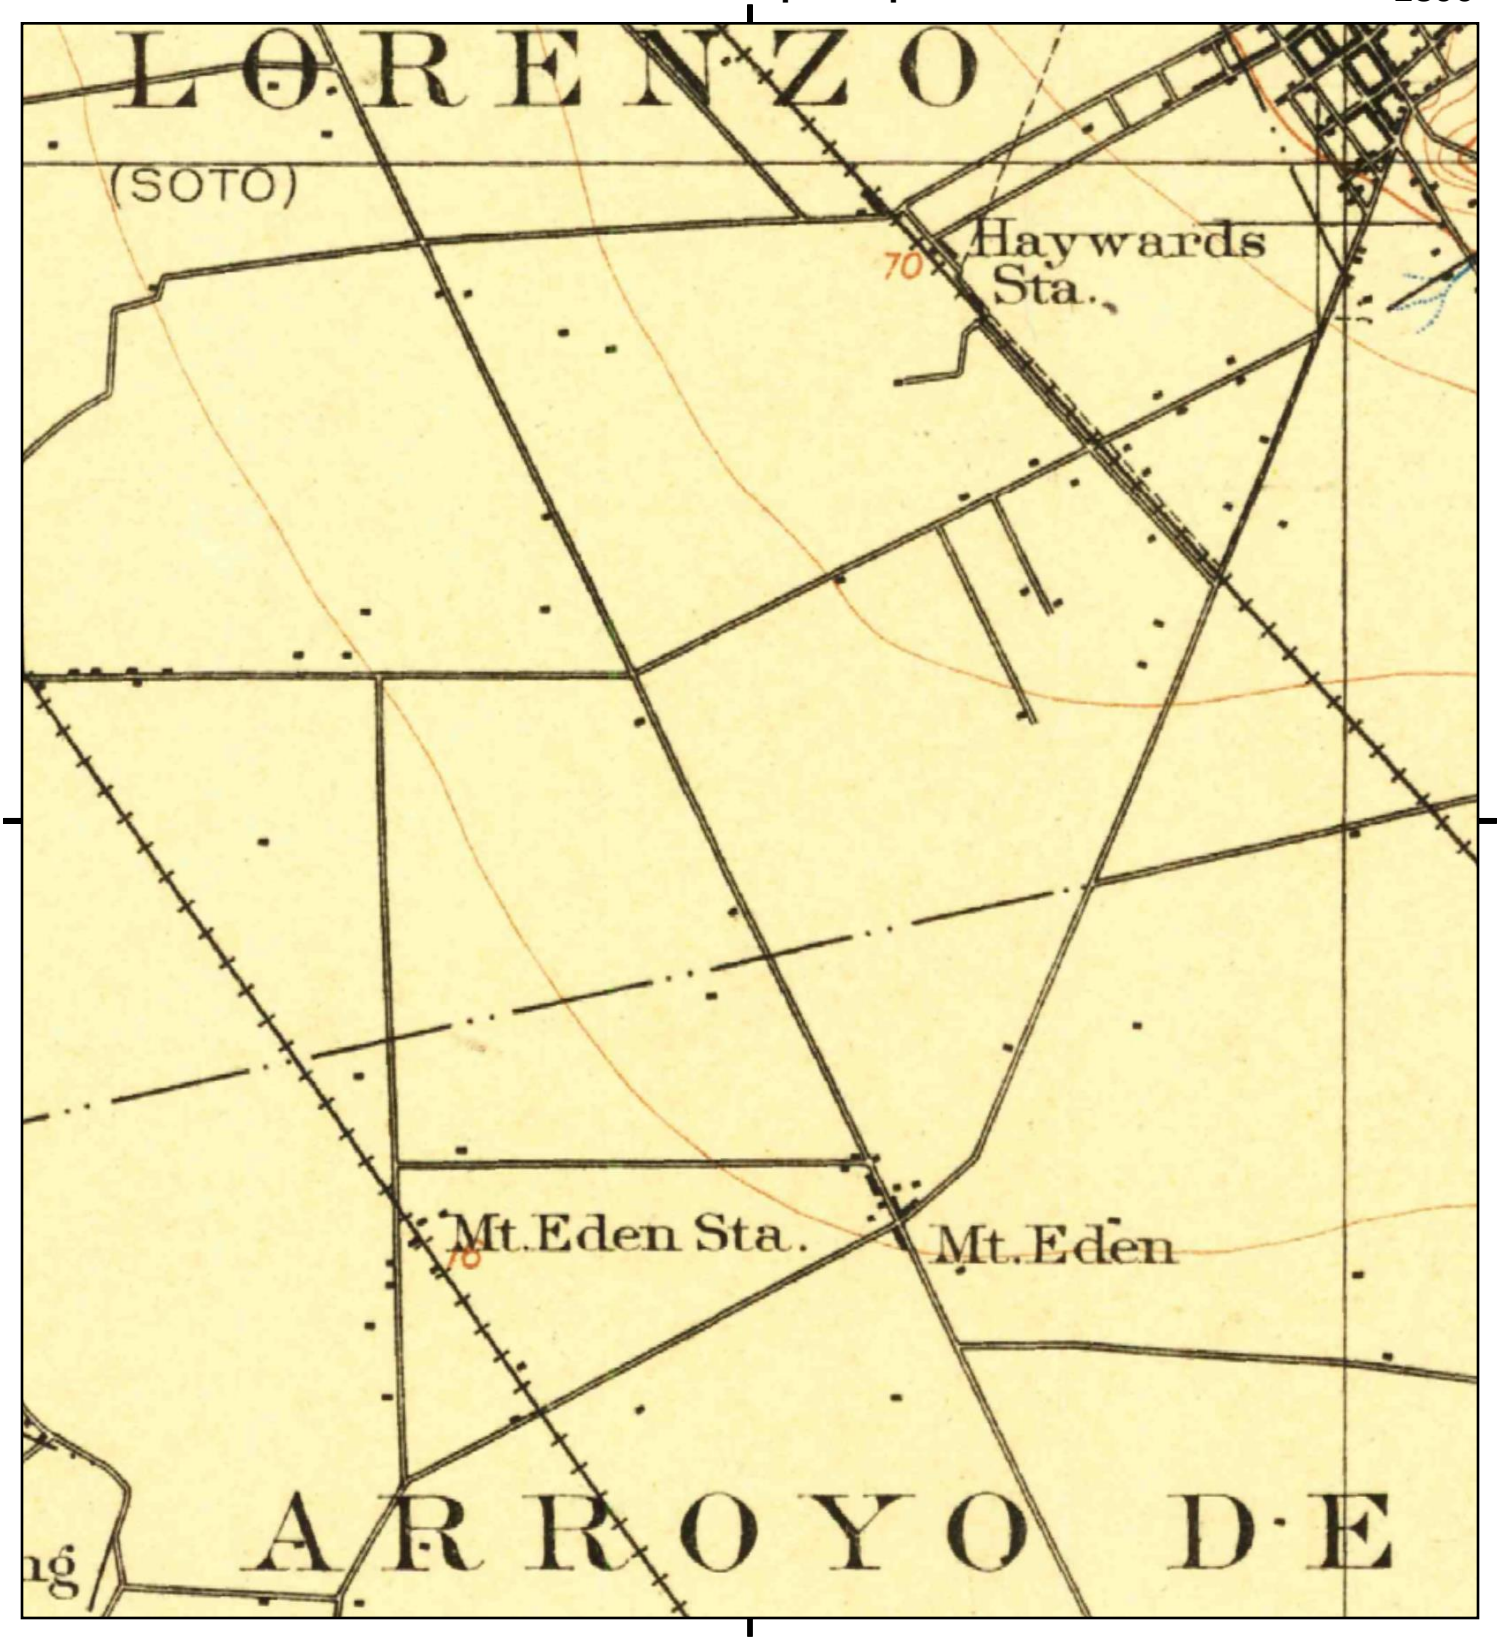

This report includes information from the following map sheet(s).

Miles 0.25 0.5 1 1.5

NW N NE
W E
SW S SE

TP, Haywards, 1899, 15-minute

SITE NAME: 24765 Hesperian Boulevard
ADDRESS: 24765 Hesperian Boulevard
Hayward, CA 94545
CLIENT: Engeo

N

APPENDIX D

ENVIRONMENTAL DATA RESOURCES, INC.

Aerial Photo Decade Package

APPENDIX D

24765 Hesperian Boulevard
24765 Hesperian Boulevard
Hayward, CA 94545

Inquiry Number: 4483770.12
December 07, 2015

The EDR Aerial Photo Decade Package

6 Armstrong Road, 4th Floor
Shelton, Connecticut 06484
Toll Free: 800.352.0050
www.edrnet.com

EDR Aerial Photo Decade Package

Environmental Data Resources, Inc. (EDR) Aerial Photo Decade Package is a screening tool designed to assist environmental professionals in evaluating potential liability on a target property resulting from past activities. EDR's professional researchers provide digitally reproduced historical aerial photographs, and when available, provide one photo per decade.

When delivered electronically by EDR, the aerial photo images included with this report are for ONE TIME USE ONLY. Further reproduction of these aerial photo images is prohibited without permission from EDR. For more information contact your EDR Account Executive.

Thank you for your business.
Please contact EDR at 1-800-352-0050
with any questions or comments.

Disclaimer - Copyright and Trademark Notice

This Report contains certain information obtained from a variety of public and other sources reasonably available to Environmental Data Resources, Inc. It cannot be concluded from this Report that coverage information for the target and surrounding properties does not exist from other sources. **NO WARRANTY EXPRESSED OR IMPLIED, IS MADE WHATSOEVER IN CONNECTION WITH THIS REPORT. ENVIRONMENTAL DATA RESOURCES, INC. SPECIFICALLY DISCLAIMS THE MAKING OF ANY SUCH WARRANTIES, INCLUDING WITHOUT LIMITATION, MERCHANTABILITY OR FITNESS FOR A PARTICULAR USE OR PURPOSE. ALL RISK IS ASSUMED BY THE USER. IN NO EVENT SHALL ENVIRONMENTAL DATA RESOURCES, INC. BE LIABLE TO ANYONE, WHETHER ARISING OUT OF ERRORS OR OMISSIONS, NEGLIGENCE, ACCIDENT OR ANY OTHER CAUSE, FOR ANY LOSS OF DAMAGE, INCLUDING, WITHOUT LIMITATION, SPECIAL, INCIDENTAL, CONSEQUENTIAL, OR EXEMPLARY DAMAGES. ANY LIABILITY ON THE PART OF ENVIRONMENTAL DATA RESOURCES, INC. IS STRICTLY LIMITED TO A REFUND OF THE AMOUNT PAID FOR THIS REPORT.** Purchaser accepts this Report AS IS. Any analyses, estimates, ratings, environmental risk levels or risk codes provided in this Report are provided for illustrative purposes only, and are not intended to provide, nor should they be interpreted as providing any facts regarding, or prediction or forecast of, any environmental risk for any property. Only a Phase I Environmental Site Assessment performed by an environmental professional can provide information regarding the environmental risk for any property. Additionally, the information provided in this Report is not to be construed as legal advice.

Copyright 2015 by Environmental Data Resources, Inc. All rights reserved. Reproduction in any media or format, in whole or in part, of any report or map of Environmental Data Resources, Inc., or its affiliates, is prohibited without prior written permission.

EDR and its logos (including Sanborn and Sanborn Map) are trademarks of Environmental Data Resources, Inc. or its affiliates. All other trademarks used herein are the property of their respective owners.

Date EDR Searched Historical Sources:

Aerial Photography December 07, 2015

Target Property:

24765 Hesperian Boulevard
Hayward, CA 94545

Year	***Scale***	***Details***	***Source***
1939	Aerial Photograph. Scale: 1"=500'	Flight Year: 1939	USGS
1946	Aerial Photograph. Scale: 1"=500'	Flight Year: 1946	USGS
1958	Aerial Photograph. Scale: 1"=500'	Flight Year: 1958	USGS
1966	Aerial Photograph. Scale: 1"=500'	Flight Year: 1966	USGS
1968	Aerial Photograph. Scale: 1"=500'	Flight Year: 1968	USGS
1974	Aerial Photograph. Scale: 1"=500'	Flight Year: 1974	USGS
1982	Aerial Photograph. Scale: 1"=500'	Flight Year: 1982	USGS
1993	Aerial Photograph. Scale: 1"=500'	/DOQQ - acquisition dates: 1993	USGS/DOQQ
1998	Aerial Photograph. Scale: 1"=500'	Flight Year: 1998 Best Copy Available from original source	USGS
2005	Aerial Photograph. Scale: 1"=500'	Flight Year: 2005	USDA/NAIP
2006	Aerial Photograph. Scale: 1"=500'	Flight Year: 2006	USDA/NAIP
2009	Aerial Photograph. Scale: 1"=500'	Flight Year: 2009	USDA/NAIP
2010	Aerial Photograph. Scale: 1"=500'	Flight Year: 2010	USDA/NAIP
2012	Aerial Photograph. Scale: 1"=500'	Flight Year: 2012	USDA/NAIP

INQUIRY #: 4483770.12
YEAR: 1939
= 500'
N
EDR

INQUIRY #: 4483770.12
YEAR: 1946
= 500'
N
EDR

INQUIRY #: 4483770.12
YEAR: 1958
= 500'
N
EDR

INQUIRY #: 4483770.12

YEAR: 1966

= 500'

N

EDR

INQUIRY #: 4483770.12
YEAR: 1968
= 500'
N
EDR

INQUIRY #: 4483770.12
YEAR: 1974
= 500'
N
EDR

INQUIRY #: 4483770.12
YEAR: 1982
= 500'
N
EDR

INQUIRY #: 4483770.12
YEAR: 1993
= 500'
N
EDR

INQUIRY #: 4483770.12
YEAR: 1998
= 500'
N
EDR

INQUIRY #: 4483770.12
YEAR: 2005
= 500'
N
EDR

INQUIRY #: 4483770.12
YEAR: 2006
= 500'
N
EDR

INQUIRY #: 4483770.12
YEAR: 2009
= 500'
N
EDR

INQUIRY #: 4483770.12

YEAR: 2010

= 500'

N

EDR

INQUIRY #: 4483770.12
YEAR: 2012
= 500'
N
EDR

APPENDIX E

ENVIRONMENTAL DATA RESOURCES, INC.

City Directory

APPENDIX E

24765 Hesperian Boulevard
24765 Hesperian Boulevard
Hayward, CA 94545

Inquiry Number: 4483770.5
December 04, 2015

The EDR-City Directory Abstract

Environmental Data Resources Inc

6 Armstrong Road
Shelton, CT 06484
800.352.0050
www.edrnet.com

TABLE OF CONTENTS

SECTION

Executive Summary

Findings

City Directory Images

Thank you for your business.
Please contact EDR at 1-800-352-0050
with any questions or comments.

Disclaimer - Copyright and Trademark Notice

This Report contains certain information obtained from a variety of public and other sources reasonably available to Environmental Data Resources, Inc. It cannot be concluded from this Report that coverage information for the target and surrounding properties does not exist from other sources. **NO WARRANTY EXPRESSED OR IMPLIED, IS MADE WHATSOEVER IN CONNECTION WITH THIS REPORT. ENVIRONMENTAL DATA RESOURCES, INC. SPECIFICALLY DISCLAIMS THE MAKING OF ANY SUCH WARRANTIES, INCLUDING WITHOUT LIMITATION, MERCHANTABILITY OR FITNESS FOR A PARTICULAR USE OR PURPOSE. ALL RISK IS ASSUMED BY THE USER. IN NO EVENT SHALL ENVIRONMENTAL DATA RESOURCES, INC. BE LIABLE TO ANYONE, WHETHER ARISING OUT OF ERRORS OR OMISSIONS, NEGLIGENCE, ACCIDENT OR ANY OTHER CAUSE, FOR ANY LOSS OR DAMAGE, INCLUDING, WITHOUT LIMITATION, SPECIAL, INCIDENTAL, CONSEQUENTIAL, OR EXEMPLARY DAMAGES. ANY LIABILITY ON THE PART OF ENVIRONMENTAL DATA RESOURCES, INC. IS STRICTLY LIMITED TO A REFUND OF THE AMOUNT PAID FOR THIS REPORT.** Purchaser accepts this Report "AS IS". Any analyses, estimates, ratings, environmental risk levels or risk codes provided in this Report are provided for illustrative purposes only, and are not intended to provide, nor should they be interpreted as providing any facts regarding, or prediction orforecast of, any environmental risk for any property. Only a Phase I Environmental Site Assessment performed by an environmental professional can provide information regarding the environmental risk for any property. Additionally, the information provided in this Report is not to be construed as legal advice.

Copyright 2015 by Environmental Data Resources, Inc. All rights reserved. Reproduction in any media or format, in whole or in part, of any report or map of Environmental Data Resources, Inc. or its affiliates is prohibited without prior written permission.

EDR and its logos (including Sanborn and Sanborn Map) are trademarks of Environmental Data Resources, Inc. or its affiliates. All other trademarks used herein are the property of their respective owners.

EXECUTIVE SUMMARY

DESCRIPTION

Environmental Data Resources, Inc.'s (EDR) City Directory Abstract is a screening tool designed to assist environmental professionals in evaluating potential liability on a target property resulting from past activities. EDR's City Directory Abstract includes a search and abstract of available city directory data. For each address, the directory lists the name of the corresponding occupant at five year intervals.

Business directories including city, cross reference and telephone directories were reviewed, if available, at approximately five year intervals for the years spanning 1920 through 2013. This report compiles information gathered in this review by geocoding the latitude and longitude of properties identified and gathering information about properties within 660 feet of the target property.

A summary of the information obtained is provided in the text of this report.

RESEARCH SUMMARY

The following research sources were consulted in the preparation of this report. An "X" indicates where information was identified in the source and provided in this report.

Year	Source	TP	Adjoining	Text Abstract	Source Image
2013	Cole Information Services	-	X	X	-
2008	Cole Information Services	-	X	X	-
2006	Haines Company, Inc.	-	-	-	-
2002	Haines	X	X	X	-
	R. L. Polk & Co.	X	X	X	-
2000	Pacific Bell	-	-	-	-
1996	PACIFIC BELL DIRECTORY	-	-	-	-
1993	Pacific Bell	-	-	-	-
1992	PACIFIC BELL DIRECTORY	X	X	X	-
1991	PACIFIC BELL WHITE PAGES	-	-	-	-
1986	Pacific Bell	-	-	-	-
1984	Pacific Bell	-	X	X	-
1982	Pacific Telephone	X	X	X	-
1980	Pacific Telephone	-	X	X	-
1979	Pacific Telephone	X	X	X	-
1976	R. L. Polk & Co.	X	X	X	-
1975	Pacific Telephone	-	X	X	-
1973	Pacific Telephone	X	X	X	-
1970	R. L. Polk & Co.	X	X	X	-
1967	R. L. Polk Co.	-	-	-	-
1965	R. L. Polk & Co.	X	X	X	-
1962	Pacific Telephone	-	X	X	-
1960	Pacific Telephone	X	X	X	-
1959	R. L. Polk & Co.	-	X	X	-
1956	Pacific Telephone	-	-	-	-

EXECUTIVE SUMMARY

Year	Source	TP	Adjoining	Text Abstract	Source Image
1955	R. L. Polk & Co.	-	-	-	-
1954	R. L. Polk & Co. of California	-	-	-	-
1951	R. L. Polk & Co.	-	-	-	-
1950	The Pacific Telephone & Telegraph Co.	-	-	-	-
1946	R. L. Polk & Co.	-	-	-	-
1945	The Pacific Telephone & Telegraph Co.	-	-	-	-
1943	R. L. Polk & Co.	-	-	-	-
1940	R. L. Polk & Co.	-	-	-	-
1938	Pacific Telephone	-	-	-	-
1933	R. L. Polk & Co. of California	-	-	-	-
1932	R. L. Polk & Co. of California	-	-	-	-
1928	R. L. Polk & Co. of California	-	-	-	-
1926	R. L. Polk & Co.	-	-	-	-
1925	The Pacific Telephone & Telegraph Co.	-	-	-	-
1920	R. L. Polk & Co. of California	-	-	-	-

FINDINGS

TARGET PROPERTY INFORMATION

ADDRESS

24765 Hesperian Boulevard
Hayward, CA 94545

FINDINGS DETAIL

Target Property research detail.

HESPERIAN BLVD

24765 HESPERIAN BLVD

Year	*Uses*		*Source*
2002	DEKKERJa		Haines
	DEKKERJa		R. L. Polk & Co.
1992	Dekker Jacques A		PACIFIC BELL DIRECTORY
1982	DEKKER JACQUES A	HAYWARD	Pacific Telephone
1979	DEKKER JACQUES A		Pacific Telephone
1976	Dekker Jacques A		R. L. Polk & Co.
1973	DEKKER JACQUES A		Pacific Telephone
1970	Oliver Roy H		R. L. Polk & Co.
1965	OLIVER ROY H		R. L. Polk & Co.
1960	OLIVER ROY H		Pacific Telephone

FINDINGS

ADJOINING PROPERTY DETAIL

The following Adjoining Property addresses were researched for this report. Detailed findings are provided for each address.

BRENTWOOD CT

24708 BRENTWOOD CT

Year	Uses	Source
2002	CARLSON Nicholas	R. L. Polk & Co.
	CARLSON Nicholas	Haines
1976	Yoshida Kino Mrs	R. L. Polk & Co.
1970	Yoshida Shiyoge	R. L. Polk & Co.
1965	YOSHIDA SHIYOGE	R. L. Polk & Co.
	YOSHIDA SHO	R. L. Polk & Co.
1960	YOSHIDA SHO	Pacific Telephone
1959	A LXU	R. L. Polk & Co.
	Yoshida Shiges gdnr	R. L. Polk & Co.

24709 BRENTWOOD CT

Year	Uses	Source
2002	FLEMING Wilram T	R. L. Polk & Co.
	MURCHISONJanmes	R. L. Polk & Co.
	MURCHISONJanmes	Haines
	FLEMING Wilram T	Haines
1976	Rainey Kim	R. L. Polk & Co.
1970	Murchison James D	R. L. Polk & Co.
1965	MURCHISON JAMES D	R. L. Polk & Co.
	MURCHISDN JAS D JR	R. L. Polk & Co.
1960	MURCHISON JAS D JR	Pacific Telephone
1959	Murchison Jas D	R. L. Polk & Co.

24726 BRENTWOOD CT

Year	Uses	Source
2002	BLAKEMORECamille	R. L. Polk & Co.
	BLAKEMORECamille	Haines
1992	Walsh J H	PACIFIC BELL DIRECTORY
1979	CATKINS KEITH	Pacific Telephone
1976	Calkins Keith D	R. L. Polk & Co.
	CALKINS KEITH	R. L. Polk & Co.

FINDINGS

Year	Uses	Source
1973	CALKINS KEITH	Pacific Telephone
1970	Vacant	R. L. Polk & Co.
1965	GOFORTH TIMN D	R. L. Polk & Co.
	GOFORTH TIM D	R. L. Polk & Co.
	SCHMIDT D P	R. L. Polk & Co.
1959	Emerson Sami D	R. L. Polk & Co.

24727 BRENTWOOD CT

Year	Uses	Source
2002	GALARSASherry	R. L. Polk & Co.
	GALARSA	R. L. Polk & Co.
	GALARSASherry	Haines
	GALARSA	Haines
1992	GALARSA FOUNDATION & CONCRETE	PACIFIC BELL DIRECTORY
	Galarsa Daryl	PACIFIC BELL DIRECTORY
	Galarsa Daryl	PACIFIC BELL DIRECTORY
1982	GALARSA DARYL HAYWARD	Pacific Telephone
1976	LELDH BARBARA M	R. L. Polk & Co.
	Leigh Barbara M Mrs	R. L. Polk & Co.
1973	LEIGH BARBARA M	Pacific Telephone
1970	Leigh Barbara M Mrs	R. L. Polk & Co.
1965	LEIGH BARBARA M MRS	R. L. Polk & Co.
	LEIGH BARBARA N	R. L. Polk & Co.
1960	LEIGH ROBT E	Pacific Telephone
1959	Leigh Barbara M Mrs	R. L. Polk & Co.

24744 BRENTWOOD CT

Year	Uses	Source
2002	BOGDANOSJohn	R. L. Polk & Co.
	BOGDANOSJohn	Haines
1976	Buschman Martin J	R. L. Polk & Co.
1970	Buschman Martin J C	R. L. Polk & Co.
1965	BUSCHMAN MARTIN J	R. L. Polk & Co.
	BUSCHMAN MARTIN J	R. L. Polk & Co.
1960	DIX ROSS	Pacific Telephone

24747 BRENTWOOD CT

Year	Uses	Source
2002	UBLGeorge	Haines

FINDINGS

Year	Uses	Source
2002	UBLGeorge	R. L. Polk & Co.
1982	PARISI WM E HAYWARD	Pacific Telephone
1979	LINS ROD & KATHY	Pacific Telephone
1976	Van Horn Walter C	R. L. Polk & Co.
1970	Van Horn Walter C C	R. L. Polk & Co.
1965	VAN HORN WALTER C	R. L. Polk & Co.
	VAN HORN WALTER C	R. L. Polk & Co.
1960	VAN HORN WALTER C	Pacific Telephone
1959	Van Horn Walter	R. L. Polk & Co.

24762 BRENTWOOD CT

Year	Uses	Source
2002	OLAVELes ISE	R. L. Polk & Co.
	OLAVELes ISE	Haines
1992	Olave Louis E	PACIFIC BELL DIRECTORY
1982	OLAVE LOUIS E HAYWARD	Pacific Telephone
1979	OLAVE LOUIS E	Pacific Telephone
	OLAVE LOUIS E JR	Pacific Telephone
1976	OLAVE LOUIS E JR	R. L. Polk & Co.
	OLAVE LOUIS E	R. L. Polk & Co.
	Olave Louis E	R. L. Polk & Co.
1973	OLAVE LOUIS E	Pacific Telephone
1970	Olave Louis E C	R. L. Polk & Co.
1965	OLAVE LOUIS E	R. L. Polk & Co.
	OLAVE LOUIS E	R. L. Polk & Co.
1960	LEWIS ROBT LT USN	Pacific Telephone
1959	A LJU	R. L. Polk & Co.
	Adcock Darrell J	R. L. Polk & Co.

HESPERIAN BLVD

24560 HESPERIAN BLVD

Year	Uses	Source
1965	WELLS FARGO BANK	R. L. Polk & Co.

24562 HESPERIAN BLVD

Year	Uses	Source
2013	SPARTA GYMNASTICS	Cole Information Services
2008	SPARTA GYMNASTICS ACADEMY	Cole Information Services
2002	CLOTHESTIME	R. L. Polk & Co.

FINDINGS

Year	Uses	Source
2002	CLOTHESTIME	Haines
1992	CLOTHESTIME	PACIFIC BELL DIRECTORY
1970	ScientologyHayward	R. L. Polk & Co.
1965	VACANT	R. L. Polk & Co.

24568 HESPERIAN BLVD

Year	Uses	Source
2002	XXXX	R. L. Polk & Co.
	XXXX	Haines
1982	RADIO SHACK-A DIVISION OF TANDY CORP	Pacific Telephone
1976	Radio Shack	R. L. Polk & Co.
1970	No Return	R. L. Polk & Co.
1965	VACANT	R. L. Polk & Co.
	PHIL S SMOKEHOUSE	R. L. Polk & Co.

24572 HESPERIAN BLVD

Year	Uses	Source
2002	XXXX	R. L. Polk & Co.
	XXXX	Haines
1976	HAYWARD	R. L. Polk & Co.
	Household Finance	R. L. Polk & Co.
1973	HOUSEHOLD FINANCE CORPORATION AND SUBSIDIARY COMPANIES	Pacific Telephone
1970	Household Finance	R. L. Polk & Co.

24574 HESPERIAN BLVD

Year	Uses	Source
1976	INKLLPRINT	R. L. Polk & Co.
	Vacant	R. L. Polk & Co.
1970	Carousel Of Beauty	R. L. Polk & Co.
1965	LUCEINOS BEAUTY SALON	R. L. Polk & Co.

24576 HESPERIAN BLVD

Year	Uses	Source
1982	SOUTHLAND BARBER SHOP HAYWARD	Pacific Telephone
1976	Southland Barber Shop	R. L. Polk & Co.
	CHAMORRO AL	R. L. Polk & Co.
1970	Southland Barber Shop	R. L. Polk & Co.
1965	SOUTILAIID BARBER SHOP	R. L. Polk & Co.

FINDINGS

Year	Uses	Source
1965	SOUTHLAND BARBER SHOP	R. L. Polk & Co.
	CHAMORRO AL	R. L. Polk & Co.

24578 HESPERIAN BLVD

Year	Uses	Source
1982	SOUTHLAND SHOPPING CENTER	Pacific Telephone
	RUG DOCTOR RENTS	Pacific Telephone
	MARSHALL STEEL DRY CLNRS LAUNDERERS RUG CLNRS HAYWARD	Pacific Telephone
1976	Marshall Steel dry cln	R. L. Polk & Co.
1973	MARSHALL STEEL DRY CLNRS LAUNDERERS RUG CINRS	Pacific Telephone
1970	Marshall Steel dry cln	R. L. Polk & Co.
1965	MARSHALL STEEL DRY CLN	R. L. Polk & Co.

24580 HESPERIAN BLVD

Year	Uses	Source
1976	Palma Ceia Launderette self serv	R. L. Polk & Co.
1970	Palma Ceia Launderette self serv	R. L. Polk & Co.
1965	PALMA CEIA LAUNDERETTE SELF	R. L. Polk & Co.
	PALMA CEIA LAUNDERETTE	R. L. Polk & Co.

24582 HESPERIAN BLVD

Year	Uses	Source
2013	WORLD FURNITURE SHOWCASE	Cole Information Services
2008	FURNITURE SHOWCASES	Cole Information Services
1992	SERVICE MERCHANDISE COMPANY	PACIFIC BELL DIRECTORY
1982	LUCKY STORES INC	Pacific Telephone
1976	Lucky Stores Inc gro	R. L. Polk & Co.
1970	Lucky Stores Inc gro	R. L. Polk & Co.
1965	LUCKY STORES INC (BR) GRO	R. L. Polk & Co.

24688 HESPERIAN BLVD

Year	Uses	Source
2013	24 HOUR LOCKSMITH	Cole Information Services
	HOUR A LOCKSMITH 24	Cole Information Services
	LOCKSMITH EXPRESS	Cole Information Services
	OLIVE GARDEN ITALIAN RESTAURANT	Cole Information Services
2008	GMRI INC	Cole Information Services
	OLIVE GARDEN	Cole Information Services

FINDINGS

Year	Uses	Source
2002	OLIVEGARDENREST	R. L. Polk & Co.
	OLIVEGARDENREST	Haines
1976	Jiffy Service Station	R. L. Polk & Co.
1970	Station	R. L. Polk & Co.
	Southland Phillips Sixty Six Service	R. L. Polk & Co.
1965	SOUTHLAND FLYING A SERVICE	R. L. Polk & Co.

24700 HESPERIAN BLVD

Year	Uses	Source
2013	BANK OF AMERICA	Cole Information Services
2008	BANK OF AMERICA NA	Cole Information Services
2002	SABELBert C	R. L. Polk & Co.
	SABELBert 00 C	Haines
1982	BANK OF AMERICA NT & SA	Pacific Telephone
1979	BRANCH OFTLICES	Pacific Telephone
1976	BANK AMERICARD CENTER SAN FRANCISCO	R. L. Polk & Co.
	Bank Of Americ	R. L. Polk & Co.
1973	BANK ANERICARD CENTER SAN FRANCISCO	Pacific Telephone
1970	Bank Of Americ	R. L. Polk & Co.
1965	BANK OF AMERICA N T & S A	R. L. Polk & Co.
	BANK OF AMERIC	R. L. Polk & Co.
1962	Hesperian La Playa Branch	Pacific Telephone

24728 HESPERIAN BLVD

Year	Uses	Source
2013	LOCKSMITH 24 HOUR INC	Cole Information Services

24740 HESPERIAN BLVD

Year	Uses	Source
2013	BIG JORGE HOLLOW LEG	Cole Information Services
2008	HOLLOW LEG	Cole Information Services
2002	RUDE Arthur 00 C	Haines
	HOLLOW LEG	Haines
	RUDE Arthur C	R. L. Polk & Co.
	HOLLOW LEG	R. L. Polk & Co.
1992	HOLLOW LEG	PACIFIC BELL DIRECTORY
1982	PAUL S COCKTAILS HAYWARD	Pacific Telephone
1979	PAUL S COCKTAILS	Pacific Telephone

FINDINGS

Year	Uses	Source
1976	Say When Club tavern	R. L. Polk & Co.
	PIZZA HUT	R. L. Polk & Co.
1970	Say When Club tavern	R. L. Polk & Co.
1965	INVERASITY JAMES	R. L. Polk & Co.
1960	SAY WHEN	Pacific Telephone

24744 HESPERIAN BLVD

Year	Uses	Source
1960	CROWLEY PATRICIA	Pacific Telephone

24748 HESPERIAN BLVD

Year	Uses	Source
2013	STRAW HAT PIZZA	Cole Information Services
	UHAUL NEIGHBORHOOD DEALER STRAW H	Cole Information Services
2002	SRUDEArthur 00 C	Haines
	PIZZAHUT	Haines
	SRUDEArthur C	R. L. Polk & Co.
	PIZZAHUT	R. L. Polk & Co.
1992	PIZZA HUT	PACIFIC BELL DIRECTORY
1982	PIZZA HUT	Pacific Telephone
1976	Pizza Hut	R. L. Polk & Co.

24756 HESPERIAN BLVD

Year	Uses	Source
1976	Vacant	R. L. Polk & Co.

24780 HESPERIAN BLVD

Year	Uses	Source
2013	UNITED STATES GOVERNMENT	Cole Information Services
	ARMED FORCES CAREER CENTER	Cole Information Services
	NAVY RECRUITING STATION	Cole Information Services
2002	TANDEM STA	Haines
	TANDEM STA	R. L. Polk & Co.
1992	RADIO SHACK EDUCATION COMPANY	PACIFIC BELL DIRECTORY

24782 HESPERIAN BLVD

Year	Uses	Source
2013	UNITED TAE KWONDO ACADEMY	Cole Information Services
2008	BOCA BARGOONS OF SAN FRANCISCO INC	Cole Information Services

FINDINGS

Year	Uses	Source
2002	DELANOYP 00 C	Haines
	DELANOYP C	R. L. Polk & Co.
1992	RADIO SHACKA A DIVISION OF TANDY CORP	PACIFIC BELL DIRECTORY
1980	Carpet Wise	Pacific Telephone
1976	Carpet Town	R. L. Polk & Co.
1975	CARPET TOWN	Pacific Telephone

24784 HESPERIAN BLVD

Year	Uses	Source
2002	XXXX	R. L. Polk & Co.
	XXXX	Haines

24800 HESPERIAN BLVD

Year	Uses	Source
2013	HEART OF THE BAY	Cole Information Services
2002	UNITD ARTIST	Haines
	HAYWARD	Haines
	UNITD ARTIST	R. L. Polk & Co.
	HAYWARD	R. L. Polk & Co.
1992	HAYWARD CINEMAS FIVE	PACIFIC BELL DIRECTORY
1984	UNION HOME LOANS	Pacific Bell
1982	HAYWARD CINEMAS FIVE HAYWARD	Pacific Telephone
	UNION HOME LOANS	Pacific Telephone
	ALLSTATE INSURANCE COMPANIES	Pacific Telephone
1980	Hayward	Pacific Telephone
1979	HAYWARD CINEMAS FIVE	Pacific Telephone
	ALLSTATE INSURANCE COMPANIES SALES OFFICES	Pacific Telephone
	HANSEN DONALD E	Pacific Telephone

24905 HESPERIAN BLVD

Year	Uses	Source
2002	XXXX	R. L. Polk & Co.
	XXXX	Haines

24950 HESPERIAN BLVD

Year	Uses	Source
2013	GLASSPRO	Cole Information Services
1976	Under Constn	R. L. Polk & Co.

FINDINGS

24970 HESPERIAN BLVD

Year	*Uses*	*Source*
2013	CUTZ THE	Cole Information Services
	WORLD TONGII MOODO FEDERATION	Cole Information Services
	EON CAFEE	Cole Information Services
2008	EON CAFEE	Cole Information Services
	WORLD TONG IL MOO DO FEDERATION	Cole Information Services
2002	ELKSLDOG 279 SSAN	R. L. Polk & Co.
	LOROHAYWRD	R. L. Polk & Co.
	ELKS LODGE 2795 S S	R. L. Polk & Co.
	HAYWARD	R. L. Polk & Co.
	ELKSLDOG 279 SSAN	Haines
	LOROHAYWRD	Haines
	ELKS LODGE 2795 S S	Haines
	HAYWARD	Haines
1992	OLD STONE BANK OF CALIFORNIA FSB	PACIFIC BELL DIRECTORY
1982	ATLAS INSURANCE SERVICE HAYWARD	Pacific Telephone
	CENTURY 21	Pacific Telephone
	CENTURY 21 CHAMPION INC HAYWARD	Pacific Telephone
	CHAMPION FUNDING CO HAYWARD	Pacific Telephone
	CHAMPION IMPORT & EXPORT HAYWARD	Pacific Telephone
	EQUITY 1 HAYWARD	Pacific Telephone
	INTERNATIONAL MONETARY CORP HAYWARD	Pacific Telephone
	UNITED SECURITY INVESTMENTS HAYWARD	Pacific Telephone
1980	Hays Rex realtor	Pacific Telephone
1979	CENTURY	Pacific Telephone
	FREMONT	Pacific Telephone
	HAYS REX REALTOR	Pacific Telephone
	CENTURY	Pacific Telephone
1976	BEAUMARK ADVERTISING	R. L. Polk & Co.
	BIOPHYSICAL RESEARCH & DEVELOPMENT CORP	R. L. Polk & Co.
	Beaumark Advertising Co	R. L. Polk & Co.
	Sauna Belt Corp sauna equip	R. L. Polk & Co.
	Mark Eden Enterprises reducing salon	R. L. Polk & Co.

Year	Uses	Source
1970	BeaumarkJohnson Advertising Co	R. L. Polk & Co.
1965	BRANDEN EQUIPMENT CO INC	R. L. Polk & Co.
	BRANDEN ADVERTISING & PUBLICITY AGCY INC	R. L. Polk & Co.
	CONTRS	R. L. Polk & Co.
	BRANDEN ENTERPRISES BLDG	R. L. Polk & Co.
1960	BRANDEN EQUIPMENT CO INC	Pacific Telephone
	BRANDEN CONSTRUCTION INC	Pacific Telephone
	BRANDEN ADVERTISING & PUBLICITY AGCY INC	Pacific Telephone

24985 HESPERIAN BLVD

Year	Uses	Source
2008	MOHR FRY RANCHES INC	Cole Information Services
1976	Fry Jeryl R	R. L. Polk & Co.
1973	FRY JERYL R	Pacific Telephone
1970	Fry Jeryl R	R. L. Polk & Co.

HESPERIAN CT

24576 HESPERIAN CT

Year	Uses	Source
1973	CHAMORRO AL	Pacific Telephone

24578 HESPERIAN CT

Year	Uses	Source
1979	MARSHALL STEEL DRY CTNRS LA LNDERERS RUG CLNRS	Pacific Telephone
1976	MARSHALL STEEL DRY CLNRS LAUNDERERS RUG CLNRS	R. L. Polk & Co.

24582 HESPERIAN CT

Year	Uses	Source
1979	LUCKY STORES INC	Pacific Telephone

24688 HESPERIAN CT

Year	Uses	Source
1965	SOUTHLAND FLYING A	R. L. Polk & Co.

24748 HESPERIAN CT

Year	Uses	Source
1979	PIZZA HUT	Pacific Telephone

FINDINGS

24760 HESPERIAN CT

Year	Uses	Source
1960	HOOTEN ELSIE F	Pacific Telephone

24782 HESPERIAN CT

Year	Uses	Source
1979	CARPET MILL THE HAYWARD 7854:3	Pacific Telephone
1976	CARPET TOWN	R. L. Polk & Co.
1973	CARPET TOWN	Pacific Telephone

24800 HESPERIAN CT

Year	Uses	Source
1979	AVCO FINANCIAL SERVICES	Pacific Telephone
1976	HAYWARD CINEMA SIX	R. L. Polk & Co.

24970 HESPERIAN CT

Year	Uses	Source
1979	GROVE WAY REALTY	Pacific Telephone
1973	BEAUMARK ADVERTISING	Pacific Telephone
1960	BRANDEN ENTERPRISES	Pacific Telephone

LA PLAYA CT

1078 LA PLAYA CT

Year	Uses	Source
1976	Firestone Stores	R. L. Polk & Co.

1090 LA PLAYA CT

Year	Uses	Source
1976	State Farm Insurance Claim Service	R. L. Polk & Co.

24742 LA PLAYA CT

Year	Uses	Source
2013	HAYWARD KOREAN BAPTIST CHURCH	Cole Information Services
2008	HAYWARD KOREAN BAPTIST CHURCH	Cole Information Services
	SE JONG KOREAN SCHOOL	Cole Information Services
2002	HAYWRDK	Haines
	BAPTIST CHURCH	Haines
	TAN Sing	Haines
	HAYWRDK	R. L. Polk & Co.
	BAPTIST CHURCH	R. L. Polk & Co.

FINDINGS

Year	Uses	Source
2002	TAN Sing	R. L. Polk & Co.

LA PLAYA DR

1078 LA PLAYA DR

Year	Uses	Source
2013	MIDAS	Cole Information Services
2008	KAJECH CORP	Cole Information Services
	MIDAS	Cole Information Services
	MIDAS AUTO SERVICE EXPERTS	Cole Information Services
2002	MIDAS AUTO SE	Haines
	EXPERTS	Haines
	EXPERTS	R. L. Polk & Co.
	MIDAS AUTO SE	R. L. Polk & Co.
1992	MIDAS MUFFLER & BRAKE SHOPS	PACIFIC BELL DIRECTORY
1982	FIRESTONE STORES DIV OF FIRESTONE TIRE & RUBBER CO	Pacific Telephone
1979	FREMONT STORE	Pacific Telephone
1976	FREMONT STORE	R. L. Polk & Co.
1973	FREMONT STORE	Pacific Telephone

1090 LA PLAYA DR

Year	Uses	Source
2013	HEALTHCOMBINE SOLUTIONS INC	Cole Information Services
	LOUIS KWAN INSURANCE AGENCY	Cole Information Services
	ACTIVE LIFE PHYSICAL THERAPY	Cole Information Services
2008	B & C OFFICE CENTER LLC	Cole Information Services
	FRANCISCO G BARRIOS INSURANCE	Cole Information Services
2002	CLAIMS OFC	Haines
	STATEFARM	Haines
	CLAIMS OFC	R. L. Polk & Co.
	STATEFARM	R. L. Polk & Co.
1992	MCCANDLESS CONSTRUCTION	PACIFIC BELL DIRECTORY
	STATE FARM INSURANCE COMPANIES	PACIFIC BELL DIRECTORY
1982	STATE FARM INSURANCE COMPANIES	Pacific Telephone
	STATE FARM INSURANCE COMPANIES	Pacific Telephone

FINDINGS

SANGAMORE

1249 SANGAMORE

Year	*Uses*	*Source*
1992	Walker Daniel & Lucinda	PACIFIC BELL DIRECTORY
1959	Winn Tony	R. L. Polk & Co.

1255 SANGAMORE

Year	*Uses*	*Source*
1959	Morrison Ray W	R. L. Polk & Co.

1261 SANGAMORE

Year	*Uses*	*Source*
1959	St Clair Edw P je	R. L. Polk & Co.

1267 SANGAMORE

Year	*Uses*	*Source*
1992	Tsubamoto Richard	PACIFIC BELL DIRECTORY
1959	Richter John F je	R. L. Polk & Co.

1273 SANGAMORE

Year	*Uses*	*Source*
1959	Vacant	R. L. Polk & Co.

1279 SANGAMORE

Year	*Uses*	*Source*
1959	Quaas Willard M	R. L. Polk & Co.

1285 SANGAMORE

Year	*Uses*	*Source*
1959	Dugal H C	R. L. Polk & Co.

1291 SANGAMORE

Year	*Uses*	*Source*
1959	Lucas Dean je	R. L. Polk & Co.

SANGAMORE ST

1201 SANGAMORE ST

Year	*Uses*	*Source*
1976	Pennwalt S S White	R. L. Polk & Co.

FINDINGS

1209 SANGAMORE ST

Year	Uses	Source
1976	Vacant	R. L. Polk & Co.

1249 SANGAMORE ST

Year	Uses	Source
2002	WALKERDaniel	R. L. Polk & Co.
	WALKER Lucind	R. L. Polk & Co.
	WALKERDaniel	Haines
	WALKER Lucinda	Haines
1976	Klug Geo E	R. L. Polk & Co.
1970	Hamann Norman I	R. L. Polk & Co.
1965	HAMANN NORMAN I	R. L. Polk & Co.
	HAMANN NORMAN I	R. L. Polk & Co.

1255 SANGAMORE ST

Year	Uses	Source
2002	VALENTEGUTIV	R. L. Polk & Co.
	VALENTEGUTIV	Haines
1982	MORRISON RAY W HAYWARD	Pacific Telephone
1979	MORRISON RAY W	Pacific Telephone
1976	MORRLSON RAY W	R. L. Polk & Co.
	Morrison Ray W	R. L. Polk & Co.
1970	Morrison Ray W	R. L. Polk & Co.
1965	MORRISON RAY W	R. L. Polk & Co.
	MORRISON RAY W	R. L. Polk & Co.
1960	MORRISON RAY W	Pacific Telephone

1261 SANGAMORE ST

Year	Uses	Source
2002	TOLANIKany 00 I	Haines
	TOLANIKany I	R. L. Polk & Co.
1982	ST CLAIR EDW P HAYWARD	Pacific Telephone
1976	Saint Clair Edw P	R. L. Polk & Co.
1970	Saint Clair Edw P	R. L. Polk & Co.
1965	ST CLAIR EDW P	R. L. Polk & Co.
	SAINT CLAIR EDW P	R. L. Polk & Co.
1960	ST CLAIR EDW P	Pacific Telephone

FINDINGS

1267 SANGAMORE ST

Year	Uses	Source
2002	TSUBAMOTORichard 510 785 75 S	Haines
	TSUBAMOTOChris 510 7 B	Haines
	TSUBAMOTORichard 510 785 75 S	R. L. Polk & Co.
	TSUBAMOTOChris 510 7 B	R. L. Polk & Co.
1976	Heesch Sidney	R. L. Polk & Co.
1970	Richter John F	R. L. Polk & Co.
1965	RICHTER JOHN F	R. L. Polk & Co.
	RICHTER JOHN F	R. L. Polk & Co.
1960	RICHTER JOHN F	Pacific Telephone

1273 SANGAMORE ST

Year	Uses	Source
2002	SAMPSONLeslie	Haines
	SAMPSONLeslie	R. L. Polk & Co.
1976	Sampson Leslie J	R. L. Polk & Co.
1970	Sampson Leslie J	R. L. Polk & Co.
1965	SAMPSON LESLIE J	R. L. Polk & Co.
	SAMPSON LESLIE J	R. L. Polk & Co.
1960	LAWSON HAROLD W	Pacific Telephone

1279 SANGAMORE ST

Year	Uses	Source
2002	HAZELRaymond	Haines
	HAZELRaymond	R. L. Polk & Co.
1982	QUAAS WILLARD M HAYWARD	Pacific Telephone
1976	Quaas Willard M	R. L. Polk & Co.
1970	Quaas Willard M	R. L. Polk & Co.
1965	QUAAS WILLARD M	R. L. Polk & Co.
	QUAAS WILLARD M	R. L. Polk & Co.
1960	QUAAS WILLARD M	Pacific Telephone

1285 SANGAMORE ST

Year	Uses	Source
2002	CASERoger	R. L. Polk & Co.
	CASERoger	Haines
1982	CASE ROGER & DONNA HAYWARD	Pacific Telephone
1979	CASE ROGER & DONNA	Pacific Telephone
1976	Case Roger	R. L. Polk & Co.

FINDINGS

Year	Uses	Source
1976	CASE ROGER T	R. L. Polk & Co.
1970	Huger Jim	R. L. Polk & Co.
1965	DUGAL H C	R. L. Polk & Co.

1291 SANGAMORE ST

Year	Uses	Source
2002	OREYESArmando	R. L. Polk & Co.
	OREYESArmando	Haines
1976	Cowart Wm	R. L. Polk & Co.
1970	Alford Franklin B	R. L. Polk & Co.
1965	AIFOR FRANKLIN B	R. L. Polk & Co.
	ALFORD F B	R. L. Polk & Co.
1960	LUCAS DEAN E	Pacific Telephone

VERLOR CT

24706 VERLOR CT

Year	Uses	Source
2002	SDELEONJose	Haines
	SDELEONJose	R. L. Polk & Co.
1992	Nichols Raymond P	PACIFIC BELL DIRECTORY
1982	SOUZA THAE & ART HAYWARD	Pacific Telephone
1976	Souza Arthur R	R. L. Polk & Co.
1970	Souza Arth	R. L. Polk & Co.
1965	SOUZA ARTIUR	R. L. Polk & Co.
	SOUZA ARTH	R. L. Polk & Co.
1960	SOUZA ARTHUR	Pacific Telephone
1959	Souza Arth lu	R. L. Polk & Co.

24707 VERLOR CT

Year	Uses	Source
2002	WILTEYJeflrey	R. L. Polk & Co.
	PARAZOEA	R. L. Polk & Co.
	WILTEYJeflrey	Haines
	PARAZOEA	Haines
1992	Scararmelli Allen R	PACIFIC BELL DIRECTORY
1982	SCARAMELLI ALLEN R HAYWARD	Pacific Telephone
1976	Scaramelli Allen R	R. L. Polk & Co.
1970	Scaramelli Allen R	R. L. Polk & Co.
1965	SEARAMELLI ALLEN R	R. L. Polk & Co.

FINDINGS

Year	Uses	Source
1965	SCARAMELLL ALLEN R	R. L. Polk & Co.
1960	FERRETTA FRANCIS E	Pacific Telephone
1959	Ferretta Frank E	R. L. Polk & Co.

24724 VERLOR CT

Year	Uses	Source
2002	OFRANIAlma	R. L. Polk & Co.
	OFRANIAlma	Haines
1992	Dyer William J	PACIFIC BELL DIRECTORY
1982	DYER WILLIAM J HAYWARD	Pacific Telephone
1979	DYER WILLIAM J	Pacific Telephone
1976	Dyer Wm J	R. L. Polk & Co.
	DYER WILLIAM J	R. L. Polk & Co.
1973	DYER WILLIAM J	Pacific Telephone
1970	Dyer Wm J	R. L. Polk & Co.
1965	DYER WM J	R. L. Polk & Co.
	DYER WM J	R. L. Polk & Co.
1959	Dyer Wm J je	R. L. Polk & Co.

24725 VERLOR CT

Year	Uses	Source
2002	DAY Ralph	R. L. Polk & Co.
	DAY Ralph	Haines
1970	Wagner Richd	R. L. Polk & Co.
1965	WAGNER RICHD	R. L. Polk & Co.
1960	LYKE HOWARD GAYLE	Pacific Telephone
1959	Goodall Robt H	R. L. Polk & Co.

24742 VERLOR CT

Year	Uses	Source
2002	CHARNESLance	R. L. Polk & Co.
	CHARNESLance	Haines
1979	JIU ARTHUR M	Pacific Telephone
1976	Schmidt Hans G	R. L. Polk & Co.
1970	Vacant	R. L. Polk & Co.
1965	SCHMIDT HANS	R. L. Polk & Co.
	SMITH ALLAN C	R. L. Polk & Co.
1960	SMITH ALLAN C	Pacific Telephone
1959	Smith Allan C je	R. L. Polk & Co.

FINDINGS

24743 VERLOR CT

Year	*Uses*	*Source*
2002	HOFFORDR	R. L. Polk & Co.
	HOFFORDR	Haines
1982	HOFFORD ROBT E HAYWARD	Pacific Telephone
1979	HOFFORD ROBT E	Pacific Telephone
1976	Hofford Robt E	R. L. Polk & Co.
1973	HOFFORD ROBT E	Pacific Telephone
1970	Hofford Robt E	R. L. Polk & Co.
1965	HOFFORD ROBT E	R. L. Polk & Co.
	HOFFORD R 08 T E	R. L. Polk & Co.
1960	HOFFORD ROBT E	Pacific Telephone
1959	Hofford Robt E	R. L. Polk & Co.

24760 VERLOR CT

Year	*Uses*	*Source*
2002	HANSONLD	R. L. Polk & Co.
	HANSONLD	Haines
1976	Thompson Stanley C	R. L. Polk & Co.
1970	Thompson Stanley C	R. L. Polk & Co.
1965	THOMPSON STANLEY C	R. L. Polk & Co.
	THOMPSON STANLEY C	R. L. Polk & Co.
1960	THQMPSON STANLEY C	Pacific Telephone
1959	Thompson Stanley C	R. L. Polk & Co.

24761 VERLOR CT

Year	*Uses*	*Source*
2002	OJEFFERIESDavid	R. L. Polk & Co.
	OJEFFERIESDavid	Haines
1976	Forte James	R. L. Polk & Co.
1970	Dekker Jacques A	R. L. Polk & Co.
1965	DEKKER JACQUES A	R. L. Polk & Co.
	DEKKER JACQUES A	R. L. Polk & Co.
1960	DEKKER JACQUES A	Pacific Telephone
1959	Dekker Jacques A	R. L. Polk & Co.

24778 VERLOR CT

Year	*Uses*	*Source*
2008	BITE ME BIRD TOYS & PRODUCTS	Cole Information Services
2002	MICHAEL Regena	Haines

FINDINGS

Year	Uses	Source
2002	MICHAELWm	Haines
	MICHAEL Regena	R. L. Polk & Co.
	MICHAELWm	R. L. Polk & Co.
1992	Anthon John E	PACIFIC BELL DIRECTORY
1982	HANRAHAN EDWARD M & PATRICIA M HAYWARD	Pacific Telephone
1979	HANRAHAN EDWARD M & PATRICIA M	Pacific Telephone
1976	HANRAHAN EDW M	R. L. Polk & Co.
	Hanrahan Edw M	R. L. Polk & Co.
1970	Hanrahan Edw M	R. L. Polk & Co.
1965	REILLY PATRICIA N	R. L. Polk & Co.
	REILLY PATRICIA MRS	R. L. Polk & Co.
1960	REILLY PATRICIA M	Pacific Telephone
1959	Reilly Patricia Mrs	R. L. Polk & Co.

WEST

1208 WEST

Year	Uses	Source
2002	OSHAWGOEarl C	R. L. Polk & Co.

1227 WEST

Year	Uses	Source
2002	RIVASMercedes I	R. L. Polk & Co.

1233 WEST

Year	Uses	Source
2002	EASHJon	R. L. Polk & Co.

1239 WEST

Year	Uses	Source
2002	BANARESAndre	R. L. Polk & Co.
1992	Banares Andre	PACIFIC BELL DIRECTORY

1242 WEST

Year	Uses	Source
2002	GUOINAArhur C	R. L. Polk & Co.

1245 WEST

Year	Uses	Source
2002	SCOTTEtarne C	R. L. Polk & Co.

FINDINGS

1250 WEST

Year	Uses	Source
2002	WENNIHANCraig C	R. L. Polk & Co.

1251 WEST

Year	Uses	Source
2002	B 03 DANOSJohn M	R. L. Polk & Co.
1992	Bogdanos John M	PACIFIC BELL DIRECTORY

1256 WEST

Year	Uses	Source
2002	WILLIAMS Marcus A 510 782 3548 C	R. L. Polk & Co.
	WANGJennifer C	R. L. Polk & Co.
1992	Mejia Jorge	PACIFIC BELL DIRECTORY

1257 WEST

Year	Uses	Source
2002	TIEFELJohn C	R. L. Polk & Co.

1262 WEST

Year	Uses	Source
2002	ERICKSEN Sleve	R. L. Polk & Co.
1992	Ericksen Steve	PACIFIC BELL DIRECTORY

1263 WEST

Year	Uses	Source
2002	CLEMENTEJ	R. L. Polk & Co.
1992	Clemente J	PACIFIC BELL DIRECTORY

1268 WEST

Year	Uses	Source
1992	Shawgo Earl L	PACIFIC BELL DIRECTORY

1269 WEST

Year	Uses	Source
2002	SMCDANIELHarry	R. L. Polk & Co.

1274 WEST

Year	Uses	Source
2002	SFIHAKIEtalame	R. L. Polk & Co.

FINDINGS

1280 WEST

Year	*Uses*	*Source*
2002	RMENDIOLAJune C	R. L. Polk & Co.
1992	Rolstad Robt	PACIFIC BELL DIRECTORY

WEST ST

1208 WEST ST

Year	*Uses*	*Source*
2002	OSHAWGOEarl 00 C	Haines

1227 WEST ST

Year	*Uses*	*Source*
2002	RIVASMercedes 00 l	Haines
1979	JESTER LLOYD G	Pacific Telephone
1976	JESTER LLOYD G	R. L. Polk & Co.
	Jester Lloyd G	R. L. Polk & Co.
1970	Jester Lloyd G	R. L. Polk & Co.
1965	JESTER LLOYD G	R. L. Polk & Co.

1233 WEST ST

Year	*Uses*	*Source*
2002	EASHJon	Haines
1979	BUNCH BRIAN T	Pacific Telephone
1976	Bunch Brian T	R. L. Polk & Co.
1973	BUNCH BRIAN T	Pacific Telephone
1970	Bunch Brian T	R. L. Polk & Co.
1965	BUNCH BRIAN T	R. L. Polk & Co.
1960	BUNCH BRIAN T	Pacific Telephone

1239 WEST ST

Year	*Uses*	*Source*
2002	BANARESAndre	Haines
1976	Krivak John F	R. L. Polk & Co.
	KRIVAK JOHN F	R. L. Polk & Co.
1973	KRIVAK JOHN F	Pacific Telephone
1970	Krivak John F	R. L. Polk & Co.
1965	KRIVAK JOHN F	R. L. Polk & Co.
1960	BROWN H E MRS	Pacific Telephone

FINDINGS

1242 WEST ST

Year	Uses	Source
2002	GUOINAArhur 00 C	Haines
1979	GUDINA ARTHUR L	Pacific Telephone
1976	Racheller Lionel	R. L. Polk & Co.
	KNUTTI LEON	R. L. Polk & Co.
1970	Shively Harold L	R. L. Polk & Co.
1965	SHIVELY HAROLD L	R. L. Polk & Co.
1960	SHIVELY HAROLD L	Pacific Telephone

1245 WEST ST

Year	Uses	Source
2002	SCOTTEtarne 00 C	Haines
1976	Scott Elaine	R. L. Polk & Co.
1970	Barrett Harold J	R. L. Polk & Co.
1965	BARRETT HAROLD J	R. L. Polk & Co.
1960	BARRETT HAROLD J	Pacific Telephone

1250 WEST ST

Year	Uses	Source
2002	WENNIHANCraig 00 C	Haines
1979	BECKER JOHN	Pacific Telephone
1976	Sandau Darrel D	R. L. Polk & Co.
1970	Sandau Darrel D	R. L. Polk & Co.
1965	THOMPSON DEE S	R. L. Polk & Co.
1960	THOMPSON DEE S	Pacific Telephone

1251 WEST ST

Year	Uses	Source
2002	s B 03 DANOSJohn M	Haines
1979	BOGDANOS JOHN M	Pacific Telephone
1976	BOGDANOS JOHN M	R. L. Polk & Co.
	Bogdanos John M	R. L. Polk & Co.
1973	BOGDANOS JOHN M	Pacific Telephone
1970	Bogdanos John M	R. L. Polk & Co.
1965	BOGDANOS JOHN M	R. L. Polk & Co.
1960	BAUERMEISTER R W	Pacific Telephone

1256 WEST ST

Year	Uses	Source
2008	RAVID GABRIELLA	Cole Information Services

FINDINGS

Year	Uses	Source
2002	WILLIAMS Marcus A 510 782 3548 C	Haines
	WANGJennifer 00 C	Haines
1979	GREENAWAY WILLIAM R	Pacific Telephone
1976	GREENAWAY WIALIAM R	R. L. Polk & Co.
	Belotz Melvin H	R. L. Polk & Co.
1973	BELOTZ MELVIN	Pacific Telephone
1970	Belotz Melvin H	R. L. Polk & Co.
1965	BELOTZ MELVIN H	R. L. Polk & Co.
1960	BELOTZ MELVIN	Pacific Telephone

1257 WEST ST

Year	Uses	Source
2002	TIEFELJohn 00 C	Haines
1976	Tiefel John	R. L. Polk & Co.
1970	Hunter James E	R. L. Polk & Co.
1965	HUNTER JAMES	R. L. Polk & Co.
1960	INVERARITY JAS C	Pacific Telephone

1262 WEST ST

Year	Uses	Source
2002	ERICKSEN Sleve	Haines
1979	MASON CARL E	Pacific Telephone
1976	Forte Rowland K	R. L. Polk & Co.
	FORTE ROWLAND K JR	R. L. Polk & Co.
1973	FORTE ROWLAND K JR	Pacific Telephone
1970	Forte Rowland K	R. L. Polk & Co.
1965	FORTE ROWLAND K	R. L. Polk & Co.
1960	FORTE ROWLAND KJR	Pacific Telephone

1263 WEST ST

Year	Uses	Source
2002	CLEMENTEJ	Haines
1976	Williams Rhys P	R. L. Polk & Co.
1970	Williams Reys P	R. L. Polk & Co.
1965	W ILLIAMS REVS P	R. L. Polk & Co.

1268 WEST ST

Year	Uses	Source
1976	Shawgo Earl L	R. L. Polk & Co.
	Shawgo Linda J	R. L. Polk & Co.

Year	Uses	Source
1970	Shawgo Earl L	R. L. Polk & Co.
1965	SHAWGO EARL L	R. L. Polk & Co.
1960	SHAWGO EARL	Pacific Telephone

1269 WEST ST

Year	Uses	Source
2002	SMCDANIELHarry	Haines
1976	Vasconcellos Frank L	R. L. Polk & Co.
1970	Vacant	R. L. Polk & Co.
1965	VASCONCELLOS FRANK L	R. L. Polk & Co.
1960	MVLAC LAREN JOHN S	Pacific Telephone

1271 WEST ST

Year	Uses	Source
1965	NO RETURN	R. L. Polk & Co.

1274 WEST ST

Year	Uses	Source
2002	SFIHAKIEtalame	Haines
1976	Burgess Gary C	R. L. Polk & Co.
1973	BURGESS GARY	Pacific Telephone
1970	Burgess Gary C	R. L. Polk & Co.
1965	SURIANO JAMES L	R. L. Polk & Co.

1280 WEST ST

Year	Uses	Source
2002	RMENDIOLAJune 00 C	Haines
1976	Rolstad Robert	R. L. Polk & Co.
1970	Rolstad Robert	R. L. Polk & Co.
1965	ROLSTAD ROBERT	R. L. Polk & Co.
1960	GALLAGHER MARILYN MRS	Pacific Telephone

YEW CT

24624 YEW CT

Year	Uses	Source
2002	AGUALOORuvben	R. L. Polk & Co.
	AGUALOORuvben	Haines
1982	IJAMS HERBERT E HAYWARD	Pacific Telephone
1979	IGUCHLI HIROSHLI	Pacific Telephone

FINDINGS

Year	Uses	Source
1976	Ijams Herbert E	R. L. Polk & Co.
	IJAMS HERBERT E	R. L. Polk & Co.
1973	IJAMS HERBERT E	Pacific Telephone
1970	bams Herbert E	R. L. Polk & Co.
1965	IGAMS HERBERT E	R. L. Polk & Co.
	ILNJIMA S	R. L. Polk & Co.
1960	IJAMS HERBERT E	Pacific Telephone

24646 YEW CT

Year	Uses	Source
2002	DOMINGUEZPatricia	R. L. Polk & Co.
	DOMINGUEZPatricia	Haines
1976	Lamb Claude	R. L. Polk & Co.
1970	Reynolds Howard V	R. L. Polk & Co.
1965	REYNOLDS HOWARD V	R. L. Polk & Co.
1960	REYNOLDS HOWARD	Pacific Telephone

24668 YEW CT

Year	Uses	Source
2002	SLEMUSJose	R. L. Polk & Co.
	SLEMUSJose	Haines
1992	Lemus Jose	PACIFIC BELL DIRECTORY
1982	LEMUS JOSE HAYWARD	Pacific Telephone
1979	LEMUS JOSE	Pacific Telephone
1976	Tjon Jerome	R. L. Polk & Co.
1970	Freitas Andrew H	R. L. Polk & Co.
1965	FREITAS ANDREW	R. L. Polk & Co.
	FREATIS ANDREW H	R. L. Polk & Co.
1960	FREITAS ANDREW	Pacific Telephone

24692 YEW CT

Year	Uses	Source
2002	SSHABAANSamia	R. L. Polk & Co.
	SSHABAANSamia	Haines
1992	Shabaan Saml	PACIFIC BELL DIRECTORY
1982	IBRAHIM SAWSAN & MOSIR HAYWARD	Pacific Telephone
1979	GROVE GARD	Pacific Telephone
1976	Hiscock Geo R	R. L. Polk & Co.
1973	HIS COC G R	Pacific Telephone

FINDINGS

Year	Uses	Source
1970	Hiscock Geo R	R. L. Polk & Co.
1965	HISCOCK GEO R	R. L. Polk & Co.
	HISCOCK GR	R. L. Polk & Co.
1960	SCHURR ALBERT J	Pacific Telephone

FINDINGS

TARGET PROPERTY: ADDRESS NOT IDENTIFIED IN RESEARCH SOURCE

The following Target Property addresses were researched for this report, and the addresses were not identified in the research source.

Address Researched	Address Not Identified in Research Source
24765 Hesperian Boulevard	2013, 2008, 2006, 2000, 1996, 1993, 1991, 1986, 1984, 1980, 1975, 1967, 1962, 1959, 1956, 1955, 1954, 1951, 1950, 1946, 1945, 1943, 1940, 1938, 1933, 1932, 1928, 1926, 1925, 1920

ADJOINING PROPERTY: ADDRESSES NOT IDENTIFIED IN RESEARCH SOURCE

The following Adjoining Property addresses were researched for this report, and the addresses were not identified in research source.

Address Researched	Address Not Identified in Research Source
1078 LA PLAYA CT	2013, 2008, 2006, 2002, 2000, 1996, 1993, 1992, 1991, 1986, 1984, 1982, 1980, 1979, 1975, 1973, 1970, 1967, 1965, 1962, 1960, 1959, 1956, 1955, 1954, 1951, 1950, 1946, 1945, 1943, 1940, 1938, 1933, 1932, 1928, 1926, 1925, 1920
1078 LA PLAYA DR	2013, 2008, 2006, 2000, 1996, 1993, 1991, 1986, 1984, 1980, 1975, 1970, 1967, 1965, 1962, 1960, 1959, 1956, 1955, 1954, 1951, 1950, 1946, 1945, 1943, 1940, 1938, 1933, 1932, 1928, 1926, 1925, 1920
1078 LA PLAYA DR	2006, 2002, 2000, 1996, 1993, 1992, 1991, 1986, 1984, 1982, 1980, 1979, 1976, 1975, 1973, 1970, 1967, 1965, 1962, 1960, 1959, 1956, 1955, 1954, 1951, 1950, 1946, 1945, 1943, 1940, 1938, 1933, 1932, 1928, 1926, 1925, 1920
1090 LA PLAYA CT	2013, 2008, 2006, 2002, 2000, 1996, 1993, 1992, 1991, 1986, 1984, 1982, 1980, 1979, 1975, 1973, 1970, 1967, 1965, 1962, 1960, 1959, 1956, 1955, 1954, 1951, 1950, 1946, 1945, 1943, 1940, 1938, 1933, 1932, 1928, 1926, 1925, 1920
1090 LA PLAYA DR	2013, 2008, 2006, 2000, 1996, 1993, 1991, 1986, 1984, 1980, 1979, 1976, 1975, 1973, 1970, 1967, 1965, 1962, 1960, 1959, 1956, 1955, 1954, 1951, 1950, 1946, 1945, 1943, 1940, 1938, 1933, 1932, 1928, 1926, 1925, 1920
1090 LA PLAYA DR	2006, 2002, 2000, 1996, 1993, 1992, 1991, 1986, 1984, 1982, 1980, 1979, 1976, 1975, 1973, 1970, 1967, 1965, 1962, 1960, 1959, 1956, 1955, 1954, 1951, 1950, 1946, 1945, 1943, 1940, 1938, 1933, 1932, 1928, 1926, 1925, 1920
1201 SANGAMORE ST	2013, 2008, 2006, 2002, 2000, 1996, 1993, 1992, 1991, 1986, 1984, 1982, 1980, 1979, 1975, 1973, 1970, 1967, 1965, 1962, 1960, 1959, 1956, 1955, 1954, 1951, 1950, 1946, 1945, 1943, 1940, 1938, 1933, 1932, 1928, 1926, 1925, 1920
1208 WEST	2013, 2008, 2006, 2000, 1996, 1993, 1992, 1991, 1986, 1984, 1982, 1980, 1979, 1976, 1975, 1973, 1970, 1967, 1965, 1962, 1960, 1959, 1956, 1955, 1954, 1951, 1950, 1946, 1945, 1943, 1940, 1938, 1933, 1932, 1928, 1926, 1925, 1920
1208 WEST ST	2013, 2008, 2006, 2000, 1996, 1993, 1992, 1991, 1986, 1984, 1982, 1980, 1979, 1976, 1975, 1973, 1970, 1967, 1965, 1962, 1960, 1959, 1956, 1955, 1954, 1951, 1950, 1946, 1945, 1943, 1940, 1938, 1933, 1932, 1928, 1926, 1925, 1920
1209 SANGAMORE ST	2013, 2008, 2006, 2002, 2000, 1996, 1993, 1992, 1991, 1986, 1984, 1982, 1980, 1979, 1975, 1973, 1970, 1967, 1965, 1962, 1960, 1959, 1956, 1955, 1954, 1951, 1950, 1946, 1945, 1943, 1940, 1938, 1933, 1932, 1928, 1926, 1925, 1920
1227 WEST	2013, 2008, 2006, 2000, 1996, 1993, 1992, 1991, 1986, 1984, 1982, 1980, 1979, 1976, 1975, 1973, 1970, 1967, 1965, 1962, 1960, 1959, 1956, 1955, 1954, 1951, 1950, 1946, 1945, 1943, 1940, 1938, 1933, 1932, 1928, 1926, 1925, 1920

FINDINGS

Address Researched	Address Not Identified in Research Source
1227 WEST ST	2013, 2008, 2006, 2000, 1996, 1993, 1992, 1991, 1986, 1984, 1982, 1980, 1975, 1973, 1967, 1962, 1960, 1959, 1956, 1955, 1954, 1951, 1950, 1946, 1945, 1943, 1940, 1938, 1933, 1932, 1928, 1926, 1925, 1920
1233 WEST	2013, 2008, 2006, 2000, 1996, 1993, 1992, 1991, 1986, 1984, 1982, 1980, 1979, 1976, 1975, 1973, 1970, 1967, 1965, 1962, 1960, 1959, 1956, 1955, 1954, 1951, 1950, 1946, 1945, 1943, 1940, 1938, 1933, 1932, 1928, 1926, 1925, 1920
1233 WEST ST	2013, 2008, 2006, 2000, 1996, 1993, 1992, 1991, 1986, 1984, 1982, 1980, 1975, 1967, 1962, 1959, 1956, 1955, 1954, 1951, 1950, 1946, 1945, 1943, 1940, 1938, 1933, 1932, 1928, 1926, 1925, 1920
1239 WEST	2013, 2008, 2006, 2000, 1996, 1993, 1991, 1986, 1984, 1982, 1980, 1979, 1976, 1975, 1973, 1970, 1967, 1965, 1962, 1960, 1959, 1956, 1955, 1954, 1951, 1950, 1946, 1945, 1943, 1940, 1938, 1933, 1932, 1928, 1926, 1925, 1920
1239 WEST ST	2013, 2008, 2006, 2000, 1996, 1993, 1992, 1991, 1986, 1984, 1982, 1980, 1979, 1975, 1967, 1962, 1959, 1956, 1955, 1954, 1951, 1950, 1946, 1945, 1943, 1940, 1938, 1933, 1932, 1928, 1926, 1925, 1920
1242 WEST	2013, 2008, 2006, 2000, 1996, 1993, 1992, 1991, 1986, 1984, 1982, 1980, 1979, 1976, 1975, 1973, 1970, 1967, 1965, 1962, 1960, 1959, 1956, 1955, 1954, 1951, 1950, 1946, 1945, 1943, 1940, 1938, 1933, 1932, 1928, 1926, 1925, 1920
1242 WEST ST	2013, 2008, 2006, 2000, 1996, 1993, 1992, 1991, 1986, 1984, 1982, 1980, 1975, 1973, 1967, 1962, 1959, 1956, 1955, 1954, 1951, 1950, 1946, 1945, 1943, 1940, 1938, 1933, 1932, 1928, 1926, 1925, 1920
1245 WEST	2013, 2008, 2006, 2000, 1996, 1993, 1992, 1991, 1986, 1984, 1982, 1980, 1979, 1976, 1975, 1973, 1970, 1967, 1965, 1962, 1960, 1959, 1956, 1955, 1954, 1951, 1950, 1946, 1945, 1943, 1940, 1938, 1933, 1932, 1928, 1926, 1925, 1920
1245 WEST ST	2013, 2008, 2006, 2000, 1996, 1993, 1992, 1991, 1986, 1984, 1982, 1980, 1979, 1975, 1973, 1967, 1962, 1959, 1956, 1955, 1954, 1951, 1950, 1946, 1945, 1943, 1940, 1938, 1933, 1932, 1928, 1926, 1925, 1920
1249 SANGAMORE	2013, 2008, 2006, 2002, 2000, 1996, 1993, 1991, 1986, 1984, 1982, 1980, 1979, 1976, 1975, 1973, 1970, 1967, 1965, 1962, 1960, 1956, 1955, 1954, 1951, 1950, 1946, 1945, 1943, 1940, 1938, 1933, 1932, 1928, 1926, 1925, 1920
1249 SANGAMORE ST	2013, 2008, 2006, 2000, 1996, 1993, 1992, 1991, 1986, 1984, 1982, 1980, 1979, 1975, 1973, 1967, 1962, 1960, 1959, 1956, 1955, 1954, 1951, 1950, 1946, 1945, 1943, 1940, 1938, 1933, 1932, 1928, 1926, 1925, 1920
1250 WEST	2013, 2008, 2006, 2000, 1996, 1993, 1992, 1991, 1986, 1984, 1982, 1980, 1979, 1976, 1975, 1973, 1970, 1967, 1965, 1962, 1960, 1959, 1956, 1955, 1954, 1951, 1950, 1946, 1945, 1943, 1940, 1938, 1933, 1932, 1928, 1926, 1925, 1920
1250 WEST ST	2013, 2008, 2006, 2000, 1996, 1993, 1992, 1991, 1986, 1984, 1982, 1980, 1975, 1973, 1967, 1962, 1959, 1956, 1955, 1954, 1951, 1950, 1946, 1945, 1943, 1940, 1938, 1933, 1932, 1928, 1926, 1925, 1920
1251 WEST	2013, 2008, 2006, 2000, 1996, 1993, 1991, 1986, 1984, 1982, 1980, 1979, 1976, 1975, 1973, 1970, 1967, 1965, 1962, 1960, 1959, 1956, 1955, 1954, 1951, 1950, 1946, 1945, 1943, 1940, 1938, 1933, 1932, 1928, 1926, 1925, 1920
1251 WEST ST	2013, 2008, 2006, 2000, 1996, 1993, 1992, 1991, 1986, 1984, 1982, 1980, 1975, 1967, 1962, 1959, 1956, 1955, 1954, 1951, 1950, 1946, 1945, 1943, 1940, 1938, 1933, 1932, 1928, 1926, 1925, 1920
1255 SANGAMORE	2013, 2008, 2006, 2002, 2000, 1996, 1993, 1992, 1991, 1986, 1984, 1982, 1980, 1979, 1976, 1975, 1973, 1970, 1967, 1965, 1962, 1960, 1956, 1955, 1954, 1951, 1950, 1946, 1945, 1943, 1940, 1938, 1933, 1932, 1928, 1926, 1925, 1920
1255 SANGAMORE ST	2013, 2008, 2006, 2000, 1996, 1993, 1992, 1991, 1986, 1984, 1980, 1975, 1973, 1967, 1962, 1959, 1956, 1955, 1954, 1951, 1950, 1946, 1945, 1943, 1940, 1938, 1933, 1932, 1928, 1926, 1925, 1920

FINDINGS

Address Researched	Address Not Identified in Research Source
1256 WEST	2013, 2008, 2006, 2000, 1996, 1993, 1991, 1986, 1984, 1982, 1980, 1979, 1976, 1975, 1973, 1970, 1967, 1965, 1962, 1960, 1959, 1956, 1955, 1954, 1951, 1950, 1946, 1945, 1943, 1940, 1938, 1933, 1932, 1928, 1926, 1925, 1920
1256 WEST ST	2013, 2008, 2006, 2000, 1996, 1993, 1992, 1991, 1986, 1984, 1982, 1980, 1975, 1967, 1962, 1959, 1956, 1955, 1954, 1951, 1950, 1946, 1945, 1943, 1940, 1938, 1933, 1932, 1928, 1926, 1925, 1920
1256 WEST ST	2013, 2006, 2002, 2000, 1996, 1993, 1992, 1991, 1986, 1984, 1982, 1980, 1979, 1976, 1975, 1973, 1970, 1967, 1965, 1962, 1960, 1959, 1956, 1955, 1954, 1951, 1950, 1946, 1945, 1943, 1940, 1938, 1933, 1932, 1928, 1926, 1925, 1920
1257 WEST	2013, 2008, 2006, 2000, 1996, 1993, 1992, 1991, 1986, 1984, 1982, 1980, 1979, 1976, 1975, 1973, 1970, 1967, 1965, 1962, 1960, 1959, 1956, 1955, 1954, 1951, 1950, 1946, 1945, 1943, 1940, 1938, 1933, 1932, 1928, 1926, 1925, 1920
1257 WEST ST	2013, 2008, 2006, 2000, 1996, 1993, 1992, 1991, 1986, 1984, 1982, 1980, 1979, 1975, 1973, 1967, 1962, 1959, 1956, 1955, 1954, 1951, 1950, 1946, 1945, 1943, 1940, 1938, 1933, 1932, 1928, 1926, 1925, 1920
1261 SANGAMORE	2013, 2008, 2006, 2002, 2000, 1996, 1993, 1992, 1991, 1986, 1984, 1982, 1980, 1979, 1976, 1975, 1973, 1970, 1967, 1965, 1962, 1960, 1956, 1955, 1954, 1951, 1950, 1946, 1945, 1943, 1940, 1938, 1933, 1932, 1928, 1926, 1925, 1920
1261 SANGAMORE ST	2013, 2008, 2006, 2000, 1996, 1993, 1992, 1991, 1986, 1984, 1980, 1979, 1975, 1973, 1967, 1962, 1959, 1956, 1955, 1954, 1951, 1950, 1946, 1945, 1943, 1940, 1938, 1933, 1932, 1928, 1926, 1925, 1920
1262 WEST	2013, 2008, 2006, 2000, 1996, 1993, 1991, 1986, 1984, 1982, 1980, 1979, 1976, 1975, 1973, 1970, 1967, 1965, 1962, 1960, 1959, 1956, 1955, 1954, 1951, 1950, 1946, 1945, 1943, 1940, 1938, 1933, 1932, 1928, 1926, 1925, 1920
1262 WEST ST	2013, 2008, 2006, 2000, 1996, 1993, 1992, 1991, 1986, 1984, 1982, 1980, 1975, 1967, 1962, 1959, 1956, 1955, 1954, 1951, 1950, 1946, 1945, 1943, 1940, 1938, 1933, 1932, 1928, 1926, 1925, 1920
1263 WEST	2013, 2008, 2006, 2000, 1996, 1993, 1991, 1986, 1984, 1982, 1980, 1979, 1976, 1975, 1973, 1970, 1967, 1965, 1962, 1960, 1959, 1956, 1955, 1954, 1951, 1950, 1946, 1945, 1943, 1940, 1938, 1933, 1932, 1928, 1926, 1925, 1920
1263 WEST ST	2013, 2008, 2006, 2000, 1996, 1993, 1992, 1991, 1986, 1984, 1982, 1980, 1979, 1975, 1973, 1967, 1962, 1960, 1959, 1956, 1955, 1954, 1951, 1950, 1946, 1945, 1943, 1940, 1938, 1933, 1932, 1928, 1926, 1925, 1920
1267 SANGAMORE	2013, 2008, 2006, 2002, 2000, 1996, 1993, 1991, 1986, 1984, 1982, 1980, 1979, 1976, 1975, 1973, 1970, 1967, 1965, 1962, 1960, 1956, 1955, 1954, 1951, 1950, 1946, 1945, 1943, 1940, 1938, 1933, 1932, 1928, 1926, 1925, 1920
1267 SANGAMORE ST	2013, 2008, 2006, 2000, 1996, 1993, 1992, 1991, 1986, 1984, 1982, 1980, 1979, 1975, 1973, 1967, 1962, 1959, 1956, 1955, 1954, 1951, 1950, 1946, 1945, 1943, 1940, 1938, 1933, 1932, 1928, 1926, 1925, 1920
1268 WEST	2013, 2008, 2006, 2002, 2000, 1996, 1993, 1991, 1986, 1984, 1982, 1980, 1979, 1976, 1975, 1973, 1970, 1967, 1965, 1962, 1960, 1959, 1956, 1955, 1954, 1951, 1950, 1946, 1945, 1943, 1940, 1938, 1933, 1932, 1928, 1926, 1925, 1920
1268 WEST ST	2013, 2008, 2006, 2002, 2000, 1996, 1993, 1992, 1991, 1986, 1984, 1982, 1980, 1979, 1975, 1973, 1967, 1962, 1959, 1956, 1955, 1954, 1951, 1950, 1946, 1945, 1943, 1940, 1938, 1933, 1932, 1928, 1926, 1925, 1920
1269 WEST	2013, 2008, 2006, 2000, 1996, 1993, 1992, 1991, 1986, 1984, 1982, 1980, 1979, 1976, 1975, 1973, 1970, 1967, 1965, 1962, 1960, 1959, 1956, 1955, 1954, 1951, 1950, 1946, 1945, 1943, 1940, 1938, 1933, 1932, 1928, 1926, 1925, 1920
1269 WEST ST	2013, 2008, 2006, 2000, 1996, 1993, 1992, 1991, 1986, 1984, 1982, 1980, 1979, 1975, 1973, 1967, 1962, 1959, 1956, 1955, 1954, 1951, 1950, 1946, 1945, 1943, 1940, 1938, 1933, 1932, 1928, 1926, 1925, 1920

FINDINGS

Address Researched	Address Not Identified in Research Source
1271 WEST ST	2013, 2008, 2006, 2002, 2000, 1996, 1993, 1992, 1991, 1986, 1984, 1982, 1980, 1979, 1976, 1975, 1973, 1970, 1967, 1962, 1960, 1959, 1956, 1955, 1954, 1951, 1950, 1946, 1945, 1943, 1940, 1938, 1933, 1932, 1928, 1926, 1925, 1920
1273 SANGAMORE	2013, 2008, 2006, 2002, 2000, 1996, 1993, 1992, 1991, 1986, 1984, 1982, 1980, 1979, 1976, 1975, 1973, 1970, 1967, 1965, 1962, 1960, 1956, 1955, 1954, 1951, 1950, 1946, 1945, 1943, 1940, 1938, 1933, 1932, 1928, 1926, 1925, 1920
1273 SANGAMORE ST	2013, 2008, 2006, 2000, 1996, 1993, 1992, 1991, 1986, 1984, 1982, 1980, 1979, 1975, 1973, 1967, 1962, 1959, 1956, 1955, 1954, 1951, 1950, 1946, 1945, 1943, 1940, 1938, 1933, 1932, 1928, 1926, 1925, 1920
1274 WEST	2013, 2008, 2006, 2000, 1996, 1993, 1992, 1991, 1986, 1984, 1982, 1980, 1979, 1976, 1975, 1973, 1970, 1967, 1965, 1962, 1960, 1959, 1956, 1955, 1954, 1951, 1950, 1946, 1945, 1943, 1940, 1938, 1933, 1932, 1928, 1926, 1925, 1920
1274 WEST ST	2013, 2008, 2006, 2000, 1996, 1993, 1992, 1991, 1986, 1984, 1982, 1980, 1979, 1975, 1967, 1962, 1960, 1959, 1956, 1955, 1954, 1951, 1950, 1946, 1945, 1943, 1940, 1938, 1933, 1932, 1928, 1926, 1925, 1920
1279 SANGAMORE	2013, 2008, 2006, 2002, 2000, 1996, 1993, 1992, 1991, 1986, 1984, 1982, 1980, 1979, 1976, 1975, 1973, 1970, 1967, 1965, 1962, 1960, 1956, 1955, 1954, 1951, 1950, 1946, 1945, 1943, 1940, 1938, 1933, 1932, 1928, 1926, 1925, 1920
1279 SANGAMORE ST	2013, 2008, 2006, 2000, 1996, 1993, 1992, 1991, 1986, 1984, 1980, 1979, 1975, 1973, 1967, 1962, 1959, 1956, 1955, 1954, 1951, 1950, 1946, 1945, 1943, 1940, 1938, 1933, 1932, 1928, 1926, 1925, 1920
1280 WEST	2013, 2008, 2006, 2000, 1996, 1993, 1991, 1986, 1984, 1982, 1980, 1979, 1976, 1975, 1973, 1970, 1967, 1965, 1962, 1960, 1959, 1956, 1955, 1954, 1951, 1950, 1946, 1945, 1943, 1940, 1938, 1933, 1932, 1928, 1926, 1925, 1920
1280 WEST ST	2013, 2008, 2006, 2000, 1996, 1993, 1992, 1991, 1986, 1984, 1982, 1980, 1979, 1975, 1973, 1967, 1962, 1959, 1956, 1955, 1954, 1951, 1950, 1946, 1945, 1943, 1940, 1938, 1933, 1932, 1928, 1926, 1925, 1920
1285 SANGAMORE	2013, 2008, 2006, 2002, 2000, 1996, 1993, 1992, 1991, 1986, 1984, 1982, 1980, 1979, 1976, 1975, 1973, 1970, 1967, 1965, 1962, 1960, 1956, 1955, 1954, 1951, 1950, 1946, 1945, 1943, 1940, 1938, 1933, 1932, 1928, 1926, 1925, 1920
1285 SANGAMORE ST	2013, 2008, 2006, 2000, 1996, 1993, 1992, 1991, 1986, 1984, 1980, 1975, 1973, 1967, 1962, 1960, 1959, 1956, 1955, 1954, 1951, 1950, 1946, 1945, 1943, 1940, 1938, 1933, 1932, 1928, 1926, 1925, 1920
1291 SANGAMORE	2013, 2008, 2006, 2002, 2000, 1996, 1993, 1992, 1991, 1986, 1984, 1982, 1980, 1979, 1976, 1975, 1973, 1970, 1967, 1965, 1962, 1960, 1956, 1955, 1954, 1951, 1950, 1946, 1945, 1943, 1940, 1938, 1933, 1932, 1928, 1926, 1925, 1920
1291 SANGAMORE ST	2013, 2008, 2006, 2000, 1996, 1993, 1992, 1991, 1986, 1984, 1982, 1980, 1979, 1975, 1973, 1967, 1962, 1959, 1956, 1955, 1954, 1951, 1950, 1946, 1945, 1943, 1940, 1938, 1933, 1932, 1928, 1926, 1925, 1920
24560 HESPERIAN BLVD	2013, 2008, 2006, 2002, 2000, 1996, 1993, 1992, 1991, 1986, 1984, 1982, 1980, 1979, 1976, 1975, 1973, 1970, 1967, 1962, 1960, 1959, 1956, 1955, 1954, 1951, 1950, 1946, 1945, 1943, 1940, 1938, 1933, 1932, 1928, 1926, 1925, 1920
24562 HESPERIAN BLVD	2013, 2008, 2006, 2000, 1996, 1993, 1991, 1986, 1984, 1982, 1980, 1979, 1976, 1975, 1973, 1967, 1962, 1960, 1959, 1956, 1955, 1954, 1951, 1950, 1946, 1945, 1943, 1940, 1938, 1933, 1932, 1928, 1926, 1925, 1920
24562 HESPERIAN BLVD	2006, 2002, 2000, 1996, 1993, 1992, 1991, 1986, 1984, 1982, 1980, 1979, 1976, 1975, 1973, 1970, 1967, 1965, 1962, 1960, 1959, 1956, 1955, 1954, 1951, 1950, 1946, 1945, 1943, 1940, 1938, 1933, 1932, 1928, 1926, 1925, 1920
24568 HESPERIAN BLVD	2013, 2008, 2006, 2000, 1996, 1993, 1992, 1991, 1986, 1984, 1980, 1979, 1975, 1973, 1967, 1962, 1960, 1959, 1956, 1955, 1954, 1951, 1950, 1946, 1945, 1943, 1940, 1938, 1933, 1932, 1928, 1926, 1925, 1920

FINDINGS

Address Researched	Address Not Identified in Research Source
24572 HESPERIAN BLVD	2013, 2008, 2006, 2000, 1996, 1993, 1992, 1991, 1986, 1984, 1982, 1980, 1979, 1975, 1967, 1965, 1962, 1960, 1959, 1956, 1955, 1954, 1951, 1950, 1946, 1945, 1943, 1940, 1938, 1933, 1932, 1928, 1926, 1925, 1920
24574 HESPERIAN BLVD	2013, 2008, 2006, 2002, 2000, 1996, 1993, 1992, 1991, 1986, 1984, 1982, 1980, 1979, 1975, 1973, 1967, 1962, 1960, 1959, 1956, 1955, 1954, 1951, 1950, 1946, 1945, 1943, 1940, 1938, 1933, 1932, 1928, 1926, 1925, 1920
24576 HESPERIAN BLVD	2013, 2008, 2006, 2002, 2000, 1996, 1993, 1992, 1991, 1986, 1984, 1980, 1979, 1975, 1973, 1967, 1962, 1960, 1959, 1956, 1955, 1954, 1951, 1950, 1946, 1945, 1943, 1940, 1938, 1933, 1932, 1928, 1926, 1925, 1920
24576 HESPERIAN CT	2013, 2008, 2006, 2002, 2000, 1996, 1993, 1992, 1991, 1986, 1984, 1982, 1980, 1979, 1976, 1975, 1970, 1967, 1965, 1962, 1960, 1959, 1956, 1955, 1954, 1951, 1950, 1946, 1945, 1943, 1940, 1938, 1933, 1932, 1928, 1926, 1925, 1920
24578 HESPERIAN BLVD	2013, 2008, 2006, 2002, 2000, 1996, 1993, 1992, 1991, 1986, 1984, 1980, 1979, 1975, 1967, 1962, 1960, 1959, 1956, 1955, 1954, 1951, 1950, 1946, 1945, 1943, 1940, 1938, 1933, 1932, 1928, 1926, 1925, 1920
24578 HESPERIAN CT	2013, 2008, 2006, 2002, 2000, 1996, 1993, 1992, 1991, 1986, 1984, 1982, 1980, 1975, 1973, 1970, 1967, 1965, 1962, 1960, 1959, 1956, 1955, 1954, 1951, 1950, 1946, 1945, 1943, 1940, 1938, 1933, 1932, 1928, 1926, 1925, 1920
24580 HESPERIAN BLVD	2013, 2008, 2006, 2002, 2000, 1996, 1993, 1992, 1991, 1986, 1984, 1982, 1980, 1979, 1975, 1973, 1967, 1962, 1960, 1959, 1956, 1955, 1954, 1951, 1950, 1946, 1945, 1943, 1940, 1938, 1933, 1932, 1928, 1926, 1925, 1920
24582 HESPERIAN BLVD	2013, 2008, 2006, 2002, 2000, 1996, 1993, 1991, 1986, 1984, 1980, 1979, 1975, 1973, 1967, 1962, 1960, 1959, 1956, 1955, 1954, 1951, 1950, 1946, 1945, 1943, 1940, 1938, 1933, 1932, 1928, 1926, 1925, 1920
24582 HESPERIAN BLVD	2006, 2002, 2000, 1996, 1993, 1992, 1991, 1986, 1984, 1982, 1980, 1979, 1976, 1975, 1973, 1970, 1967, 1965, 1962, 1960, 1959, 1956, 1955, 1954, 1951, 1950, 1946, 1945, 1943, 1940, 1938, 1933, 1932, 1928, 1926, 1925, 1920
24582 HESPERIAN CT	2013, 2008, 2006, 2002, 2000, 1996, 1993, 1992, 1991, 1986, 1984, 1982, 1980, 1976, 1975, 1973, 1970, 1967, 1965, 1962, 1960, 1959, 1956, 1955, 1954, 1951, 1950, 1946, 1945, 1943, 1940, 1938, 1933, 1932, 1928, 1926, 1925, 1920
24624 YEW CT	2013, 2008, 2006, 2000, 1996, 1993, 1992, 1991, 1986, 1984, 1980, 1975, 1967, 1962, 1959, 1956, 1955, 1954, 1951, 1950, 1946, 1945, 1943, 1940, 1938, 1933, 1932, 1928, 1926, 1925, 1920
24646 YEW CT	2013, 2008, 2006, 2000, 1996, 1993, 1992, 1991, 1986, 1984, 1982, 1980, 1979, 1975, 1973, 1967, 1962, 1959, 1956, 1955, 1954, 1951, 1950, 1946, 1945, 1943, 1940, 1938, 1933, 1932, 1928, 1926, 1925, 1920
24668 YEW CT	2013, 2008, 2006, 2000, 1996, 1993, 1991, 1986, 1984, 1980, 1975, 1973, 1967, 1962, 1959, 1956, 1955, 1954, 1951, 1950, 1946, 1945, 1943, 1940, 1938, 1933, 1932, 1928, 1926, 1925, 1920
24688 HESPERIAN BLVD	2013, 2008, 2006, 2000, 1996, 1993, 1992, 1991, 1986, 1984, 1982, 1980, 1979, 1975, 1973, 1967, 1962, 1960, 1959, 1956, 1955, 1954, 1951, 1950, 1946, 1945, 1943, 1940, 1938, 1933, 1932, 1928, 1926, 1925, 1920
24688 HESPERIAN BLVD	2006, 2002, 2000, 1996, 1993, 1992, 1991, 1986, 1984, 1982, 1980, 1979, 1976, 1975, 1973, 1970, 1967, 1965, 1962, 1960, 1959, 1956, 1955, 1954, 1951, 1950, 1946, 1945, 1943, 1940, 1938, 1933, 1932, 1928, 1926, 1925, 1920
24688 HESPERIAN CT	2013, 2008, 2006, 2002, 2000, 1996, 1993, 1992, 1991, 1986, 1984, 1982, 1980, 1979, 1976, 1975, 1973, 1970, 1967, 1962, 1960, 1959, 1956, 1955, 1954, 1951, 1950, 1946, 1945, 1943, 1940, 1938, 1933, 1932, 1928, 1926, 1925, 1920
24692 YEW CT	2013, 2008, 2006, 2000, 1996, 1993, 1991, 1986, 1984, 1980, 1975, 1967, 1962, 1959, 1956, 1955, 1954, 1951, 1950, 1946, 1945, 1943, 1940, 1938, 1933, 1932, 1928, 1926, 1925, 1920

FINDINGS

Address Researched	Address Not Identified in Research Source
24700 HESPERIAN BLVD	2013, 2008, 2006, 2000, 1996, 1993, 1992, 1991, 1986, 1984, 1980, 1975, 1967, 1960, 1959, 1956, 1955, 1954, 1951, 1950, 1946, 1945, 1943, 1940, 1938, 1933, 1932, 1928, 1926, 1925, 1920
24700 HESPERIAN BLVD	2006, 2002, 2000, 1996, 1993, 1992, 1991, 1986, 1984, 1982, 1980, 1979, 1976, 1975, 1973, 1970, 1967, 1965, 1962, 1960, 1959, 1956, 1955, 1954, 1951, 1950, 1946, 1945, 1943, 1940, 1938, 1933, 1932, 1928, 1926, 1925, 1920
24706 VERLOR CT	2013, 2008, 2006, 2000, 1996, 1993, 1991, 1986, 1984, 1980, 1979, 1975, 1973, 1967, 1962, 1956, 1955, 1954, 1951, 1950, 1946, 1945, 1943, 1940, 1938, 1933, 1932, 1928, 1926, 1925, 1920
24707 VERLOR CT	2013, 2008, 2006, 2000, 1996, 1993, 1991, 1986, 1984, 1980, 1979, 1975, 1973, 1967, 1962, 1956, 1955, 1954, 1951, 1950, 1946, 1945, 1943, 1940, 1938, 1933, 1932, 1928, 1926, 1925, 1920
24708 BRENTWOOD CT	2013, 2008, 2006, 2000, 1996, 1993, 1992, 1991, 1986, 1984, 1982, 1980, 1979, 1975, 1973, 1967, 1962, 1956, 1955, 1954, 1951, 1950, 1946, 1945, 1943, 1940, 1938, 1933, 1932, 1928, 1926, 1925, 1920
24709 BRENTWOOD CT	2013, 2008, 2006, 2000, 1996, 1993, 1992, 1991, 1986, 1984, 1982, 1980, 1979, 1975, 1973, 1967, 1962, 1956, 1955, 1954, 1951, 1950, 1946, 1945, 1943, 1940, 1938, 1933, 1932, 1928, 1926, 1925, 1920
24724 VERLOR CT	2013, 2008, 2006, 2000, 1996, 1993, 1991, 1986, 1984, 1980, 1975, 1967, 1962, 1960, 1956, 1955, 1954, 1951, 1950, 1946, 1945, 1943, 1940, 1938, 1933, 1932, 1928, 1926, 1925, 1920
24725 VERLOR CT	2013, 2008, 2006, 2000, 1996, 1993, 1992, 1991, 1986, 1984, 1982, 1980, 1979, 1976, 1975, 1973, 1967, 1962, 1956, 1955, 1954, 1951, 1950, 1946, 1945, 1943, 1940, 1938, 1933, 1932, 1928, 1926, 1925, 1920
24726 BRENTWOOD CT	2013, 2008, 2006, 2000, 1996, 1993, 1991, 1986, 1984, 1982, 1980, 1975, 1967, 1962, 1960, 1956, 1955, 1954, 1951, 1950, 1946, 1945, 1943, 1940, 1938, 1933, 1932, 1928, 1926, 1925, 1920
24727 BRENTWOOD CT	2013, 2008, 2006, 2000, 1996, 1993, 1991, 1986, 1984, 1980, 1979, 1975, 1967, 1962, 1956, 1955, 1954, 1951, 1950, 1946, 1945, 1943, 1940, 1938, 1933, 1932, 1928, 1926, 1925, 1920
24728 HESPERIAN BLVD	2008, 2006, 2002, 2000, 1996, 1993, 1992, 1991, 1986, 1984, 1982, 1980, 1979, 1976, 1975, 1973, 1970, 1967, 1965, 1962, 1960, 1959, 1956, 1955, 1954, 1951, 1950, 1946, 1945, 1943, 1940, 1938, 1933, 1932, 1928, 1926, 1925, 1920
24740 HESPERIAN BLVD	2006, 2002, 2000, 1996, 1993, 1992, 1991, 1986, 1984, 1982, 1980, 1979, 1976, 1975, 1973, 1970, 1967, 1965, 1962, 1960, 1959, 1956, 1955, 1954, 1951, 1950, 1946, 1945, 1943, 1940, 1938, 1933, 1932, 1928, 1926, 1925, 1920
24740 HESPERIAN BLVD	2013, 2008, 2006, 2000, 1996, 1993, 1991, 1986, 1984, 1980, 1975, 1973, 1967, 1962, 1959, 1956, 1955, 1954, 1951, 1950, 1946, 1945, 1943, 1940, 1938, 1933, 1932, 1928, 1926, 1925, 1920
24742 LA PLAYA CT	2013, 2008, 2006, 2000, 1996, 1993, 1992, 1991, 1986, 1984, 1982, 1980, 1979, 1976, 1975, 1973, 1970, 1967, 1965, 1962, 1960, 1959, 1956, 1955, 1954, 1951, 1950, 1946, 1945, 1943, 1940, 1938, 1933, 1932, 1928, 1926, 1925, 1920
24742 LA PLAYA CT	2006, 2002, 2000, 1996, 1993, 1992, 1991, 1986, 1984, 1982, 1980, 1979, 1976, 1975, 1973, 1970, 1967, 1965, 1962, 1960, 1959, 1956, 1955, 1954, 1951, 1950, 1946, 1945, 1943, 1940, 1938, 1933, 1932, 1928, 1926, 1925, 1920
24742 VERLOR CT	2013, 2008, 2006, 2000, 1996, 1993, 1992, 1991, 1986, 1984, 1982, 1980, 1975, 1973, 1967, 1962, 1956, 1955, 1954, 1951, 1950, 1946, 1945, 1943, 1940, 1938, 1933, 1932, 1928, 1926, 1925, 1920
24743 VERLOR CT	2013, 2008, 2006, 2000, 1996, 1993, 1992, 1991, 1986, 1984, 1980, 1975, 1967, 1962, 1956, 1955, 1954, 1951, 1950, 1946, 1945, 1943, 1940, 1938, 1933, 1932, 1928, 1926, 1925, 1920

FINDINGS

Address Researched	Address Not Identified in Research Source
24744 BRENTWOOD CT	2013, 2008, 2006, 2000, 1996, 1993, 1992, 1991, 1986, 1984, 1982, 1980, 1979, 1975, 1973, 1967, 1962, 1959, 1956, 1955, 1954, 1951, 1950, 1946, 1945, 1943, 1940, 1938, 1933, 1932, 1928, 1926, 1925, 1920
24744 HESPERIAN BLVD	2013, 2008, 2006, 2002, 2000, 1996, 1993, 1992, 1991, 1986, 1984, 1982, 1980, 1979, 1976, 1975, 1973, 1970, 1967, 1965, 1962, 1959, 1956, 1955, 1954, 1951, 1950, 1946, 1945, 1943, 1940, 1938, 1933, 1932, 1928, 1926, 1925, 1920
24747 BRENTWOOD CT	2013, 2008, 2006, 2000, 1996, 1993, 1992, 1991, 1986, 1984, 1980, 1975, 1973, 1967, 1962, 1956, 1955, 1954, 1951, 1950, 1946, 1945, 1943, 1940, 1938, 1933, 1932, 1928, 1926, 1925, 1920
24748 HESPERIAN BLVD	2013, 2008, 2006, 2000, 1996, 1993, 1991, 1986, 1984, 1980, 1979, 1975, 1973, 1970, 1967, 1965, 1962, 1960, 1959, 1956, 1955, 1954, 1951, 1950, 1946, 1945, 1943, 1940, 1938, 1933, 1932, 1928, 1926, 1925, 1920
24748 HESPERIAN BLVD	2008, 2006, 2002, 2000, 1996, 1993, 1992, 1991, 1986, 1984, 1982, 1980, 1979, 1976, 1975, 1973, 1970, 1967, 1965, 1962, 1960, 1959, 1956, 1955, 1954, 1951, 1950, 1946, 1945, 1943, 1940, 1938, 1933, 1932, 1928, 1926, 1925, 1920
24748 HESPERIAN CT	2013, 2008, 2006, 2002, 2000, 1996, 1993, 1992, 1991, 1986, 1984, 1982, 1980, 1976, 1975, 1973, 1970, 1967, 1965, 1962, 1960, 1959, 1956, 1955, 1954, 1951, 1950, 1946, 1945, 1943, 1940, 1938, 1933, 1932, 1928, 1926, 1925, 1920
24756 HESPERIAN BLVD	2013, 2008, 2006, 2002, 2000, 1996, 1993, 1992, 1991, 1986, 1984, 1982, 1980, 1979, 1975, 1973, 1970, 1967, 1965, 1962, 1960, 1959, 1956, 1955, 1954, 1951, 1950, 1946, 1945, 1943, 1940, 1938, 1933, 1932, 1928, 1926, 1925, 1920
24760 HESPERIAN CT	2013, 2008, 2006, 2002, 2000, 1996, 1993, 1992, 1991, 1986, 1984, 1982, 1980, 1979, 1976, 1975, 1973, 1970, 1967, 1965, 1962, 1959, 1956, 1955, 1954, 1951, 1950, 1946, 1945, 1943, 1940, 1938, 1933, 1932, 1928, 1926, 1925, 1920
24760 VERLOR CT	2013, 2008, 2006, 2000, 1996, 1993, 1992, 1991, 1986, 1984, 1982, 1980, 1979, 1975, 1973, 1967, 1962, 1956, 1955, 1954, 1951, 1950, 1946, 1945, 1943, 1940, 1938, 1933, 1932, 1928, 1926, 1925, 1920
24761 VERLOR CT	2013, 2008, 2006, 2000, 1996, 1993, 1992, 1991, 1986, 1984, 1982, 1980, 1979, 1975, 1973, 1967, 1962, 1956, 1955, 1954, 1951, 1950, 1946, 1945, 1943, 1940, 1938, 1933, 1932, 1928, 1926, 1925, 1920
24762 BRENTWOOD CT	2013, 2008, 2006, 2000, 1996, 1993, 1991, 1986, 1984, 1980, 1975, 1967, 1962, 1956, 1955, 1954, 1951, 1950, 1946, 1945, 1943, 1940, 1938, 1933, 1932, 1928, 1926, 1925, 1920
24778 VERLOR CT	2013, 2008, 2006, 2000, 1996, 1993, 1991, 1986, 1984, 1980, 1975, 1973, 1967, 1962, 1956, 1955, 1954, 1951, 1950, 1946, 1945, 1943, 1940, 1938, 1933, 1932, 1928, 1926, 1925, 1920
24778 VERLOR CT	2013, 2006, 2002, 2000, 1996, 1993, 1992, 1991, 1986, 1984, 1982, 1980, 1979, 1976, 1975, 1973, 1970, 1967, 1965, 1962, 1960, 1959, 1956, 1955, 1954, 1951, 1950, 1946, 1945, 1943, 1940, 1938, 1933, 1932, 1928, 1926, 1925, 1920
24780 HESPERIAN BLVD	2008, 2006, 2002, 2000, 1996, 1993, 1992, 1991, 1986, 1984, 1982, 1980, 1979, 1976, 1975, 1973, 1970, 1967, 1965, 1962, 1960, 1959, 1956, 1955, 1954, 1951, 1950, 1946, 1945, 1943, 1940, 1938, 1933, 1932, 1928, 1926, 1925, 1920
24780 HESPERIAN BLVD	2013, 2008, 2006, 2000, 1996, 1993, 1991, 1986, 1984, 1982, 1980, 1979, 1976, 1975, 1973, 1970, 1967, 1965, 1962, 1960, 1959, 1956, 1955, 1954, 1951, 1950, 1946, 1945, 1943, 1940, 1938, 1933, 1932, 1928, 1926, 1925, 1920
24782 HESPERIAN BLVD	2013, 2008, 2006, 2000, 1996, 1993, 1991, 1986, 1984, 1982, 1979, 1973, 1970, 1967, 1965, 1962, 1960, 1959, 1956, 1955, 1954, 1951, 1950, 1946, 1945, 1943, 1940, 1938, 1933, 1932, 1928, 1926, 1925, 1920
24782 HESPERIAN BLVD	2006, 2002, 2000, 1996, 1993, 1992, 1991, 1986, 1984, 1982, 1980, 1979, 1976, 1975, 1973, 1970, 1967, 1965, 1962, 1960, 1959, 1956, 1955, 1954, 1951, 1950, 1946, 1945, 1943, 1940, 1938, 1933, 1932, 1928, 1926, 1925, 1920

FINDINGS

Address Researched	Address Not Identified in Research Source
24782 HESPERIAN CT	2013, 2008, 2006, 2002, 2000, 1996, 1993, 1992, 1991, 1986, 1984, 1982, 1980, 1975, 1970, 1967, 1965, 1962, 1960, 1959, 1956, 1955, 1954, 1951, 1950, 1946, 1945, 1943, 1940, 1938, 1933, 1932, 1928, 1926, 1925, 1920
24784 HESPERIAN BLVD	2013, 2008, 2006, 2000, 1996, 1993, 1992, 1991, 1986, 1984, 1982, 1980, 1979, 1976, 1975, 1973, 1970, 1967, 1965, 1962, 1960, 1959, 1956, 1955, 1954, 1951, 1950, 1946, 1945, 1943, 1940, 1938, 1933, 1932, 1928, 1926, 1925, 1920
24800 HESPERIAN BLVD	2013, 2008, 2006, 2000, 1996, 1993, 1991, 1986, 1976, 1975, 1973, 1970, 1967, 1965, 1962, 1960, 1959, 1956, 1955, 1954, 1951, 1950, 1946, 1945, 1943, 1940, 1938, 1933, 1932, 1928, 1926, 1925, 1920
24800 HESPERIAN BLVD	2008, 2006, 2002, 2000, 1996, 1993, 1992, 1991, 1986, 1984, 1982, 1980, 1979, 1976, 1975, 1973, 1970, 1967, 1965, 1962, 1960, 1959, 1956, 1955, 1954, 1951, 1950, 1946, 1945, 1943, 1940, 1938, 1933, 1932, 1928, 1926, 1925, 1920
24800 HESPERIAN CT	2013, 2008, 2006, 2002, 2000, 1996, 1993, 1992, 1991, 1986, 1984, 1982, 1980, 1975, 1973, 1970, 1967, 1965, 1962, 1960, 1959, 1956, 1955, 1954, 1951, 1950, 1946, 1945, 1943, 1940, 1938, 1933, 1932, 1928, 1926, 1925, 1920
24905 HESPERIAN BLVD	2013, 2008, 2006, 2000, 1996, 1993, 1992, 1991, 1986, 1984, 1982, 1980, 1979, 1976, 1975, 1973, 1970, 1967, 1965, 1962, 1960, 1959, 1956, 1955, 1954, 1951, 1950, 1946, 1945, 1943, 1940, 1938, 1933, 1932, 1928, 1926, 1925, 1920
24950 HESPERIAN BLVD	2013, 2008, 2006, 2002, 2000, 1996, 1993, 1992, 1991, 1986, 1984, 1982, 1980, 1979, 1975, 1973, 1970, 1967, 1965, 1962, 1960, 1959, 1956, 1955, 1954, 1951, 1950, 1946, 1945, 1943, 1940, 1938, 1933, 1932, 1928, 1926, 1925, 1920
24950 HESPERIAN BLVD	2008, 2006, 2002, 2000, 1996, 1993, 1992, 1991, 1986, 1984, 1982, 1980, 1979, 1976, 1975, 1973, 1970, 1967, 1965, 1962, 1960, 1959, 1956, 1955, 1954, 1951, 1950, 1946, 1945, 1943, 1940, 1938, 1933, 1932, 1928, 1926, 1925, 1920
24970 HESPERIAN BLVD	2006, 2002, 2000, 1996, 1993, 1992, 1991, 1986, 1984, 1982, 1980, 1979, 1976, 1975, 1973, 1970, 1967, 1965, 1962, 1960, 1959, 1956, 1955, 1954, 1951, 1950, 1946, 1945, 1943, 1940, 1938, 1933, 1932, 1928, 1926, 1925, 1920
24970 HESPERIAN BLVD	2013, 2008, 2006, 2000, 1996, 1993, 1991, 1986, 1984, 1975, 1973, 1967, 1962, 1959, 1956, 1955, 1954, 1951, 1950, 1946, 1945, 1943, 1940, 1938, 1933, 1932, 1928, 1926, 1925, 1920
24970 HESPERIAN CT	2013, 2008, 2006, 2002, 2000, 1996, 1993, 1992, 1991, 1986, 1984, 1982, 1980, 1976, 1975, 1970, 1967, 1965, 1962, 1959, 1956, 1955, 1954, 1951, 1950, 1946, 1945, 1943, 1940, 1938, 1933, 1932, 1928, 1926, 1925, 1920
24985 HESPERIAN BLVD	2013, 2008, 2006, 2002, 2000, 1996, 1993, 1992, 1991, 1986, 1984, 1982, 1980, 1979, 1975, 1967, 1965, 1962, 1960, 1959, 1956, 1955, 1954, 1951, 1950, 1946, 1945, 1943, 1940, 1938, 1933, 1932, 1928, 1926, 1925, 1920
24985 HESPERIAN BLVD	2013, 2006, 2002, 2000, 1996, 1993, 1992, 1991, 1986, 1984, 1982, 1980, 1979, 1976, 1975, 1973, 1970, 1967, 1965, 1962, 1960, 1959, 1956, 1955, 1954, 1951, 1950, 1946, 1945, 1943, 1940, 1938, 1933, 1932, 1928, 1926, 1925, 1920

APPENDIX F

ENVIRONMENTAL DATA RESOURCES, INC.

Environmental Lien Search Report

APPENDIX F

24765 Hesperian Boulevard
24765 Hesperian Boulevard
Hayward, CA 94545

Inquiry Number: 4483770.7
December 07, 2015

EDR Environmental Lien and AUL Search

Environmental Data Resources Inc

6 Armstrong Road
Shelton, CT 06484
800.352.0050
www.edrnet.com

EDR Environmental Lien and AUL Search

The EDR Environmental Lien and AUL Search Report provides results from a search of available current land title records for environmental cleanup liens and other activity and use limitations, such as engineering controls and institutional controls.

A network of professional, trained researchers, following established procedures, uses client supplied address information to:

- search for parcel information and/or legal description;
- search for ownership information;
- research official land title documents recorded at jurisdictional agencies such as recorders' offices, registries of deeds, county clerks' offices, etc.;
- access a copy of the deed;
- search for environmental encumbering instrument(s) associated with the deed;
- provide a copy of any environmental encumbrance(s) based upon a review of key words in the instrument(s) (title, parties involved, and description); and
- provide a copy of the deed or cite documents reviewed.

Thank you for your business.
Please contact EDR at 1-800-352-0050
with any questions or comments.

Disclaimer - Copyright and Trademark Notice

This Report contains certain information obtained from a variety of public and other sources reasonably available to Environmental Data Resources, Inc. It cannot be concluded from this Report that coverage information for the target and surrounding properties does not exist from other sources. **NO WARRANTY EXPRESSED OR IMPLIED, IS MADE WHATSOEVER IN CONNECTION WITH THIS REPORT. ENVIRONMENTAL DATA RESOURCES, INC. SPECIFICALLY DISCLAIMS THE MAKING OF ANY SUCH WARRANTIES, INCLUDING WITHOUT LIMITATION, MERCHANTABILITY OR FITNESS FOR A PARTICULAR USE OR PURPOSE. ALL RISK IS ASSUMED BY THE USER. IN NO EVENT SHALL ENVIRONMENTAL DATA RESOURCES, INC. BE LIABLE TO ANYONE, WHETHER ARISING OUT OF ERRORS OR OMISSIONS, NEGLIGENCE, ACCIDENT OR ANY OTHER CAUSE, FOR ANY LOSS OR DAMAGE, INCLUDING, WITHOUT LIMITATION, SPECIAL, INCIDENTAL, CONSEQUENTIAL, OR EXEMPLARY DAMAGES. ANY LIABILITY ON THE PART OF ENVIRONMENTAL DATA RESOURCES, INC. IS STRICTLY LIMITED TO A REFUND OF THE AMOUNT PAID FOR THIS REPORT.** Purchaser accepts this Report "AS IS". Any analyses, estimates, ratings, environmental risk levels or risk codes provided in this Report are provided for illustrative purposes only, and are not intended to provide, nor should they be interpreted as providing any facts regarding, or prediction orforecast of, any environmental risk for any property. Only a Phase I Environmental Site Assessment performed by an environmental professional can provide information regarding the environmental risk for any property. Additionally, the information provided in this Report is not to be construed as legal advice.

Copyright 2015 by Environmental Data Resources, Inc. All rights reserved. Reproduction in any media or format, in whole or in part, of any report or map of Environmental Data Resources, Inc. or its affiliates is prohibited without prior written permission.

EDR and its logos (including Sanborn and Sanborn Map) are trademarks of Environmental Data Resources, Inc. or its affiliates. All other trademarks used herein are the property of their respective owners.

EDR Environmental Lien and AUL Search

TARGET PROPERTY INFORMATION

ADDRESS

24765 Hesperian Boulevard
24765 Hesperian Boulevard
Hayward, CA 94545

RESEARCH SOURCE

Source 1:

Alameda Recorder
Alameda, CA

PROPERTY INFORMATION

Deed 1:

Type of Deed:	deed
Title is vested in:	Ailinh Tran
Title received from:	Brian W Gardner Monica A Tran
Deed Dated	10/23/2014
Deed Recorded:	11/4/2014
Book:	na
Page:	na
Volume:	NA
Instrument:	na
Docket:	NA
Land Record Comments:	
Miscellaneous Comments:	
Legal Description:	See Exhibit
Legal Current Owner:	Ailinh Tran
Parcel # / Property Identifier:	441-012-062-02
Comments:	See Exhibit

ENVIRONMENTAL LIEN

Environmental Lien: Found ☐ Not Found ☒

OTHER ACTIVITY AND USE LIMITATIONS (AULs)

AULs: Found ☐ Not Found ☒

Deed Exhibit 1

RECORDING REQUESTED BY:
Pacific Coast Title Company
Escrow No.:67000736-467-TO
Title No.:

When Recorded Mail Document and Tax Statement To:
Ailinh Tran
1110 Balboa Street
San Francisco, CA 94118

2014266486 11/04/2014 10:01 AM
OFFICIAL RECORDS OF ALAMEDA COUNTY
PATRICK O'CONNELL
RECORDING FEE: 38.00
COUNTY TAX: 1815.00
CITY TAX: 7425.00
2 PGS

APN: 441-0012-062

SPACE ABOVE THIS LINE FOR RECORDER'S USE

GRANT DEED

The undersigned grantor(s) declare(s)
Documentary Transfer Tax is $**1,815.00** **City Tax $7,425.00**
☑ computed on full value of property conveyed, or
☐ computed on full value less value of liens or encumbrances remaining at time of sale or transfer,
☐ Unincorporated Area: ☑ City of Hayward and
☑ Fund Survey Monument Preservation – $10.00 per Govt 27584 / and CCC Ord 64.6
☐

FOR A VALUABLE CONSIDERATION, receipt of which is hereby acknowledged, Brian W. Gardner and Monica A. Tran, husband and wife

hereby GRANT(S) to Ailinh Tran, a married woman as her sole and separate property
the following real property in the City of Hayward, County of Alameda, State of CALIFORNIA:

See Exhibit "A" attached hereto and made a part hereof.

A notary public or other officer completing this certificate verifies only the identity of the individual who signed the document to which this certificate is attached, and not the truthfulness, accuracy, or validity of that document.

DATED: October 23, 2014
State of California)
County of Alameda)
On 10/31/14 CC 11/1/14 before me, Colin Karl Corkery, Notary Public (here insert name and title of the officer), personally appeared Brian W. Gardner, Monica A. Tran, who proved to me on the basis of satisfactory evidence to be the person(s) whose name(s) is/are subscribed to the within instrument and acknowledged to me that he/she/they executed the same in his/her/their authorized capacity(ies), and that by his/her/their signature(s) on the instrument the person(s), or the entity upon behalf of which the person(s) acted, executed the instrument.

I certify under PENALTY OF PERJURY under the laws of the State of California that the foregoing paragraph is true and correct.

WITNESS my hand and official seal.

Signature _____ (Seal)

Brian W. Gardner

Monica A. Tran

COLIN KARL CORKERY
COMM. # 2052858
NOTARY PUBLIC - CALIFORNIA
ALAMEDA COUNTY
COMM. EXPIRES DEC. 21, 2017

MAIL TAX STATEMENTS AS DIRECTED ABOVE

Escrow No.: 67000736-467-TO
Title No.:

EXHIBIT A

LEGAL DESCRIPTION

THE LAND REFERRED TO HEREIN BELOW IS SITUATED IN THE CITY OF HAYWARD COUNTY OF ALAMEDA, STATE OF CALIFORNIA AND IS DESCRIBED AS FOLLOWS:

BEGINNING AT THE POINT OF INTERSECTION OF THE SOUTHERN LINE OF SANGAMORE STREET WITH THE EASTERN LINE OF BLOCK 8 OF TRACT 1407, AS SHOWN ON THE MAP OF SAID TRACT 1407, FILED JULY 2, 1954 IN MAP BOOK 34, PAGE 68 AND 69, ALAMEDA COUNTY RECORDS; RUNNING THENCE ALONG THE SAID LINE OF SANGAMORE STREET AND ITS DIRECT PRODUCTION NORTH 63° 52' 05" EAST 283.00 FAST TO THE CENTER LINE OF HESPERIAN BOULEVARD, FORMERLY COUNTY ROAD NO. 90, 66 FEET WIDE; THENCE ALONG THE LAST NAMED LINE SOUTH 26° 07' 55" EAST 388.674 FEET; THENCE SOUTH 78° 35' 41" WEST 292.613 FEET TO THE EASTERN LINE OF SAID BLOCK 8; THENCE ALONG THE LAST NAMED LINE NORTH 26° 07' 55" WEST 314.289 FEET TO THE POINT OF BEGINNING.

EXCEPTING THEREFROM:

BEGINNING AT THE INTERSECTION OF THE SOUTHEASTERN BOUNDARY LINE OF TRACT 1407, AS SAID LINE IS SHOWN ON THE MAP ENTITLED "TRACT 1407" ETC., FILED JULY 2, 1954 IN BOOK 34 OF MAPS, AT PAGES 68 AND 69, IN THE OFFICE OF THE COUNTY RECORDER OF ALAMEDA COUNTY, WITH THE CENTER LINE OF HESPERIAN BOULEVARD OR COUNTY ROAD NO. 90, 66 FEET WIDE; RUN THENCE ALONG LAST SAID LINE SOUTH 25°02'30" EAST, (SOUTH 25°02'30" EAST BEING TAKEN AS THE BEARING OF LAST SAID LINE FOR THE PURPOSE OF MAKING THIS DESCRIPTION), 388.674 FEET TO THE MOST NORTHERN LINE OF THE PARCEL OF LAND DESCRIBED IN THE FINAL ORDER OF CONDEMNATION RENDERED FEBRUARY 18, 1964 IN SUPERIOR COURT, ALAMEDA COUNTY, STATE OF CALIFORNIA, ENTITLED "SOUTH COUNTY JOINT JUNIOR COLLEGE DISTRICT OF ALAMEDA COUNTY AND CONTRA COSTA COUNTY, STATE OF CALIFORNIA, A PUBLIC CORPORATION, PLAINTIFF, V.S. MARIAN CECILE MOHR, ET AL, DEFENDANTS", CASE NO. 332485, A CERTIFIED COPY OF WHICH WAS RECORDED FEBRUARY 18, 1964 IN REEL 1126 OF OFFICIAL RECORDS OF ALAMEDA COUNTY, IMAGE 821, (AW/27019); THENCE ALONG LAST SAID LINE SOUTH 79°41'06" WEST 56.867 FEET TO A LINE DRAWN PARALLEL WITH AND DISTANT SOUTHWESTERLY AT RIGHT ANGLES, 55.000 FEET FROM SAID CENTER LINE OF HESPERIAN BOULEVARD; THENCE ALONG SAID PARALLEL LINE, SO DRAWN, NORTH 25°02'30" WEST 374.217 FEET TO SAID SOUTHEASTERLY BOUNDARY LINE OF TRACT 1407; THENCE ALONG LAST SAID LINE NORTH 64°57'30" EAST 55.000 FEET TO THE POINT OF BEGINNING.

APN: 441-0012-062

APPENDIX G

ENVIRONMENTAL DATA RESOURCES, INC.

Building Permit Report

APPENDIX G

24765 Hesperian Boulevard
24765 Hesperian Boulevard
Hayward, CA 94545

Inquiry Number: 4483770.8
December 04, 2015

EDR Building Permit Report

Target Property and Adjoining Properties

Environmental Data Resources Inc

6 Armstrong Road
Shelton, CT 06484
800.352.0050
www.edrnet.com

TABLE OF CONTENTS

SECTION

About This Report

Executive Summary

Findings

Glossary

Thank you for your business.
Please contact EDR at 1-800-352-0050
with any questions or comments.

Disclaimer - Copyright and Trademark Notice

This Report contains certain information obtained from a variety of public and other sources reasonably available to Environmental Data Resources, Inc. It cannot be concluded from this Report that coverage information for the target and surrounding properties does not exist from other sources. **NO WARRANTY EXPRESSED OR IMPLIED, IS MADE WHATSOEVER IN CONNECTION WITH THIS REPORT. ENVIRONMENTAL DATA RESOURCES, INC. SPECIFICALLY DISCLAIMS THE MAKING OF ANY SUCH WARRANTIES, INCLUDING WITHOUT LIMITATION, MERCHANTABILITY OR FITNESS FOR A PARTICULAR USE OR PURPOSE. ALL RISK IS ASSUMED BY THE USER. IN NO EVENT SHALL ENVIRONMENTAL DATA RESOURCES, INC. BE LIABLE TO ANYONE, WHETHER ARISING OUT OF ERRORS OR OMISSIONS, NEGLIGENCE, ACCIDENT OR ANY OTHER CAUSE, FOR ANY LOSS OR DAMAGE, INCLUDING, WITHOUT LIMITATION, SPECIAL, INCIDENTAL, CONSEQUENTIAL, OR EXEMPLARY DAMAGES. ANY LIABILITY ON THE PART OF ENVIRONMENTAL DATA RESOURCES, INC. IS STRICTLY LIMITED TO A REFUND OF THE AMOUNT PAID FOR THIS REPORT.** Purchaser accepts this Report "AS IS". Any analyses, estimates, ratings, environmental risk levels or risk codes provided in this Report are provided for illustrative purposes only, and are not intended to provide, nor should they be interpreted as providing any facts regarding, or prediction orforecast of, any environmental risk for any property. Only a Phase I Environmental Site Assessment performed by an environmental professional can provide information regarding the environmental risk for any property. Additionally, the information provided in this Report is not to be construed as legal advice.

Copyright 2015 by Environmental Data Resources, Inc. All rights reserved. Reproduction in any media or format, in whole or in part, of any report or map of Environmental Data Resources, Inc. or its affiliates is prohibited without prior written permission.

EDR and its logos (including Sanborn and Sanborn Map) are trademarks of Environmental Data Resources, Inc. or its affiliates. All other trademarks used herein are the property of their respective owners.

EDR BUILDING PERMIT REPORT

About This Report

The EDR Building Permit Report provides a practical and efficient method to search building department records for indications of environmental conditions. Generated via a search of municipal building permit records gathered from more than 1,600 cities nationwide, this report will assist you in meeting the search requirements of EPA's Standards and Practices for All Appropriate Inquiries (40 CFR Part 312), the ASTM Standard Practice for Environmental Site Assessments (E 1527-13), or custom requirements developed for the evaluation of environmental risk associated with a parcel of real estate.

Building permit data can be used to identify current and/or former operations and structures/features of environmental concern. The data can provide information on a target property and adjoining properties such as the presence of underground storage tanks, pump islands, sumps, drywells, etc., as well as information regarding water, sewer, natural gas, electrical connection dates, and current/former septic tanks.

ASTM and EPA Requirements

ASTM E 1527-13 lists building department records as a "standard historical source," as detailed in § 8.3.4.7: "Building Department Records - The term building department records means those records of the local government in which the property is located indicating permission of the local government to construct, alter, or demolish improvements on the property." ASTM also states that "Uses in the area surrounding the property shall be identified in the report, but this task is required only to the extent that this information is revealed in the course of researching the property itself."

EPA's Standards and Practices for All Appropriate Inquires (AAI) states: "§312.24: Reviews of historical sources of information. (a) Historical documents and records must be reviewed for the purposes of achieving the objectives and performance factors of §312.20(e) and (f). Historical documents and records may include, but are not limited to, aerial photographs, fire insurance maps, building department records, chain of title documents, and land use records."

Methodology

EDR has developed the EDR Building Permit Report through our partnership with BuildFax, the nation's largest repository of building department records. BuildFax collects, updates, and manages building department records from local municipal governments. The database now includes 30 million permits, on more than 10 million properties across 1,600 cities in the United States.

The EDR Building Permit Report comprises local municipal building permit records, gathered directly from local jurisdictions, including both target property and adjoining properties. Years of coverage vary by municipality. Data reported includes (where available): date of permit, permit type, permit number, status, valuation, contractor company, contractor name, and description.

Incoming permit data is checked at seven stages in a regimented quality control process, from initial data source interview, to data preparation, through final auditing. To ensure the building department is accurate, each of the seven quality control stages contains, on average, 15 additional quality checks, resulting in a process of approximately 105 quality control "touch points."

For more information about the EDR Building Permit Report, please contact your EDR Account Executive at (800) 352-0050.

EDR® Environmental Data Resources Inc

BUILD FAX® PROPERTY HISTORY

EXECUTIVE SUMMARY: SEARCH DOCUMENTATION

A search of building department records was conducted by Environmental Data Resources, Inc (EDR) on behalf of Engeo on Dec 04, 2015.

TARGET PROPERTY

24765 Hesperian Boulevard
Hayward, CA 94545

SEARCH METHODS

EDR searches available lists for both the Target Property and Surrounding Properties.

RESEARCH SUMMARY

Building permits identified: **YES**

The following research sources were consulted in the preparation of this report. An "X" indicates where information was identified in the source and provided in this report.

Hayward

Year	*Source*	*TP*	*Adjoining*
2015	City of Hayward, Development Services Department		X
2014	City of Hayward, Development Services Department		X
2013	City of Hayward, Development Services Department		X
2012	City of Hayward, Development Services Department		X
2011	City of Hayward, Development Services Department		X
2010	City of Hayward, Development Services Department		X
2009	City of Hayward, Development Services Department		X
2008	City of Hayward, Development Services Department		X
	City of Hayward, Development Services Department	X	
2007	City of Hayward, Development Services Department		X
2006	City of Hayward, Development Services Department		X
	City of Hayward, Development Services Department	X	
2005	City of Hayward, Development Services Department		X
2004	City of Hayward, Development Services Department		X
2003	City of Hayward, Development Services Department		X
2002	City of Hayward, Development Services Department		X
2001	City of Hayward, Development Services Department		X
2000	City of Hayward, Development Services Department		

BUILDING DEPARTMENT RECORDS SEARCHED

Name: Hayward
Years: 2000-2015
Source: City of Hayward, Development Services Department, HAYWARD, CA
Phone: (510) 583-4140

Name: Alameda County Unincorporated Area
Years: 2000-2015
Source: Alameda County, public works, Building Inspection Department, HAYWARD, CA
Phone: (510) 670-5440

Name: Los Angeles County
Years: 1994-2015
Source: Los Angeles County, Building and Safety, PASADENA, CA
Phone: (626) 458-6368

Name: Redding
Years: 1987-2015
Source: City of Redding, Development Services, Building Division, REDDING, CA
Phone: 530-225-4014

Name: San Bernardino County
Years: 2002-2015
Source: San Bernardino County, Land Use, Building & Safety, SAN BERNARDINO, CA
Phone: (909) 387-8311

Name: San Leandro
Years: 2013-2015
Source: City of San Leandro, Building and Safety, San Leandro, CA
Phone: (510) 577-3405

Name: Union City
Years: 2002-2015
Source: City of Union City, Economic and Community Development, UNION CITY, CA
Phone: (510) 675-5319

Name: Oakland
Years: 1968-2015
Source: City of Oakland,Building Services Division, OAKLAND, CA
Phone: (510) 238-3891

Name: Pleasanton
Years: 2008-2015
Source: City of Pleasanton, Building and Safety Division, PLEASANTON, CA
Phone: (925) 931-5300

TARGET PROPERTY FINDINGS

TARGET PROPERTY DETAIL

24765 Hesperian Boulevard
Hayward, CA 94545

24765 HESPERIAN BLVD

Date:	**7/9/2008**
Permit Type:	**Demolition Permit**
Description:	**hazard) Total area 2 (18'x18')=648 sq ft J# 3A119**
Permit Description:	
Work Class:	
Proposed Use:	
Permit Number:	BI-2008-2547
Status:	final
Valuation:	$12,558.00
Contractor Company:	
Contractor Name:	

Date:	**5/14/2008**
Permit Type:	**Weed Abatement Violations**
Description:	**"she died and she has a huge property and there are high weeds there." 4/JH NOT ON WA LIST: prelim sent**
Permit Description:	
Work Class:	
Proposed Use:	
Permit Number:	CP-2008-0739
Status:	final
Valuation:	$0.00
Contractor Company:	
Contractor Name:	

TARGET PROPERTY FINDINGS

Date: **12/11/2006**
Permit Type: **Reroof Permit Residential**
Description: **Roofing , new decking, rafters & 2x4 supt. 30lb felt, 30yr demention shingles;**

Permit Description:
Work Class:
Proposed Use:
Permit Number: BI-2006-5893
Status: issued
Valuation: $16,000.00
Contractor Company:
Contractor Name: GLOBAL CONTRACTORS

Date: **8/7/2006**
Permit Type: **Plumbing Permit**
Description: **Gas test to release meter that was shut off by PG& E due to a fire.**

Permit Description:
Work Class:
Proposed Use:
Permit Number: BI-2006-3556
Status: final
Valuation: $0.00
Contractor Company:
Contractor Name: R J BUCKLY PLUMBING

Date: **7/27/2006**
Permit Type: **Electrical Permit**
Description: **Providing temp power. Installing 200A meter section to provide temp power due**

Permit Description:
Work Class:
Proposed Use:
Permit Number: BI-2006-3383
Status: final
Valuation: $0.00
Contractor Company:
Contractor Name: CHATEAU ELECTRIC

ADJOINING PROPERTY FINDINGS

ADJOINING PROPERTY DETAIL

The following Adjoining Property addresses were researched for this report. Detailed findings are provided for each address.

BRENTWOOD CT

24708 BRENTWOOD CT

Date:	**1/12/2012**
Permit Type:	
Description:	
Permit Description:	**BUILDING PERMIT**
Work Class:	
Proposed Use:	
Permit Number:	BI-2012-0166
Status:	COMPLETE / FINALED
Valuation:	$0.00
Contractor Company:	
Contractor Name:	SOLARCITY

Date:	**3/1/2006**
Permit Type:	**Mechanical Permit**
Description:	**Replace furnace**
Permit Description:	
Work Class:	
Proposed Use:	
Permit Number:	BI-2006-0865
Status:	issued
Valuation:	$0.00
Contractor Company:	
Contractor Name:	ABC COOLING & HEATING

ADJOINING PROPERTY FINDINGS

Date: **6/30/2004**
Permit Type: **Plumbing Permit**
Description: **Repalce 50 gallon water heater**

Permit Description:
Work Class:
Proposed Use:
Permit Number: BI-2004-3120
Status: issued
Valuation: $0.00
Contractor Company:
Contractor Name: JUST WATER HEATERS

24726 BRENTWOOD CT

Date: **4/1/2010**
Permit Type: **Fire Department Annual Inspection**
Description: **Care Facility Licensed for 6 Ambulatory Clients**

Permit Description:
Work Class:
Proposed Use:
Permit Number: FD-2006-0387
Status: final
Valuation: $0.00
Contractor Company:
Contractor Name:

Date: **5/4/2004**
Permit Type: **Reroof Permit Residential**
Description: **Tear off old roof; re-roof 20 squares, comp shingles**

Permit Description:
Work Class:
Proposed Use:
Permit Number: BI-2004-2073
Status: final
Valuation: $3,300.00
Contractor Company:
Contractor Name:

ADJOINING PROPERTY FINDINGS

Date: **9/15/2003**
Permit Type: **Community Preservation Violations**
Description: **Vacant house with overgrown vegetation, tires stacked, weeds, etc. 6/RP.**

Permit Description:
Work Class:
Proposed Use:
Permit Number: CP-2003-1423
Status: issued
Valuation: $0.00
Contractor Company:
Contractor Name:

Date: **7/7/2001**
Permit Type: **Community Preservation Violations**
Description: **Abandoned house has high walls, tires, bathtub full of water.**

Permit Description:
Work Class:
Proposed Use:
Permit Number: CP-2001-1129
Status: issued
Valuation: $0.00
Contractor Company:
Contractor Name:

24744 BRENTWOOD CT

Date: **2/29/2012**
Permit Type:
Description:

Permit Description: **MECHANICAL PERMIT**
Work Class:
Proposed Use:
Permit Number: BI-2012-0629
Status: COMPLETE / FINALED
Valuation: $0.00
Contractor Company:
Contractor Name: TEMPERATURE PERFECTION

ADJOINING PROPERTY FINDINGS

Date: **1/18/2007**
Permit Type: **Replace Windows**
Description: **Window replacement (6) windows, din. room, kt, (3) bedrooms, (1) bath, retrofit.**

Permit Description:
Work Class:
Proposed Use:
Permit Number: BI-2007-0270
Status: final
Valuation: $5,155.00
Contractor Company:
Contractor Name: HENDERSON WINDOWS

24747 BRENTWOOD CT

Date: **11/19/2013**
Permit Type:
Description:

Permit Description: **BUILDING PERMIT**
Work Class:
Proposed Use:
Permit Number: BI-2013-3380
Status: COMPLETE / FINALED
Valuation: $0.00
Contractor Company:
Contractor Name: SOLARCITY

Date: **4/1/2011**
Permit Type: **Photo-Voltaic w/ subs**
Description: **3.76 KW roof mount photovoltaic system, 16 panels.**

Permit Description:
Work Class:
Proposed Use:
Permit Number: BI-2011-0338
Status: final
Valuation: $12,000.00
Contractor Company:
Contractor Name: SOLARCITY

ADJOINING PROPERTY FINDINGS

Date: **6/4/2007**
Permit Type: **Mechanical Permit**
Description: **Add A/C to existing system, backyard; electrical circuit for A/C**

Permit Description:
Work Class:
Proposed Use:
Permit Number: BI-2007-2443
Status: final
Valuation: $0.00
Contractor Company:
Contractor Name: ABC COOLING & HEATING

Date: **6/4/2007**
Permit Type: **Electrical Permit**
Description: **Add A/C to existing system, backyard; electrical circuit for A/C**

Permit Description:
Work Class:
Proposed Use:
Permit Number: BI-2007-2445
Status: final
Valuation: $0.00
Contractor Company:
Contractor Name: ABC COOLING & HEATING

Date: **10/26/2005**
Permit Type: **Mechanical Permit**
Description: **Furnace replacement**

Permit Description:
Work Class:
Proposed Use:
Permit Number: BI-2005-4668
Status: issued
Valuation: $0.00
Contractor Company:
Contractor Name: ABC COOLING & HEATING

ADJOINING PROPERTY FINDINGS

Date: **1/2/2002**
Permit Type: **Plumbing Permit**
Description: **REPLACE 40 GALLON WATER HEATER**

Permit Description:
Work Class:
Proposed Use:
Permit Number: BI-2002-0018
Status: final
Valuation: $0.00
Contractor Company:
Contractor Name: JUST WATER HEATERS

Date: **7/10/2001**
Permit Type: **Residential Interior Improvement Over Counter**
Description: **window replacement for 5 df#1 4x6 headers for worst apan (8' window with**

Permit Description:
Work Class:
Proposed Use:
Permit Number: BI-2001-4218
Status: final
Valuation: $2,500.00
Contractor Company:
Contractor Name: QUALITY WINDOW & DOOR

24762 BRENTWOOD CT

Date: **4/6/2015**
Permit Type:
Description: **remodel kitchen, remove illegal addition on side of houseJ# 4M126 CE-15-0449**

Permit Description: **REMODEL - KITCHEN**
Work Class:
Proposed Use:
Permit Number: 201501587
Status: ACTIVE / PERMIT ISSUED
Valuation: $17,000.00
Contractor Company:
Contractor Name: OWNER/BUILDER

ADJOINING PROPERTY FINDINGS

Date: **3/11/2015**
Permit Type:
Description: **Replace siding & stucco (exterior)CE-15-0449 double fees**

Permit Description: **STUCCO/SIDING WORK**
Work Class:
Proposed Use:
Permit Number: 201501182
Status: ACTIVE / PENDING
Valuation: $500.00
Contractor Company:
Contractor Name: YEONG, SIEWCHIN

Date: **3/9/2015**
Permit Type:
Description: **RTROFT 4WND+2SLDNGDOOR/REPLACE ELEC LINESREPLACE OUTLTS+LIGHTFIX, CE**

Permit Description: **RESIDENTIAL REMODEL**
Work Class:
Proposed Use:
Permit Number: 201501123
Status: ACTIVE / PERMIT ISSUED
Valuation: $7,500.00
Contractor Company:
Contractor Name: YEONG, SIEWCHIN

Date: **7/16/2014**
Permit Type:
Description:

Permit Description: **BUILDING PERMIT**
Work Class:
Proposed Use:
Permit Number: BI-2014-2191
Status: ACTIVE / PERMIT ISSUED
Valuation: $0.00
Contractor Company:
Contractor Name: OWNER

ADJOINING PROPERTY FINDINGS

Date: **4/12/2002**
Permit Type: **PL Administrative Encroachment Permit**
Description: **#02-158 repair 88 sqft of walk damaged by tree**

Permit Description:
Work Class:
Proposed Use:
Permit Number: PL-2002-0244
Status: final
Valuation: $0.00
Contractor Company:
Contractor Name:

HESPERIAN BLVD

24582 HESPERIAN BLVD

Date: **3/21/2003**
Permit Type: **One Time Temporary Activity Permit**
Description: **Fire Department Safety Inspection**

Permit Description:
Work Class:
Proposed Use:
Permit Number: FD-2003-0270
Status: final
Valuation: $0.00
Contractor Company:
Contractor Name:

ADJOINING PROPERTY FINDINGS

24584 HESPERIAN BLVD

Date:	**10/18/2010**
Permit Type:	**Commercial Reroof**
Description:	**Reroof- tear off existing tar and gravel. Install sarnifil 60 mil PUC roof system. Class A. Cool roof. 1400 sq ft. White color meets cool roof requirements.**
Permit Description:	
Work Class:	
Proposed Use:	
Permit Number:	BI-2010-2752
Status:	issued
Valuation:	$8,400.00
Contractor Company:	
Contractor Name:	COOL ROOFING SYSTEMS

24601 HESPERIAN BLVD

Date:	**10/1/2009**
Permit Type:	**Electrical Permit**
Description:	**cabinet (project lightspeed)**
Permit Description:	
Work Class:	
Proposed Use:	
Permit Number:	BI-2009-2924
Status:	final
Valuation:	$0.00
Contractor Company:	
Contractor Name:	ST FRANCIS ELECTRIC

ADJOINING PROPERTY FINDINGS

24688 HESPERIAN BLVD

Date:	**1/21/2015**
Permit Type:	**CENTRAL BUSINESS**
Description:	**Reroof overlay with Duro-last PVC single ply 38 squaresMeets cool roof requirements. Handout given to applicant**
Permit Description:	**COMMERCIAL REROOF**
Work Class:	
Proposed Use:	
Permit Number:	201500333
Status:	COMPLETE / PERMIT ISSUED
Valuation:	$10,250.00
Contractor Company:	
Contractor Name:	KEVIN MC ARTHUR

Date:	**12/18/2013**
Permit Type:	**CENTRAL BUSINESS**
Description:	**OLIVE GARDEN RESTAURANT**
Permit Description:	**EDEN HIST FIRE ANNUAL INSP**
Work Class:	
Proposed Use:	
Permit Number:	FD-2013-1392
Status:	ACTIVE / PERMIT ISSUED
Valuation:	$0.00
Contractor Company:	
Contractor Name:	OWNER

ADJOINING PROPERTY FINDINGS

Date: **11/20/2012**
Permit Type: **CENTRAL BUSINESS**
Description: **OLIVE GARDEN RESTAURANT**

Permit Description: **EDEN HIST FIRE ANNUAL INSP**
Work Class:
Proposed Use:
Permit Number: FD-2012-1112
Status: COMPLETE / FINALED
Valuation: $0.00
Contractor Company:
Contractor Name: OWNER

Date: **3/13/2012**
Permit Type: **CENTRAL BUSINESS**
Description:

Permit Description: **PLUMBING PERMIT**
Work Class:
Proposed Use:
Permit Number: BI-2012-0744
Status: COMPLETE / FINALED
Valuation: $0.00
Contractor Company:
Contractor Name: BIDWELL CONSTRUCTION INC.

Date: **1/12/2011**
Permit Type: **Fire Department Annual Inspection**
Description: **Annual Fire Department Permit for Places of Assembly Occupancy 314**

Permit Description:
Work Class:
Proposed Use:
Permit Number: FD-2010-1390
Status: final
Valuation: $0.00
Contractor Company:
Contractor Name:

ADJOINING PROPERTY FINDINGS

Date: **11/29/2010**
Permit Type: **One Time Temporary Activity Permit**
Description: **Erect Fencing, tents, lights for christmas**

Permit Description:
Work Class:
Proposed Use:
Permit Number: FD-2010-1350
Status: final
Valuation: $0.00
Contractor Company:
Contractor Name:

Date: **1/13/2010**
Permit Type: **Fire Department Annual Inspection**
Description: **Annual Fire Department Permit for Places of Assembly**

Permit Description:
Work Class:
Proposed Use:
Permit Number: FD-2009-1267
Status: final
Valuation: $0.00
Contractor Company:
Contractor Name:

Date: **5/11/2009**
Permit Type: **Fire Department Annual Inspection**
Description: **Annual Fire Department Permit for Places of Assembly**

Permit Description:
Work Class:
Proposed Use:
Permit Number: FD-2008-1370
Status: final
Valuation: $0.00
Contractor Company:
Contractor Name:

ADJOINING PROPERTY FINDINGS

Date:	**2/11/2008**
Permit Type:	**Fire Alarm/Detection Systems**
Description:	**Fire Alarm System Upgrade with ANSUL, HVAC Duct Detectors and Waterflow Monitoring (39 Devices).**
Permit Description:	
Work Class:	
Proposed Use:	
Permit Number:	FD-2008-0148
Status:	final
Valuation:	$0.00
Contractor Company:	
Contractor Name:	ADT SECURITY SERVICES, INC

Date:	**5/1/2006**
Permit Type:	**Tenant Improvement Over Counter**
Description:	**HVAC Replacement**
Permit Description:	
Work Class:	
Proposed Use:	
Permit Number:	BI-2006-1902
Status:	final
Valuation:	$7,300.00
Contractor Company:	
Contractor Name:	MAY MECHANICAL INC

Date:	**5/1/2006**
Permit Type:	**Mechanical Permit**
Description:	**HVAC Replacement**
Permit Description:	
Work Class:	
Proposed Use:	
Permit Number:	BI-2006-1903
Status:	final
Valuation:	$0.00
Contractor Company:	
Contractor Name:	MAY MECHANICAL INC

ADJOINING PROPERTY FINDINGS

Date: **12/22/2003**
Permit Type: **Fire Department Annual Inspection**
Description: **Annual Fire Department Permit for Places of Assembly**

Permit Description:
Work Class:
Proposed Use:
Permit Number: FD-2003-1122
Status: final
Valuation: $0.00
Contractor Company:
Contractor Name:

Date: **11/25/2003**
Permit Type: **One Time Temporary Activity Permit**
Description: **Christmas Tree Lot (11/26/03 to 12/24/03)**

Permit Description:
Work Class:
Proposed Use:
Permit Number: FD-2003-1387
Status: final
Valuation: $0.00
Contractor Company:
Contractor Name:

Date: **10/14/2003**
Permit Type: **Tenant Improvement Commerical**
Description: **Restroom renovation.(men's and women's)**

Permit Description:
Work Class:
Proposed Use:
Permit Number: BI-2003-3139
Status: final
Valuation: $70,000.00
Contractor Company:
Contractor Name: B & B CONSTRUCTION

ADJOINING PROPERTY FINDINGS

Date: **10/14/2003**
Permit Type: **Plumbing Permit**
Description: **Restroom renovation.(men's and women's)**

Permit Description:
Work Class:
Proposed Use:
Permit Number: BI-2003-5125
Status: final
Valuation: $0.00
Contractor Company:
Contractor Name: B & B CONSTRUCTION

Date: **10/14/2003**
Permit Type: **Electrical Permit**
Description: **Restroom renovation.(men's and women's)**

Permit Description:
Work Class:
Proposed Use:
Permit Number: BI-2003-5127
Status: final
Valuation: $0.00
Contractor Company:
Contractor Name: B & B CONSTRUCTION

Date: **12/5/2002**
Permit Type: **Fire Department Annual Inspection**
Description: **Annual Fire Department Permit for Places of Assembly**

Permit Description:
Work Class:
Proposed Use:
Permit Number: FD-2002-1243
Status: final
Valuation: $0.00
Contractor Company:
Contractor Name:

ADJOINING PROPERTY FINDINGS

Date: **12/5/2002**
Permit Type: **One Time Temporary Activity Permit**
Description: **Christmas Tree Lot (11/29/02 to 12/26/02)**

Permit Description:
Work Class:
Proposed Use:
Permit Number: FD-2002-1351
Status: final
Valuation: $0.00
Contractor Company:
Contractor Name:

Date: **9/17/2002**
Permit Type: **Plumbing Permit**
Description: **REPLACE WATER HEATER**

Permit Description:
Work Class:
Proposed Use:
Permit Number: BI-2002-4203
Status: issued
Valuation: $0.00
Contractor Company:
Contractor Name: JUST WATER HEATERS

Date: **2/5/2002**
Permit Type: **Electrical Permit**
Description:

Permit Description:
Work Class:
Proposed Use:
Permit Number: BI-2002-0483
Status: issued
Valuation: $0.00
Contractor Company:
Contractor Name: FLUORESCO LIGHTING AND SIGNS

ADJOINING PROPERTY FINDINGS

Date: **2/4/2002**
Permit Type: **Electrical Permit**
Description:

Permit Description:
Work Class:
Proposed Use:
Permit Number: BI-2002-0446
Status: final
Valuation: $0.00
Contractor Company:
Contractor Name: B & B CONSTRUCTION

Date: **1/28/2002**
Permit Type: **Tenant Improvement**
Description: **REPAINT EXTERIOR, REPAINT AND RECONFIGURE DINING AREA, ADA**

Permit Description:
Work Class:
Proposed Use:
Permit Number: BI-2001-5531
Status: final
Valuation: $50,000.00
Contractor Company:
Contractor Name: B & B CONSTRUCTION

Date: **1/24/2002**
Permit Type: **Fire Department Annual Inspection**
Description: **Annual Fire Department Permit for Places of Assembly**

Permit Description:
Work Class:
Proposed Use:
Permit Number: FD-2001-1560
Status: final
Valuation: $0.00
Contractor Company:
Contractor Name:

ADJOINING PROPERTY FINDINGS

Date: **11/12/2001**
Permit Type: **One Time Temporary Activity Permit**
Description: **One time permit for a pumkin patch**

Permit Description:
Work Class:
Proposed Use:
Permit Number: FD-2001-1481
Status: final
Valuation: $0.00
Contractor Company:
Contractor Name:

24700 HESPERIAN BLVD

Date: **12/2/2013**
Permit Type:
Description: **BANK OF AMERICA**

Permit Description: **BUILDING PERMIT**
Work Class:
Proposed Use:
Permit Number: BI-2013-3457
Status: COMPLETE / PERMIT ISSUED
Valuation: $0.00
Contractor Company:
Contractor Name: DEB CONSTRUCTION

Date: **2/9/2009**
Permit Type: **Sign Permit**
Description: **Replace 2 wall signs approx. 45.3sf for "Bank of America". PL-2009-0043 otc js**

Permit Description:
Work Class:
Proposed Use:
Permit Number: BI-2009-0398
Status: final
Valuation: $5,500.00
Contractor Company:
Contractor Name: SIGN PRODUCTIONS

ADJOINING PROPERTY FINDINGS

Date: **2/9/2009**
Permit Type: **Electrical Permit**
Description: **Replace 2 wall signs approx. 45.3sf for "Bank of America". PL-2009-0043 otc js**

Permit Description:
Work Class:
Proposed Use:
Permit Number: BI-2009-0399
Status: final
Valuation: $0.00
Contractor Company:
Contractor Name: SIGN PRODUCTIONS

Date: **2/3/2009**
Permit Type: **Commercial Accessory**
Description: **Install (4) awnings Refer to 2008-1546**

Permit Description:
Work Class:
Proposed Use:
Permit Number: BI-2009-0361
Status: final
Valuation: $0.00
Contractor Company:
Contractor Name: EVANS & SONS

Date: **10/7/2008**
Permit Type: **PL Administrative Encroachment Permit**
Description: **Remove and replace existing concrete sidewalk approx. 300 S.F.**

Permit Description:
Work Class:
Proposed Use:
Permit Number: PL-2008-0483
Status: issued
Valuation: $0.00
Contractor Company:
Contractor Name: EVANS & SONS

ADJOINING PROPERTY FINDINGS

Date: **8/28/2008**
Permit Type: **Electrical Permit**
Description: **Bank of America w/ minor exterior upgrade**

Permit Description:
Work Class:
Proposed Use:
Permit Number: BI-2008-3349
Status: issued
Valuation: $0.00
Contractor Company:
Contractor Name: EVANS & SONS

Date: **8/28/2008**
Permit Type: **Mechanical Permit**
Description: **Remodel Interior first floor layout of (E) Bank of America w/ minor exterior upgrade**

Permit Description:
Work Class:
Proposed Use:
Permit Number: BI-2008-3350
Status: final
Valuation: $0.00
Contractor Company:
Contractor Name: EVANS & SONS

Date: **8/28/2008**
Permit Type: **Plumbing Permit**
Description: **Remodel Interior first floor layout of (E) Bank of America w/ minor exterior upgrade**

Permit Description:
Work Class:
Proposed Use:
Permit Number: BI-2008-3351
Status: final
Valuation: $0.00
Contractor Company:
Contractor Name: EVANS & SONS

ADJOINING PROPERTY FINDINGS

Date:	**8/26/2008**
Permit Type:	**Commercial re-model**
Description:	**Remodel Interior first floor layout of (E) Bank of America w/ minor exterior upgrade**
Permit Description:	
Work Class:	
Proposed Use:	
Permit Number:	BI-2008-1546
Status:	final
Valuation:	$1,100,000.00
Contractor Company:	
Contractor Name:	EVANS & SONS

Date:	**10/4/2005**
Permit Type:	**Reroof Permit Commerical**
Description:	**Install a pvc membrane over existing roof membrane. Approved for a roof overlay**
Permit Description:	
Work Class:	
Proposed Use:	
Permit Number:	BI-2005-4310
Status:	issued
Valuation:	$34,700.00
Contractor Company:	
Contractor Name:	ACKER / GUERRERO ROOF COMPANY

Date:	**7/7/2003**
Permit Type:	**PL Administrative Sign Permit**
Description:	**Display a temporary banner/promotional event, 40 sq ft, La Playa elevation,**
Permit Description:	
Work Class:	
Proposed Use:	
Permit Number:	PL-2003-0405
Status:	pending
Valuation:	$0.00
Contractor Company:	
Contractor Name:	

ADJOINING PROPERTY FINDINGS

Date:	**7/1/2003**
Permit Type:	**Sign Violations**
Description:	**Banner; 6/RP. CASE CLOSED 07/09/03; UNFOUNDED/CORRECTED.**
Permit Description:	
Work Class:	
Proposed Use:	
Permit Number:	CP-2003-0938
Status:	issued
Valuation:	$0.00
Contractor Company:	
Contractor Name:	

24740 HESPERIAN BLVD

Date:	**7/14/2011**
Permit Type:	**Commercial Reroof**
Description:	**Tear off existing built up roofing & composition shingle roofing; install 4 ply roofing w/coating, white in color, meets cool roof requirements.**
Permit Description:	
Work Class:	
Proposed Use:	
Permit Number:	BI-2011-2094
Status:	final, issued
Valuation:	
Contractor Company:	
Contractor Name:	ACKER / GUERRERO ROOF COMPANY

ADJOINING PROPERTY FINDINGS

Date: **2/20/2009**
Permit Type: **Fire Department Annual Inspection**
Description: **Annual Fire Department Permit for Places of Assembly**

Permit Description:
Work Class:
Proposed Use:
Permit Number: FD-2008-1455
Status: final
Valuation: $0.00
Contractor Company:
Contractor Name:

Date: **10/29/2003**
Permit Type: **Fire Department Annual Inspection**
Description: **Annual Fire Department Permit for Places of Assembly**

Permit Description:
Work Class:
Proposed Use:
Permit Number: FD-2003-1166
Status: final
Valuation: $0.00
Contractor Company:
Contractor Name:

Date: **11/13/2002**
Permit Type: **Fire Department Annual Inspection**
Description: **Annual Fire Department Permit for Places of Assembly**

Permit Description:
Work Class:
Proposed Use:
Permit Number: FD-2002-1185
Status: final
Valuation: $0.00
Contractor Company:
Contractor Name:

ADJOINING PROPERTY FINDINGS

Date: **12/21/2001**
Permit Type: **Fire Department Annual Inspection**
Description: **Annual Fire Department Permit for Places of Assembly**

Permit Description:
Work Class:
Proposed Use:
Permit Number: FD-2001-1615
Status: final
Valuation: $0.00
Contractor Company:
Contractor Name:

24748 HESPERIAN BLVD

Date: **12/18/2013**
Permit Type:
Description: **STRAW HAT PIZZA (HESPERIAN)24748 Hesperian Blvd**

Permit Description: **EDEN HIST FIRE ANNUAL INSP**
Work Class:
Proposed Use:
Permit Number: FD-2013-1393
Status: ACTIVE / PENDING
Valuation: $0.00
Contractor Company:
Contractor Name: OWNER

Date: **11/20/2012**
Permit Type:
Description: **STRAW HAT PIZZA (HESPERIAN)24748 Hesperian Blvd**

Permit Description: **EDEN HIST FIRE ANNUAL INSP**
Work Class:
Proposed Use:
Permit Number: FD-2012-1128
Status: ACTIVE / PERMIT ISSUED
Valuation: $0.00
Contractor Company:
Contractor Name: OWNER

ADJOINING PROPERTY FINDINGS

Date: **6/10/2011**
Permit Type: **Fire Department Annual Inspection**
Description: **Annual Fire Department Permit for Places of Assembly Occupancy 102**

Permit Description:
Work Class:
Proposed Use:
Permit Number: FD-2010-1379
Status: final
Valuation: $0.00
Contractor Company:
Contractor Name:

Date: **4/14/2010**
Permit Type: **Fire Department Annual Inspection**
Description: **of Assembly**

Permit Description:
Work Class:
Proposed Use:
Permit Number: FD-2009-1272
Status: final
Valuation: $0.00
Contractor Company:
Contractor Name:

Date: **2/19/2009**
Permit Type: **Fire Department Annual Inspection**
Description: **Annual Fire Department Permit for Places of Assembly**

Permit Description:
Work Class:
Proposed Use:
Permit Number: FD-2008-1454
Status: final
Valuation: $0.00
Contractor Company:
Contractor Name:

ADJOINING PROPERTY FINDINGS

Date: **5/13/2008**
Permit Type: **Graffiti Violations**
Description: **Graffiti 4/JH**

Permit Description:
Work Class:
Proposed Use:
Permit Number: CP-2008-0697
Status: final
Valuation: $0.00
Contractor Company:
Contractor Name:

Date: **1/18/2008**
Permit Type: **Graffiti Violations**
Description: **Graffiti on side of vacant Pizza Hut bldg. 4/JH**

Permit Description:
Work Class:
Proposed Use:
Permit Number: CP-2008-0052
Status: final
Valuation: $0.00
Contractor Company:
Contractor Name:

Date: **3/29/2004**
Permit Type: **Fire Department Annual Inspection**
Description: **Annual Fire Department Permit for Places of Assembly**

Permit Description:
Work Class:
Proposed Use:
Permit Number: FD-2003-1119
Status: final
Valuation: $0.00
Contractor Company:
Contractor Name:

ADJOINING PROPERTY FINDINGS

Date: **10/14/2003**
Permit Type: **Fire Department Annual Inspection**
Description: **Annual Fire Department Permit for Places of Assembly**

Permit Description:
Work Class:
Proposed Use:
Permit Number: FD-2003-1120
Status: canceled
Valuation: $0.00
Contractor Company:
Contractor Name:

Date: **1/13/2003**
Permit Type: **Fire Department Annual Inspection**
Description: **Annual Fire Department Permit for Places of Assembly**

Permit Description:
Work Class:
Proposed Use:
Permit Number: FD-2002-1242
Status: final
Valuation: $0.00
Contractor Company:
Contractor Name:

Date: **9/4/2002**
Permit Type: **Community Preservation Violations**
Description: **Sofa dumped on Pizza Hut parking lot. 6/RP.**

Permit Description:
Work Class:
Proposed Use:
Permit Number: CP-2002-1158
Status: issued
Valuation: $0.00
Contractor Company:
Contractor Name:

ADJOINING PROPERTY FINDINGS

Date: **5/3/2002**
Permit Type: **Sign Violations**
Description: **Banner 6/RP. CASE CLOSED 05/13/02; ABATED BY OWNER.**

Permit Description:
Work Class:
Proposed Use:
Permit Number: CP-2002-0409
Status: issued
Valuation: $0.00
Contractor Company:
Contractor Name:

Date: **5/3/2002**
Permit Type: **Zoning Violations**
Description: **Violatoins of Use Permit. 6/RP.CASE CLOSED 07/22/02; ABATED BY**

Permit Description:
Work Class:
Proposed Use:
Permit Number: CP-2002-0412
Status: issued
Valuation: $0.00
Contractor Company:
Contractor Name:

Date: **1/31/2002**
Permit Type: **Fire Department Annual Inspection**
Description: **Annual Fire Department Permit for Places of Assembly**

Permit Description:
Work Class:
Proposed Use:
Permit Number: FD-2001-1540
Status: final
Valuation: $0.00
Contractor Company:
Contractor Name:

ADJOINING PROPERTY FINDINGS

24780 HESPERIAN BLVD

Date:	**5/19/2009**
Permit Type:	**Fire Alarm/Detection Systems**
Description:	**Fire Alarm Monitoring**
Permit Description:	
Work Class:	
Proposed Use:	
Permit Number:	FD-2009-0639
Status:	final
Valuation:	$0.00
Contractor Company:	
Contractor Name:	

Date:	**5/6/2009**
Permit Type:	**One Time Temporary Activity Permit**
Description:	**Key Switch**
Permit Description:	
Work Class:	
Proposed Use:	
Permit Number:	FD-2009-0610
Status:	issued
Valuation:	$0.00
Contractor Company:	
Contractor Name:	

ADJOINING PROPERTY FINDINGS

Date:	**5/1/2009**
Permit Type:	**PL Administrative Encroachment Permit**
Description:	**Remove and replace existing concrete sidewalk slab approximately 24 S.F. at the fire line.**
Permit Description:	
Work Class:	
Proposed Use:	
Permit Number:	PL-2009-0255
Status:	issued
Valuation:	$0.00
Contractor Company:	
Contractor Name:	NORTHERN CALIFORNIA EXCAVATING, INC.

Date:	**3/13/2009**
Permit Type:	**Commercial re-model**
Description:	**HVAC (shares drawings w/ 09-0185) Includes Plum/Mech/Elec**
Permit Description:	
Work Class:	
Proposed Use:	
Permit Number:	BI-2009-0188
Status:	issued
Valuation:	$100,000.00
Contractor Company:	
Contractor Name:	JT CONSTRUCTION

Date:	**10/30/2002**
Permit Type:	**PL Sign Permit**
Description:	**Grand Opening Sign 3'x10'**
Permit Description:	
Work Class:	
Proposed Use:	
Permit Number:	PL-2002-0619
Status:	pending
Valuation:	$0.00
Contractor Company:	
Contractor Name:	

ADJOINING PROPERTY FINDINGS

Date: **9/19/2002**
Permit Type: **Plumbing Permit**
Description:

Permit Description:
Work Class:
Proposed Use:
Permit Number: BI-2002-4279
Status: final
Valuation: $0.00
Contractor Company:
Contractor Name: TERRY NATHANSON

Date: **9/18/2002**
Permit Type: **Tenant Improvement Over Counter**
Description: **Install additional seismic compression ports; re-tube ballasts on few fixtures not**

Permit Description:
Work Class:
Proposed Use:
Permit Number: BI-2002-4248
Status: final
Valuation: $3,500.00
Contractor Company:
Contractor Name: TERRY NATHANSON

Date: **9/18/2002**
Permit Type: **Electrical Permit**
Description: **Install additional seismic compression ports; re-tube ballasts on few fixtures not**

Permit Description:
Work Class:
Proposed Use:
Permit Number: BI-2002-4249
Status: final
Valuation: $0.00
Contractor Company:
Contractor Name: TERRY NATHANSON

ADJOINING PROPERTY FINDINGS

Date: **7/29/2002**
Permit Type: **Electrical Permit**
Description: **Electrical permit for Planning Permit #PL-2002-0451, Sign Permit.**

Permit Description:
Work Class:
Proposed Use:
Permit Number: BI-2002-3254
Status: issued
Valuation: $0.00
Contractor Company:
Contractor Name: TERRY NATHANSON

Date: **7/26/2002**
Permit Type: **PL Administrative Sign Permit**
Description: **Ind int ill letter. BOCA BARGOONS-79sf FABRIC 10sf OUTLET 11sf**

Permit Description:
Work Class:
Proposed Use:
Permit Number: PL-2002-0451
Status: issued
Valuation: $0.00
Contractor Company:
Contractor Name:

Date: **7/10/2002**
Permit Type: **Demolition Permit**
Description: **DEMO PARTITION WALLS AND T-BAR CEILING**

Permit Description:
Work Class:
Proposed Use:
Permit Number: BI-2002-2971
Status: final
Valuation: $1,800.00
Contractor Company:
Contractor Name: TERRY NATHANSON

ADJOINING PROPERTY FINDINGS

24782 HESPERIAN BLVD

Date: **7/17/2014**
Permit Type:
Description:

Permit Description: **EDEN HIST FIRE ALARM/DETECTION**
Work Class:
Proposed Use:
Permit Number: FD-2014-0653
Status: COMPLETE / FINALED
Valuation: $0.00
Contractor Company:
Contractor Name: SUMMIT ELECTRIC

Date: **5/1/2014**
Permit Type:
Description: **NATIONAL GUARD RECRUITING STATION**

Permit Description: **BUILDING PERMIT**
Work Class:
Proposed Use:
Permit Number: BI-2014-1260
Status: COMPLETE / FINALED
Valuation: $0.00
Contractor Company:
Contractor Name: SHER CONSTRUCTION INC

Date: **3/17/2009**
Permit Type: **Fire Protection Systems**
Description: **System In An Existing Bldg. 191 Heads.**

Permit Description:
Work Class:
Proposed Use:
Permit Number: FD-2009-0283
Status: final
Valuation: $20,000.00
Contractor Company:
Contractor Name: AUTOMATIC FIRE SPRINKLER

ADJOINING PROPERTY FINDINGS

Date: **3/16/2009**
Permit Type: **Underground Fire Line**
Description: **For (N) AFS System In An (E) Bldg.**

Permit Description:
Work Class:
Proposed Use:
Permit Number: FD-2009-0284
Status: final
Valuation: $0.00
Contractor Company:
Contractor Name: AUTOMATIC FIRE SPRINKLER

Date: **3/13/2009**
Permit Type: **Commercial re-model**
Description: **tenant improvements, (N0 HVAC, new electrical, (N) walls and office spaces (SHARES DRAWINGS 09-0188) Includes subs**

Permit Description:
Work Class:
Proposed Use:
Permit Number: BI-2009-0185
Status: final
Valuation: $460,000.00
Contractor Company:
Contractor Name: JT CONSTRUCTION

Date: **3/9/2009**
Permit Type: **Graffiti Violations**
Description: **Graffiti on the building. 3/JH**

Permit Description:
Work Class:
Proposed Use:
Permit Number: CP-2009-0345
Status: final
Valuation: $0.00
Contractor Company:
Contractor Name:

ADJOINING PROPERTY FINDINGS

Date: **2/23/2009**
Permit Type: **Demolition Permit**
Description: **Demo of exterior facade and interior ceiling and partitions. Sign to be refaced only- A.C. Refer to 2009-0185**

Permit Description:
Work Class:
Proposed Use:
Permit Number: BI-2009-0592
Status: issued
Valuation: $3,000.00
Contractor Company:
Contractor Name: J.T CONSTRUCTION

Date: **1/20/2009**
Permit Type: **Pro-Active Community Pres Violations**
Description: **11/22/08. Observed high weeds, graffiti and broken window at this location. Jh**

Permit Description:
Work Class:
Proposed Use:
Permit Number: CP-2008-2053
Status: final
Valuation: $0.00
Contractor Company:
Contractor Name:

Date: **7/10/2008**
Permit Type: **Community Preservation Violations**
Description: **property. Is a vacant building, P/O contact # 579-3326. Complaint from Eden Gardens Neighborhood meeting. JH**

Permit Description:
Work Class:
Proposed Use:
Permit Number: CP-2008-1252
Status: final
Valuation: $0.00
Contractor Company:
Contractor Name:

ADJOINING PROPERTY FINDINGS

Date: **4/2/2008**
Permit Type: **Pro-Active Community Pres Violations**
Description: **While on another inspection observed graffiti on the back side of building and some minor debris next to chain link fence. P/O # 579-3326. Jh**

Permit Description:
Work Class:
Proposed Use:
Permit Number: CP-2008-0436
Status: final
Valuation: $0.00
Contractor Company:
Contractor Name:

Date: **1/25/2008**
Permit Type: **Graffiti Violations**
Description: **graffiti. P/O number 579-3326 4/JH**

Permit Description:
Work Class:
Proposed Use:
Permit Number: CP-2008-0094
Status: final
Valuation: $0.00
Contractor Company:
Contractor Name:

Date: **5/2/2002**
Permit Type: **Community Preservation Violations**
Description: **Graffiti, overgrown shrubbery, tiles and trash.**

Permit Description:
Work Class:
Proposed Use:
Permit Number: CP-2002-0641
Status: issued
Valuation: $0.00
Contractor Company:
Contractor Name:

ADJOINING PROPERTY FINDINGS

24800 HESPERIAN BLVD

Date:	**8/1/2007**
Permit Type:	**Sign Permit**
Description:	**Install one set of 4'-1"x16'-10" fabricated aluminum letters**
Permit Description:	
Work Class:	
Proposed Use:	
Permit Number:	BI-2007-3361
Status:	final
Valuation:	$1,800.00
Contractor Company:	
Contractor Name:	ARROW SIGN COMPANY, INC.

Date:	**4/25/2007**
Permit Type:	**Revision Permit**
Description:	**Revision to 2003-6705-Special inspectoin clarification of columns and misc.**
Permit Description:	
Work Class:	
Proposed Use:	
Permit Number:	BI-2007-1784
Status:	final
Valuation:	$0.00
Contractor Company:	
Contractor Name:	FLORY CONSTRUCTION, INC.

Date:	**4/12/2007**
Permit Type:	**Revision Permit**
Description:	**Revision to 2003-6705Revise wood floor to concrete**
Permit Description:	
Work Class:	
Proposed Use:	
Permit Number:	BI-2007-1528
Status:	final
Valuation:	$0.00
Contractor Company:	
Contractor Name:	FLORY CONSTRUCTION, INC.

ADJOINING PROPERTY FINDINGS

Date: **2/13/2007**
Permit Type: **Mechanical Permit**
Description: **New church in existing Movie Theatre Space**

Permit Description:
Work Class:
Proposed Use:
Permit Number: BI-2007-0631
Status: final
Valuation: $0.00
Contractor Company:
Contractor Name: MARINA MECHANICAL

Date: **2/1/2007**
Permit Type: **Revision Permit**
Description: **Revision to 2003-6705Clarification of 1st submittal thru**

Permit Description:
Work Class:
Proposed Use:
Permit Number: BI-2007-0472
Status: canceled
Valuation: $0.00
Contractor Company:
Contractor Name: FLORY CONSTRUCTION, INC.

Date: **2/1/2007**
Permit Type: **Revision Permit**
Description: **Revision to 2003-6705Block in fill (CMU wall) per original bar**

Permit Description:
Work Class:
Proposed Use:
Permit Number: BI-2007-0488
Status: final
Valuation: $0.00
Contractor Company:
Contractor Name: FLORY CONSTRUCTION, INC.

ADJOINING PROPERTY FINDINGS

Date: **10/5/2006**
Permit Type: **Electrical Permit**
Description: **New church in existing Movie Theatre Space**

Permit Description:
Work Class:
Proposed Use:
Permit Number: BI-2006-4823
Status: final
Valuation: $0.00
Contractor Company:
Contractor Name: TOWNE ELECTRIC COMPANY

Date: **9/27/2006**
Permit Type: **Plumbing Permit**
Description: **New church in existing Movie Theatre Space**

Permit Description:
Work Class:
Proposed Use:
Permit Number: BI-2006-4685
Status: final
Valuation: $0.00
Contractor Company:
Contractor Name: JOEL S FIRESTONE

Date: **8/17/2006**
Permit Type: **Revision Permit**
Description: **Revision to 2003-6705See letter dated**

Permit Description:
Work Class:
Proposed Use:
Permit Number: BI-2006-2883
Status: final
Valuation: $0.00
Contractor Company:
Contractor Name: FLORY CONSTRUCTION, INC.

ADJOINING PROPERTY FINDINGS

Date: **11/29/2005**
Permit Type: **Tenant Improvement Commerical**
Description: **New church in existing Movie Theatre Space**

Permit Description:
Work Class:
Proposed Use:
Permit Number: BI-2003-6705
Status: issued
Valuation: $1,535,000.00
Contractor Company:
Contractor Name: FLORY CONSTRUCTION, INC.

Date: **6/23/2003**
Permit Type: **Community Preservation Violations**
Description: **Carpets dumped and graffiti; 6/RB.**

Permit Description:
Work Class:
Proposed Use:
Permit Number: CP-2003-1028
Status: issued
Valuation: $0.00
Contractor Company:
Contractor Name:

Date: **5/1/2003**
Permit Type: **Graffiti Violations**
Description: **Graffiti on marqui sign. 6/RP.CASE CLOSED 06/13/03;**

Permit Description:
Work Class:
Proposed Use:
Permit Number: CP-2003-0633
Status: issued
Valuation: $0.00
Contractor Company:
Contractor Name:

ADJOINING PROPERTY FINDINGS

Date: **1/15/2003**
Permit Type: **Zoning Violations**
Description: **UA Theatre. Outdoor vendor sales on the theatre premises. 6/RP.**

Permit Description:
Work Class:
Proposed Use:
Permit Number: CP-2003-0079
Status: issued
Valuation: $0.00
Contractor Company:
Contractor Name:

Date: **10/11/2002**
Permit Type: **Weed Abatement Violations**
Description: **UA Theatre. Pine tree at back of lot drops branches into the neighboring**

Permit Description:
Work Class:
Proposed Use:
Permit Number: CP-2002-1352
Status: issued
Valuation: $0.00
Contractor Company:
Contractor Name:

Date: **7/17/2002**
Permit Type: **Zoning Violations**
Description: **Abandoned motorhome. 6/RP. CASE CLOSED 08/20/02;**

Permit Description:
Work Class:
Proposed Use:
Permit Number: CP-2002-0884
Status: issued
Valuation: $0.00
Contractor Company:
Contractor Name:

ADJOINING PROPERTY FINDINGS

Date: **4/24/2002**
Permit Type: **PL Administrative Use Permit**
Description: **Convert existing theater building into a church.**

Permit Description:
Work Class:
Proposed Use:
Permit Number: PL-2002-0262
Status: pending
Valuation: $0.00
Contractor Company:
Contractor Name:

Date: **1/8/2002**
Permit Type: **Fire Department Annual Inspection**
Description: **Annual Fire Department Permit for Places of Assembly**

Permit Description:
Work Class:
Proposed Use:
Permit Number: FD-2001-1614
Status: final
Valuation: $0.00
Contractor Company:
Contractor Name:

Date: **12/4/2001**
Permit Type: **Community Preservation Violations**
Description: **UA Theatres: Rear parking lot is full of trash/tree limbs, etc. 6/RP. CASE**

Permit Description:
Work Class:
Proposed Use:
Permit Number: CP-2002-0003
Status: issued
Valuation: $0.00
Contractor Company:
Contractor Name:

ADJOINING PROPERTY FINDINGS

Date: **6/29/2001**
Permit Type: **Zoning Violations**
Description: **ZV Weeds. CLOSED 09/04/01; UNFOUNDED/CORRECTED.**

Permit Description:
Work Class:
Proposed Use:
Permit Number: CP-2001-1109
Status: issued
Valuation: $0.00
Contractor Company:
Contractor Name:

Date: **1/29/2001**
Permit Type: **Archive - Code Enforcement**
Description:

Permit Description:
Work Class:
Proposed Use:
Permit Number: CP-2001-0139
Status: final
Valuation: $0.00
Contractor Company:
Contractor Name:

ADJOINING PROPERTY FINDINGS

24970 HESPERIAN BLVD

Date:	**4/29/2015**
Permit Type:	
Description:	**CE-15-0105: LEGALIZE COMMERCIAL WATER HEATER APPLICANCEREPLACEMENT (INSIDE BUILDING)**
Permit Description:	**PLUMBING PERMIT**
Work Class:	
Proposed Use:	
Permit Number:	201502112
Status:	ACTIVE / PERMIT ISSUED
Valuation:	$2,800.00
Contractor Company:	
Contractor Name:	ACE PLUMBING

Date:	**12/18/2013**
Permit Type:	
Description:	**INTERNATIONAL EDUCATIONAL FOUN**
Permit Description:	**EDEN HIST FIRE ANNUAL INSP**
Work Class:	
Proposed Use:	
Permit Number:	FD-2013-1394
Status:	ACTIVE / PENDING
Valuation:	$0.00
Contractor Company:	
Contractor Name:	OWNER

ADJOINING PROPERTY FINDINGS

Date: **12/2/2013**
Permit Type:
Description:

Permit Description: **PLUMBING PERMIT**
Work Class:
Proposed Use:
Permit Number: BI-2013-3453
Status: COMPLETE / FINALED
Valuation: $0.00
Contractor Company:
Contractor Name: KING TRENCHLESS, INC

Date: **8/8/2013**
Permit Type:
Description: **AT&T**

Permit Description: **ELECTRICAL PERMIT**
Work Class:
Proposed Use:
Permit Number: BI-2013-2396
Status: COMPLETE / FINALED
Valuation: $0.00
Contractor Company:
Contractor Name: ELECTRIC TECH CONSTRUCTION, INC

Date: **1/7/2013**
Permit Type:
Description: **EON CAFE**

Permit Description: **MECHANICAL PERMIT**
Work Class:
Proposed Use:
Permit Number: BI-2013-0060
Status: COMPLETE / FINALED
Valuation: $0.00
Contractor Company:
Contractor Name: CHRISTY CONSTRUCTION

ADJOINING PROPERTY FINDINGS

Date: **12/21/2012**
Permit Type:
Description: **EON CAFE**

Permit Description: **ELECTRICAL PERMIT**
Work Class:
Proposed Use:
Permit Number: BI-2012-3672
Status: ACTIVE / PERMIT ISSUED
Valuation: $0.00
Contractor Company:
Contractor Name: CHRISTY CONSTRUCTION

Date: **12/21/2012**
Permit Type:
Description: **EON CAFE**

Permit Description: **PLUMBING PERMIT**
Work Class:
Proposed Use:
Permit Number: BI-2012-3673
Status: COMPLETE / FINALED
Valuation: $0.00
Contractor Company:
Contractor Name: CHRISTY CONSTRUCTION

Date: **11/30/2012**
Permit Type:
Description: **INTERNATIONAL EDUCATIONAL FOUN**

Permit Description: **EDEN HIST FIRE ANNUAL INSP**
Work Class:
Proposed Use:
Permit Number: FD-2012-1167
Status: COMPLETE / FINALED
Valuation: $0.00
Contractor Company:
Contractor Name: OWNER

ADJOINING PROPERTY FINDINGS

Date: **11/27/2012**
Permit Type:
Description: **EON CAFE**

Permit Description: **BUILDING PERMIT**
Work Class:
Proposed Use:
Permit Number: BI-2012-3185
Status: COMPLETE / PERMIT ISSUED
Valuation: $0.00
Contractor Company:
Contractor Name: CHRISTY CONSTRUCTION

Date: **4/12/2012**
Permit Type:
Description: **AT&T**

Permit Description: **BUILDING PERMIT**
Work Class:
Proposed Use:
Permit Number: BI-2012-1031
Status: COMPLETE / FINALED
Valuation: $0.00
Contractor Company:
Contractor Name: ELECTRIC TECH CONSTRUCTION, INC

Date: **4/12/2012**
Permit Type: **Miscellaneous Permit**
Description: **AT&T co-location of (3) panel antennas, (6) RRU's, and (1) surge supressor on (e) stealth monopole. Add (1) RBS 6601 main unit in existing equipment rack.**

Permit Description:
Work Class:
Proposed Use:
Permit Number: BI-2011-2088
Status: issued
Valuation:
Contractor Company:
Contractor Name: PARK PLACE CONSTRUCTION INC

ADJOINING PROPERTY FINDINGS

Date:	**1/12/2011**
Permit Type:	**Fire Department Annual Inspection**
Description:	**Annual Fire Department Places of Assembly Permit For Less Than 300 Occupants. Occupant Load: 380 .**
Permit Description:	
Work Class:	
Proposed Use:	
Permit Number:	FD-2010-1416
Status:	final
Valuation:	$0.00
Contractor Company:	
Contractor Name:	

Date:	**1/14/2010**
Permit Type:	**Fire Department Annual Inspection**
Description:	**Annual Fire Department Places of Assembly Permit For Less Than 300 Occupants. Occupant Load: .**
Permit Description:	
Work Class:	
Proposed Use:	
Permit Number:	FD-2009-1305
Status:	final
Valuation:	$0.00
Contractor Company:	
Contractor Name:	

ADJOINING PROPERTY FINDINGS

Date: **1/14/2009**
Permit Type: **Fire Department Annual Inspection**
Description: **Annual Fire Department Places of Assembly Permit For Less Than 300 Occupants. Occupant Load: .**

Permit Description:
Work Class:
Proposed Use:
Permit Number: FD-2008-1478
Status: final
Valuation: $0.00
Contractor Company:
Contractor Name:

Date: **12/8/2008**
Permit Type: **Pro-Active Sign Violations**
Description: **frame signs in landscape area at this location. JH**

Permit Description:
Work Class:
Proposed Use:
Permit Number: CP-2008-2054
Status: final
Valuation: $0.00
Contractor Company:
Contractor Name:

Date: **9/22/2005**
Permit Type: **Sign Permit**
Description: **Install 1 sign-business logo- non-illuminated**

Permit Description:
Work Class:
Proposed Use:
Permit Number: BI-2005-4125
Status: issued
Valuation: $1,200.00
Contractor Company:
Contractor Name:

ADJOINING PROPERTY FINDINGS

Date: **7/26/2005**
Permit Type: **Revision Permit**
Description: **Sound wall revision, and changing water heater from gas to electric**

Permit Description:
Work Class:
Proposed Use:
Permit Number: BI-2005-3119
Status: final
Valuation: $0.00
Contractor Company:
Contractor Name: GOLDEN BAY CONSTRUCTION

Date: **7/6/2005**
Permit Type: **Mechanical Permit**
Description: **Tenant improvement-Coffee cafeProvide dining areas, coffee, handicap**

Permit Description:
Work Class:
Proposed Use:
Permit Number: BI-2005-2841
Status: final
Valuation: $0.00
Contractor Company:
Contractor Name: BAYSIDE MECHANICAL INC.

Date: **5/20/2005**
Permit Type: **Revision Permit**
Description: **Revision to 2004-6239Sheet A-7 and A-8. Revised reflected**

Permit Description:
Work Class:
Proposed Use:
Permit Number: BI-2005-1555
Status: final
Valuation: $0.00
Contractor Company:
Contractor Name:

ADJOINING PROPERTY FINDINGS

Date: **3/28/2005**
Permit Type: **Electrical Permit**
Description: **Tenant improvement-Coffee cafeProvide dining areas, coffee, handicap**

Permit Description:
Work Class:
Proposed Use:
Permit Number: BI-2005-1232
Status: final
Valuation: $0.00
Contractor Company:
Contractor Name: C & J ELECTRIC CO

Date: **3/16/2005**
Permit Type: **Tenant Improvement Commerical**
Description: **Tenant improvement-Coffee cafeProvide dining areas, coffee, handicap**

Permit Description:
Work Class:
Proposed Use:
Permit Number: BI-2004-6239
Status: final
Valuation: $60,000.00
Contractor Company:
Contractor Name: GOLDEN BAY CONSTRUCTION

Date: **3/16/2005**
Permit Type: **Plumbing Permit**
Description: **Tenant improvement-Coffee cafeProvide dining areas, coffee, handicap**

Permit Description:
Work Class:
Proposed Use:
Permit Number: BI-2005-1023
Status: final
Valuation: $0.00
Contractor Company:
Contractor Name: GOLDEN BAY CONSTRUCTION

ADJOINING PROPERTY FINDINGS

Date: **3/10/2005**
Permit Type: **Electrical Permit**
Description:

Permit Description:
Work Class:
Proposed Use:
Permit Number: BI-2005-0926
Status: issued
Valuation: $0.00
Contractor Company:
Contractor Name: VISION SIGNS & NEON

Date: **11/12/2003**
Permit Type: **Revision Permit**
Description: **Revision 03-2009. Type of occupancy of Building changed per planning**

Permit Description:
Work Class:
Proposed Use:
Permit Number: BI-2003-5831
Status: final
Valuation: $0.00
Contractor Company:
Contractor Name:

Date: **9/16/2003**
Permit Type: **Fire Department Annual Inspection**
Description: **Annual Fire Department Places of Assembly Permit**

Permit Description:
Work Class:
Proposed Use:
Permit Number: FD-2003-1007
Status: final
Valuation: $0.00
Contractor Company:
Contractor Name:

ADJOINING PROPERTY FINDINGS

Date: **7/6/2003**
Permit Type: **Graffiti Violations**
Description: **UA Theaters? Graffiti on back of building. 6/RP.**

Permit Description:
Work Class:
Proposed Use:
Permit Number: CP-2003-1129
Status: issued
Valuation: $0.00
Contractor Company:
Contractor Name:

Date: **7/1/2003**
Permit Type: **PL Site Plan Review**
Description: **Modify Conditional Use Permit 96-160-07 by relocating a 6 ft. solid board wood**

Permit Description:
Work Class:
Proposed Use:
Permit Number: PL-2003-0385
Status: pending
Valuation: $0.00
Contractor Company:
Contractor Name:

Date: **6/23/2003**
Permit Type: **Revision Permit**
Description: **Change fire exit door 36" wide to glass door 36" wide with tempered glass.**

Permit Description:
Work Class:
Proposed Use:
Permit Number: BI-2003-2968
Status: final
Valuation: $0.00
Contractor Company:
Contractor Name:

ADJOINING PROPERTY FINDINGS

Date: **6/12/2003**
Permit Type: **Tenant Improvement Commerical**
Description: **Tenant Improvement-extend shower rooms, add new bathroom,relocate**

Permit Description:
Work Class:
Proposed Use:
Permit Number: BI-2003-2009
Status: issued
Valuation: $65,000.00
Contractor Company:
Contractor Name: GOLDEN BAY CONSTRUCTION

Date: **6/12/2003**
Permit Type: **Electrical Permit**
Description: **Tenant Improvement-extend shower rooms, add new bathroom,relocate**

Permit Description:
Work Class:
Proposed Use:
Permit Number: BI-2003-2813
Status: issued
Valuation: $0.00
Contractor Company:
Contractor Name: GOLDEN BAY CONSTRUCTION

Date: **6/12/2003**
Permit Type: **Mechanical Permit**
Description: **Tenant Improvement-extend shower rooms, add new bathroom,relocate**

Permit Description:
Work Class:
Proposed Use:
Permit Number: BI-2003-2814
Status: final
Valuation: $0.00
Contractor Company:
Contractor Name: GOLDEN BAY CONSTRUCTION

ADJOINING PROPERTY FINDINGS

Date: **6/12/2003**
Permit Type: **Plumbing Permit**
Description: **Tenant Improvement-extend shower rooms, add new bathroom,relocate**

Permit Description:
Work Class:
Proposed Use:
Permit Number: BI-2003-2811
Status: final
Valuation: $0.00
Contractor Company:
Contractor Name: GOLDEN BAY CONSTRUCTION

Date: **7/9/2002**
Permit Type: **One Time Temporary Activity Permit**
Description: **Installation of (1) Supra Lock Box**

Permit Description:
Work Class:
Proposed Use:
Permit Number: FD-2002-0669
Status: final
Valuation: $0.00
Contractor Company:
Contractor Name:

Date: **5/22/2002**
Permit Type: **Revision Permit**
Description: **Manufacturer made changes to mono palm - Sprint cell site**

Permit Description:
Work Class:
Proposed Use:
Permit Number: BI-2002-1549
Status: final
Valuation: $0.00
Contractor Company:
Contractor Name:

ADJOINING PROPERTY FINDINGS

Date: **4/9/2002**
Permit Type: **PL Administrative Encroachment Permit**
Description: **#02-152 Bore under and across Turner Ct. 8" bore about 65 feet to run 2 3"**

Permit Description:
Work Class:
Proposed Use:
Permit Number: PL-2002-0232
Status: final
Valuation: $0.00
Contractor Company:
Contractor Name:

Date: **3/15/2002**
Permit Type: **Mechanical Permit**
Description:

Permit Description:
Work Class:
Proposed Use:
Permit Number: BI-2002-1114
Status: issued
Valuation: $0.00
Contractor Company:
Contractor Name: GLOBAL AIRWAVE SYSTEMS, INC.

Date: **3/15/2002**
Permit Type: **Electrical Permit**
Description:

Permit Description:
Work Class:
Proposed Use:
Permit Number: BI-2002-1115
Status: final
Valuation: $0.00
Contractor Company:
Contractor Name: GLOBAL AIRWAVE SYSTEMS, INC.

ADJOINING PROPERTY FINDINGS

Date: **3/14/2002**
Permit Type: **Tenant Improvement**
Description: **cell site**

Permit Description:
Work Class:
Proposed Use:
Permit Number: BI-2001-5574
Status: final
Valuation: $50,000.00
Contractor Company:
Contractor Name: GLOBAL AIRWAVE SYSTEMS, INC.

Date: **12/21/2001**
Permit Type: **Fire Department Annual Inspection**
Description: **Annual Fire Department Permit for Places of Assembly**

Permit Description:
Work Class:
Proposed Use:
Permit Number: FD-2001-1661
Status: final
Valuation: $0.00
Contractor Company:
Contractor Name:

Date: **12/7/2001**
Permit Type: **PL Administrative Use Permit**
Description:

Permit Description:
Work Class:
Proposed Use:
Permit Number: PL-2001-0457
Status: pending
Valuation: $0.00
Contractor Company:
Contractor Name:

ADJOINING PROPERTY FINDINGS

Date: **6/19/2001**
Permit Type: **Archive - Code Enforcement**
Description:

Permit Description:
Work Class:
Proposed Use:
Permit Number: CP-2001-0865
Status: final
Valuation: $0.00
Contractor Company:
Contractor Name:

LA PLAYA CT

24742 LA PLAYA CT

Date: **9/5/2003**
Permit Type: **Graffiti Violations**
Description: **Graffiti; 6/RP. CASE CLOSED 09/19/03; UNFOUNDED/CORRECTED.**

Permit Description:
Work Class:
Proposed Use:
Permit Number: CP-2003-1336
Status: issued
Valuation: $0.00
Contractor Company:
Contractor Name:

ADJOINING PROPERTY FINDINGS

Date: **7/25/2003**
Permit Type: **Graffiti Violations**
Description: **Graffiti (Midas Muffler); 6/RP. CASE CLOSED 10/06/03;**

Permit Description:
Work Class:
Proposed Use:
Permit Number: CP-2003-1216
Status: issued
Valuation: $0.00
Contractor Company:
Contractor Name:

LA PLAYA DR

1078 LA PLAYA DR

Date: **4/28/2014**
Permit Type:
Description: **MIDAS AUTO SERVICE EXPERTS**

Permit Description: **EDEN HIST FIRE ANNUAL INSP**
Work Class:
Proposed Use:
Permit Number: FD-2014-0328
Status: ACTIVE / PERMIT ISSUED
Valuation: $0.00
Contractor Company:
Contractor Name: OWNER

ADJOINING PROPERTY FINDINGS

Date: **8/6/2013**
Permit Type:
Description: **MIDAS AUTO SERVICE EXPERTS**

Permit Description: **EDEN HIST FIRE ANNUAL INSP**
Work Class:
Proposed Use:
Permit Number: FD-2013-0729
Status: COMPLETE / FINALED
Valuation: $0.00
Contractor Company:
Contractor Name: OWNER

Date: **6/8/2012**
Permit Type:
Description: **MIDAS AUTO SERVICE EXPERTS**

Permit Description: **EDEN HIST FIRE ANNUAL INSP**
Work Class:
Proposed Use:
Permit Number: FD-2012-0451
Status: COMPLETE / FINALED
Valuation: $0.00
Contractor Company:
Contractor Name: OWNER

Date: **10/12/2010**
Permit Type: **Fire Department Annual Inspection**
Description: **Hotworks - Welding & Cutting**

Permit Description:
Work Class:
Proposed Use:
Permit Number: FD-2010-0433
Status: final
Valuation: $0.00
Contractor Company:
Contractor Name:

ADJOINING PROPERTY FINDINGS

Date: **6/16/2009**
Permit Type: **Fire Department Annual Inspection**
Description: **Annual Fire Department Permit for Hotworks - Welding & Cutting**

Permit Description:
Work Class:
Proposed Use:
Permit Number: FD-2009-0444
Status: final
Valuation: $0.00
Contractor Company:
Contractor Name:

Date: **5/23/2008**
Permit Type: **Fire Department Annual Inspection**
Description: **Annual Fire Department Permit for Hotworks - Welding & Cutting**

Permit Description:
Work Class:
Proposed Use:
Permit Number: FD-2008-0611
Status: final
Valuation: $0.00
Contractor Company:
Contractor Name:

Date: **6/27/2003**
Permit Type: **Fire Department Annual Inspection**
Description: **Annual Fire Department Permit for Hotworks - Welding & Cutting**

Permit Description:
Work Class:
Proposed Use:
Permit Number: FD-2003-0539
Status: final
Valuation: $0.00
Contractor Company:
Contractor Name:

ADJOINING PROPERTY FINDINGS

Date: **6/11/2002**
Permit Type: **Fire Department Annual Inspection**
Description: **Annual Fire Department Permit for Hotworks - Welding & Cutting**

Permit Description:
Work Class:
Proposed Use:
Permit Number: FD-2002-0431
Status: final
Valuation: $0.00
Contractor Company:
Contractor Name:

Date: **10/3/2001**
Permit Type: **Fire Department Annual Inspection**
Description: **Annual Fire Department Permit for Hotworks - Welding & Cutting**

Permit Description:
Work Class:
Proposed Use:
Permit Number: FD-2001-1309
Status: final
Valuation: $0.00
Contractor Company:
Contractor Name:

ADJOINING PROPERTY FINDINGS

1090 LA PLAYA DR

Date:	**3/11/2009**
Permit Type:	**Community Preservation Violations**
Description:	**Private tree is split and City removed a portion that was a hazard over the sidewalk but there is the other portion and it needs to be addressed so as not to be a hazard with winds or rains.**
Permit Description:	
Work Class:	
Proposed Use:	
Permit Number:	CP-2009-0361
Status:	final
Valuation:	$0.00
Contractor Company:	
Contractor Name:	

Date:	**4/27/2005**
Permit Type:	**Electrical Permit**
Description:	
Permit Description:	
Work Class:	
Proposed Use:	
Permit Number:	BI-2005-1751
Status:	issued
Valuation:	$0.00
Contractor Company:	
Contractor Name:	BAY SIGNS

ADJOINING PROPERTY FINDINGS

SANGAMORE ST

1249 SANGAMORE ST

Date: **11/30/2012**
Permit Type:
Description:

Permit Description: **PLUMBING PERMIT**
Work Class:
Proposed Use:
Permit Number: BI-2012-3289
Status: COMPLETE / FINALED
Valuation: $0.00
Contractor Company:
Contractor Name: AFFORDABLE WATER HEATERS

Date: **1/16/2002**
Permit Type: **PL Administrative Encroachment Permit**
Description: **#02-028 Replace sidewalk damage by City Tree.**

Permit Description:
Work Class:
Proposed Use:
Permit Number: PL-2002-0030
Status: final
Valuation: $0.00
Contractor Company:
Contractor Name:

ADJOINING PROPERTY FINDINGS

1255 SANGAMORE ST

Date:	**1/24/2011**
Permit Type:	**Residential Reroof**
Description:	**tear off 1 layer of roof and install a 25 year 3 tab shingle class A**
Permit Description:	
Work Class:	
Proposed Use:	
Permit Number:	BI-2011-0267
Status:	issued
Valuation:	$2,600.00
Contractor Company:	
Contractor Name:	BRAUNS ROOFING CONSTRUCTION

1261 SANGAMORE ST

Date:	**3/16/2012**
Permit Type:	
Description:	
Permit Description:	**BUILDING PERMIT**
Work Class:	
Proposed Use:	
Permit Number:	BI-2012-0772
Status:	ACTIVE / PENDING
Valuation:	$0.00
Contractor Company:	
Contractor Name:	OWNER

ADJOINING PROPERTY FINDINGS

Date: **3/16/2012**
Permit Type:
Description:

Permit Description: **ELECTRICAL PERMIT**
Work Class:
Proposed Use:
Permit Number: BI-2012-0773
Status: ACTIVE / PENDING
Valuation: $0.00
Contractor Company:
Contractor Name: OWNER

Date: **3/16/2012**
Permit Type:
Description:

Permit Description: **PLUMBING PERMIT**
Work Class:
Proposed Use:
Permit Number: BI-2012-0774
Status: ACTIVE / PENDING
Valuation: $0.00
Contractor Company:
Contractor Name: OWNER

Date: **11/14/2011**
Permit Type: **Residential Over the Counter 2**
Description: **Install 12 retrofit windows, all grouped together in living room, like for like. Handout given to applicant.**

Permit Description:
Work Class:
Proposed Use:
Permit Number: BI-2011-3323
Status: issued
Valuation:
Contractor Company:
Contractor Name: THD @ HOME SERVICES INC.

ADJOINING PROPERTY FINDINGS

1273 SANGAMORE ST

Date:	**3/6/2008**
Permit Type:	**Plumbing Permit**
Description:	**Water Heater replacement**
Permit Description:	
Work Class:	
Proposed Use:	
Permit Number:	BI-2008-0776
Status:	issued
Valuation:	$0.00
Contractor Company:	
Contractor Name:	A J BONO PLUMBING

1279 SANGAMORE ST

Date:	**2/7/2006**
Permit Type:	**Reroof Permit Residential**
Description:	**Remove roof, install comp shingles on main house and self adhering roof**
Permit Description:	
Work Class:	
Proposed Use:	
Permit Number:	BI-2006-0497
Status:	issued
Valuation:	$7,840.00
Contractor Company:	
Contractor Name:	TWO BROTHERS ROOFING & REPAIRS

ADJOINING PROPERTY FINDINGS

Date: **7/24/2002**
Permit Type: **PL Administrative Encroachment Permit**
Description: **02-291 Replace sidewalk due to tree damage.**

Permit Description:
Work Class:
Proposed Use:
Permit Number: PL-2002-0448
Status: final
Valuation: $0.00
Contractor Company:
Contractor Name:

VERLOR CT

24706 VERLOR CT

Date: **1/22/2002**
Permit Type: **Reroof Permit Residential**
Description: **TEAR OFF INSULATION,30 YR. SHINGLES, 30 LB FELT BASE SHEET ,**

Permit Description:
Work Class:
Proposed Use:
Permit Number: BI-2002-0267
Status: issued
Valuation: $7,800.00
Contractor Company:
Contractor Name: HI-TECH ROOFING SYSTEMS

ADJOINING PROPERTY FINDINGS

24707 VERLOR CT

Date:	**2/7/2013**
Permit Type:	
Description:	
Permit Description:	**PLUMBING PERMIT**
Work Class:	
Proposed Use:	
Permit Number:	BI-2013-0471
Status:	COMPLETE / FINALED
Valuation:	$0.00
Contractor Company:	
Contractor Name:	AFFORDABLE WATER HEATERS

Date:	**7/27/2007**
Permit Type:	**Reroof Permit Residential**
Description:	**Recover, #30 felt, and 30 year comp, new ridge**
Permit Description:	
Work Class:	
Proposed Use:	
Permit Number:	BI-2007-3313
Status:	final
Valuation:	$4,400.00
Contractor Company:	
Contractor Name:	ROBERT'S ROOFING SERVICE

ADJOINING PROPERTY FINDINGS

24724 VERLOR CT

Date:	**5/16/2008**
Permit Type:	**Weed Abatement Violations**
Description:	**High weeds 5 - 6ft. 4/JH NOT ON ANNUAL WA LIST**
Permit Description:	
Work Class:	
Proposed Use:	
Permit Number:	CP-2008-0763
Status:	final
Valuation:	$0.00
Contractor Company:	
Contractor Name:	

24742 VERLOR CT

Date:	**1/21/2015**
Permit Type:	
Description:	**Tear off and install new composition. 22 sq.**
Permit Description:	**RESIDENTIAL REROOF**
Work Class:	
Proposed Use:	
Permit Number:	201500312
Status:	COMPLETE / FINALED
Valuation:	$6,600.00
Contractor Company:	
Contractor Name:	CENTRAL VALLEY ELITE ROOFING

ADJOINING PROPERTY FINDINGS

Date:	**5/13/2008**
Permit Type:	**Weed Abatement Violations**
Description:	**Vacant home with weeds in the front and back yards 4/JH Not on WA LIST: prelim sent EDEN WILL NOT ALLOW ME TO CHANGE OWNER IS APPLICANT INFO**
Permit Description:	
Work Class:	
Proposed Use:	
Permit Number:	CP-2008-0708
Status:	final
Valuation:	$0.00
Contractor Company:	
Contractor Name:	

Date:	**1/8/2002**
Permit Type:	**Mechanical Permit**
Description:	
Permit Description:	
Work Class:	
Proposed Use:	
Permit Number:	BI-2002-0097
Status:	issued
Valuation:	$0.00
Contractor Company:	
Contractor Name:	ALL PRO COOLING AND HEATING CO

ADJOINING PROPERTY FINDINGS

24743 VERLOR CT

Date:	**8/2/2006**
Permit Type:	**Plumbing Permit**
Description:	**Replace 40 gallon water heater**
Permit Description:	
Work Class:	
Proposed Use:	
Permit Number:	BI-2006-3480
Status:	final
Valuation:	$0.00
Contractor Company:	
Contractor Name:	JUST WATER HEATERS

24760 VERLOR CT

Date:	**8/7/2013**
Permit Type:	
Description:	
Permit Description:	**BUILDING PERMIT**
Work Class:	
Proposed Use:	
Permit Number:	BI-2013-2374
Status:	COMPLETE / FINALED
Valuation:	$0.00
Contractor Company:	
Contractor Name:	OWNER

ADJOINING PROPERTY FINDINGS

Date: **10/30/2003**
Permit Type: **Reroof Permit Residential**
Description: **T/O tar and gravel, add tar and gravel, Class A**

Permit Description:
Work Class:
Proposed Use:
Permit Number: BI-2003-5455
Status: issued
Valuation: $4,782.00
Contractor Company:
Contractor Name: ELLIOTT & ELLIOTT COMPANY

24761 VERLOR CT

Date: **1/31/2008**
Permit Type: **Fire Department Annual Inspection**
Description: **Annual Fire Department Permit for Large Family Day Care Licensed for 14 Clients**

Permit Description:
Work Class:
Proposed Use:
Permit Number: FD-2008-0172
Status: final
Valuation: $0.00
Contractor Company:
Contractor Name:

Date: **3/31/2005**
Permit Type: **Revision Permit**
Description: **Revision to 2005-0861Change Lot dimension. Sun room**

Permit Description:
Work Class:
Proposed Use:
Permit Number: BI-2005-1309
Status: final
Valuation: $0.00
Contractor Company:
Contractor Name:

ADJOINING PROPERTY FINDINGS

Date: **3/31/2005**
Permit Type: **Reroof Permit Residential**
Description: **Re-roof: Overlay of 2 roofs using composition shingles**

Permit Description:
Work Class:
Proposed Use:
Permit Number: BI-2005-1310
Status: final
Valuation: $1,980.00
Contractor Company:
Contractor Name:

Date: **3/8/2005**
Permit Type: **Residential Room Addition**
Description: **Add 478 square feet sunroom added to south side of property**

Permit Description:
Work Class:
Proposed Use:
Permit Number: BI-2005-0861
Status: final
Valuation: $48,937.64
Contractor Company:
Contractor Name:

Date: **3/8/2005**
Permit Type: **Electrical Permit**
Description: **Add 478 square feet sunroom added to south side of property**

Permit Description:
Work Class:
Proposed Use:
Permit Number: BI-2005-0862
Status: final
Valuation: $0.00
Contractor Company:
Contractor Name:

ADJOINING PROPERTY FINDINGS

24778 VERLOR CT

Date:	**4/20/2006**
Permit Type:	**Reroof Permit Residential**
Description:	**Pitched section only. Tear off one layer, install one layer of glass base, and 2**
Permit Description:	
Work Class:	
Proposed Use:	
Permit Number:	BI-2006-1752
Status:	final
Valuation:	$5,400.00
Contractor Company:	
Contractor Name:	VINCENT ROOFING CO.

WEST ST

1227 WEST ST

Date:	**4/17/2014**
Permit Type:	
Description:	
Permit Description:	**ELECTRICAL PERMIT**
Work Class:	
Proposed Use:	
Permit Number:	BI-2014-1132
Status:	COMPLETE / FINALED
Valuation:	$0.00
Contractor Company:	
Contractor Name:	AREA CONSTRUCTION

ADJOINING PROPERTY FINDINGS

Date:	**2/18/2014**
Permit Type:	
Description:	
Permit Description:	**BUILDING PERMIT**
Work Class:	
Proposed Use:	
Permit Number:	BI-2014-0442
Status:	COMPLETE / FINALED
Valuation:	$0.00
Contractor Company:	
Contractor Name:	AREA CONSTRUCTION

Date:	**8/18/2009**
Permit Type:	**PL Administrative Encroachment Permit**
Description:	**and PG&E connection located on Hesperian Blvd side of 1227 West St. AT&T Job#6482536. Re-paint existing cabinet Tan.**
Permit Description:	
Work Class:	
Proposed Use:	
Permit Number:	PL-2009-0406
Status:	final
Valuation:	$0.00
Contractor Company:	
Contractor Name:	AT&T

Date:	**12/15/2008**
Permit Type:	**PL Administrative Encroachment Permit**
Description:	**Placement of VRAD cabinet and placement of conduits and PG&E connection located on Hesperian Blvd side of 1227 West St.**
Permit Description:	
Work Class:	
Proposed Use:	
Permit Number:	PL-2008-0595
Status:	issued
Valuation:	$0.00
Contractor Company:	
Contractor Name:	AT&T

ADJOINING PROPERTY FINDINGS

Date: **9/27/2006**
Permit Type: **Mechanical Permit**
Description: **Replace furnace**

Permit Description:
Work Class:
Proposed Use:
Permit Number: BI-2006-4693
Status: issued
Valuation: $0.00
Contractor Company:
Contractor Name: BARKER MECHANICAL SVCS INC

1239 WEST ST

Date: **10/13/2006**
Permit Type: **Plumbing Permit**
Description: **Replace gas water heater.**

Permit Description:
Work Class:
Proposed Use:
Permit Number: BI-2006-4939
Status: issued
Valuation: $0.00
Contractor Company:
Contractor Name: WATER HEATERS ONLY, INC.

ADJOINING PROPERTY FINDINGS

1242 WEST ST

Date:	**12/22/2005**
Permit Type:	**Mechanical Permit**
Description:	**Remove and replace furnace same location and add A/C.**
Permit Description:	
Work Class:	
Proposed Use:	
Permit Number:	BI-2005-5508
Status:	issued
Valuation:	$0.00
Contractor Company:	
Contractor Name:	TEMPERATURE PERFECTION

1245 WEST ST

Date:	**5/20/2008**
Permit Type:	**Weed Abatement Violations**
Description:	**high weeds and parking on the lawn/ 4/JH Not on annual wa list**
Permit Description:	
Work Class:	
Proposed Use:	
Permit Number:	CP-2008-0791
Status:	final
Valuation:	$0.00
Contractor Company:	
Contractor Name:	

ADJOINING PROPERTY FINDINGS

Date: **12/19/2006**
Permit Type: **Residential Exterior Improvement Over the Counter**
Description: **Install same size energy saver windows in kitchen (2), master bedroom (2), 2 in**

Permit Description:
Work Class:
Proposed Use:
Permit Number: BI-2006-6027
Status: final
Valuation: $3,800.00
Contractor Company:
Contractor Name:

1250 WEST ST

Date: **7/19/2011**
Permit Type: **Residential Over the Counter 2**
Description: **Repair dry rot on exterior including replacement of some siding, 4X10 ft.**

Permit Description:
Work Class:
Proposed Use:
Permit Number: BI-2011-2128
Status: final
Valuation:
Contractor Company:
Contractor Name:

Date: **11/10/2006**
Permit Type: **Reroof Permit Residential**
Description: **Flat section, back of house only. T/O old T&G roof; install new roof: APP mod**

Permit Description:
Work Class:
Proposed Use:
Permit Number: BI-2006-5419
Status: final
Valuation: $4,500.00
Contractor Company:
Contractor Name:

ADJOINING PROPERTY FINDINGS

Date: **5/26/2004**
Permit Type: **Electrical Permit**
Description: **Service upgrade to 100 amps**

Permit Description:
Work Class:
Proposed Use:
Permit Number: BI-2004-2496
Status: final
Valuation: $0.00
Contractor Company:
Contractor Name: A & ZACK'S ELECTRIC

1251 WEST ST

Date: **10/17/2014**
Permit Type:
Description:

Permit Description: **BUILDING PERMIT**
Work Class:
Proposed Use:
Permit Number: BI-2014-3216
Status: COMPLETE / FINALED
Valuation: $0.00
Contractor Company:
Contractor Name: STATE ROOFING SYSTEMS

Date: **4/27/2012**
Permit Type:
Description:

Permit Description: **MECHANICAL PERMIT**
Work Class:
Proposed Use:
Permit Number: BI-2012-1161
Status: COMPLETE / FINALED
Valuation: $0.00
Contractor Company:
Contractor Name: TEMPERATURE PERFECTION

ADJOINING PROPERTY FINDINGS

Date: **10/2/2001**
Permit Type: **Electrical Permit**
Description:

Permit Description:
Work Class:
Proposed Use:
Permit Number: BI-2001-5728
Status: final
Valuation: $0.00
Contractor Company:
Contractor Name: ALFA AND ZACK'S ELECTRIC CO

1256 WEST ST

Date: **1/29/2009**
Permit Type: **Residential Re-roof**
Description: **install same.**

Permit Description:
Work Class:
Proposed Use:
Permit Number: BI-2009-0309
Status: final
Valuation: $17,300.00
Contractor Company:
Contractor Name: VINCENT ROOFING CO.

ADJOINING PROPERTY FINDINGS

1257 WEST ST

Date:	**4/25/2008**
Permit Type:	**Weed Abatement Violations**
Description:	**Abandoned home, overgrown back yard. 4/JH NOT ON ANNUAL WEED NOTICE LIST**
Permit Description:	
Work Class:	
Proposed Use:	
Permit Number:	CP-2008-0585
Status:	final
Valuation:	$0.00
Contractor Company:	
Contractor Name:	

Date:	**8/25/2003**
Permit Type:	**Community Preservation Violations**
Description:	**Debris in side yard; neighbor stores gasoline; 6/RP.**
Permit Description:	
Work Class:	
Proposed Use:	
Permit Number:	CP-2003-1263
Status:	issued
Valuation:	$0.00
Contractor Company:	
Contractor Name:	

ADJOINING PROPERTY FINDINGS

Date: **7/3/2001**
Permit Type: **Reroof Permit Residential**
Description:

Permit Description:
Work Class:
Proposed Use:
Permit Number: BI-2001-4089
Status: final
Valuation: $2,000.00
Contractor Company:
Contractor Name: VINCENT ROOFING CO.

Date: **6/29/2001**
Permit Type: **Termite Work**
Description: **See termite report items #5 and #6.**

Permit Description:
Work Class:
Proposed Use:
Permit Number: BI-2001-4028
Status: issued
Valuation: $2,000.00
Contractor Company:
Contractor Name: BULL'S TERMITE CONTROL

1262 WEST ST

Date: **2/24/2014**
Permit Type:
Description:

Permit Description: **MECHANICAL PERMIT**
Work Class:
Proposed Use:
Permit Number: BI-2014-0495
Status: COMPLETE / FINALED
Valuation: $0.00
Contractor Company:
Contractor Name: AGBAYANI CONSTRUCTION CORPORATION

ADJOINING PROPERTY FINDINGS

Date:	**1/2/2008**
Permit Type:	**Residential Re-roof**
Description:	**Tear off existing tar and gravel roof (1"/12" pitch) and install Class B SPF foam roof, 1800 square feet, light grey in color. UL #LPA2500.**
Permit Description:	
Work Class:	
Proposed Use:	
Permit Number:	BI-2008-0006
Status:	final
Valuation:	$19,000.00
Contractor Company:	
Contractor Name:	ARMSTRONG INSTALLATION SERVICE

1263 WEST ST

Date:	**5/12/2008**
Permit Type:	**Community Preservation Violations**
Description:	**been to site per Ronda Collins - Streets division) 4/JH Likely Subsequent (07-1760) - No prelim**
Permit Description:	
Work Class:	
Proposed Use:	
Permit Number:	CP-2008-0674
Status:	final
Valuation:	$0.00
Contractor Company:	
Contractor Name:	

ADJOINING PROPERTY FINDINGS

1268 WEST ST

Date:	**6/10/2015**
Permit Type:	
Description:	**REPLACE ALL PLUMB FIX, ELEC, MECH, AND VANITY CABINET.NO CHANGE TO BATHROOM LAYOUT**
Permit Description:	**REMODEL - COMPLETE BATHROOM**
Work Class:	
Proposed Use:	
Permit Number:	201502724
Status:	COMPLETE / FINALED
Valuation:	$6,200.00
Contractor Company:	
Contractor Name:	ADDITION SPECIALIST

Date:	**12/5/2006**
Permit Type:	**Plumbing Permit**
Description:	**Gas water heater replacement**
Permit Description:	
Work Class:	
Proposed Use:	
Permit Number:	BI-2006-5808
Status:	issued
Valuation:	$0.00
Contractor Company:	
Contractor Name:	FAST WATER HEATER COMPANY

ADJOINING PROPERTY FINDINGS

1280 WEST ST

Date:	**5/1/2014**
Permit Type:	
Description:	
Permit Description:	**BUILDING PERMIT**
Work Class:	
Proposed Use:	
Permit Number:	BI-2014-1263
Status:	ACTIVE / PERMIT ISSUED
Valuation:	$0.00
Contractor Company:	
Contractor Name:	OWNER

Date:	**5/31/2011**
Permit Type:	**Residential Reroof**
Description:	**Tear off (E) flat roof and install 24 squares of certainteed brai roofing.**
Permit Description:	
Work Class:	
Proposed Use:	
Permit Number:	BI-2011-1639
Status:	final
Valuation:	$8,000.00
Contractor Company:	
Contractor Name:	BANNER ROOFING CO

ADJOINING PROPERTY FINDINGS

YEW CT

24624 YEW CT

Date:	**5/13/2008**
Permit Type:	**Graffiti Violations**
Description:	**Graffiti on a wooden fence. 4/JH**
Permit Description:	
Work Class:	
Proposed Use:	
Permit Number:	CP-2008-0698
Status:	final
Valuation:	$0.00
Contractor Company:	
Contractor Name:	

Date:	**8/18/2006**
Permit Type:	**Plumbing Permit**
Description:	**Gas water heater replacement**
Permit Description:	
Work Class:	
Proposed Use:	
Permit Number:	BI-2006-3789
Status:	final
Valuation:	$0.00
Contractor Company:	
Contractor Name:	FAST WATER HEATER COMPANY

ADJOINING PROPERTY FINDINGS

Date: **2/10/2003**
Permit Type: **Community Preservation Violations**
Description: **Ivy growing out onto sidewalk right-of-way. 6/RP.**

Permit Description:
Work Class:
Proposed Use:
Permit Number: CP-2003-0225
Status: issued
Valuation: $0.00
Contractor Company:
Contractor Name:

24668 YEW CT

Date: **11/16/2011**
Permit Type: **Plumbing Permit**
Description: **Replacement of water heater**

Permit Description:
Work Class:
Proposed Use:
Permit Number: BI-2011-3366
Status: final
Valuation: $0.00
Contractor Company:
Contractor Name: ALL VALLEY PLUMBING

ADJOINING PROPERTY FINDINGS

24692 YEW CT

Date:	**5/16/2008**
Permit Type:	**Community Preservation Violations**
Description:	**in front yard, not abandon vehicles but sitting there forever P/O Shabaan # 530-391-4649. 4/JH**
Permit Description:	
Work Class:	
Proposed Use:	
Permit Number:	CP-2008-0762
Status:	final
Valuation:	$0.00
Contractor Company:	
Contractor Name:	

Date:	**10/6/2004**
Permit Type:	**Mechanical Permit**
Description:	
Permit Description:	
Work Class:	
Proposed Use:	
Permit Number:	BI-2004-5036
Status:	final
Valuation:	$0.00
Contractor Company:	
Contractor Name:	INNOVATIVE MECHANICAL INC.

ADJOINING PROPERTY FINDINGS

Date:	**10/1/2001**
Permit Type:	**Community Preservation Violations**
Description:	**Debris in side yard (next to R/P fence). 6/MF. Fees of $226.00 were to be billed,**
Permit Description:	
Work Class:	
Proposed Use:	
Permit Number:	CP-2001-1631
Status:	issued
Valuation:	$0.00
Contractor Company:	
Contractor Name:	

GLOSSARY

General Building Department concepts

- **ICC:** The International Code Council. The governing body for the building/development codes used by all jurisdictions who've adopted the ICC guidelines. MOST of the US has done this. Canada, Mexico, and other countries use ICC codes books and guides as well. There are a few states who have added guidelines to the ICC codes to better fit their needs. For example, California has added seismic retrofit requirements for most commercial structures.
- **Building Department (Permitting Authority, Building Codes, Inspections Department, Building and Inspections):** This is the department in a jurisdiction where an owner or contractor goes to obtain permits and inspections for building, tearing down, remodeling, adding to, re-roofing, moving or otherwise making changes to any structure, Residential or Commercial.
- **Jurisdiction:** This is the geographic area representing the properties over which a Permitting Authority has responsibility.
- **GC:** General Contractor. Usually the primary contractor hired for any Residential or Commercial construction work.
- **Sub:** Subordinate contracting companies or subcontractors. Usually a "trades" contractor working for the GC. These contractors generally have an area of expertise in which they are licensed like Plumbing, Electrical, Heating and Air systems, Gas Systems, Pools etc. (called "trades").
- **Journeymen:** Sub contractors who have their own personal licenses in one or more trades and work for different contracting companies, wherever they are needed or there is work.
- **HVAC (Mechanical, Heating & Air companies):** HVAC = Heating, Ventilation, and Air Conditioning.
- **ELEC (Electrical, TempPole, TPole, TPower, Temporary Power, Panel, AMP Change, Power Release):** Electrical permits can be pulled for many reasons. The most common reason is to increase the AMPs of power in an electrical power panel. This requires a permit in almost every jurisdiction. Other commons reason for Electrical permits is to insert a temporary power pole at a new construction site. Construction requires electricity, and in a new development, power has yet to be run to the lot. The temporary power pole is usually the very first permit pulled for new development. The power is released to the home owner when construction is complete and this sometimes takes the form of a Power Release permit or inspection.
- **"Pull" a permit:** To obtain and pay for a building permit.
- **CBO:** Chief Building Official
- **Planning Department:** The department in the development process where the building /structural plans are reviewed for their completeness and compliance with building codes
- **Zoning Department:** The department in the development process where the site plans are reviewed for their compliance with the regulations associated with the zoning district in which they are situated.
- **Zoning District:** A pre-determined geographic boundary within a jurisdiction where certain types of structures are permitted / prohibited. Examples are Residential structure, Commercial/Retail structures, Industrial/Manufacturing structures etc. Each zoning district has regulations associated with it like the sizes of the lots, the density of the structures on the lots, the number of parking spaces required for certain types of structures on the lots etc.
- **PIN (TMS, GIS ID, Parcel#):** Property Identification Number and Tax Map System number.
- **State Card (Business license):** A license card issued to a contractor to conduct business.
- **Building Inspector (Inspector):** The inspector is a building department employee that inspects building construction for compliance to codes.
- **C.O.:** Certificate of Occupancy. This is the end of the construction process and designates that the owners now have permission to occupy a structure after its building is complete. Sometimes also referred to as a Certificate of Compliance.

GLOSSARY

Permit Content Definitions

- Permit Number: The alphanumerical designation assigned to a permit for tracking within the building department system. Sometimes the permit number gives clues to its role, e.g. a "PL" prefix may designate a plumbing permit.
- Description: A field on the permit form that allows the building department to give a brief description of the work being done. More often than not, this is the most important field for EP's to find clues to the prior use(s) of the property.
- Permit Type: Generally a brief designation of the type of job being done. For example BLDG-RES, BLDG-COM, ELEC, MECH etc.

Sample Building Permit Data

Date: Nov 09, 2000
Permit Type: Bldg -
New Permit Number: 101000000405
Status: Valuation: $1,000,000.00
Contractor Company: OWNER-BUILDER
Contractor Name:

Description: New one store retail (SAV-ON) with drive-thru pharmacy. Certificate of Occupancy.

APPENDIX H

Environmental Site Assessment Questionnaires (2)

APPENDIX H

Project Name: 24765 Hesperian Boulevard

Project No. P2015.001.604

☐ 2010 Crow Canyon Place ▪ Suite 250 ▪ San Ramon, CA 94583	(925) 866-9000 ▪ Fax (888) 279-2698
☐ 2213 Plaza Drive ▪ Rocklin, CA 95765	(916) 786-8883 ▪ Fax (888) 279-2698
☐ 332 Pine Street ▪ Suite 300 ▪ San Francisco, CA 94104	(415) 284-9900 ▪ Fax (888) 279-2698
■ 6399 San Ignacio Avenue ▪ Suite 150 ▪ San Jose, CA 95119	(408) 574-4900 ▪ Fax (888) 279-2698
☐ 580 N. Wilma Avenue▪ Suite A ▪ Ripon, CA 95366	(209) 835-0610 ▪ Fax (888) 279-2698
☐ 17675 Sierra Highway ▪ Santa Clarita, CA 91351	(661) 257-4004 ▪ Fax (888) 279-2698
☐ 6 Morgan ▪ Suite 162 ▪ Irvine, CA 92618	(949) 529-3479 ▪ Fax (888) 279-2698

ENVIRONMENTAL SITE ASSESSMENT QUESTIONNAIRE FOR "KEY SITE MANAGER"

To evaluate the potential for possible environmentally related impacts and site contamination the following information is requested. This questionnaire is to be preferably completed by the current property owner, or owner representative, leasing agent, or other person having good knowledge of the uses and physical characteristics of the property (Key Site Manager).

PART I

1. Property Address/Location and Assessor's Parcel Number (APN):

   24765 Hesperian Blvd, Hayward, CA APN: 441-0012-062

2. Current property owner (name, address, voice/fax number):

   Ailinh TRAN
   4584 Ewing RD, Castro Valley, CA 94546

3. Date current property owner assumed title of property:

   Nov 04, 2014

4. Current property development/improvements:

   Residential

5. Past property use, development/improvements:

   Residential

6. Neighboring property uses:

   Residential

PART II - The following questions should be answered to the best of your knowledge.

	Yes	No
1. Is/has the *property* or any adjoining property used/been used for industrial purposes?	☐	☑
2. Has the *property* or any adjoining property been used as a gasoline station, motor repair facility, commercial printing facility, dry cleaners, photo developing laboratory, junkyard or landfill, or as a waste treatment, storage, disposal, processing, or recycling facility?	☐	☑
3. Are there currently, or have there been previously, any damaged or discarded automotive or industrial batteries, or pesticides, paints, or other chemicals in individual containers of greater than 5 gal in volume or 50 gal in the aggregate, stored on or used at the *property* or at the facility?	☐	☑
4. Has undocumented soil been brought onto the property at any time? If yes, estimated quantity is _____ cubic yards.	☐	☑
5. Has soil been brought onto the property that originated from a contaminated site or that is of an unknown origin?	☐	☑
6. Are there currently, or have there been previously, any pits, ponds, or lagoons located on the *property* in connection with waste treatment or waste disposal?	☐	☑
7. Is there currently, or has there been previously, any stained soil on the *property*?	☐	☑
8. Are there currently, or have there been previously, any registered or unregistered storage tanks (above or underground) located on the *property*?	☐	☑
9. Are there currently, or have there been previously, any vent pipes, fill pipes, or access ways indicating a fill pipe protruding from the ground on the *property* or adjacent to any structure located on the *property*?	☐	☑
10. Are there currently, or have there been previously, any flooring, drains, or walls located within the facility that are stained by substances other than water or are emitting foul odors?	☐	☑
11. Are there any domestic, irrigation or monitoring wells on the property?	☑	☐
12. If the *property* is served by a private well or non-public water system, have contaminants been identified in the well or system that exceed guidelines applicable to the water system or has the well been designated as contaminated by any government environmental/health agency?	☐	☑
13. Have you been informed of the past or current existence of *hazardous substances* or *petroleum products* or environmental violations with respect to the *property* or any facility located on the *property*?	☐	☑
14. Have there been any *environmental site assessments* of the *property* or facility that indicated the presence of *hazardous substances* or *petroleum products* on, or contamination of, the *property* or recommended further assessment of the *property*?	☐	☑
15. Have there been any past, threatened, or pending lawsuits or administrative proceedings concerning a release or threatened release of any *hazardous substance* or *petroleum products* involving the *property*?	☐	☑
16. Has there been any past agricultural use of the *property*, such as orchards or seed crop cultivation?	☐	☑
17. Have any *hazardous substances* or *petroleum products*, unidentified waste materials, tires, automotive or industrial batteries or any other waste materials been dumped above grade, buried and/or burned on the *property*?	☐	☑
18. Is there a transformer, capacitor, or any hydraulic equipment for which there are any records indicating the presence of PCBs?	☐	☑

If a "Yes" response was provided to any of the above questions, please provide details below:

Regarding question (11) There is a well to provide water for gardening located under a shed next to the Car Garage.

I certify that the information herein is true and correct to the best of my knowledge as of the date signed below.

Name (Printed/Typed): Hue Tran

Signature: [signature] Date: 12/16/15

Project Name: 24765 Hesperian Boulevard

Project No. P2015.001.604

☐ 2010 Crow Canyon Place ▪ Suite 250 ▪ San Ramon, CA 94583	(925) 866-9000 ▪ Fax (888) 279-2698
☐ 2213 Plaza Drive ▪ Rocklin, CA 95765	(916) 786-8883 ▪ Fax (888) 279-2698
☐ 332 Pine Street ▪ Suite 300 ▪ San Francisco, CA 94104	(415) 284-9900 ▪ Fax (888) 279-2698
■ 6399 San Ignacio Avenue ▪ Suite 150 ▪ San Jose, CA 95119	(408) 574-4900 ▪ Fax (888) 279-2698
☐ 580 N. Wilma Avenue▪ Suite A ▪ Ripon, CA 95366	(209) 835-0610 ▪ Fax (888) 279-2698
☐ 17675 Sierra Highway ▪ Santa Clarita, CA 91351	(661) 257-4004 ▪ Fax (888) 279-2698
☐ 6 Morgan ▪ Suite 162 ▪ Irvine, CA 92618	(949) 529-3479 ▪ Fax (888) 279-2698

ENVIRONMENTAL SITE ASSESSMENT QUESTIONNAIRE FOR CLIENT

To evaluate the potential for possible environmentally related impacts and site contamination the following information is requested. This questionnaire is to be completed by the user of the phase one environmental site assessment, or their authorized representative.

PART I

1. Property address and Assessor's Parcel Number (APN):

   24765 Hesperian Boulevard, Hayward, CA
   APN: 441-0012-062-02

2. Current property owner (name, address, voice/fax number):

   AILINH TRAN (510) 366-6158
   4584 Ewing Road
   Castro Valley, CA 94546

3. Date current property owner assumed title of property:

   October 23, 2014

4. Current property development/improvements:

   None

5. Past property use, development/improvements:

   Residential

6. Neighboring property uses:

   Residential

PART II

	Yes	No	N/A
1. Are you aware of any environmental cleanup liens against the *property* that are filed under federal, tribal, local or state law?	☐	☑	
2. Are you aware of any activity and land use limitations, such as engineering controls, land use restrictions, or institutional controls that are in place at the property and/or have been filed or recorded in a registry under federal, tribal, state or local law?	☐	☑	
3. Do you have any specialized knowledge or experience related to the *property* or nearby properties? For example are you involved in the same line of business as the current or former occupants of the *property* or an adjoining property so that you would have specialized knowledge of the chemicals and processes used by this type of business?	☐	☑	
4. If a property transaction is occurring in conjunction with this environmental assessment, does the purchase price of this *property* reasonably reflect the fair market value of the *property*?	☑	☐	
5. If you conclude that there is a difference, have you considered whether the lower purchase price is because contamination is known or believed to be present at the *property*?	☐	☐	☑
6. Are you aware of any commonly known or reasonably ascertainable information about the property that would help the environmental professional to identify conditions indicative of releases or threatened releases? For example, (a) do you know of specific chemicals that are present or once were present at the *property*? (b) do you know of spills or other chemical releases that have taken place at the *property*? (c) do you know of any environmental cleanups that have taken place at the *property*?	☐	☑	
7. Based on your knowledge and experience related to the *property* are there any obvious indicators that point to the presence or likely presence of contamination at the *property*?	☐	☑	

If a "Yes" response was provided to any of the above questions, please provide details below:

I certify that the information herein is true and correct to the best of my knowledge as of the date signed below.

Name (Printed/Typed): John Treble

Signature: 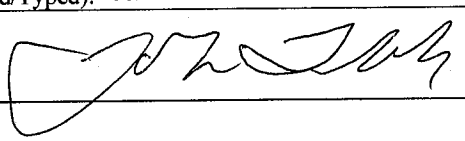 Date: 12/16/15

APPENDIX I

Qualifications of Environmental Professional

APPENDIX I

BRIAN FLAHERTY, CEG, CHG, REA I
PRINCIPAL GEOLOGIST

EDUCATION

BS, Geology, University of Massachusetts, Amherst, 1975

MS, Geology, California State University, Hayward, 1988

EXPERIENCE

Years with ENGEO: 32
Years with Other Firms: 3

REGISTRATIONS & CERTIFICATIONS

Certified Engineering Geologist, CA, 1256
Certified Hydrogeologist, CA, 460
Registered Environmental Assessor, CA, 923
Professional Geologist, CA, 4030

SPECIALIZATIONS

- Environmental Assessments and Remediation
- Geologic Hazard Evaluation
- Hillside Grading
- Landslide Investigations and Repairs
- Water Wells/Hydrogeology

AFFILIATIONS

OBA - Oakland Builders Alliance

San Francisco Housing Action Coalition

SPUR

Mr. Flaherty has more than 30 years of diverse experience in the fields of engineering geology, geologic hazard evaluation and mitigation, and hydrogeology. During that time he has also managed and completed numerous soil and ground water characterization studies, environmental assessments, and the design and implementation of soil and ground water remediation systems. During his professional career he has worked on small to large residential developments, commercial developments, industrial business parks, military base re-use projects, water storage facilities, transportation projects and educational facilities throughout California.

Mr. Flaherty's geologic project experience includes geotechnical, geologic and earthquake hazard evaluation for projects throughout the San Francisco Bay Area. His work as a geologist has included landslide hazard mapping and assessment, slope stability evaluation, structural and rock mechanic analysis of bedrock slopes, earthquake fault hazard explorations, and preparation of Geologic Hazard Abatement District (GHAD) plans of control and monitoring.

Select Project Experience

Phelan Loop Development—San Francisco, CA
Project Manager. Mr. Flaherty provided project management and principal review for during preparation of a phase I and phase II environmental site assessment for the Phelan Loop project site is located at the site of a MUNI bus turnaround, near the intersection of Phelan Avenue and Ocean Avenue, in San Francisco, California. The Phelan Loop project site is located at the site of a MUNI bus turnaround, near the intersection of Phelan Avenue and Ocean Avenue, in San Francisco, California. The proposed housing development will create approximately 60 units of supportive housing for low-income families and transitional aged youth (TAY).

11th Street Four Story Mixed Use Development—San Francisco, CA
Project Manager. Mr. Flaherty's duties included phase one and two environmental assessment, development and implementation of a geotechnical exploration using both conventional auger drilling and cone penetration testing. ENGEO is the geotechnical and environmental consultant for a proposed multi-use building at 340-350 11th Street. T his 4-

level wood-framed residential development will include 16 townhouse units with 2-level townhouses above 2-level townhouses. The structure will be set on a concrete podium containing ground floor commercial space above one level of underground parking. Geotechnical constraints included a high water table, liquefiable soil, building constraints and environmental soil and groundwater contamination.

Docktown Marina—Redwood City, CA
Project Manager. Mr. Flaherty managed the phase II environmental assessment to identify possible recognized environmental conditions associated with past property use as a vehicle and boat maintenance areas and as a former tannery facility. The Docktown Marina study involved two land use plans under consideration; four-story over two-story podium structures located around the perimeter of the site or two four-story residential buildings wrapped around two four-story parking structures.

1150 Ocean Avenue—San Francisco, CA
Project Manager. Mr. Flaherty prepared the geotechnical exploration and a phase II environmental site assessment for this mixed use project. Site concerns include possible soil and groundwater contamination from hydraulic lifts and the impact of a high groundwater table on the planned underground parking structure. A four-level wood-framed mixed-use residential development is planned with about 150 apartment units. The structure will be set on a concrete podium with about 30,000 square feet of retail commercial space above one level of underground parking.

Terminal One, Brickyard Cove—Richmond, CA
Principal in Charge. Mr. Flaherty provided expert environmental review of the Remedial Investigation Report and the Feasibility Study including consultation with the Regional Water Control Board (RWQCB). The purpose was to evaluate the findings and recommendations of an environmental consultant's reports to determine if the property could be developed for a multi family residential use. The Terminal One property includes approximately 12 acres of Bay margin land south of Brickyard Cove Road in Point Richmond, California. The site was previously used by both public and private entities primarily for the processing, transferring, and storage of bulk liquids.

The current project development concept included a high-density residential constructions with a large, central multi-unit "podium structure" and approximately 5 smaller multi-unit podium structures totaling approximately 272 housing units.

Redwood Road, Chevron—Oakland, CA
Project Manager. Mr. Flaherty reviewed the site history and prepared a work plan for regulatory agency approval to characterize reported soil contamination beneath a former fueling station ENGEO provided environmental services to remove the former LUST designated facility from the county's list of contaminated properties

Marina District Various PG&E Sites—San Francisco, CA
Project Manager. Mr. Flaherty managed the compilation and review of historic maps and air photographs, consultants reports, and archival records to help establish the histroy of development and filling in the Marina District of San Francisco. Efforts included the

development of a fill sequence timeline in the neighborhood and a graphic video showing three dimensional views of the various sequences of fill. ENGEO undertook an extensive review of public and private documents and photographs to develop a timeline for the placement of fill in the Marina District of San Francisco

Monarch Village - Senior Housing—Daly City, CA
Project Manager. Mr. Flaherty led the geotechnical and environmental review of the site conditions during the project design phase actively working with the owner and contractor. He also oversaw the site grading providing guidance for the characterization and disposal of contaminated soils Attached senior housing complex with construction of a three-story building over two levels of garage, two retail buildings, and related landscape and hardscape improvements with on-grade paved parking.

Tidewater Avenue—San Francisco, CA
Project Manager. Mr. Flaherty provided geotechnical and environmental consultation services to a group of industrial property owners located within the boundaries of the City of Oakland's Central Estuary Plan area. Mr. Flaherty has reviewed geotechnical engineering reports, geohazards (liquefaction analysis) reports and phase I and II environmental site assessment reports for the various property owners. He has provided input to the owners with regard to the various redevelopment plans considered by the City of Oakland and responded to requests by the owners to clarify City directives and requests made to the owners regarding access and use of their parcels by City of Oakland environmental consultants. ENGEO provided as-needed geotechnical and environmental consultation services to a group of industrial property owners located within the City of Oakland's Central Estuary Plan area.

Ashby Arts Mixed Use Development—Berkeley, CA
Project Manager. Mr. Flaherty managed and completed the project geotechnical exploration and provided environmental consultation to the design team. The Ashby Arts development consists of a five-story mixed-used podium structure. The ground level will contain retail and parking spaces while the 2nd to 5th floors will be 1-to-2 bedroom residential units along with common areas for the residents' use.

Hunters Point Shipyard Redevelopment, 'Parcel A'—San Francisco, CA
Principal Geologist. Mr. Flaherty was Principal in Charge for the geotechnical, geologic, and hydrologic design for the development of Parcel A at the Hunters Point Shipyard. He managed the production of the project geotechnical exploration report and the analysis and development of the project corrective grading plans and storm water management plan. He managed the mapping of the project bedrock and the implementation of a bedrock screening and sampling program to test for naturally-occurring asbestos in the site bedrock. The 70-acre project includes 1,800 residential units, approximately 25 acres of parks and open space, limited retail, and supporting infrastructure and roadways. Site preparation included construction of terraced soil nail walls and mechanically stabilized earth walls, geotechnical remediation of 13 landslides totaling over 500,000 cubic yards of soil, and project grading totaling nearly 1.5 million cubic yards.

APPENDIX D-2 PHASE II ENVIRONMENTAL SITE ASSESSMENT

Project No.
12684.000.000

February 3, 2016

Mr. John Treble
Three Cedars, LLC
1201 Howard Avenue, Suite 206
Burlingame, CA 94010

Subject: 24765 Hesperian Boulevard
Hayward, California

PHASE II ENVIRONMENTAL SITE ASSESSMENT AND VISUAL LEAD-ASBESTOS SURVEY

Reference: ENGEO, Phase I Environmental Site Assessment (DRAFT), 24765 Hesperian Boulevard, Hayward, California, Project No. 12684.000.000, December 21, 2015.

Dear Mr. Treble:

We are pleased to submit the findings from our phase II environmental site assessment undertaken at the subject property (Property) in Hayward, California. The purpose of the assessment was to screen for potential soil impacts from possible past agricultural use and from lead paint and asbestos-containing materials used on the existing structures. In addition to our phase II environmental site assessment, a preliminary inspection of the existing structures was performed to evaluate the extent of the asbestos and/or lead-containing building materials that would require abatement prior to beginning the renovation project.

SITE BACKGROUND

The Property is located at 24765 Hesperian Boulevard in Hayward, California (Figure 1). The approximately 1.8-acre Property is identified with Assessor's Parcel Number (APN) 441-12-62-2. The Property consists of a two-story residential building with a separate garage structure, open grass areas, shrubs and trees. Based on review of available historical aerial photographs, the existing residential structures have been on the Property since 1939. In the 1939 photograph, the Property also appeared to contain a residential building in the northeastern area, which was demolished in 1955. Areas surrounding the Property appear to be used for limited agricultural purposes between 1939 and 1946. The Property is currently located in a mixed-use area of Hayward consisting of commercial, light industrial and residential development.

The referenced phase I environmental site assessment identified the possibility of asbestos-containing materials or lead-based paint materials within the structures given the age of the buildings on the Property.

SCOPE OF INVESTIGATION

On January 18, 2016, ENGEO performed a soil assessment to evaluate the potential organochlorine pesticide, arsenic, and lead impacts within the Property. Soil samples were recovered from eight locations (B1 to B8) as depicted on Figure 2. Specific soil samples were recovered for laboratory analysis by collecting soil from the respected desired sampling depths in each location. Two samples were recovered from B1 to B4, at approximate depths of 3 to 12 inches below the ground surface; one sample was recovered from each location from B5 to B8 at approximate depths of 3 to 6 inches below the ground surface.

Samples were recovered from the Property using hand-sampling equipment. The collected soil was placed into pre-cleaned 4-ounce jars supplied by a State-certified laboratory. The soil samples were then placed in an ice-cooled chest and submitted under documented chain-of-custody to Torrent Laboratory, Inc., a State-certified laboratory based in Milpitas, California. The shallow (3- to 6-inch) samples from locations B1 to B4 were initially analyzed for organochlorine pesticides (OCPs) (EPA 8081A) and arsenic (EPA 6020). The deeper (6- to 12-inch) samples were placed on hold pending a review of the shallow sample laboratory results. Soil samples recovered from locations B5 to B8 were analyzed for lead (EPA 6020). The laboratory report is provided as an attachment in Appendix A.

Additionally, as requested, we subcontracted a Cal OSHA Certified Asbestos Consultant/CDPG Certified Lead Inspector. The visual inspections were performed for the Property on January 18, 2016. Future assessment, including sampling of building materials and laboratory testing, will need to be performed prior to demolition of the structures. The Final Visual Inspection report is presented in Appendix B.

ANALYTICAL RESULTS

Analytical results were compared to corresponding Regional Screening Levels (RSLs) established by the United States Environmental Protection Agency (USEPA) Region IX for residential land scenario[1]. Table A provides a summary of the analytical results and appropriate RSLs for the soil.

Review of the analytical test report found detectable concentrations of OCPs (DDE/DDT) in the four discrete shallow samples (B1 through B4). Trace concentrations of Dieldrin were found in three of the four discrete samples. The deeper soil samples were not analyzed. The reported concentrations are below the applicable Regional Screening Levels (RSLs) established by the USEPA Region IX for residential land use. The reported arsenic concentrations for the four discrete shallow soil samples ranged from 3.2 milligrams per kilogram (mg/kg) to 7.5 mg/kg. The reported arsenic concentrations for the four samples exceed the current residential RSL;

[1] EPA Region 9 Regional Screening Levels (RSLs) for residential soils, November 2015.

however, these concentrations are consistent with background soil concentrations found in this region of the State of California[2].

The reported lead concentration for the four shallow soils samples (B5 through B8) ranged from 85 mg/kg to 530 mg/kg, which is above the respective RSL of 80 mg/kg for residential land use. This concentration of lead represents an environmental concern for the use of the Property. The elevated lead levels in the shallow soil are likely due top the past use of lead paint on the past and current structure on the Property. Additional soil characterization with solubility analyses of the lead can be undertaken to further delineate the extent of the lead contamination and to classify the impacted soil for offsite disposal, if necessary. If the soil is excavated for disposal, this characterization can help determine appropriate transport, handing procedures and disposal options.

Based on the results of this phase II assessment, the Property has not been significantly impacted as a result of past agricultural use. No further studies are recommended with regard to agrichemicals. However, a few areas of impacted soil due to lead are present within the Property boundaries and can be generally described as:

- The shallow soil in the vicinity of the existing two-story house.
- The shallow soil in the vicinity of the former residential structure in the northeastern area.

CONCLUSION

Based on the findings of this Phase II environmental site assessment, we recommend the following:

- A supplemental site characterization to delineate the vertical/lateral extent of the soil impacts.
- Based on the findings of the additional analyses, a health risk assessment could be considered to determine the appropriate soil mitigation measures to allow for future residential use of the Property.
- If site redevelopment requires excavation, a Soil Management Plan would need to be prepared and approved by Alameda County Environmental Health.

If mitigation is necessary, there are several options available. To mitigate against the impacted soil areas you could consider:

- Onsite Encapsulation
- Excavation and Offsite Disposal

[2] Bradford, G.R., A.C. Chang, A.L. Page, D. Bakhtar. J.A. Frampton, and H. Wright; Background Concentrations of Trace and Major elements in California Soils; Kearney Foundation of Soil Science, Division of Agriculture and Natural resources, University of California; March 1996.

In closing, ENGEO believes that with proper mitigation as might be required from an environmental standpoint, the site can be redeveloped into the planned residential development. The level of mitigation necessary (if any) will depend on the findings from the additional soil characterization as well as satisfying the concerns of the over-seeing agency. We are glad to have the opportunity to assist you on this project. If you have any questions on any portion of the scope of services or any other aspect of our report, please call and we will be glad to discuss them with you.

Sincerely,

ENGEO Incorporated

Seema Barua, EIT Brian Flaherty, CHG
sb/bf/bvv

Attachments: Figures 1and 2
Appendix A – Table A and Laboratory Analysis Report
Appendix B – Final Visual Inspection Report

FIGURES

Figure 1 – Vicinity Map
Figure 2 – Site Plan

COPYRIGHT © 2015 BY ENGEO INCORPORATED. THIS DOCUMENT MAY NOT BE REPRODUCED IN WHOLE OR IN PART BY ANY MEANS WHATSOEVER, NOR MAY IT BE QUOTED OR EXCERPTED WITHOUT THE EXPRESS WRITTEN CONSENT OF ENGEO INCORPORATED.

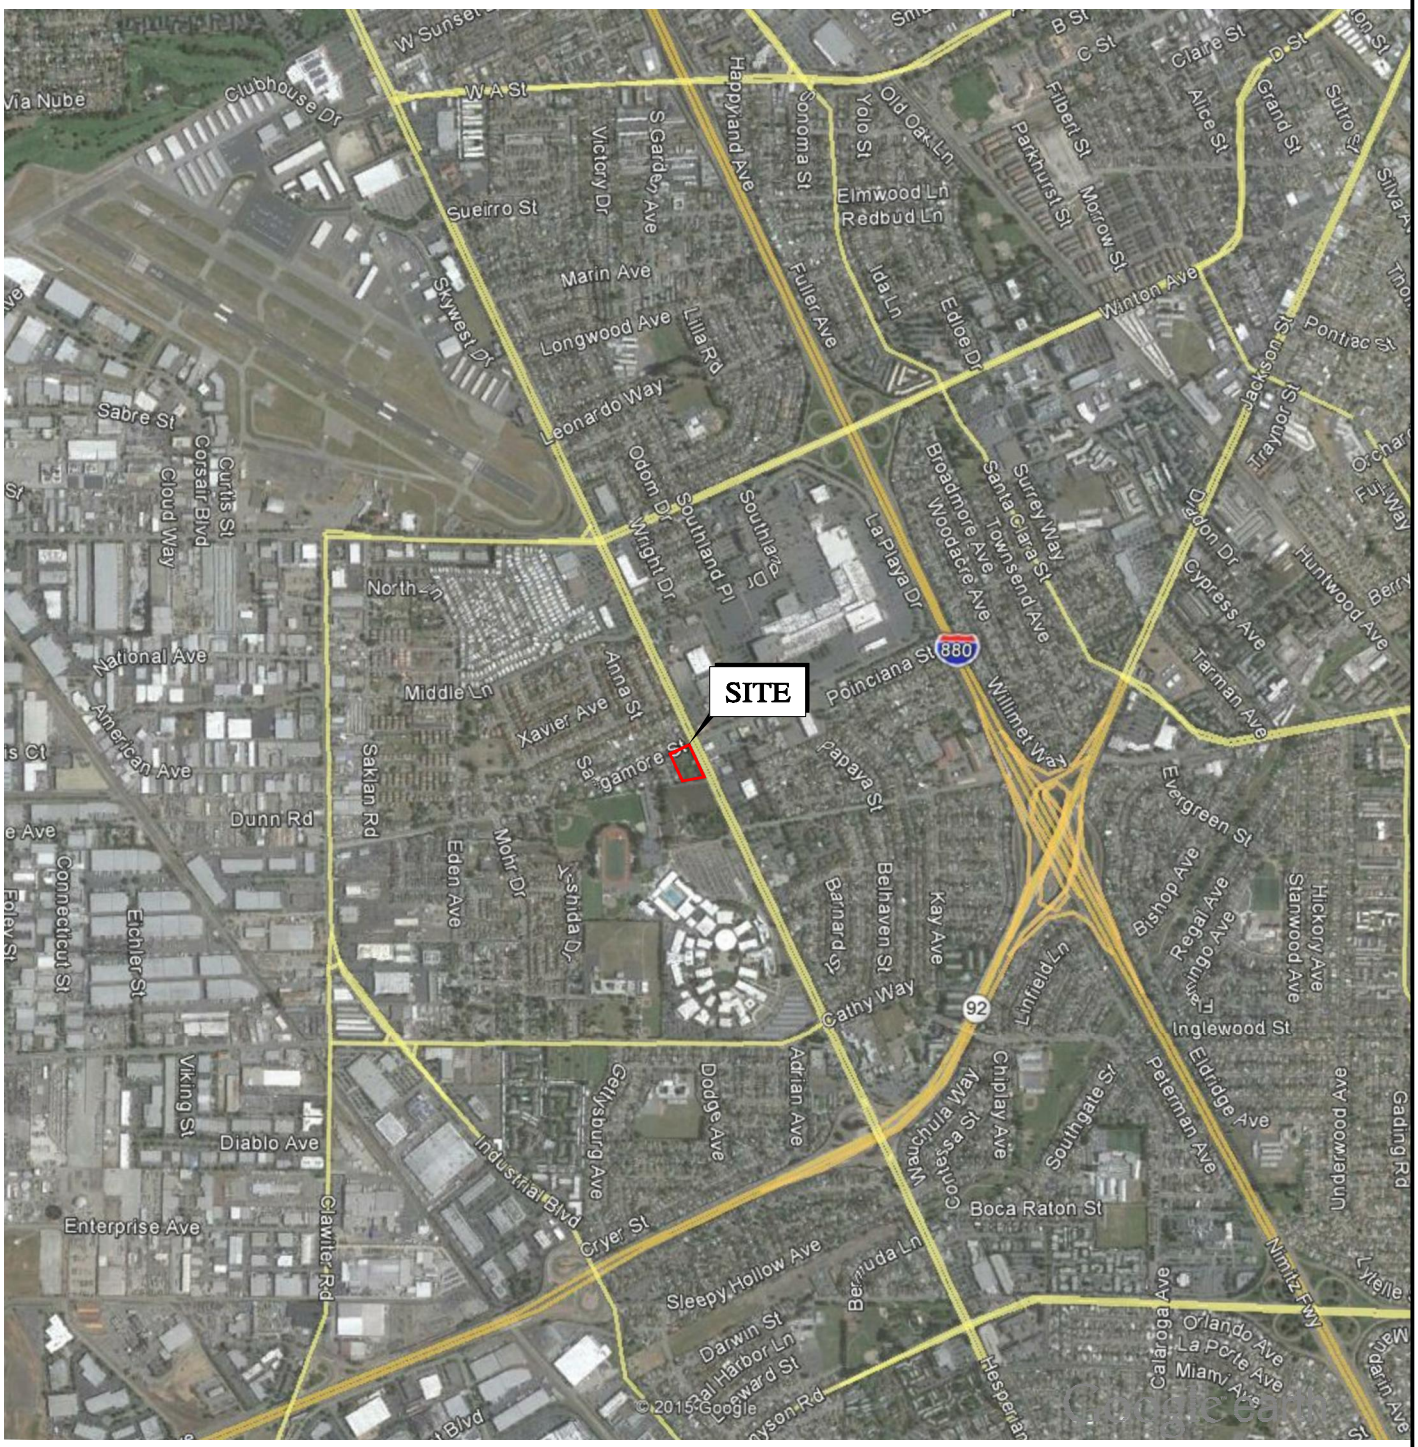

N

0 FEET 2000

0 METERS 1000

BASE MAP SOURCE: GOOGLE EARTH MAPPING SERVICE

ENGEO Expect Excellence

VICINITY MAP

24765 HESPERIAN BOULEVARD

HAYWARD, CALIFORNIA

PROJECT NO.: 12684.000.000		FIGURE NO. 1
SCALE: AS SHOWN		
DRAWN BY: SRP	CHECKED BY: BF	

G:\Drafting\DRAFTING2_Dwg_10000 to 12999\12684\000\ESA-0116\12684000000-ESA-1-Vicinitymap-0116.dwg Plot Date:1-20-16 spatters

ORIGINAL FIGURE PRINTED IN COLOR

© 2015 BY ENGEO INCORPORATED. THIS DOCUMENT MAY NOT BE REPRODUCED IN WHOLE OR IN PART BY ANY MEANS WHATSOEVER, NOR MAY IT BE QUOTED OR EXCERPTED WITHOUT THE EXPRESS WRITTEN CONSENT OF ENGEO INCORPORATED.

N

0 FEET 60

0 METERS 30

EXPLANATION

ALL LOCATIONS ARE APPROXIMATE

B-8 SOIL SAMPLE (ENGEO, 2016)

FORMER RESIDENTIAL STRUCTURE

BASE MAP SOURCE: GOOGLE EARTH MAPPING SERVICE

ENGEO Expect Excellence

SITE PLAN

24765 HESPERIAN BOULEVARD

HAYWARD, CALIFORNIA

PROJECT NO.: 12684.000.000	FIGURE NO. 2
SCALE: AS SHOWN	
DRAWN BY: SRP	CHECKED BY: RB

G:\Drafting\DRAFTING2_Dwg_10000 to 12999\12684\000\ESA-0116\12684000000-ESA-2-SitePlan-0116.dwg Plot Date: 2-01-16 SPATTERS

ORIGINAL FIGURE PRINTED IN COLOR

APPENDIX A

Table A
Laboratory Analysis Report

12684.000.000
February 3, 2016

TABLE A -
SUMMARY OF SOIL ANALYTICAL DATA

SAMPLE	DATE	DEPTH	SAMPLE TYPE	Metals		OCPs					
				Arsenic	Lead	DDE	DDD	DDT	Dieldrin	gamma-Chlordane	Heptachlor epoxide
		(in.)		mg/kg	mg/kg	µg/kg	µg/kg	µg/kg	µg/kg	µg/kg	µg/kg
EPA Region 9 2015 RSLs[1]				**0.68[3]**	**80[2]**	**2.00E+03**	**2.30E+03**	**1.90E+03**	**34**	**--**	**70**
B1@4"	1/18/2016	4	Discrete	7.2	**190**	8.9	ND	12	8.1	ND	ND
B2@5"	1/18/2016	5	Discrete	7.5	NA	9.8	ND	13	2.4	ND	ND
B3@3"	1/18/2016	3	Discrete	4.3	31	6.6	ND	19	ND	ND	ND
B4@3"	1/18/2016	3	Discrete	3.2	NA	14	ND	16	3.1	ND	ND
B5	1/18/2016	3	Discrete	NA	**130**	NA	NA	NA	NA	NA	NA
B6	1/18/2016	3	Discrete	NA	**91**	NA	NA	NA	NA	NA	NA
B7	1/18/2016	3	Discrete	NA	**85**	NA	NA	NA	NA	NA	NA
B8	1/18/2016	3	Discrete	NA	**530**	NA	NA	NA	NA	NA	NA

Notes:

N/A = not applicable

ND = not detected

NA = not analyzed

[1] EPA Region 9 Regional Screening Levels (RSLs) for resiedntial soil, November 2015

[2] California Department of Toxic Substances (DTSC) Human and Ecological Risk Office (HERO); HERO HHRA Note Number: 3, DTSC-modified Screening Levels (DTSC-SLs); May, 2015

[3] Arsenic concentrations exceed the corresponding RSLs, but are within the expected background concentrations found within the San Francisco Bay Area (12 mg/kg).

Engeo (San Ramon)
2010 Crow Canyon Place,#250
San Ramon, California 94583
Tel: (925) 866-9000
Fax: (925) 866-0199

RE: 24765 Hesperian Blvd, Hayward

Work Order No.: 1601092 Rev: 1

Dear Seema Barua:

Torrent Laboratory, Inc. received 12 sample(s) on January 18, 2016 for the analyses presented in the following Report.

As instructed on the Chain of Custody form, four samples werre placed on hold.

All data for associated QC met EPA or laboratory specification(s) except where noted in the case narrative.

Torrent Laboratory, Inc. is certified by the State of California, ELAP #1991. If you have any questions regarding these test results, please feel free to contact the Project Management Team at (408)263-5258; ext 204.

Patti Sandrock
QA Officer

January 28, 2016
Date

Date: 1/28/2016

Client: Engeo (San Ramon)

Project: 24765 Hesperian Blvd, Hayward

Work Order: 1601092

CASE NARRATIVE

No issues encountered with the receiving, preparation, analysis or reporting of the results associated with this work order.

Unless otherwise indicated in the following narrative, no results have been method and/or field blank corrected.

Reported results relate only to the items/samples tested by the laboratory.

This report shall not be reproduced, except in full, without the written approval of Torrent Analytical, Inc.

REVISIONS

Per client request, report revised to include Lead data for samples B1@4" and B3@3". B3@3" is reported from the original instrument run.

Rev. 1 (1-28-16)

Torrent LABORATORY, INC.

Sample Result Summary

Report prepared for: Seema Barua
Engeo (San Ramon)

Date Received: 01/18/16
Date Reported: 01/28/16

B1 @ 4" 1601092-001

Parameters:	Analysis Method	DF	MDL	PQL	Results	Unit
Arsenic	SW6020	5	0.0036	1.0	7.2	mg/Kg
Lead	SW6020	50	0.040	0.20	190	mg/Kg
4,4'-DDE	SW8081A	4	2.0	8.0	8.9	ug/Kg
Dieldrin	SW8081A	4	2.3	8.0	8.1	ug/Kg
4,4'-DDT	SW8081A	4	2.7	8.0	12	ug/Kg

B2 @ 5" 1601092-003

Parameters:	Analysis Method	DF	MDL	PQL	Results	Unit
Arsenic	SW6020	5	0.0036	1.0	7.5	mg/Kg
4,4'-DDE	SW8081A	4	2.0	8.0	9.8	ug/Kg
Dieldrin	SW8081A	4	2.3	8.0	2.4	ug/Kg
4,4'-DDT	SW8081A	4	2.7	8.0	13	ug/Kg

B3 @ 3" 1601092-005

Parameters:	Analysis Method	DF	MDL	PQL	Results	Unit
Arsenic	SW6020	5	0.0036	1.0	4.3	mg/Kg
Lead	SW6020	5	0.0040	1.0	31	mg/Kg
4,4'-DDE	SW8081A	4	2.0	8.0	6.6	ug/Kg
4,4'-DDT	SW8081A	4	2.7	8.0	19	ug/Kg

B4 @ 3" 1601092-007

Parameters:	Analysis Method	DF	MDL	PQL	Results	Unit
Arsenic	SW6020	5	0.0036	1.0	3.2	mg/Kg
4,4'-DDE	SW8081A	4	2.0	8.0	14	ug/Kg
Dieldrin	SW8081A	4	2.3	8.0	3.1	ug/Kg
4,4'-DDT	SW8081A	4	2.7	8.0	16	ug/Kg

Sample Result Summary

Report prepared for: Seema Barua
Engeo (San Ramon)

Date Received: 01/18/16
Date Reported: 01/28/16

B5 1601092-009

Parameters:	Analysis Method	DF	MDL	PQL	Results	Unit
Lead	SW6020	50	0.040	10	130	mg/Kg

B6 1601092-010

Parameters:	Analysis Method	DF	MDL	PQL	Results	Unit
Lead	SW6020	50	0.040	10	91	mg/Kg

B7 1601092-011

Parameters:	Analysis Method	DF	MDL	PQL	Results	Unit
Lead	SW6020	50	0.040	10	85	mg/Kg

B8 1601092-012

Parameters:	Analysis Method	DF	MDL	PQL	Results	Unit
Lead	SW6020	100	0.081	20	530	mg/Kg

Torrent LABORATORY, INC.

SAMPLE RESULTS

Report prepared for: Seema Barua
Engeo (San Ramon)

Date Received: 01/18/16
Date Reported: 01/28/16

Client Sample ID:	B1 @ 4"	**Lab Sample ID:**	1601092-001A
Project Name/Location:	24765 Hesperian Blvd, Hayward	**Sample Matrix:**	Soil
Project Number:	12684.000.000		
Date/Time Sampled:	01/18/16 / 13:05		

Parameters:	Analysis Method	Prep Date	Date Analyzed	DF	MDL	PQL	Results	Lab Qualifier	Unit	Analytical Batch	Prep Batch
Arsenic	SW6020	1/19/16	01/20/16	5	0.0036	1.0	7.2		mg/Kg	428553	16185

Parameters:	Analysis Method	Prep Date	Date Analyzed	DF	MDL	PQL	Results	Lab Qualifier	Unit	Analytical Batch	Prep Batch
Lead	SW6020	NA	01/26/16	50	0.040	0.20	190		mg/Kg	428607	NA

Parameters:	Analysis Method	Prep Date	Date Analyzed	DF	MDL	PQL	Results	Lab Qualifier	Unit	Analytical Batch	Prep Batch
The results shown below are reported using their MDL.											
alpha-BHC	SW8081A	1/18/16	01/20/16	4	2.4	8.0	ND		ug/Kg	428558	16176
gamma-BHC	SW8081A	1/18/16	01/20/16	4	2.5	8.0	ND		ug/Kg	428558	16176
beta-BHC	SW8081A	1/18/16	01/20/16	4	2.3	8.0	ND		ug/Kg	428558	16176
delta-BHC	SW8081A	1/18/16	01/20/16	4	1.6	8.0	ND		ug/Kg	428558	16176
Heptachlor	SW8081A	1/18/16	01/20/16	4	3.2	8.0	ND		ug/Kg	428558	16176
Aldrin	SW8081A	1/18/16	01/20/16	4	3.2	8.0	ND		ug/Kg	428558	16176
Heptachlor epoxide	SW8081A	1/18/16	01/20/16	4	1.4	8.0	ND		ug/Kg	428558	16176
gamma-Chlordane	SW8081A	1/18/16	01/20/16	4	3.2	8.0	ND		ug/Kg	428558	16176
alpha-Chlordane	SW8081A	1/18/16	01/20/16	4	3.8	8.0	ND		ug/Kg	428558	16176
Endosulfan I	SW8081A	1/18/16	01/20/16	4	2.6	8.0	ND		ug/Kg	428558	16176
4,4'-DDE	SW8081A	1/18/16	01/20/16	4	2.0	8.0	8.9		ug/Kg	428558	16176
Dieldrin	SW8081A	1/18/16	01/20/16	4	2.3	8.0	8.1		ug/Kg	428558	16176
Endrin	SW8081A	1/18/16	01/20/16	4	3.4	8.0	ND		ug/Kg	428558	16176
4,4'-DDD	SW8081A	1/18/16	01/20/16	4	3.0	8.0	ND		ug/Kg	428558	16176
Endosulfan II	SW8081A	1/18/16	01/20/16	4	3.3	8.0	ND		ug/Kg	428558	16176
4,4'-DDT	SW8081A	1/18/16	01/20/16	4	2.7	8.0	12		ug/Kg	428558	16176
Endrin aldehyde	SW8081A	1/18/16	01/20/16	4	1.8	8.0	ND		ug/Kg	428558	16176
Endosulfan sulfate	SW8081A	1/18/16	01/20/16	4	2.3	8.0	ND		ug/Kg	428558	16176
Methoxychlor	SW8081A	1/18/16	01/20/16	4	2.5	20	ND		ug/Kg	428558	16176
Endrin Ketone	SW8081A	1/18/16	01/20/16	4	2.3	8.0	ND		ug/Kg	428558	16176
Chlordane	SW8081A	1/18/16	01/20/16	4	41	80	ND		ug/Kg	428558	16176
Toxaphene	SW8081A	1/18/16	01/20/16	4	33	400	ND		ug/Kg	428558	16176
TCMX (S)	SW8081A	1/18/16	01/20/16	4	52.5	139	80.0		%	428558	16176
DCBP (S)	SW8081A	1/18/16	01/20/16	4	50.2	139	61.8		%	428558	16176

NOTE: Reporting limits increased due to nature of the matrix (viscous/dark color extract)

Torrent LABORATORY, INC.

SAMPLE RESULTS

Report prepared for: Seema Barua
Engeo (San Ramon)

Date Received: 01/18/16
Date Reported: 01/28/16

Client Sample ID:	B2 @ 5"	**Lab Sample ID:**	1601092-003A
Project Name/Location:	24765 Hesperian Blvd, Hayward	**Sample Matrix:**	Soil
Project Number:	12684.000.000		
Date/Time Sampled:	01/18/16 / 13:15		

Parameters:	Analysis Method	Prep Date	Date Analyzed	DF	MDL	PQL	Results	Lab Qualifier	Unit	Analytical Batch	Prep Batch
Arsenic	SW6020	1/19/16	01/20/16	5	0.0036	1.0	7.5		mg/Kg	428553	16185

Parameters:	Analysis Method	Prep Date	Date Analyzed	DF	MDL	PQL	Results	Lab Qualifier	Unit	Analytical Batch	Prep Batch
The results shown below are reported using their MDL.											
alpha-BHC	SW8081A	1/18/16	01/20/16	4	2.4	8.0	ND		ug/Kg	428558	16176
gamma-BHC	SW8081A	1/18/16	01/20/16	4	2.5	8.0	ND		ug/Kg	428558	16176
beta-BHC	SW8081A	1/18/16	01/20/16	4	2.3	8.0	ND		ug/Kg	428558	16176
delta-BHC	SW8081A	1/18/16	01/20/16	4	1.6	8.0	ND		ug/Kg	428558	16176
Heptachlor	SW8081A	1/18/16	01/20/16	4	3.2	8.0	ND		ug/Kg	428558	16176
Aldrin	SW8081A	1/18/16	01/20/16	4	3.2	8.0	ND		ug/Kg	428558	16176
Heptachlor epoxide	SW8081A	1/18/16	01/20/16	4	1.4	8.0	ND		ug/Kg	428558	16176
gamma-Chlordane	SW8081A	1/18/16	01/20/16	4	3.2	8.0	ND		ug/Kg	428558	16176
alpha-Chlordane	SW8081A	1/18/16	01/20/16	4	3.8	8.0	ND		ug/Kg	428558	16176
Endosulfan I	SW8081A	1/18/16	01/20/16	4	2.6	8.0	ND		ug/Kg	428558	16176
4,4'-DDE	SW8081A	1/18/16	01/20/16	4	2.0	8.0	9.8		ug/Kg	428558	16176
Dieldrin	SW8081A	1/18/16	01/20/16	4	2.3	8.0	2.4	J	ug/Kg	428558	16176
Endrin	SW8081A	1/18/16	01/20/16	4	3.4	8.0	ND		ug/Kg	428558	16176
4,4'-DDD	SW8081A	1/18/16	01/20/16	4	3.0	8.0	ND		ug/Kg	428558	16176
Endosulfan II	SW8081A	1/18/16	01/20/16	4	3.3	8.0	ND		ug/Kg	428558	16176
4,4'-DDT	SW8081A	1/18/16	01/20/16	4	2.7	8.0	13		ug/Kg	428558	16176
Endrin aldehyde	SW8081A	1/18/16	01/20/16	4	1.8	8.0	ND		ug/Kg	428558	16176
Endosulfan sulfate	SW8081A	1/18/16	01/20/16	4	2.3	8.0	ND		ug/Kg	428558	16176
Methoxychlor	SW8081A	1/18/16	01/20/16	4	2.5	20	ND		ug/Kg	428558	16176
Endrin Ketone	SW8081A	1/18/16	01/20/16	4	2.3	8.0	ND		ug/Kg	428558	16176
Chlordane	SW8081A	1/18/16	01/20/16	4	41	80	ND		ug/Kg	428558	16176
Toxaphene	SW8081A	1/18/16	01/20/16	4	33	400	ND		ug/Kg	428558	16176
TCMX (S)	SW8081A	1/18/16	01/20/16	4	52.5	139	82.7		%	428558	16176
DCBP (S)	SW8081A	1/18/16	01/20/16	4	50.2	139	60.2		%	428558	16176

NOTE: Reporting limits increased due to nature of the matrix (viscous/dark color extract)

Torrent LABORATORY, INC.

SAMPLE RESULTS

Report prepared for: Seema Barua
Engeo (San Ramon)

Date Received: 01/18/16
Date Reported: 01/28/16

Client Sample ID:	B3 @ 3"	**Lab Sample ID:**	1601092-005A
Project Name/Location:	24765 Hesperian Blvd, Hayward	**Sample Matrix:**	Soil
Project Number:	12684.000.000		
Date/Time Sampled:	01/18/16 / 13:25		

Parameters:	Analysis Method	Prep Date	Date Analyzed	DF	MDL	PQL	Results	Lab Qualifier	Unit	Analytical Batch	Prep Batch
Arsenic	SW6020	1/19/16	01/20/16	5	0.0036	1.0	4.3		mg/Kg	428553	16185
Lead	SW6020	1/19/16	01/20/16	5	0.0040	1.0	31		mg/Kg	428553	16185

Parameters:	Analysis Method	Prep Date	Date Analyzed	DF	MDL	PQL	Results	Lab Qualifier	Unit	Analytical Batch	Prep Batch
The results shown below are reported using their MDL.											
alpha-BHC	SW8081A	1/18/16	01/20/16	4	2.4	8.0	ND		ug/Kg	428558	16176
gamma-BHC	SW8081A	1/18/16	01/20/16	4	2.5	8.0	ND		ug/Kg	428558	16176
beta-BHC	SW8081A	1/18/16	01/20/16	4	2.3	8.0	ND		ug/Kg	428558	16176
delta-BHC	SW8081A	1/18/16	01/20/16	4	1.6	8.0	ND		ug/Kg	428558	16176
Heptachlor	SW8081A	1/18/16	01/20/16	4	3.2	8.0	ND		ug/Kg	428558	16176
Aldrin	SW8081A	1/18/16	01/20/16	4	3.2	8.0	ND		ug/Kg	428558	16176
Heptachlor epoxide	SW8081A	1/18/16	01/20/16	4	1.4	8.0	ND		ug/Kg	428558	16176
gamma-Chlordane	SW8081A	1/18/16	01/20/16	4	3.2	8.0	ND		ug/Kg	428558	16176
alpha-Chlordane	SW8081A	1/18/16	01/20/16	4	3.8	8.0	ND		ug/Kg	428558	16176
Endosulfan I	SW8081A	1/18/16	01/20/16	4	2.6	8.0	ND		ug/Kg	428558	16176
4,4'-DDE	SW8081A	1/18/16	01/20/16	4	2.0	8.0	6.6	J	ug/Kg	428558	16176
Dieldrin	SW8081A	1/18/16	01/20/16	4	2.3	8.0	ND		ug/Kg	428558	16176
Endrin	SW8081A	1/18/16	01/20/16	4	3.4	8.0	ND		ug/Kg	428558	16176
4,4'-DDD	SW8081A	1/18/16	01/20/16	4	3.0	8.0	ND		ug/Kg	428558	16176
Endosulfan II	SW8081A	1/18/16	01/20/16	4	3.3	8.0	ND		ug/Kg	428558	16176
4,4'-DDT	SW8081A	1/18/16	01/20/16	4	2.7	8.0	19		ug/Kg	428558	16176
Endrin aldehyde	SW8081A	1/18/16	01/20/16	4	1.8	8.0	ND		ug/Kg	428558	16176
Endosulfan sulfate	SW8081A	1/18/16	01/20/16	4	2.3	8.0	ND		ug/Kg	428558	16176
Methoxychlor	SW8081A	1/18/16	01/20/16	4	2.5	20	ND		ug/Kg	428558	16176
Endrin Ketone	SW8081A	1/18/16	01/20/16	4	2.3	8.0	ND		ug/Kg	428558	16176
Chlordane	SW8081A	1/18/16	01/20/16	4	41	80	ND		ug/Kg	428558	16176
Toxaphene	SW8081A	1/18/16	01/20/16	4	33	400	ND		ug/Kg	428558	16176
TCMX (S)	SW8081A	1/18/16	01/20/16	4	52.5	139	72.4		%	428558	16176
DCBP (S)	SW8081A	1/18/16	01/20/16	4	50.2	139	60.4		%	428558	16176

NOTE: Reporting limits increased due to nature of the matrix (viscous/dark color extract)

Torrent LABORATORY, INC.

SAMPLE RESULTS

Report prepared for: Seema Barua
Engeo (San Ramon)

Date Received: 01/18/16
Date Reported: 01/28/16

Client Sample ID:	B4 @ 3"	**Lab Sample ID:**	1601092-007A
Project Name/Location:	24765 Hesperian Blvd, Hayward	**Sample Matrix:**	Soil
Project Number:	12684.000.000		
Date/Time Sampled:	01/18/16 / 13:35		

Parameters:	Analysis Method	Prep Date	Date Analyzed	DF	MDL	PQL	Results	Lab Qualifier	Unit	Analytical Batch	Prep Batch
Arsenic	SW6020	1/19/16	01/20/16	5	0.0036	1.0	3.2		mg/Kg	428553	16185

Parameters:	Analysis Method	Prep Date	Date Analyzed	DF	MDL	PQL	Results	Lab Qualifier	Unit	Analytical Batch	Prep Batch
The results shown below are reported using their MDL.											
alpha-BHC	SW8081A	1/18/16	01/20/16	4	2.4	8.0	ND		ug/Kg	428558	16176
gamma-BHC	SW8081A	1/18/16	01/20/16	4	2.5	8.0	ND		ug/Kg	428558	16176
beta-BHC	SW8081A	1/18/16	01/20/16	4	2.3	8.0	ND		ug/Kg	428558	16176
delta-BHC	SW8081A	1/18/16	01/20/16	4	1.6	8.0	ND		ug/Kg	428558	16176
Heptachlor	SW8081A	1/18/16	01/20/16	4	3.2	8.0	ND		ug/Kg	428558	16176
Aldrin	SW8081A	1/18/16	01/20/16	4	3.2	8.0	ND		ug/Kg	428558	16176
Heptachlor epoxide	SW8081A	1/18/16	01/20/16	4	1.4	8.0	ND		ug/Kg	428558	16176
gamma-Chlordane	SW8081A	1/18/16	01/20/16	4	3.2	8.0	ND		ug/Kg	428558	16176
alpha-Chlordane	SW8081A	1/18/16	01/20/16	4	3.8	8.0	ND		ug/Kg	428558	16176
Endosulfan I	SW8081A	1/18/16	01/20/16	4	2.6	8.0	ND		ug/Kg	428558	16176
4,4'-DDE	SW8081A	1/18/16	01/20/16	4	2.0	8.0	14		ug/Kg	428558	16176
Dieldrin	SW8081A	1/18/16	01/20/16	4	2.3	8.0	3.1	J	ug/Kg	428558	16176
Endrin	SW8081A	1/18/16	01/20/16	4	3.4	8.0	ND		ug/Kg	428558	16176
4,4'-DDD	SW8081A	1/18/16	01/20/16	4	3.0	8.0	ND		ug/Kg	428558	16176
Endosulfan II	SW8081A	1/18/16	01/20/16	4	3.3	8.0	ND		ug/Kg	428558	16176
4,4'-DDT	SW8081A	1/18/16	01/20/16	4	2.7	8.0	16		ug/Kg	428558	16176
Endrin aldehyde	SW8081A	1/18/16	01/20/16	4	1.8	8.0	ND		ug/Kg	428558	16176
Endosulfan sulfate	SW8081A	1/18/16	01/20/16	4	2.3	8.0	ND		ug/Kg	428558	16176
Methoxychlor	SW8081A	1/18/16	01/20/16	4	2.5	20	ND		ug/Kg	428558	16176
Endrin Ketone	SW8081A	1/18/16	01/20/16	4	2.3	8.0	ND		ug/Kg	428558	16176
Chlordane	SW8081A	1/18/16	01/20/16	4	41	80	ND		ug/Kg	428558	16176
Toxaphene	SW8081A	1/18/16	01/20/16	4	33	400	ND		ug/Kg	428558	16176
TCMX (S)	SW8081A	1/18/16	01/20/16	4	52.5	139	74.3		%	428558	16176
DCBP (S)	SW8081A	1/18/16	01/20/16	4	50.2	139	93.6		%	428558	16176

NOTE: Reporting limits increased due to nature of the matrix (viscous/dark color extract)

Torrent LABORATORY, INC.

SAMPLE RESULTS

Report prepared for: Seema Barua
Engeo (San Ramon)

Date Received: 01/18/16
Date Reported: 01/28/16

Client Sample ID:	B5	**Lab Sample ID:**	1601092-009A
Project Name/Location:	24765 Hesperian Blvd, Hayward	**Sample Matrix:**	Soil
Project Number:	12684.000.000		
Date/Time Sampled:	01/18/16 / 13:45		

Parameters:	Analysis Method	Prep Date	Date Analyzed	DF	MDL	PQL	Results	Lab Qualifier	Unit	Analytical Batch	Prep Batch
Lead	SW6020	1/19/16	01/20/16	50	0.040	10	130		mg/Kg	428553	16185

Torrent LABORATORY, INC.

SAMPLE RESULTS

Report prepared for: Seema Barua
Engeo (San Ramon)

Date Received: 01/18/16
Date Reported: 01/28/16

Client Sample ID:	B6	**Lab Sample ID:**	1601092-010A
Project Name/Location:	24765 Hesperian Blvd, Hayward	**Sample Matrix:**	Soil
Project Number:	12684.000.000		
Date/Time Sampled:	01/18/16 / 13:50		

Parameters:	Analysis Method	Prep Date	Date Analyzed	DF	MDL	PQL	Results	Lab Qualifier	Unit	Analytical Batch	Prep Batch
Lead	SW6020	1/19/16	01/20/16	50	0.040	10	91		mg/Kg	428553	16185

Torrent LABORATORY, INC.

SAMPLE RESULTS

Report prepared for: Seema Barua
Engeo (San Ramon)

Date Received: 01/18/16
Date Reported: 01/28/16

Client Sample ID:	B7	**Lab Sample ID:**	1601092-011A
Project Name/Location:	24765 Hesperian Blvd, Hayward	**Sample Matrix:**	Soil
Project Number:	12684.000.000		
Date/Time Sampled:	01/18/16 / 13:55		

Parameters:	Analysis Method	Prep Date	Date Analyzed	DF	MDL	PQL	Results	Lab Qualifier	Unit	Analytical Batch	Prep Batch
Lead	SW6020	1/19/16	01/20/16	50	0.040	10	85		mg/Kg	428553	16185

Torrent LABORATORY, INC.

SAMPLE RESULTS

Report prepared for: Seema Barua
Engeo (San Ramon)

Date Received: 01/18/16
Date Reported: 01/28/16

Client Sample ID:	B8	**Lab Sample ID:**	1601092-012A
Project Name/Location:	24765 Hesperian Blvd, Hayward	**Sample Matrix:**	Soil
Project Number:	12684.000.000		
Date/Time Sampled:	01/18/16 / 14:00		

Parameters:	Analysis Method	Prep Date	Date Analyzed	DF	MDL	PQL	Results	Lab Qualifier	Unit	Analytical Batch	Prep Batch
Lead	SW6020	1/19/16	01/20/16	100	0.081	20	530		mg/Kg	428553	16185

Torrent LABORATORY, INC.

MB Summary Report

Work Order:	1601092	**Prep Method:**	3546_OCP	**Prep Date:**	01/18/16	**Prep Batch:**	16176
Matrix:	Soil	**Analytical Method:**	SW8081A	**Analyzed Date:**	01/18/16	**Analytical Batch:**	428536
Units:	ug/Kg						

Parameters	MDL	PQL	Method Blank Conc.	Lab Qualifier
alpha-BHC	0.61	2.0	ND	
gamma-BHC	0.61	2.0	ND	
beta-BHC	0.56	2.0	ND	
delta-BHC	0.40	2.0	ND	
Heptachlor	0.79	2.0	ND	
Aldrin	0.81	2.0	ND	
Heptachlor epoxide	0.36	2.0	ND	
gamma-Chlordane	0.79	2.0	ND	
alpha-Chlordane	0.94	2.0	ND	
Endosulfan I	0.64	2.0	ND	
4,4'-DDE	0.51	2.0	ND	
Dieldrin	0.58	2.0	ND	
Endrin	0.86	2.0	ND	
4,4'-DDD	0.76	2.0	ND	
Endosulfan II	0.82	2.0	ND	
4,4'-DDT	0.67	2.0	ND	
Endrin aldehyde	0.46	2.0	ND	
Endosulfan sulfate	0.58	2.0	ND	
Methoxychlor	0.61	5.0	ND	
Endrin Ketone	0.58	2.0	ND	
Chlordane	10	20	ND	
Toxaphene	8.2	100	ND	
TCMX (S)			99.8	
DCBP (S)			77.8	

Work Order:	1601092	**Prep Method:**	6020S	**Prep Date:**	01/19/16	**Prep Batch:**	16185
Matrix:	Soil	**Analytical Method:**	SW6020	**Analyzed Date:**	01/20/16	**Analytical Batch:**	428553
Units:	mg/Kg						

Parameters	MDL	PQL	Method Blank Conc.	Lab Qualifier
Lead	0.0040	1.0	ND	
Arsenic	0.0036	1.0	0.019	

Torrent LABORATORY, INC.

MB Summary Report

Work Order:	1601092	**Prep Method:**	NA	**Prep Date:**	NA	**Prep Batch:**	NA
Matrix:	Soil	**Analytical Method:**	SW6020	**Analyzed Date:**	01/26/16	**Analytical Batch:**	428607
Units:	mg/Kg						

Parameters	MDL	PQL	Method Blank Conc.	Lab Qualifier	
Lead	0.0040	1.0	0.050		

Torrent LABORATORY, INC.

LCS/LCSD Summary Report

Raw values are used in quality control assessment.

Work Order:	1601092	**Prep Method:**	3546_OCP	**Prep Date:**	01/18/16	**Prep Batch:**	16176
Matrix:	Soil	**Analytical Method:**	SW8081A	**Analyzed Date:**	01/18/16	**Analytical Batch:**	428536
Units:	ug/Kg						

Parameters	MDL	PQL	Method Blank Conc.	Spike Conc.	LCS % Recovery	LCSD % Recovery	LCS/LCSD % RPD	% Recovery Limits	% RPD Limits	Lab Qualifier
gamma-BHC	0.61	2.0	ND	40	99.0	101	1.61	56.9 - 120	30	
Heptachlor	0.79	2.0	ND	40	96.1	99.5	3.52	63.6 - 117	30	
Aldrin	0.81	2.0	ND	40	98.2	99.0	0.780	53 - 123	30	
Dieldrin	0.58	2.0	ND	40	96.8	101	4.03	44 - 130	30	
Endrin	0.86	2.0	ND	40	103	103	0.0908	44.1 - 121	30	
4,4'-DDT	0.67	2.0	ND	40	106	107	0.800	52.8 - 134	30	
TCMX (S)			ND	100	91.7	96.9		52.5 - 139		
DCBP (S)			ND	100	75.8	75.5		50.2 - 139		

Work Order:	1601092	**Prep Method:**	6020S	**Prep Date:**	01/19/16	**Prep Batch:**	16185
Matrix:	Soil	**Analytical Method:**	SW6020	**Analyzed Date:**	01/20/16	**Analytical Batch:**	428553
Units:	mg/Kg						

Parameters	MDL	PQL	Method Blank Conc.	Spike Conc.	LCS % Recovery	LCSD % Recovery	LCS/LCSD % RPD	% Recovery Limits	% RPD Limits	Lab Qualifier
Lead	0.0040	1.0	ND	25	94.9	95.3	1.36	80 - 120	20	
Arsenic	0.0036	1.0	0.019	25	98.0	97.8	0.210	80 - 120	20	

Work Order:	1601092	**Prep Method:**	NA	**Prep Date:**	NA	**Prep Batch:**	NA
Matrix:	Soil	**Analytical Method:**	SW6020	**Analyzed Date:**	01/26/16	**Analytical Batch:**	428607
Units:	mg/Kg						

Parameters	MDL	PQL	Method Blank Conc.	Spike Conc.	LCS % Recovery	LCSD % Recovery	LCS/LCSD % RPD	% Recovery Limits	% RPD Limits	Lab Qualifier
Lead	0.0040	1.0	0.050	25	102	97.8	4.16	80 - 120	20	

Torrent LABORATORY, INC.

MS/MSD Summary Report

Raw values are used in quality control assessment.

Work Order:	1601092	**Prep Method:**	6020S	**Prep Date:**	01/19/16	**Prep Batch:**	16185
Matrix:	**Soil**	**Analytical Method:**	SW6020	**Analyzed Date:**	01/20/16	**Analytical Batch:**	428553
Spiked Sample:	1601092-001A						
Units:	mg/Kg						

Parameters	MDL	PQL	Sample Conc.	Spike Conc.	MS % Recovery	MSD % Recovery	MS/MSD % RPD	% Recovery Limits	% RPD Limits	Lab Qualifier
Arsenic	0.0036	1.0	14	25	94.5	98.4	3.51	75 - 125	20	

Laboratory Qualifiers and Definitions

DEFINITIONS:

Accuracy/Bias (% Recovery) - The closeness of agreement between an observed value and an accepted reference value.
Blank (Method/Preparation Blank) -MB/PB - An analyte-free matrix to which all reagents are added in the same volumes/proportions as used in sample processing. The method blank is used to document contamination resulting from the analytical process.
Duplicate - a field sample and/or laboratory QC sample prepared in duplicate following all of the same processes and procedures used on the original sample (sample duplicate, LCSD, MSD)
Laboratory Control Sample (LCS ad LCSD) - A known matrix spiked with compounds representative of the target analyte(s). This is used to document laboratory performance.
Matrix - the component or substrate that contains the analyte of interest (e.g., - groundwater, sediment, soil, waste water, etc)
Matrix Spike (MS/MSD) - Client sample spiked with identical concentrations of target analyte (s). The spiking occurs prior to the sample preparation and analysis. They are used to document the precision and bias of a method in a given sample matrix.
Method Detection Limit (MDL) - the minimum concentration of a substance that can be measured and reported with a 99% confidence that the analyte concentration is greater than zero
Practical Quantitation Limit (PQL) - a laboratory determined value at 2 to 5 times above the MDL that can be reproduced in a manner that results in a 99% confidence level that the result is both accurate and precise. PQLs reflect all preparation factors and/or dilution factors that have been applied to the sample during the preparation and/or analytical processes.
Precision (%RPD) - The agreement among a set of replicate/duplicate measurements without regard to known value of the replicates
Surrogate (S) or (Surr) - An organic compound which is similar to the target analyte(s) in chemical composition and behavior in the analytical process, but which is not normally found in environmental samples. Surrogates are used in most organic analysis to demonstrate matrix compatibility with the chosen method of analysis
Tentatively Identified Compound (TIC) - A compound not contained within the analytical calibration standards but present in the GCMS library of defined compounds. When the library is searched for an unknown compound, it can frequently give a tentative identification to the compound based on retention time and primary and secondary ion match. TICs are reported as estimates and are candidates for further investigation.
Units: the unit of measure used to express the reported result - **mg/L** and ***mg/Kg*** (equivalent to PPM - parts per million in **liquid** and ***solid***), **ug/L** and ***ug/Kg*** (equivalent to PPB - parts per billion in **liquid** and ***solid***), **ug/m3**, ***mg.m3***, **ppbv** and ***ppmv*** (all units of measure for reporting concentrations in air), **%** (equivalent to 10000 ppm or 1,000,000 ppb), **ug/Wipe** (concentration found on the surface of a single Wipe usually taken over a 100cm2 surface)

LABORATORY QUALIFIERS:

B - Indicates when the anlayte is found in the associated method or preparation blank
D - Surrogate is not recoverable due to the necessary dilution of the sample
E - Indicates the reportable value is outside of the calibration range of the instrument but within the linear range of the instrument (unless otherwise noted) Values reported with an E qualifier should be considered as estimated.
H- Indicates that the recommended holding time for the analyte or compound has been exceeded
J- Indicates a value between the method MDL and PQL and that the reported concentration should be considered as estimated rather the quantitative
NA - Not Analyzed
N/A - Not Applicable
NR - Not recoverable - a matrix spike concentration is not recoverable due to a concentration within the original sample that is greater than four times the spike concentration added
R- The % RPD between a duplicate set of samples is outside of the absolute values established by laboratory control charts
S- Spike recovery is outside of established method and/or laboratory control limits. Further explanation of the use of this qualifier should be included within a case narrative
X -Used to indicate that a value based on pattern identification is within the pattern range but not typical of the pattern found in standards. Further explanation may or may not be provided within the sample footnote and/or the case narrative.

Sample Receipt Checklist

Client Name: Engeo (San Ramon)

Project Name: 24765 Hesperian Blvd, Hayward

Work Order No.: 1601092

Date and Time Received: 1/18/2016 15:55

Received By: pd

Physically Logged By: ldi

Checklist Completed By: ldi

Carrier Name: Client Drop Off

Chain of Custody (COC) Information

Chain of custody present?	Yes
Chain of custody signed when relinquished and received?	Yes
Chain of custody agrees with sample labels?	Yes
Custody seals intact on sample bottles?	Not Present

Sample Receipt Information

Custody seals intact on shipping container/cooler?	Not Present
Shipping Container/Cooler In Good Condition?	Yes
Samples in proper container/bottle?	Yes
Samples containers intact?	Yes
Sufficient sample volume for indicated test?	Yes

Sample Preservation and Hold Time (HT) Information

All samples received within holding time?	Yes			
Container/Temp Blank temperature in compliance?	No	Temperature:	15	°C
Water-VOA vials have zero headspace?	No VOA vials submitted			
Water-pH acceptable upon receipt?	N/A			

pH Checked by: n/a

pH Adjusted by: n/a

Login Summary Report

Client ID: TL5123 Engeo (San Ramon)
Project Name: 24765 Hesperian Blvd, Hayward
Project # : 12684.000.000
Report Due Date: 1/28/2016

QC Level:
TAT Requested: 3 day:25
Date Received: 1/18/2016
Time Received: 15:55

Comments:

Work Order # : ***1601092***

WO Sample ID	Client Sample ID	Collection Date/Time	Matrix	Scheduled Disposal	Sample On Hold	Test On Hold	Requested Tests	Subbed
1601092-001A	B1 @ 4"	01/18/16 13:05	Soil	07/16/16			S_6020Lead S_6020As/Pb S_8081AOCP	
Sample Note:	Sample-001A to--008A / As only by 6020 and -009A to 12A for Lead by 6020.Samples 002, 004, 006, 008 on hold pending results of initial analyses.							
1601092-002A	B1 @ 1'	01/18/16 13:10	Soil	07/16/16			Hold Samples	
1601092-003A	B2 @ 5"	01/18/16 13:15	Soil	07/16/16			S_6020As/Pb S_8081AOCP	
1601092-004A	B2 @ 1'	01/18/16 13:20	Soil	07/16/16			Hold Samples	
1601092-005A	B3 @ 3"	01/18/16 13:25	Soil	07/16/16			S_6020As/Pb S_8081AOCP	
1601092-006A	B3 @ 1'	01/18/16 13:30	Soil	07/16/16			Hold Samples	
1601092-007A	B4 @ 3"	01/18/16 13:35	Soil	07/16/16			S_6020As/Pb S_8081AOCP	
1601092-008A	B4 @ 1'	01/18/16 13:40	Soil	07/16/16			Hold Samples	
1601092-009A	B5	01/18/16 13:45	Soil	07/16/16			S_6020As/Pb	
1601092-010A	B6	01/18/16 13:50	Soil	07/16/16			S_6020As/Pb	
1601092-011A	B7	01/18/16 13:55	Soil	07/16/16			S_6020As/Pb	
1601092-012A	B8	01/18/16 14:00	Soil	07/16/16			S_6020As/Pb	

Torrent LABORATORY, INC.

CHAIN OF CUSTODY RECORD

1601092

PROJECT NUMBER: 12684.000 000
PROJECT NAME: 24765 Hesperian Blvd, Hayward
SAMPLED BY: (SIGNATURE/PRINT) Seema Barua
PROJECT MANAGER: (SIGNATURE/PRINT) Seema Barua
ROUTING: E-MAIL sbarua@engeo.com HARD COPY

SAMPLE NUMBER	DATE	TIME	MATRIX	NUMBER OF CONTAINERS	CONTAINER SIZE	PRESERVATIVE	Pesticides 8081A	Total Arsenic 6020	Total Lead 6020													REMARKS REQUIRED DETECTION LIMITS
B1@4"	1/18/16	1:05	soil	1	4oz jar	NA/ICE	X	X							-001A							
B1@1'	1/18/16	1:10	soil	1	4oz jar	NA/ICE	X	X							-002A							keep on hold
B2@5"	1/18/16	1:15	soil	1	4oz jar	NA/ICE	X	X							-003A							
B2@1'	1/18/16	1:20	soil	1	4oz jar	NA/ICE	X	X							-004A							keep on hold
B3@3"	1/18/16	1:25	soil	1	4oz jar	NA/ICE	X	X							-005A							
B3@1'	1/18/16	1:30	soil	1	4oz jar	NA/ICE	X	X							-006A							keep on hold
B4@3"	1/18/16	1:35	soil	1	4oz jar	NA/ICE	X	X							-007A							
B4@1'	1/18/16	1:40	soil	1	4oz jar	NA/ICE	X	X							-008A							keep or hold.
B5	1/18/16	1:45	soil	1	4oz jar	NA/ICE			X						-009A							
B6	1/18/16	1:50	soil	1	4oz jar	NA/ICE			X						-010A							
B7	1/18/16	1:55	soil	1	4oz jar	NA/ICE			X						-011A							
B8	1/18/16	2:00	soil	1	4oz jar	NA/ICE			X						-012A							

RELINQUISHED BY: (SIGNATURE)	DATE/TIME	RECEIVED BY: (SIGNATURE)	RELINQUISHED BY: (SIGNATURE)	DATE/TIME	RECEIVED BY: (SIGNATURE)
	1/18 3:55				
RELINQUISHED BY: (SIGNATURE)	DATE/TIME	RECEIVED BY: (SIGNATURE)	RELINQUISHED BY: (SIGNATURE)	DATE/TIME	RECEIVED BY: (SIGNATURE)
RELINQUISHED BY: (SIGNATURE)	DATE/TIME	RECEIVED FOR LABORATORY BY: (SIGNATURE)	DATE/TIME	REMARKS	
				- Standard TAT - Need results by 1/27 - Test samples @ 1' only if detected	

DISTRIBUTION: ORIGINAL ACCOMPANIES SHIPMENT; COPY TO PROJECT FIELD FILES

15° C

ENGEO INCORPORATED

2010 CROW CANYON PLACE SUITE 250
SAN RAMON, CALIFORNIA 94583
(925) 866-9000 FAX (925) 866-0199
WWW.ENGEO.COM

Change Order

Work Order: 1601092 **Serial #:** CO16-0026 **Print Date:** 1/25/2016

Project Name: 24765 Hesperian Blvd, Hayward

Client: Engeo (San Ramon) **Requested By:** Seema Barua

	Requested Date	Requested Time	Extended Price
Additional Test - 6020 Pb for sample 001A; STD 3 day TAT	1/25/2016	3:45:00PM	

APPENDIX B

Final Visual Inspection Report

12684.000.000
February 3, 2016

January 18, 2016

Ms. Seema Barua
ENGEO Inc.
2010 Crow Canyon Place
Suite #250
San Ramon, CA 94583

Subject: **Visual Assessment for Possible Asbestos and Lead Containing Building Materials Located at:**
24765 Hesperian Boulevard, Hayward, CA 94545
KELLCO JOB #1601-08

Dear Ms. Barua,

On Monday, January 18, 2016, KELLCO conducted a walkthrough of the above subject property located in Hayward, California. The purpose of this walkthrough was to visually identify suspect asbestos and lead containing building materials and give a budgetary estimate for asbestos and lead abatement. This property was built in 1922 at a time when asbestos and lead was used. There have been several renovations done to this property to date.

KELLCO concentrated on the suspect asbestos containing building materials which you will find in the underlying tables along with estimated square footages and projected abatement costs if 100% of the materials contained asbestos and lead which is extremely unlikely.

The more realistic estimate was based on if a half the materials contained asbestos and lead, which in the opinion of KELLCO Services this estimate would still be considered on the high side. That estimate for abatement would be around **$28,000.00**

Please find the attached table giving a break down for asbestos and lead abatement. This does **not** constitute a National Emission Standards for Hazardous Air Pollutants (NESHAP) Compliant asbestos survey and **cannot** be used for demolition of any structure.

The estimated costs associated with the main house are**:**

Item	Description	Estimated Quantity	Multiplier	Amount
Estimated Asbestos Abatement Costs	Exterior Stucco	~3,500 sq./ft.	$3.50 per sq./ft.	$12,250.00
Estimated Asbestos Abatement Costs	Roof Tar & Gravel	~2,500 sq./ft.	$1.50 per sq./ft.	$3,750.00

Item	Description	Estimated Quantity	Multiplier	Amount
Estimated Asbestos Abatement Costs	Interior Lath & Plaster	~7,200 sq./ft.	$2.50 per sq./ft.	$18,000.00
Estimated Asbestos Abatement Costs	Interior Gypsum Wallboard	~1,800 sq./ft.	$2.50 per sq./ft.	$4,500.00
Estimated Asbestos Abatement Costs	Window Putty	~450 LF	$3.00 per sq./ft.	$1,350.00
Estimated Asbestos Abatement Costs	Thermal Systems Insulation on Heating System + Water Pipes	~300 LF	$7.50 per LF	$2,250.00
Estimated Asbestos Abatement Costs	Wiring	~1,200 LF	$1.50 per LF	$1,800.00
Estimated Asbestos Abatement Costs	Roofing on Garage	~900 sq./ft.	$1.50 per sq./ft.	$1,350.00
Estimated Lead Abatement Costs	Lead Paint	N/A	N/A	$7,500.00
			Total =	**$52,750.00**

This is just a budgetary estimate based the current rates for asbestos and lead abatement. KELLCO strongly recommends a NESHAP complaint asbestos and lead demolition survey be completed prior to any demolition work. By testing all areas it will have a significant impact in reducing the asbestos and lead abatement costs.

If you have any questions or concerns regarding this estimate, please do not hesitate to contact me at (510) 786-9751.

Sincerely,

KELLCO Services, Inc.

Tim Cannard
Vice President

3137 Diablo Avenue • Hayward, CA 94545-2701• (510) 786-9751 • fax (510) 786-9625
http://www.kellco.com email: mailbox3137@kellco.co

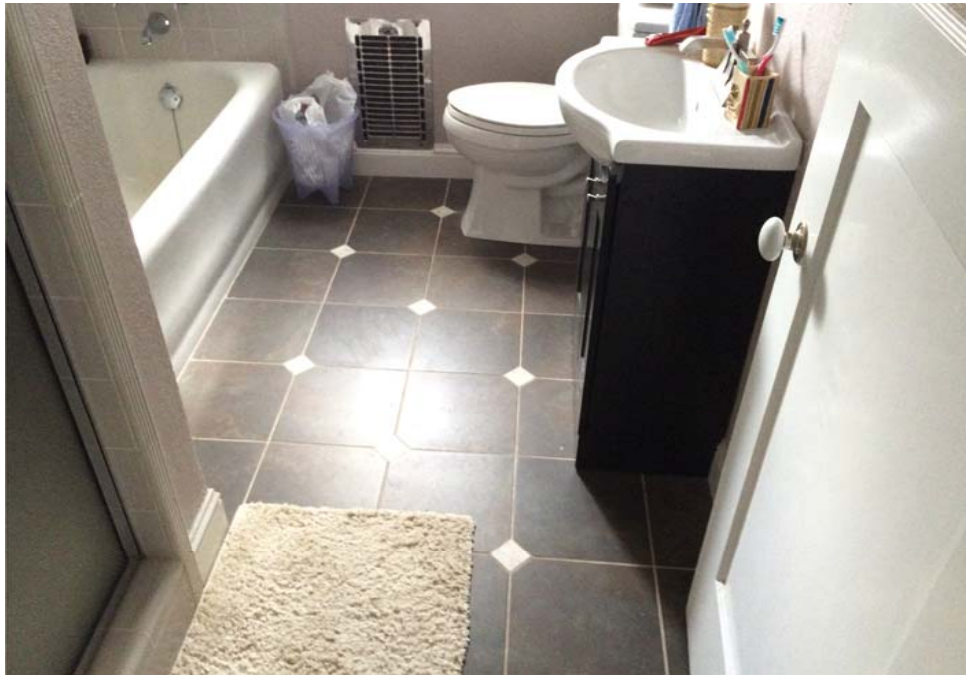

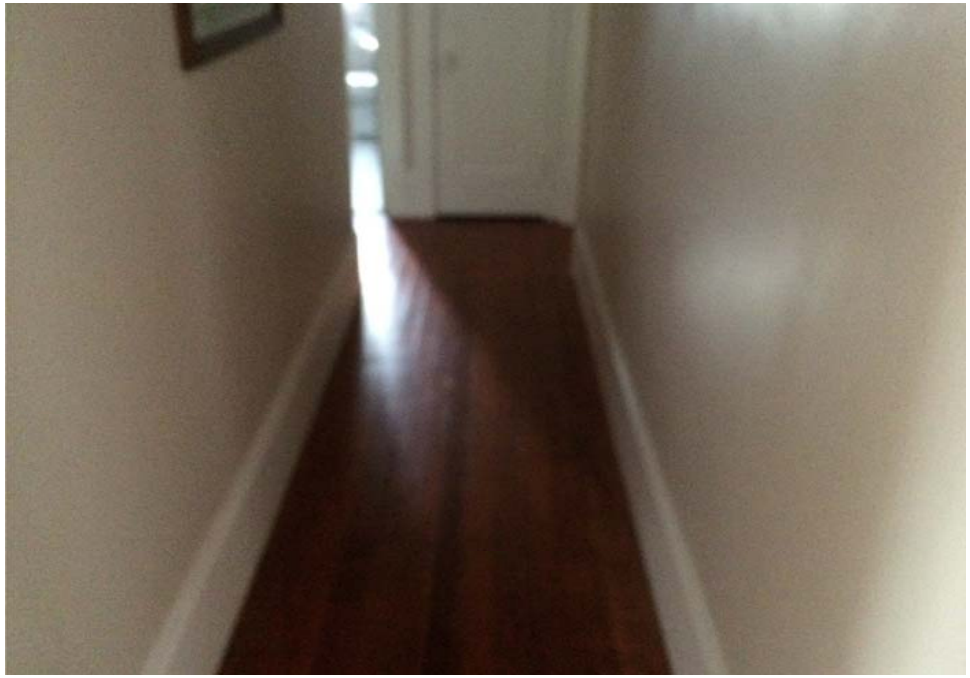

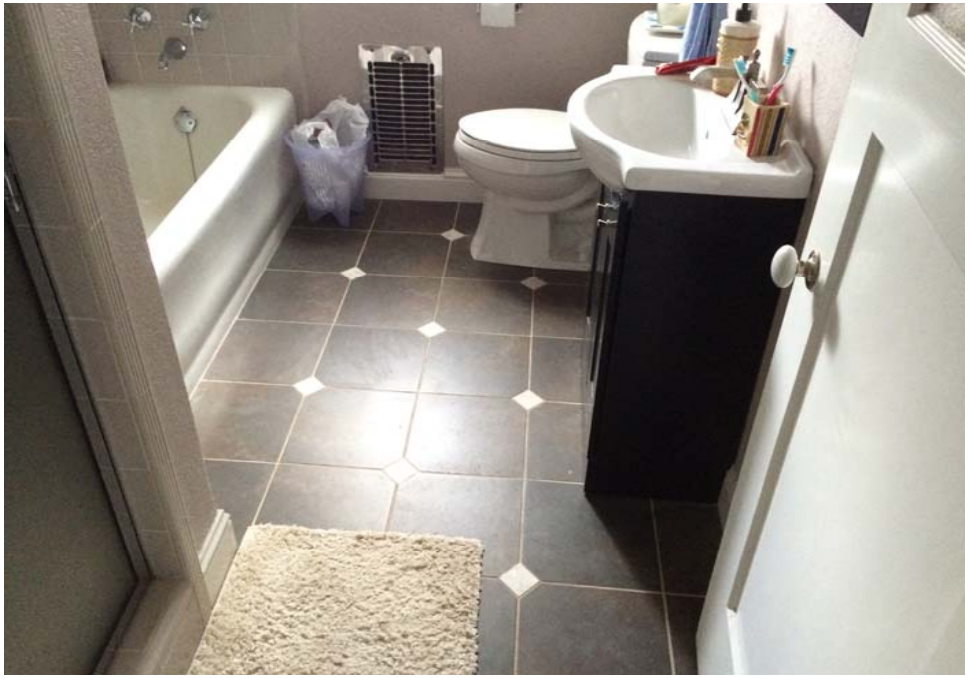

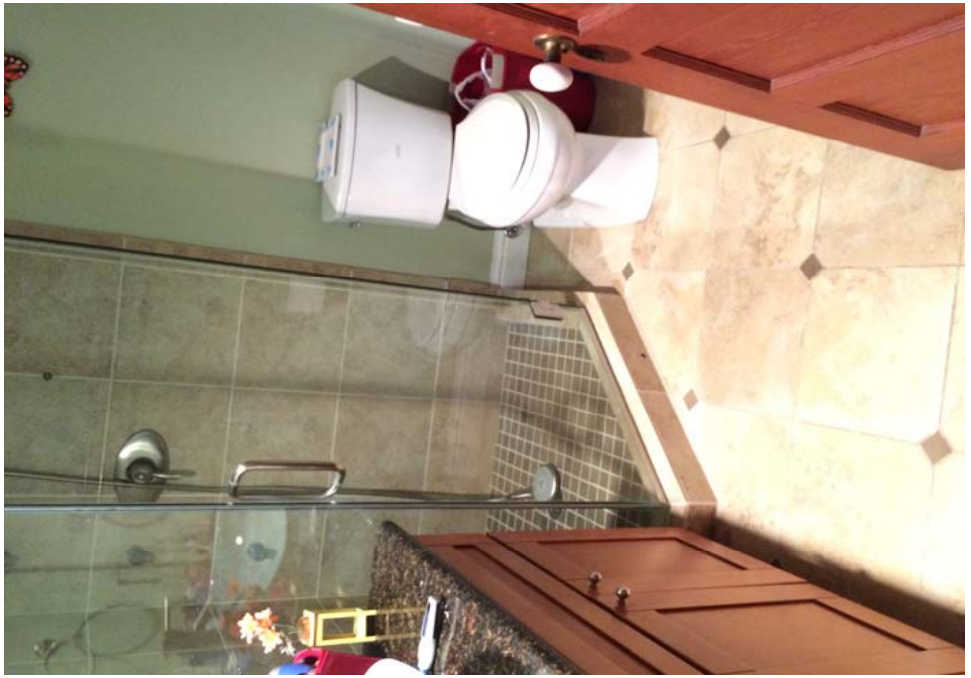

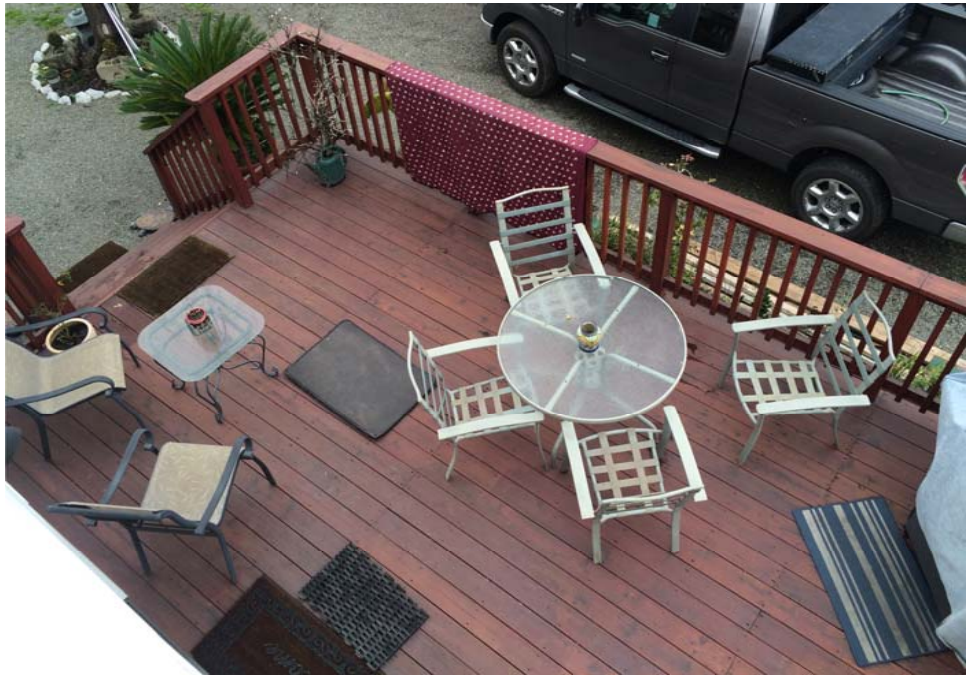

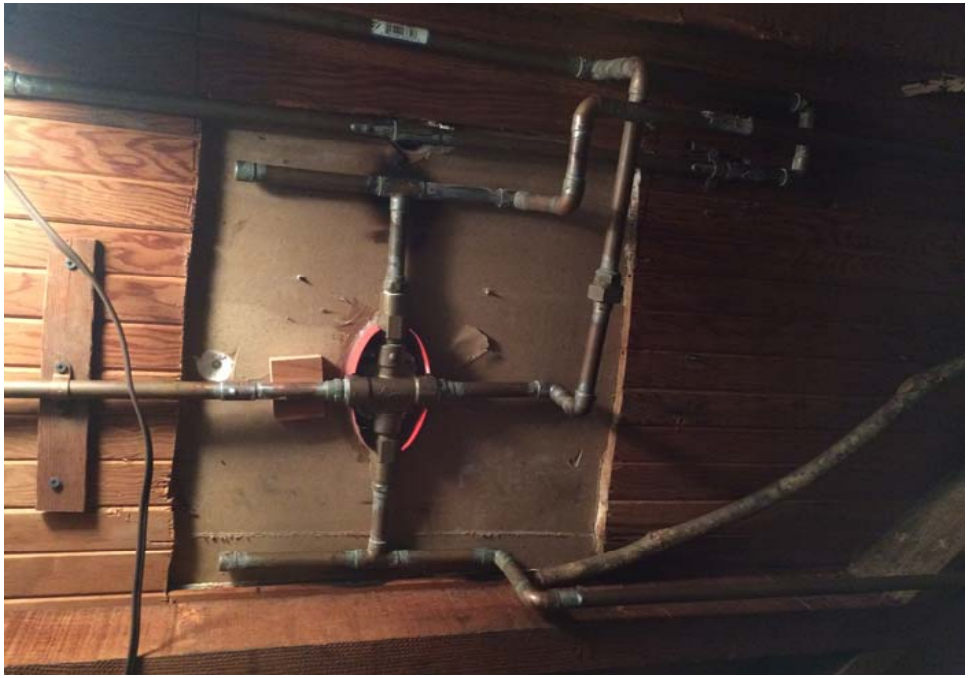

G-E FLUORESCENT

APPENDIX D-3
SOIL MANAGEMENT PLAN

Project No.
12684.000.000

February 22, 2016

Mr. John Treble
Three Cedars, LLC
1201 Howard Avenue, Suite 206
Burlingame, CA 94010

Subject: 24765 Hesperian Boulevard
Hayward, California

SOIL MANAGEMENT PLAN

References:
1. ENGEO; Phase I Environmental Site Assessment (Draft), 24765 Hesperian Boulevard, Hayward, California, December 21, 2015; Project No. 12684.000.000

2. ENGEO; Phase II Environmental Site Assessment and Visual Lead-Asbestos Survey, 24765 Hesperian Boulevard, Hayward, California, February 3, 2016; Project No. 12684.000.000

Dear Mr. Treble:

We are pleased to provide a soil management plan (SMP) for use during the planned development at the subject site in Hayward, California (Property). The primary objective of this SMP is to provide protocols for the excavation and management of impacted soil that might be encountered during grading activities at the Property.

BACKGROUND

The Property at 24765 Hesperian Boulevard in Hayward, California (Figure 1) consists of a two-story residential building with a separate garage structure, open grass areas, shrubs and trees. Review of historical records indicates that the Property has been occupied by the existing structures since at least 1939.

The referenced ENGEO assessments and supplemental site characterization of the Property identified areas of impacted soil likely from past lead paint use on the structures (Figure 2). The supplemental site characterization was performed to further delineate the vertical and lateral extend of the soil impacts. These areas will be excavated with confirmation sampling and laboratory undertake to check that the soil containing elevated lead levels has been removed. The reported lead concentrations for the samples collected during the referenced ENGEO assessments and supplemental site characterization are summarized in Appendix A.

SCOPE OF WORK

The SMP includes protocols for the characterization and handling of excavated soil that has been impacted with metals from past use of the Property. The impacts are found at shallow depths and will be excavated during the planned site improvement operations.

SOIL MANAGEMENT

Construction Activities

Field Monitoring

ENGEO will be providing as-needed testing and observation services during excavation work. Soil encountered during construction activities will be observed for discoloration/staining or olfactory evidence of contaminant impacts. In addition, a Photoionization Detector (PID) will be available for use as necessary to further screen soils for potential contaminants, as well as check ambient air during the excavation work. If considered necessary, the locations of air monitoring will be field-adjusted based on potential access and safety limitations, but will commonly include the excavation area, along with the perimeter of the excavation. PID readings will generally be taken whenever suspect material is encountered.

Health and Safety Plan

The initial Personnel Protection Equipment (PPE) will be Level D (modified) which includes safety glasses, hard hat, steel-toed boots, gloves, hearing protection and high visibility vests. In the unlikely event significant unforeseen environmental conditions are discovered, work will stop and Three Cedars, LLC will be contacted.

Soil Excavation and Stockpile Management

Impacted soils will be excavated, stockpiled onsite, covered with 10-mil plastic sheeting and secured to prevent dust or runoff during storm events. It is anticipated that the initial excavation areas will be total about 70 cubic yards in the northeast portion of the Property and approximately 110 cubic yards beneath and in the vicinity of the existing house. These volumes are estimated using an excavation depth of 6 inches. The exact dimensions will be determined in the field during excavation activities. Appropriate dust control and stormwater best management practices (BMPs) should be implemented during the soil mitigation activities.

For excavation, we estimate $3 to $4 per yard, based on the contractor used. Disposal services will generally cost approximately $40 per ton for non-hazardous material and $120 per ton for hazardous material. For disposal, soil is determined to be non-hazardous or hazardous based on the soluble threshold limit concentrations (STLC).

Efforts should be made to segregate the obviously impacted soil from the non impacted soil. Separate stockpiles will need to be maintained as appropriate. The evidence of soil impacts should be documented by confirmation soil sampling and laboratory testing.

The soil stockpiles will be profiled in accordance with the relevant regulations and the receiving facility's requirements. The specific laboratory profile will be determined at the completion of the excavation activities based on the requirements of the offsite landfill or receiving facility; however, it is anticipated as a minimum, the stockpile samples will be analyzed for CAM 17 Metals (EPA 6010B).

Confirmation Sampling

Where the currently known lead impacted soil is identified, the soil will be removed with discrete soil samples recovered from the base and from each of the sidewalls of the excavation for laboratory testing to check for lead (EPA 6010B). If the confirmation samples report concentrations exceeding applicable residential screening levels, additional material will be excavated with subsequent confirmation sampling and testing. The process will continue until concentrations are below residential screening levels.

Soil samples will be retrieved using a hand sampler with 2 inch by 6 inch stainless steel liners. During sampling, retrieved soils will be screened for visual and olfactory evidence of impact as well as with a photoionization detector (PID).

The sample liners will be sealed using Teflon® sheets secured by tight-fitting plastic end caps. Upon collection, a label will be placed on the sample including a unique sample number, sample location, time/date collected, and the sampler's identification. The soil samples will be placed in an ice-cooled chest and submitted under documented chain-of-custody to a State-certified testing laboratory.

Groundwater

Groundwater is not expected to be encountered during the field work. Based on available information and ENGEO's experience near the Property, the groundwater table is approximately 15 to 20 feet below the existing ground surface.

In the unlikely event impacted groundwater is encountered, the ENGEO environmental field representative will collect a 'grab' groundwater sample. Groundwater samples will be placed in laboratory-provided glassware. Upon collection of the water sample, a label will be placed on each container indicating the sample ID, date and time of collection, and the sampler signature. The containers will be placed in an ice-cooled chest for delivery under documented chain-of-custody to a State-certified laboratory for analysis to check for lead.

FINAL REMOVAL ACTION REPORT

Upon completion of the soil excavation, confirmation sampling and backfill, we will prepare a final report documenting work performed. The report will include details regarding soil excavation, sampling, and offsite disposal documentation.

This Soil Management Plan includes the actions and protocols required for the excavation and management of impacted soil. Excavation may be conducted during the grading process. Excavated soil can be potentially encapsulated under onsite street sections, rather than off-hauled. We can further discuss this option with your office at your convenience.

We look forward to working with you on this project. If you have any questions on any portion of the soil management plan, please call and we will be glad to discuss them with you.

Sincerely,

ENGEO Incorporated

Seema Barua, EIT

Brian Flaherty, CHG

Attachments: Figure 1 – Vicinity Map
Figure 2 – Site Plan
Appendix A

FIGURES

Figure 1 – Vicinity Map
Figure 2 – Site Plan

COPYRIGHT © 2016 BY ENGEO INCORPORATED. THIS DOCUMENT MAY NOT BE REPRODUCED IN WHOLE OR IN PART BY ANY MEANS WHATSOEVER, NOR MAY IT BE QUOTED OR EXCERPTED WITHOUT THE EXPRESS WRITTEN CONSENT OF ENGEO INCORPORATED.

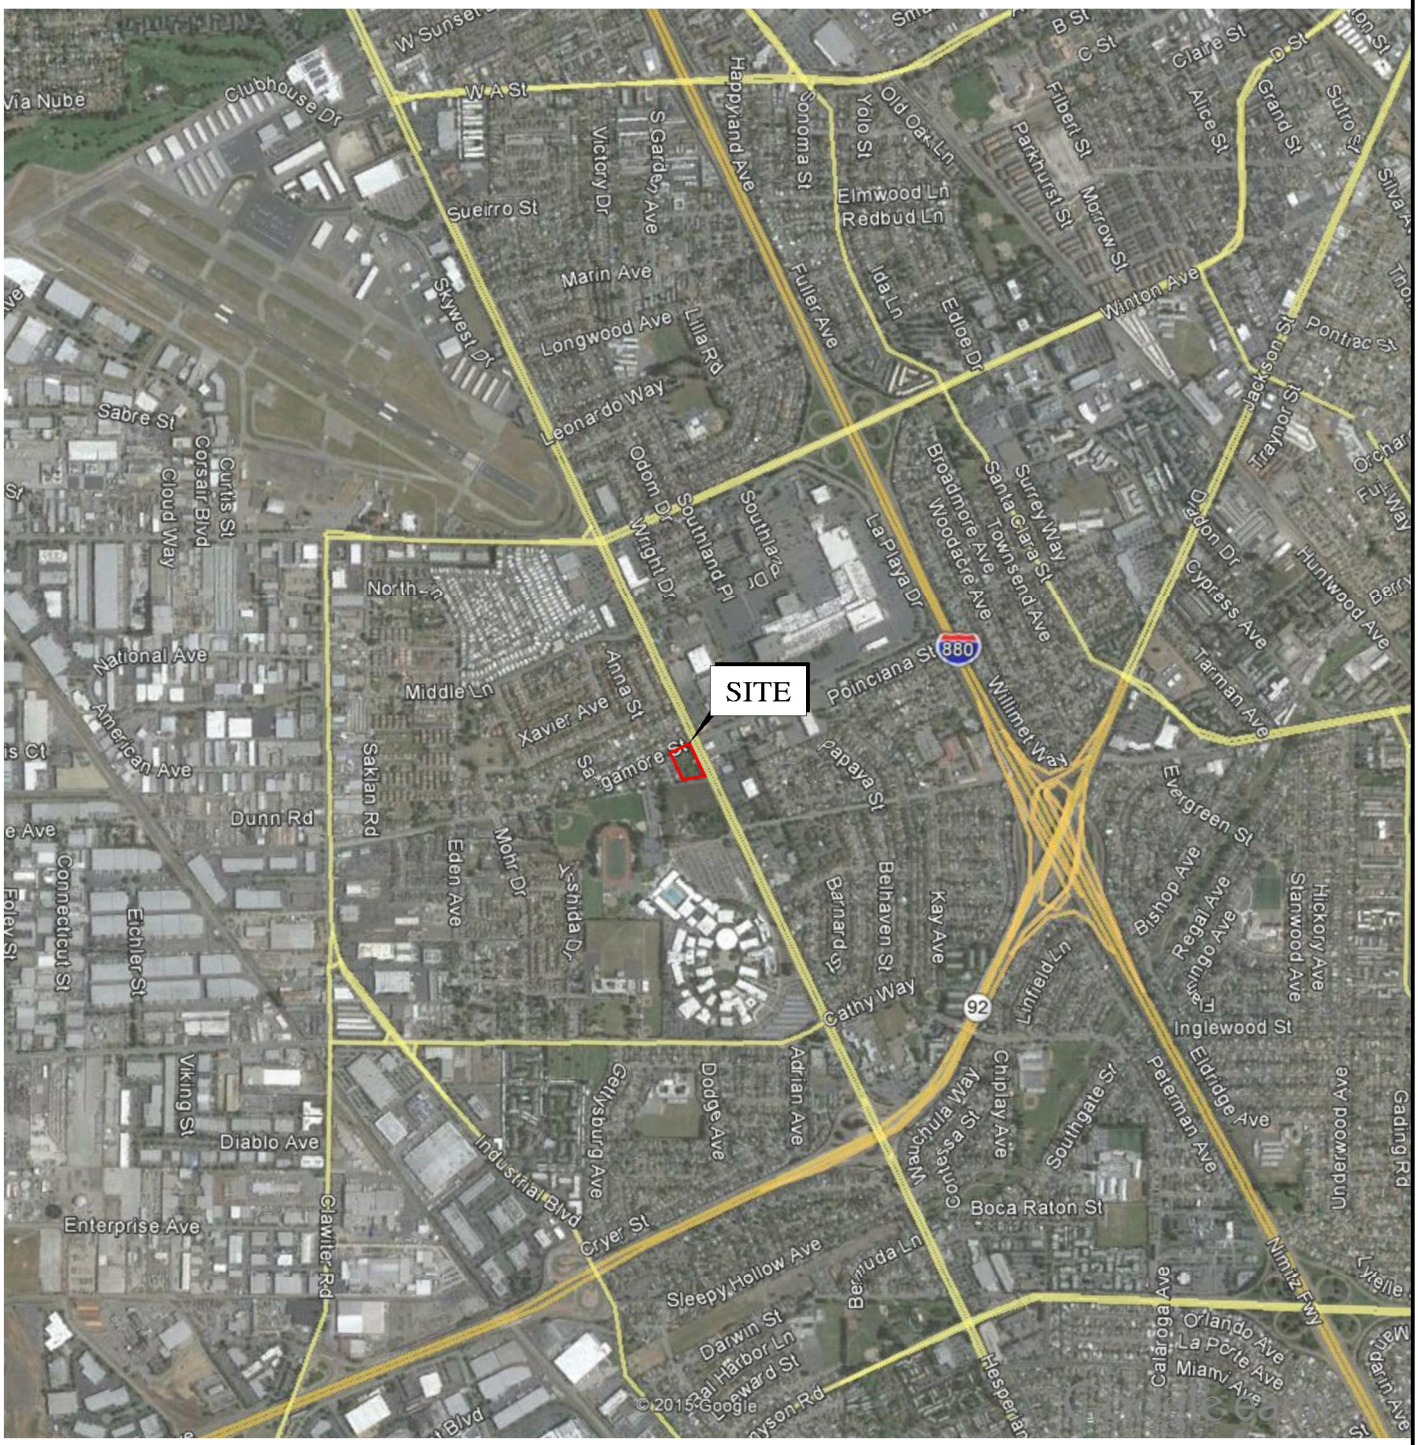

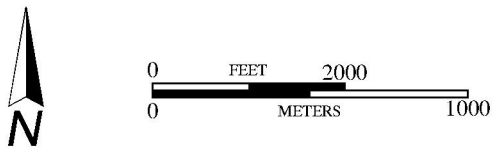

BASE MAP SOURCE: GOOGLE EARTH MAPPING SERVICE

ENGEO
Expect Excellence

VICINITY MAP

24765 HESPERIAN BOULEVARD

HAYWARD, CALIFORNIA

PROJECT NO.: 12684.000.000		FIGURE NO. 1
SCALE: AS SHOWN		
DRAWN BY: SRP	CHECKED BY: BF	

G:\Drafting\DRAFTING2_Dwg_10000 to 12999\12684\000\ESA-0216\12684000000-ESA-1-Vicinitymap-0216.dwg Plot Date: 2-19-16 llee

ORIGINAL FIGURE PRINTED IN COLOR

© 2016 BY ENGEO INCORPORATED. THIS DOCUMENT MAY NOT BE REPRODUCED IN WHOLE OR IN PART BY ANY MEANS WHATSOEVER, NOR MAY IT BE QUOTED OR EXCERPTED WITHOUT THE EXPRESS WRITTEN CONSENT OF ENGEO INCORPORATED.

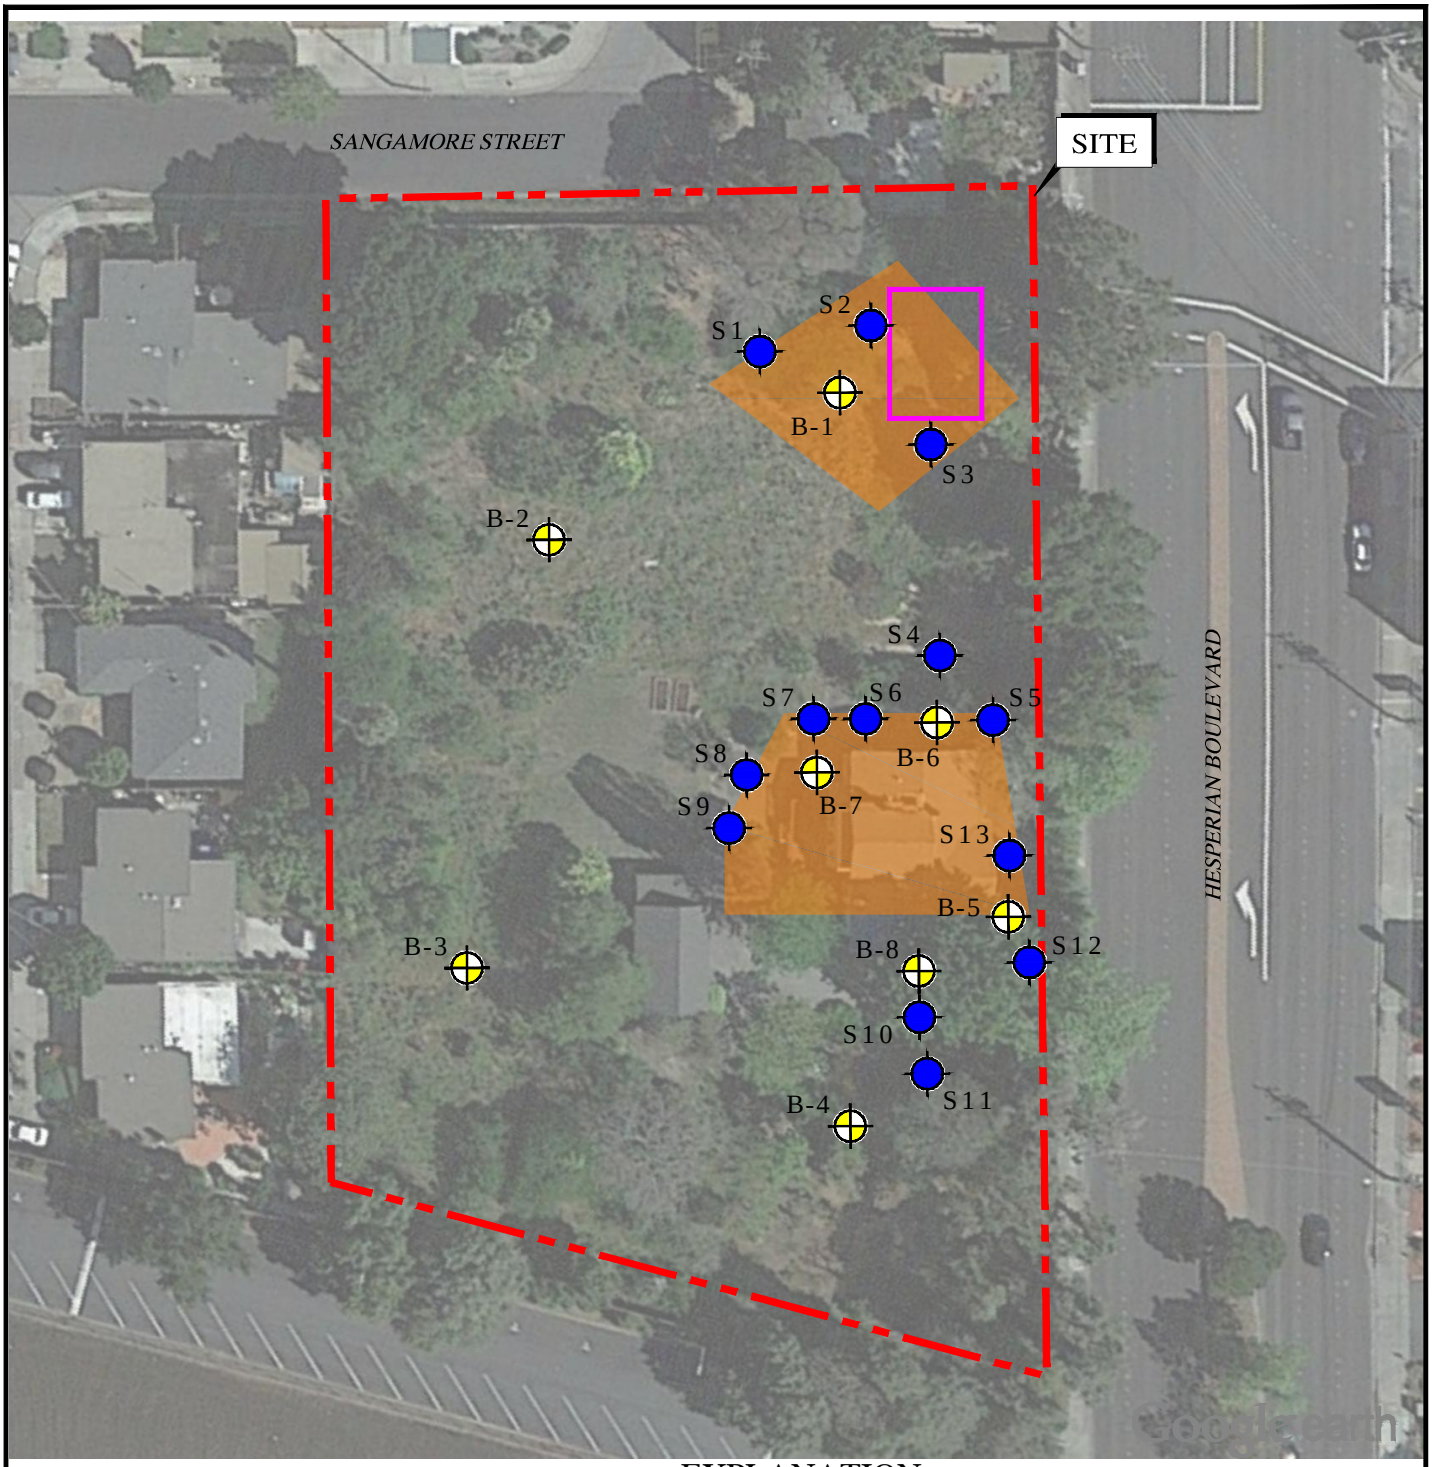

N

0 FEET 60

0 METERS 30

EXPLANATION

ALL LOCATIONS ARE APPROXIMATE

- B-8 — SOIL SAMPLE (ENGEO, 2016)
- S12 — SUPPLEMENTAL SOIL SAMPLE (ENGEO, 2016)
- FORMER RESIDENTIAL STRUCTURE
- AREAS OF EXCAVATION

BASE MAP SOURCE: GOOGLE EARTH MAPPING SERVICE

ENGEO Expect Excellence

SITE PLAN

24765 HESPERIAN BOULEVARD

HAYWARD, CALIFORNIA

PROJECT NO.: 12684.000.000		FIGURE NO. 2
SCALE: AS SHOWN		
DRAWN BY: SRP	CHECKED BY: RB	

C:\Users\llee\appdata\local\temp\AcPublish_5220\12684000000-ESA-2-SitePlan-0216.dwg Plot Date: 2-19-16 llee

ORIGINAL FIGURE PRINTED IN COLOR

APPENDIX A

Table A
Laboratory Analysis Report

TABLE A -
SUMMARY OF SOIL ANALYTICAL DATA

SAMPLE	DATE	DEPTH	SAMPLE TYPE	Metals
				Lead
		(in.)		mg/kg
EPA Region 9 2015 RSLs[1]				80[2]
B1@4"	1/18/2016	4	Discrete	190
B2@1'	2/9/2016	12	Discrete	15
B3@3"	1/18/2016	3	Discrete	31
B4@1'	2/9/2016	12	Discrete	11
B5	1/18/2016	3	Discrete	130
B6	1/18/2016	3	Discrete	91
B7	1/18/2016	3	Discrete	85
B8	1/18/2016	3	Discrete	530
S1@4"	2/9/2016	4	Discrete	160
S1@1'	2/9/2016	12	Discrete	59
S2@4"	2/9/2016	4	Discrete	240
S2@1'	2/9/2016	12	Discrete	56
S3@4"	2/9/2016	4	Discrete	190
S3@1'	2/9/2016	12	Discrete	200
S4@4"	2/9/2016	4	Discrete	62
S4@1'	2/9/2016	12	Discrete	9.8
S5@4"	2/9/2016	4	Discrete	110
S5@1'	2/9/2016	12	Discrete	8.9
S6@4"	2/9/2016	4	Discrete	140
S6@1'	2/9/2016	12	Discrete	9.2
S7@4"	2/9/2016	4	Discrete	96
S7@1'	2/9/2016	12	Discrete	14
S8@4"	2/9/2016	4	Discrete	120
S8@1'	2/9/2016	12	Discrete	11
S9@4"	2/9/2016	4	Discrete	150
S9@1'	2/9/2016	12	Discrete	49
S10@3"	2/9/2016	3	Discrete	63
S10@1'	2/9/2016	12	Discrete	8.7
S11@3"	2/9/2016	3	Discrete	32
S11@1'	2/9/2016	12	Discrete	11
S12@4"	2/9/2016	4	Discrete	69
S12@1'	2/9/2016	12	Discrete	14
S13@4"	2/9/2016	4	Discrete	130
S13@1'	2/9/2016	12	Discrete	11

Notes:
N/A = not applicable
ND = not detected
NA = not analyzed

[1] EPA Region 9 Regional Screening Levels (RSLs) for resiedntial soil, November 2015

[2] California Department of Toxic Substances (DTSC) Human and Ecological Risk Office (HERO); HERO HHRA Note Number: 3, DTSC-modified Screening Levels (DTSC-SLs); May, 2015

Engeo (San Ramon)
2010 Crow Canyon Place,#250
San Ramon, California 94583
Tel: (925) 866-9000
Fax: (925) 866-0199

RE: 24765 Hesperian Blvd, Hayward

Work Order No.: 1602045

Dear Seema Barua:

Torrent Laboratory, Inc. received 19 sample(s) on February 09, 2016 for the analyses presented in the following Report.

All data for associated QC met EPA or laboratory specification(s) except where noted in the case narrative.

Torrent Laboratory, Inc. is certified by the State of California, ELAP #1991. If you have any questions regarding these test results, please feel free to contact the Project Management Team at (408)263-5258; ext 204.

Patti Sandrock
QA Officer

February 12, 2016
Date

Date: 2/12/2016

Client: Engeo (San Ramon)

Project: 24765 Hesperian Blvd, Hayward

Work Order: 1602045

CASE NARRATIVE

No issues encountered with the receiving, preparation, analysis or reporting of the results associated with this work order.

Unless otherwise indicated in the following narrative, no results have been method and/or field blank corrected.

Reported results relate only to the items/samples tested by the laboratory.

This report shall not be reproduced, except in full, without the written approval of Torrent Analytical, Inc.

Torrent LABORATORY, INC.

Sample Result Summary

Report prepared for: Seema Barua
Engeo (San Ramon)

Date Received: 02/09/16
Date Reported: 02/12/16

S1 @ 4" 1602045-001

Parameters:	Analysis Method	DF	MDL	PQL	Results	Unit
Lead	SW6010B	1	0.13	1.0	160	mg/Kg

S1 @ 1' 1602045-002

Parameters:	Analysis Method	DF	MDL	PQL	Results	Unit
Lead	SW6010B	1	0.13	1.0	59	mg/Kg

S2 @ 4" 1602045-003

Parameters:	Analysis Method	DF	MDL	PQL	Results	Unit
Lead	SW6010B	1	0.13	1.0	240	mg/Kg

S2 @ 1' 1602045-004

Parameters:	Analysis Method	DF	MDL	PQL	Results	Unit
Lead	SW6010B	1	0.13	1.0	56	mg/Kg

S3 @ 4" 1602045-005

Parameters:	Analysis Method	DF	MDL	PQL	Results	Unit
Lead	SW6010B	1	0.13	1.0	190	mg/Kg

S3 @ 1' 1602045-006

Parameters:	Analysis Method	DF	MDL	PQL	Results	Unit
Lead	SW6010B	1	0.13	1.0	200	mg/Kg

S4 @ 4" 1602045-007

Parameters:	Analysis Method	DF	MDL	PQL	Results	Unit
Lead	SW6010B	1	0.13	1.0	62	mg/Kg

Torrent LABORATORY, INC.

Sample Result Summary

Report prepared for: Seema Barua
Engeo (San Ramon)

Date Received: 02/09/16
Date Reported: 02/12/16

S4 @ 1' 1602045-008

Parameters:	Analysis Method	DF	MDL	PQL	Results	Unit
Lead	SW6010B	1	0.13	1.0	9.8	mg/Kg

S5 @ 4" 1602045-009

Parameters:	Analysis Method	DF	MDL	PQL	Results	Unit
Lead	SW6010B	1	0.13	1.0	110	mg/Kg

S5 @ 1' 1602045-010

Parameters:	Analysis Method	DF	MDL	PQL	Results	Unit
Lead	SW6010B	1	0.13	1.0	8.9	mg/Kg

S6 @ 4" 1602045-011

Parameters:	Analysis Method	DF	MDL	PQL	Results	Unit
Lead	SW6010B	1	0.13	1.0	140	mg/Kg

S6 @ 1' 1602045-012

Parameters:	Analysis Method	DF	MDL	PQL	Results	Unit
Lead	SW6010B	1	0.13	1.0	9.2	mg/Kg

S7 @ 4" 1602045-013

Parameters:	Analysis Method	DF	MDL	PQL	Results	Unit
Lead	SW6010B	1	0.13	1.0	96	mg/Kg

S7 @ 1' 1602045-014

Parameters:	Analysis Method	DF	MDL	PQL	Results	Unit
Lead	SW6010B	1	0.13	1.0	14	mg/Kg

Torrent LABORATORY, INC.

Sample Result Summary

Report prepared for: Seema Barua
Engeo (San Ramon)

Date Received: 02/09/16
Date Reported: 02/12/16

S8 @ 4" 1602045-015

Parameters:	Analysis Method	DF	MDL	PQL	Results	Unit
Lead	SW6010B	1	0.13	1.0	120	mg/Kg

S8 @ 1' 1602045-016

Parameters:	Analysis Method	DF	MDL	PQL	Results	Unit
Lead	SW6010B	1	0.13	1.0	11	mg/Kg

S9 @ 4" 1602045-017

Parameters:	Analysis Method	DF	MDL	PQL	Results	Unit
Lead	SW6010B	1	0.13	1.0	150	mg/Kg

S9 @ 1' 1602045-018

Parameters:	Analysis Method	DF	MDL	PQL	Results	Unit
Lead	SW6010B	1	0.13	1.0	49	mg/Kg

S10 @ 3" 1602045-019

Parameters:	Analysis Method	DF	MDL	PQL	Results	Unit
Lead	SW6010B	1	0.13	1.0	63	mg/Kg

Torrent LABORATORY, INC.

SAMPLE RESULTS

Report prepared for: Seema Barua
Engeo (San Ramon)

Date Received: 02/09/16
Date Reported: 02/12/16

Client Sample ID: S1 @ 4" | **Lab Sample ID:** 1602045-001A
Project Name/Location: 24765 Hesperian Blvd, Hayward | **Sample Matrix:** Soil
Project Number: 12684.000.000
Date/Time Sampled: 02/09/16 / 10:15

Parameters:	Analysis Method	Prep Date	Date Analyzed	DF	MDL	PQL	Results	Lab Qualifier	Unit	Analytical Batch	Prep Batch
Lead	SW6010B	2/10/16	02/11/16	1	0.13	1.0	160		mg/Kg	428831	16339

Client Sample ID: S1 @ 1' | **Lab Sample ID:** 1602045-002A
Project Name/Location: 24765 Hesperian Blvd, Hayward | **Sample Matrix:** Soil
Project Number: 12684.000.000
Date/Time Sampled: 02/09/16 / 10:20

Parameters:	Analysis Method	Prep Date	Date Analyzed	DF	MDL	PQL	Results	Lab Qualifier	Unit	Analytical Batch	Prep Batch
Lead	SW6010B	2/10/16	02/11/16	1	0.13	1.0	59		mg/Kg	428831	16339

Client Sample ID: S2 @ 4" | **Lab Sample ID:** 1602045-003A
Project Name/Location: 24765 Hesperian Blvd, Hayward | **Sample Matrix:** Soil
Project Number: 12684.000.000
Date/Time Sampled: 02/09/16 / 10:25

Parameters:	Analysis Method	Prep Date	Date Analyzed	DF	MDL	PQL	Results	Lab Qualifier	Unit	Analytical Batch	Prep Batch
Lead	SW6010B	2/10/16	02/11/16	1	0.13	1.0	240		mg/Kg	428831	16339

Client Sample ID: S2 @ 1' | **Lab Sample ID:** 1602045-004A
Project Name/Location: 24765 Hesperian Blvd, Hayward | **Sample Matrix:** Soil
Project Number: 12684.000.000
Date/Time Sampled: 02/09/16 / 10:30

Parameters:	Analysis Method	Prep Date	Date Analyzed	DF	MDL	PQL	Results	Lab Qualifier	Unit	Analytical Batch	Prep Batch
Lead	SW6010B	2/10/16	02/11/16	1	0.13	1.0	56		mg/Kg	428831	16339

Client Sample ID: S3 @ 4" | **Lab Sample ID:** 1602045-005A
Project Name/Location: 24765 Hesperian Blvd, Hayward | **Sample Matrix:** Soil
Project Number: 12684.000.000
Date/Time Sampled: 02/09/16 / 10:35

Torrent LABORATORY, INC.

SAMPLE RESULTS

Report prepared for: Seema Barua
Engeo (San Ramon)

Date Received: 02/09/16
Date Reported: 02/12/16

Client Sample ID: S3 @ 4"
Project Name/Location: 24765 Hesperian Blvd, Hayward
Project Number: 12684.000.000
Date/Time Sampled: 02/09/16 / 10:35
Lab Sample ID: 1602045-005A
Sample Matrix: Soil

Parameters:	Analysis Method	Prep Date	Date Analyzed	DF	MDL	PQL	Results	Lab Qualifier	Unit	Analytical Batch	Prep Batch
Lead	SW6010B	2/10/16	02/11/16	1	0.13	1.0	190		mg/Kg	428831	16339

Client Sample ID: S3 @ 1'
Project Name/Location: 24765 Hesperian Blvd, Hayward
Project Number: 12684.000.000
Date/Time Sampled: 02/09/16 / 10:40
Lab Sample ID: 1602045-006A
Sample Matrix: Soil

Parameters:	Analysis Method	Prep Date	Date Analyzed	DF	MDL	PQL	Results	Lab Qualifier	Unit	Analytical Batch	Prep Batch
Lead	SW6010B	2/10/16	02/11/16	1	0.13	1.0	200		mg/Kg	428831	16339

Client Sample ID: S4 @ 4"
Project Name/Location: 24765 Hesperian Blvd, Hayward
Project Number: 12684.000.000
Date/Time Sampled: 02/09/16 / 10:45
Lab Sample ID: 1602045-007A
Sample Matrix: Soil

Parameters:	Analysis Method	Prep Date	Date Analyzed	DF	MDL	PQL	Results	Lab Qualifier	Unit	Analytical Batch	Prep Batch
Lead	SW6010B	2/10/16	02/11/16	1	0.13	1.0	62		mg/Kg	428831	16339

Client Sample ID: S4 @ 1'
Project Name/Location: 24765 Hesperian Blvd, Hayward
Project Number: 12684.000.000
Date/Time Sampled: 02/09/16 / 10:50
Lab Sample ID: 1602045-008A
Sample Matrix: Soil

Parameters:	Analysis Method	Prep Date	Date Analyzed	DF	MDL	PQL	Results	Lab Qualifier	Unit	Analytical Batch	Prep Batch
Lead	SW6010B	2/10/16	02/11/16	1	0.13	1.0	9.8		mg/Kg	428831	16339

Client Sample ID: S5 @ 4"
Project Name/Location: 24765 Hesperian Blvd, Hayward
Project Number: 12684.000.000
Date/Time Sampled: 02/09/16 / 10:55
Lab Sample ID: 1602045-009A
Sample Matrix: Soil

Torrent LABORATORY, INC.

SAMPLE RESULTS

Report prepared for: Seema Barua
Engeo (San Ramon)

Date Received: 02/09/16
Date Reported: 02/12/16

Client Sample ID: S5 @ 4" | **Lab Sample ID:** 1602045-009A
Project Name/Location: 24765 Hesperian Blvd, Hayward | **Sample Matrix:** Soil
Project Number: 12684.000.000
Date/Time Sampled: 02/09/16 / 10:55

Parameters:	Analysis Method	Prep Date	Date Analyzed	DF	MDL	PQL	Results	Lab Qualifier	Unit	Analytical Batch	Prep Batch
Lead	SW6010B	2/10/16	02/11/16	1	0.13	1.0	110		mg/Kg	428831	16339

Client Sample ID: S5 @ 1' | **Lab Sample ID:** 1602045-010A
Project Name/Location: 24765 Hesperian Blvd, Hayward | **Sample Matrix:** Soil
Project Number: 12684.000.000
Date/Time Sampled: 02/09/16 / 11:00

Parameters:	Analysis Method	Prep Date	Date Analyzed	DF	MDL	PQL	Results	Lab Qualifier	Unit	Analytical Batch	Prep Batch
Lead	SW6010B	2/10/16	02/11/16	1	0.13	1.0	8.9		mg/Kg	428831	16339

Client Sample ID: S6 @ 4" | **Lab Sample ID:** 1602045-011A
Project Name/Location: 24765 Hesperian Blvd, Hayward | **Sample Matrix:** Soil
Project Number: 12684.000.000
Date/Time Sampled: 02/09/16 / 11:05

Parameters:	Analysis Method	Prep Date	Date Analyzed	DF	MDL	PQL	Results	Lab Qualifier	Unit	Analytical Batch	Prep Batch
Lead	SW6010B	2/10/16	02/11/16	1	0.13	1.0	140		mg/Kg	428831	16339

Client Sample ID: S6 @ 1' | **Lab Sample ID:** 1602045-012A
Project Name/Location: 24765 Hesperian Blvd, Hayward | **Sample Matrix:** Soil
Project Number: 12684.000.000
Date/Time Sampled: 02/09/16 / 11:10

Parameters:	Analysis Method	Prep Date	Date Analyzed	DF	MDL	PQL	Results	Lab Qualifier	Unit	Analytical Batch	Prep Batch
Lead	SW6010B	2/10/16	02/11/16	1	0.13	1.0	9.2		mg/Kg	428831	16339

Client Sample ID: S7 @ 4" | **Lab Sample ID:** 1602045-013A
Project Name/Location: 24765 Hesperian Blvd, Hayward | **Sample Matrix:** Soil
Project Number: 12684.000.000
Date/Time Sampled: 02/09/16 / 11:15

Torrent LABORATORY, INC.

SAMPLE RESULTS

Report prepared for: Seema Barua
Engeo (San Ramon)

Date Received: 02/09/16
Date Reported: 02/12/16

Client Sample ID: S7 @ 4"
Project Name/Location: 24765 Hesperian Blvd, Hayward
Project Number: 12684.000.000
Date/Time Sampled: 02/09/16 / 11:15
Lab Sample ID: 1602045-013A
Sample Matrix: Soil

Parameters:	Analysis Method	Prep Date	Date Analyzed	DF	MDL	PQL	Results	Lab Qualifier	Unit	Analytical Batch	Prep Batch
Lead	SW6010B	2/10/16	02/11/16	1	0.13	1.0	96		mg/Kg	428831	16339

Client Sample ID: S7 @ 1'
Project Name/Location: 24765 Hesperian Blvd, Hayward
Project Number: 12684.000.000
Date/Time Sampled: 02/09/16 / 11:20
Lab Sample ID: 1602045-014A
Sample Matrix: Soil

Parameters:	Analysis Method	Prep Date	Date Analyzed	DF	MDL	PQL	Results	Lab Qualifier	Unit	Analytical Batch	Prep Batch
Lead	SW6010B	2/10/16	02/11/16	1	0.13	1.0	14		mg/Kg	428831	16339

Client Sample ID: S8 @ 4"
Project Name/Location: 24765 Hesperian Blvd, Hayward
Project Number: 12684.000.000
Date/Time Sampled: 02/09/16 / 11:25
Lab Sample ID: 1602045-015A
Sample Matrix: Soil

Parameters:	Analysis Method	Prep Date	Date Analyzed	DF	MDL	PQL	Results	Lab Qualifier	Unit	Analytical Batch	Prep Batch
Lead	SW6010B	2/10/16	02/11/16	1	0.13	1.0	120		mg/Kg	428831	16339

Client Sample ID: S8 @ 1'
Project Name/Location: 24765 Hesperian Blvd, Hayward
Project Number: 12684.000.000
Date/Time Sampled: 02/09/16 / 11:30
Lab Sample ID: 1602045-016A
Sample Matrix: Soil

Parameters:	Analysis Method	Prep Date	Date Analyzed	DF	MDL	PQL	Results	Lab Qualifier	Unit	Analytical Batch	Prep Batch
Lead	SW6010B	2/10/16	02/11/16	1	0.13	1.0	11		mg/Kg	428831	16339

Client Sample ID: S9 @ 4"
Project Name/Location: 24765 Hesperian Blvd, Hayward
Project Number: 12684.000.000
Date/Time Sampled: 02/09/16 / 11:35
Lab Sample ID: 1602045-017A
Sample Matrix: Soil

Torrent LABORATORY, INC.

SAMPLE RESULTS

Report prepared for: Seema Barua
Engeo (San Ramon)

Date Received: 02/09/16
Date Reported: 02/12/16

Client Sample ID: S9 @ 4"
Project Name/Location: 24765 Hesperian Blvd, Hayward
Project Number: 12684.000.000
Date/Time Sampled: 02/09/16 / 11:35
Lab Sample ID: 1602045-017A
Sample Matrix: Soil

Parameters:	Analysis Method	Prep Date	Date Analyzed	DF	MDL	PQL	Results	Lab Qualifier	Unit	Analytical Batch	Prep Batch
Lead	SW6010B	2/10/16	02/11/16	1	0.13	1.0	150		mg/Kg	428831	16339

Client Sample ID: S9 @ 1'
Project Name/Location: 24765 Hesperian Blvd, Hayward
Project Number: 12684.000.000
Date/Time Sampled: 02/09/16 / 11:40
Lab Sample ID: 1602045-018A
Sample Matrix: Soil

Parameters:	Analysis Method	Prep Date	Date Analyzed	DF	MDL	PQL	Results	Lab Qualifier	Unit	Analytical Batch	Prep Batch
Lead	SW6010B	2/10/16	02/11/16	1	0.13	1.0	49		mg/Kg	428831	16339

Client Sample ID: S10 @ 3"
Project Name/Location: 24765 Hesperian Blvd, Hayward
Project Number: 12684.000.000
Date/Time Sampled: 02/09/16 / 11:45
Lab Sample ID: 1602045-019A
Sample Matrix: Soil

Parameters:	Analysis Method	Prep Date	Date Analyzed	DF	MDL	PQL	Results	Lab Qualifier	Unit	Analytical Batch	Prep Batch
Lead	SW6010B	2/10/16	02/11/16	1	0.13	1.0	63		mg/Kg	428831	16339

Torrent LABORATORY, INC.

MB Summary Report

Work Order:	1602045	**Prep Method:**	3050	**Prep Date:**	02/10/16	**Prep Batch:**	16339
Matrix:	Soil	**Analytical Method:**	SW6010B	**Analyzed Date:**	02/11/16	**Analytical Batch:**	428831
Units:	mg/Kg						

Parameters	MDL	PQL	Method Blank Conc.	Lab Qualifier	
Lead	0.14	1.0	ND		

Torrent LABORATORY, INC.

LCS/LCSD Summary Report

Raw values are used in quality control assessment.

Work Order:	1602045	**Prep Method:**	3050	**Prep Date:**	02/10/16	**Prep Batch:**	16339
Matrix:	Soil	**Analytical Method:**	SW6010B	**Analyzed Date:**	02/11/16	**Analytical Batch:**	428831
Units:	mg/Kg						

Parameters	MDL	PQL	Method Blank Conc.	Spike Conc.	LCS % Recovery	LCSD % Recovery	LCS/LCSD % RPD	% Recovery Limits	% RPD Limits	Lab Qualifier
Lead	0.14	1.0	ND	50	102	99.6	2.42	67.9 - 118	30	

Torrent LABORATORY, INC.

MS/MSD Summary Report

Raw values are used in quality control assessment.

Work Order:	1602045	**Prep Method:**	3050	**Prep Date:**	02/10/16	**Prep Batch:**	16339
Matrix:	**Soil**	**Analytical Method:**	SW6010B	**Analyzed Date:**	02/11/16	**Analytical Batch:**	428831
Spiked Sample:	1602045-001A						
Units:	mg/Kg						

Parameters	MDL	PQL	Sample Conc.	Spike Conc.	MS % Recovery	MSD % Recovery	MS/MSD % RPD	% Recovery Limits	% RPD Limits	Lab Qualifier
Lead	0.14	1.0	3.2	50	93.4	103	2.27	67.9 - 118	30	

Laboratory Qualifiers and Definitions

DEFINITIONS:

Accuracy/Bias (% Recovery) - The closeness of agreement between an observed value and an accepted reference value.
Blank (Method/Preparation Blank) -MB/PB - An analyte-free matrix to which all reagents are added in the same volumes/proportions as used in sample processing. The method blank is used to document contamination resulting from the analytical process.
Duplicate - a field sample and/or laboratory QC sample prepared in duplicate following all of the same processes and procedures used on the original sample (sample duplicate, LCSD, MSD)
Laboratory Control Sample (LCS ad LCSD) - A known matrix spiked with compounds representative of the target analyte(s). This is used to document laboratory performance.
Matrix - the component or substrate that contains the analyte of interest (e.g., - groundwater, sediment, soil, waste water, etc)
Matrix Spike (MS/MSD) - Client sample spiked with identical concentrations of target analyte (s). The spiking occurs prior to the sample preparation and analysis. They are used to document the precision and bias of a method in a given sample matrix.
Method Detection Limit (MDL) - the minimum concentration of a substance that can be measured and reported with a 99% confidence that the analyte concentration is greater than zero
Practical Quantitation Limit (PQL) - a laboratory determined value at 2 to 5 times above the MDL that can be reproduced in a manner that results in a 99% confidence level that the result is both accurate and precise. PQLs reflect all preparation factors and/or dilution factors that have been applied to the sample during the preparation and/or analytical processes.
Precision (%RPD) - The agreement among a set of replicate/duplicate measurements without regard to known value of the replicates
Surrogate (S) or (Surr) - An organic compound which is similar to the target analyte(s) in chemical composition and behavior in the analytical process, but which is not normally found in environmental samples. Surrogates are used in most organic analysis to demonstrate matrix compatibility with the chosen method of analysis
Tentatively Identified Compound (TIC) - A compound not contained within the analytical calibration standards but present in the GCMS library of defined compounds. When the library is searched for an unknown compound, it can frequently give a tentative identification to the compound based on retention time and primary and secondary ion match. TICs are reported as estimates and are candidates for further investigation.
Units: the unit of measure used to express the reported result - **mg/L** and ***mg/Kg*** (equivalent to PPM - parts per million in **liquid** and ***solid***), **ug/L** and ***ug/Kg*** (equivalent to PPB - parts per billion in **liquid** and ***solid***), **ug/m3**, ***mg.m3***, **ppbv** and ***ppmv*** (all units of measure for reporting concentrations in air), **%** (equivalent to 10000 ppm or 1,000,000 ppb), **ug/Wipe** (concentration found on the surface of a single Wipe usually taken over a 100cm2 surface)

LABORATORY QUALIFIERS:

B - Indicates when the anlayte is found in the associated method or preparation blank
D - Surrogate is not recoverable due to the necessary dilution of the sample
E - Indicates the reportable value is outside of the calibration range of the instrument but within the linear range of the instrument (unless otherwise noted) Values reported with an E qualifier should be considered as estimated.
H- Indicates that the recommended holding time for the analyte or compound has been exceeded
J- Indicates a value between the method MDL and PQL and that the reported concentration should be considered as estimated rather the quantitative
NA - Not Analyzed
N/A - Not Applicable
NR - Not recoverable - a matrix spike concentration is not recoverable due to a concentration within the original sample that is greater than four times the spike concentration added
R- The % RPD between a duplicate set of samples is outside of the absolute values established by laboratory control charts
S- Spike recovery is outside of established method and/or laboratory control limits. Further explanation of the use of this qualifier should be included within a case narrative
X -Used to indicate that a value based on pattern identification is within the pattern range but not typical of the pattern found in standards. Further explanation may or may not be provided within the sample footnote and/or the case narrative.

Sample Receipt Checklist

Client Name: Engeo (San Ramon)

Project Name: 24765 Hesperian Blvd, Hayward

Work Order No.: 1602045

Date and Time Received: 2/9/2016 13:52

Received By: li

Physically Logged By: ke

Checklist Completed By: ke

Carrier Name: Client Drop Off

Chain of Custody (COC) Information

Chain of custody present?	Yes
Chain of custody signed when relinquished and received?	Yes
Chain of custody agrees with sample labels?	Yes
Custody seals intact on sample bottles?	Not Present

Sample Receipt Information

Custody seals intact on shipping container/cooler?	Not Present
Shipping Container/Cooler In Good Condition?	Yes
Samples in proper container/bottle?	Yes
Samples containers intact?	Yes
Sufficient sample volume for indicated test?	Yes

Sample Preservation and Hold Time (HT) Information

All samples received within holding time?	Yes			
Container/Temp Blank temperature in compliance?	Yes	Temperature:	1	°C
Water-VOA vials have zero headspace?	No VOA vials submitted			
Water-pH acceptable upon receipt?	N/A			

pH Checked by: na

pH Adjusted by: na

Torrent LABORATORY, INC.

Login Summary Report

Client ID: TL5123 Engeo (San Ramon)
Project Name: 24765 Hesperian Blvd, Hayward
Project # : 12684.000.000
Report Due Date: 2/12/2016

QC Level:
TAT Requested: 3 day:25
Date Received: 2/9/2016
Time Received: 13:52

Comments:

Work Order # : ***1602045***

WO Sample ID	Client Sample ID	Collection Date/Time	Matrix	Scheduled Disposal	Sample On Hold	Test On Hold	Requested Tests	Subbed
1602045-001A	S1 @ 4"	02/09/16 10:15	Soil	07/16/16			S_6010BAs/Pb	
1602045-002A	S1 @ 1'	02/09/16 10:20	Soil	07/16/16			S_6010BAs/Pb	
1602045-003A	S2 @ 4"	02/09/16 10:25	Soil	07/16/16			S_6010BAs/Pb	
1602045-004A	S2 @ 1'	02/09/16 10:30	Soil	07/16/16			S_6010BAs/Pb	
1602045-005A	S3 @ 4"	02/09/16 10:35	Soil	07/16/16			S_6010BAs/Pb	
1602045-006A	S3 @ 1'	02/09/16 10:40	Soil	07/16/16			S_6010BAs/Pb	
1602045-007A	S4 @ 4"	02/09/16 10:45	Soil	07/16/16			S_6010BAs/Pb	
1602045-008A	S4 @ 1'	02/09/16 10:50	Soil	07/16/16			S_6010BAs/Pb	
1602045-009A	S5 @ 4"	02/09/16 10:55	Soil	07/16/16			S_6010BAs/Pb	
1602045-010A	S5 @ 1'	02/09/16 11:00	Soil	07/16/16			S_6010BAs/Pb	
1602045-011A	S6 @ 4"	02/09/16 11:05	Soil	07/16/16			S_6010BAs/Pb	
1602045-012A	S6 @ 1'	02/09/16 11:10	Soil	07/16/16			S_6010BAs/Pb	
1602045-013A	S7 @ 4"	02/09/16 11:15	Soil	07/16/16			S_6010BAs/Pb	
1602045-014A	S7 @ 1'	02/09/16 11:20	Soil	07/16/16			S_6010BAs/Pb	
1602045-015A	S8 @ 4"	02/09/16 11:25	Soil	07/16/16			S_6010BAs/Pb	
1602045-016A	S8 @ 1'	02/09/16 11:30	Soil	07/16/16			S_6010BAs/Pb	
1602045-017A	S9 @ 4"	02/09/16 11:35	Soil	07/16/16			S_6010BAs/Pb	
1602045-018A	S9 @ 1'	02/09/16 11:40	Soil	07/16/16			S_6010BAs/Pb	
1602045-019A	S10 @ 3"	02/09/16 11:45	Soil	07/16/16				

Login Summary Report

Client ID:	TL5123	Engeo (San Ramon)	**QC Level:**		
Project Name:	24765 Hesperian Blvd, Hayward		**TAT Requested:**	3 day:25	
Project # :	12684.000.000		**Date Received:**	2/9/2016	
Report Due Date:	2/12/2016		**Time Received:**	13:52	

Comments:

Work Order # : ***1602045***

WO Sample ID	Client Sample ID	Collection Date/Time	Matrix	Scheduled Disposal	Sample On Hold	Test On Hold	Requested Tests	Subbed
							S_6010BAs/Pb	

Torrent LABORATORY, INC.

CHAIN OF CUSTODY RECORD

1602045

| | | |

Engeo (San Ramon)
2010 Crow Canyon Place,#250
San Ramon, California 94583
Tel: (925) 866-9000
Fax: (925) 866-0199

RE: 24765 Hesperian Blvd, Hayward

Work Order No.: 1602046

Dear Seema Barua:

Torrent Laboratory, Inc. received 7 sample(s) on February 09, 2016 for the analyses presented in the following Report.

Two samples received on 1/18/16 were initially logged in on Work Order 1601092. Those samples are now samples 008A and 009A on this Work Order.

All data for associated QC met EPA or laboratory specification(s) except where noted in the case narrative.

Torrent Laboratory, Inc. is certified by the State of California, ELAP #1991. If you have any questions regarding these test results, please feel free to contact the Project Management Team at (408)263-5258; ext 204.

Patti Sandrock
QA Officer

February 12, 2016
Date

Date: 2/12/2016

Client: Engeo (San Ramon)

Project: 24765 Hesperian Blvd, Hayward

Work Order: 1602046

CASE NARRATIVE

No issues encountered with the receiving, preparation, analysis or reporting of the results associated with this work order.

Unless otherwise indicated in the following narrative, no results have been method and/or field blank corrected.

Reported results relate only to the items/samples tested by the laboratory.

This report shall not be reproduced, except in full, without the written approval of Torrent Analytical, Inc.

Samples 008 and 009 originally received on WO 1601092 on 1/18/16.

Torrent LABORATORY, INC.

Sample Result Summary

Report prepared for: Seema Barua
Engeo (San Ramon)

Date Received: 02/09/16
Date Reported: 02/12/16

S10 @ 1' 1602046-001

Parameters:	Analysis Method	DF	MDL	PQL	Results	Unit
Lead	SW6010B	1	0.13	1.0	8.7	mg/Kg

S11 @ 3" 1602046-002

Parameters:	Analysis Method	DF	MDL	PQL	Results	Unit
Lead	SW6010B	1	0.13	1.0	32	mg/Kg

S11 @ 1' 1602046-003

Parameters:	Analysis Method	DF	MDL	PQL	Results	Unit
Lead	SW6010B	1	0.13	1.0	11	mg/Kg

S12 @ 4" 1602046-004

Parameters:	Analysis Method	DF	MDL	PQL	Results	Unit
Lead	SW6010B	1	0.13	1.0	69	mg/Kg

S12 @ 1' 1602046-005

Parameters:	Analysis Method	DF	MDL	PQL	Results	Unit
Lead	SW6010B	1	0.13	1.0	14	mg/Kg

S13 @ 4" 1602046-006

Parameters:	Analysis Method	DF	MDL	PQL	Results	Unit
Lead	SW6010B	1	0.13	1.0	130	mg/Kg

S13 @ 1' 1602046-007

Parameters:	Analysis Method	DF	MDL	PQL	Results	Unit
Lead	SW6010B	1	0.13	1.0	13	mg/Kg

Torrent LABORATORY, INC.

Sample Result Summary

Report prepared for: Seema Barua
Engeo (San Ramon)

Date Received: 02/09/16
Date Reported: 02/12/16

B2 @ 1' 1602046-008

Parameters:	Analysis Method	DF	MDL	PQL	Results	Unit
Lead	SW6010B	1	0.13	1.0	15	mg/Kg

B4 @ 1' 1602046-009

Parameters:	Analysis Method	DF	MDL	PQL	Results	Unit
Lead	SW6010B	1	0.13	1.0	11	mg/Kg

Torrent LABORATORY, INC.

SAMPLE RESULTS

Report prepared for: Seema Barua
Engeo (San Ramon)

Date Received: 02/09/16
Date Reported: 02/12/16

Client Sample ID: S10 @ 1'
Project Name/Location: 24765 Hesperian Blvd, Hayward
Project Number: 12684.000.000
Date/Time Sampled: 02/09/16 / 11:50
Lab Sample ID: 1602046-001A
Sample Matrix: Soil

Parameters:	Analysis Method	Prep Date	Date Analyzed	DF	MDL	PQL	Results	Lab Qualifier	Unit	Analytical Batch	Prep Batch
Lead	SW6010B	2/10/16	02/11/16	1	0.13	1.0	8.7		mg/Kg	428842	16345

Client Sample ID: S11 @ 3"
Project Name/Location: 24765 Hesperian Blvd, Hayward
Project Number: 12684.000.000
Date/Time Sampled: 02/09/16 / 12:05
Lab Sample ID: 1602046-002A
Sample Matrix: Soil

Parameters:	Analysis Method	Prep Date	Date Analyzed	DF	MDL	PQL	Results	Lab Qualifier	Unit	Analytical Batch	Prep Batch
Lead	SW6010B	2/10/16	02/11/16	1	0.13	1.0	32		mg/Kg	428842	16345

Client Sample ID: S11 @ 1'
Project Name/Location: 24765 Hesperian Blvd, Hayward
Project Number: 12684.000.000
Date/Time Sampled: 02/09/16 / 12:15
Lab Sample ID: 1602046-003A
Sample Matrix: Soil

Parameters:	Analysis Method	Prep Date	Date Analyzed	DF	MDL	PQL	Results	Lab Qualifier	Unit	Analytical Batch	Prep Batch
Lead	SW6010B	2/10/16	02/11/16	1	0.13	1.0	11		mg/Kg	428842	16345

Client Sample ID: S12 @ 4"
Project Name/Location: 24765 Hesperian Blvd, Hayward
Project Number: 12684.000.000
Date/Time Sampled: 02/09/16 / 12:25
Lab Sample ID: 1602046-004A
Sample Matrix: Soil

Parameters:	Analysis Method	Prep Date	Date Analyzed	DF	MDL	PQL	Results	Lab Qualifier	Unit	Analytical Batch	Prep Batch
Lead	SW6010B	2/10/16	02/11/16	1	0.13	1.0	69		mg/Kg	428842	16345

Client Sample ID: S12 @ 1'
Project Name/Location: 24765 Hesperian Blvd, Hayward
Project Number: 12684.000.000
Date/Time Sampled: 02/09/16 / 12:35
Lab Sample ID: 1602046-005A
Sample Matrix: Soil

Torrent LABORATORY, INC.

SAMPLE RESULTS

Report prepared for: Seema Barua
Engeo (San Ramon)

Date Received: 02/09/16
Date Reported: 02/12/16

Client Sample ID: S12 @ 1'
Project Name/Location: 24765 Hesperian Blvd, Hayward
Project Number: 12684.000.000
Date/Time Sampled: 02/09/16 / 12:35
Lab Sample ID: 1602046-005A
Sample Matrix: Soil

Parameters:	Analysis Method	Prep Date	Date Analyzed	DF	MDL	PQL	Results	Lab Qualifier	Unit	Analytical Batch	Prep Batch
Lead	SW6010B	2/10/16	02/11/16	1	0.13	1.0	14		mg/Kg	428842	16345

Client Sample ID: S13 @ 4"
Project Name/Location: 24765 Hesperian Blvd, Hayward
Project Number: 12684.000.000
Date/Time Sampled: 02/09/16 / 12:45
Lab Sample ID: 1602046-006A
Sample Matrix: Soil

Parameters:	Analysis Method	Prep Date	Date Analyzed	DF	MDL	PQL	Results	Lab Qualifier	Unit	Analytical Batch	Prep Batch
Lead	SW6010B	2/10/16	02/11/16	1	0.13	1.0	130		mg/Kg	428842	16345

Client Sample ID: S13 @ 1'
Project Name/Location: 24765 Hesperian Blvd, Hayward
Project Number: 12684.000.000
Date/Time Sampled: 02/09/16 / 12:55
Lab Sample ID: 1602046-007A
Sample Matrix: Soil

Parameters:	Analysis Method	Prep Date	Date Analyzed	DF	MDL	PQL	Results	Lab Qualifier	Unit	Analytical Batch	Prep Batch
Lead	SW6010B	2/10/16	02/11/16	1	0.13	1.0	13		mg/Kg	428842	16345

Client Sample ID: B2 @ 1'
Project Name/Location: 24765 Hesperian Blvd, Hayward
Project Number: 12684.000.000
Date/Time Sampled: 01/18/16 / 13:20
Lab Sample ID: 1602046-008A
Sample Matrix: Soil

Parameters:	Analysis Method	Prep Date	Date Analyzed	DF	MDL	PQL	Results	Lab Qualifier	Unit	Analytical Batch	Prep Batch
Lead	SW6010B	2/10/16	02/11/16	1	0.13	1.0	15		mg/Kg	428842	16345

Client Sample ID: B4 @ 1'
Project Name/Location: 24765 Hesperian Blvd, Hayward
Project Number: 12684.000.000
Date/Time Sampled: 01/18/16 / 13:40
Lab Sample ID: 1602046-009A
Sample Matrix: Soil

Torrent LABORATORY, INC.

SAMPLE RESULTS

Report prepared for: Seema Barua
Engeo (San Ramon)

Date Received: 02/09/16
Date Reported: 02/12/16

Client Sample ID:	B4 @ 1'	**Lab Sample ID:**	1602046-009A
Project Name/Location:	24765 Hesperian Blvd, Hayward	**Sample Matrix:**	Soil
Project Number:	12684.000.000		
Date/Time Sampled:	01/18/16 / 13:40		

Parameters:	Analysis Method	Prep Date	Date Analyzed	DF	MDL	PQL	Results	Lab Qualifier	Unit	Analytical Batch	Prep Batch
Lead	SW6010B	2/10/16	02/11/16	1	0.13	1.0	11		mg/Kg	428842	16345

Torrent LABORATORY, INC.

MB Summary Report

Work Order:	1602046	**Prep Method:**	3050	**Prep Date:**	02/10/16	**Prep Batch:**	16345
Matrix:	Soil	**Analytical Method:**	SW6010B	**Analyzed Date:**	02/11/16	**Analytical Batch:**	428842
Units:	mg/Kg						

Parameters	MDL	PQL	Method Blank Conc.	Lab Qualifier	
Arsenic	0.25	1.7	0.96		
Lead	0.14	1.0	0.16		

Torrent LABORATORY, INC.

LCS/LCSD Summary Report

Raw values are used in quality control assessment.

Work Order:	1602046	**Prep Method:**	3050	**Prep Date:**	02/10/16	**Prep Batch:**	16345
Matrix:	Soil	**Analytical Method:**	SW6010B	**Analyzed Date:**	02/11/16	**Analytical Batch:**	428842
Units:	mg/Kg						

Parameters	MDL	PQL	Method Blank Conc.	Spike Conc.	LCS % Recovery	LCSD % Recovery	LCS/LCSD % RPD	% Recovery Limits	% RPD Limits	Lab Qualifier
Arsenic	0.25	1.7	0.96	50	99.0	98.4	0.577	71 - 121	30	
Lead	0.14	1.0	0.16	50	104	102	1.94	67.9 - 118	30	

Torrent LABORATORY, INC.

MS/MSD Summary Report

Raw values are used in quality control assessment.

Work Order:	1602046	**Prep Method:**	3050	**Prep Date:**	02/10/16	**Prep Batch:**	16345
Matrix:	**Soil**	**Analytical Method:**	SW6010B	**Analyzed Date:**	02/11/16	**Analytical Batch:**	428842
Spiked Sample:	1602046-003A						
Units:	mg/Kg						

Parameters	MDL	PQL	Sample Conc.	Spike Conc.	MS % Recovery	MSD % Recovery	MS/MSD % RPD	% Recovery Limits	% RPD Limits	Lab Qualifier
Lead	0.14	1.0	0.22	50	84.2	83.7	0.283	67.9 - 118	30	

Laboratory Qualifiers and Definitions

DEFINITIONS:

Accuracy/Bias (% Recovery) - The closeness of agreement between an observed value and an accepted reference value.
Blank (Method/Preparation Blank) -MB/PB - An analyte-free matrix to which all reagents are added in the same volumes/proportions as used in sample processing. The method blank is used to document contamination resulting from the analytical process.
Duplicate - a field sample and/or laboratory QC sample prepared in duplicate following all of the same processes and procedures used on the original sample (sample duplicate, LCSD, MSD)
Laboratory Control Sample (LCS ad LCSD) - A known matrix spiked with compounds representative of the target analyte(s). This is used to document laboratory performance.
Matrix - the component or substrate that contains the analyte of interest (e.g., - groundwater, sediment, soil, waste water, etc)
Matrix Spike (MS/MSD) - Client sample spiked with identical concentrations of target analyte (s). The spiking occurs prior to the sample preparation and analysis. They are used to document the precision and bias of a method in a given sample matrix.
Method Detection Limit (MDL) - the minimum concentration of a substance that can be measured and reported with a 99% confidence that the analyte concentration is greater than zero
Practical Quantitation Limit (PQL) - a laboratory determined value at 2 to 5 times above the MDL that can be reproduced in a manner that results in a 99% confidence level that the result is both accurate and precise. PQLs reflect all preparation factors and/or dilution factors that have been applied to the sample during the preparation and/or analytical processes.
Precision (%RPD) - The agreement among a set of replicate/duplicate measurements without regard to known value of the replicates
Surrogate (S) or (Surr) - An organic compound which is similar to the target analyte(s) in chemical composition and behavior in the analytical process, but which is not normally found in environmental samples. Surrogates are used in most organic analysis to demonstrate matrix compatibility with the chosen method of analysis
Tentatively Identified Compound (TIC) - A compound not contained within the analytical calibration standards but present in the GCMS library of defined compounds. When the library is searched for an unknown compound, it can frequently give a tentative identification to the compound based on retention time and primary and secondary ion match. TICs are reported as estimates and are candidates for further investigation.
Units: the unit of measure used to express the reported result - **mg/L** and ***mg/Kg*** (equivalent to PPM - parts per million in **liquid** and ***solid***), **ug/L** and ***ug/Kg*** (equivalent to PPB - parts per billion in **liquid** and ***solid***), **ug/m3**, ***mg.m3***, **ppbv** and ***ppmv*** (all units of measure for reporting concentrations in air), **%** (equivalent to 10000 ppm or 1,000,000 ppb), **ug/Wipe** (concentration found on the surface of a single Wipe usually taken over a 100cm2 surface)

LABORATORY QUALIFIERS:

B - Indicates when the anlayte is found in the associated method or preparation blank
D - Surrogate is not recoverable due to the necessary dilution of the sample
E - Indicates the reportable value is outside of the calibration range of the instrument but within the linear range of the instrument (unless otherwise noted) Values reported with an E qualifier should be considered as estimated.
H- Indicates that the recommended holding time for the analyte or compound has been exceeded
J- Indicates a value between the method MDL and PQL and that the reported concentration should be considered as estimated rather the quantitative
NA - Not Analyzed
N/A - Not Applicable
NR - Not recoverable - a matrix spike concentration is not recoverable due to a concentration within the original sample that is greater than four times the spike concentration added
R- The % RPD between a duplicate set of samples is outside of the absolute values established by laboratory control charts
S- Spike recovery is outside of established method and/or laboratory control limits. Further explanation of the use of this qualifier should be included within a case narrative
X -Used to indicate that a value based on pattern identification is within the pattern range but not typical of the pattern found in standards. Further explanation may or may not be provided within the sample footnote and/or the case narrative.

Sample Receipt Checklist

Client Name: Engeo (San Ramon)

Project Name: 24765 Hesperian Blvd, Hayward

Work Order No.: 1602046

Date and Time Received: 2/9/2016 13:52

Received By: li

Physically Logged By: ke

Checklist Completed By: ke

Carrier Name: Client Drop Off

Chain of Custody (COC) Information

Chain of custody present?	Yes
Chain of custody signed when relinquished and received?	Yes
Chain of custody agrees with sample labels?	Yes
Custody seals intact on sample bottles?	Not Present

Sample Receipt Information

Custody seals intact on shipping container/cooler?	Not Present
Shipping Container/Cooler In Good Condition?	Yes
Samples in proper container/bottle?	Yes
Samples containers intact?	Yes
Sufficient sample volume for indicated test?	Yes

Sample Preservation and Hold Time (HT) Information

All samples received within holding time?	Yes			
Container/Temp Blank temperature in compliance?	Yes	Temperature:	2	°C
Water-VOA vials have zero headspace?	No VOA vials submitted			
Water-pH acceptable upon receipt?	N/A			

pH Checked by: na

pH Adjusted by: na

Login Summary Report

Client ID: TL5123 Engeo (San Ramon)
Project Name: 24765 Hesperian Blvd, Hayward
Project # : 12684.000.000
Report Due Date: 2/12/2016

QC Level:
TAT Requested: 3 day:25
Date Received: 2/9/2016
Time Received: 13:52

Comments:

Work Order # : ***1602046***

WO Sample ID	Client Sample ID	Collection Date/Time	Matrix	Scheduled Disposal	Sample On Hold	Test On Hold	Requested Tests	Subbed
1602046-001A	S10 @ 1'	02/09/16 11:50	Soil	07/16/16			S_6010BAs/Pb	
1602046-002A	S11 @ 3"	02/09/16 12:05	Soil	07/16/16			S_6010BAs/Pb	
1602046-003A	S11 @ 1'	02/09/16 12:15	Soil	07/16/16			S_6010BAs/Pb	
1602046-004A	S12 @ 4"	02/09/16 12:25	Soil	07/16/16			S_6010BAs/Pb	
1602046-005A	S12 @ 1'	02/09/16 12:35	Soil	07/16/16			S_6010BAs/Pb	
1602046-006A	S13 @ 4"	02/09/16 12:45	Soil	07/16/16			S_6010BAs/Pb	
1602046-007A	S13 @ 1'	02/09/16 12:55	Soil	07/16/16			S_6010BAs/Pb	
1602046-008A	B2 @ 1'	01/18/16 13:20	Soil	07/16/16			S_6010BAs/Pb	
Sample Note:	Initially logged as 1601092-004A							
1602046-009A	B4 @ 1'	01/18/16 13:40	Soil	07/16/16			S_6010BAs/Pb	
Sample Note:	Initially logged as 1601092-008A							

Torrent LABORATORY, INC.

(2 of 2)

CHAIN OF CUSTODY RECORD

16020416

PROJECT NUMBER: 12684.000.000
PROJECT NAME: 24765 Hesperian Blvd, Hayward
SAMPLED BY: (SIGNATURE/PRINT): Seema Barua
PROJECT MANAGER: (SIGNATURE/PRINT): Seema Barua
ROUTING: E-MAIL sbarua@engeo.com HARD COPY

	SAMPLE NUMBER	DATE	TIME	MATRIX	NUMBER OF CONTAINERS	CONTAINER SIZE	PRESERVATIVE	Lead 6010	REMARKS / REQUIRED DETECTION LIMITS
001A	S10 @ 1'	2/9/16	11:50	soil	1	4oz jar	NA/ICE	X	
002A	S11 @ 3"	2/9/16	12:05	soil	1	4oz jar	NA/ICE	X	
003A	S11 @ 1'	2/9/16	12:15	soil	1	4oz jar	NA/ICE	X	
004A	S12 @ 4"	2/9/16	12:25	soil	1	4oz jar	NA/ICE	X	
005A	S12 @ 1'	2/9/16	12:35	soil	1	4oz jar	NA/ICE	X	
006A	S13 @ 9"	2/9/16	12:45	soil	1	4oz jar	NA/ICE	X	
007A	S13 @ 1'	2/9/16	12:55	soil	1	4oz jar	NA/ICE	X	
008A	B2 @ 1'	1/18/16	1:20	soil	1	4oz jar	NA/ICE	X	From work order 1601092-004A
009A	B4 @ 1'	1/18/16	1:40	soil	1	4oz jar	NA/ICE	X	From work order 1601092-008A

RELINQUISHED BY: (SIGNATURE)	DATE/TIME	RECEIVED BY: (SIGNATURE)	RELINQUISHED BY: (SIGNATURE)	DATE/TIME	RECEIVED BY: (SIGNATURE)
	2/9/16 1:57	C-D Imlay			
RELINQUISHED BY: (SIGNATURE)	DATE/TIME	RECEIVED BY: (SIGNATURE)	RELINQUISHED BY: (SIGNATURE)	DATE/TIME	RECEIVED BY: (SIGNATURE)
RELINQUISHED BY: (SIGNATURE)	DATE/TIME	RECEIVED FOR LABORATORY BY: (SIGNATURE)	DATE/TIME	REMARKS	
				Standard TAT (need by 2/16 EOD)	

DISTRIBUTION: ORIGINAL ACCOMPANIES SHIPMENT; COPY TO PROJECT FIELD FILES

Temp 2°C

ENGEO INCORPORATED
2010 CROW CANYON PLACE SUITE 250
SAN RAMON, CALIFORNIA 94583
(925) 866-9000 FAX (925) 866-0199
WWW.ENGEO.COM