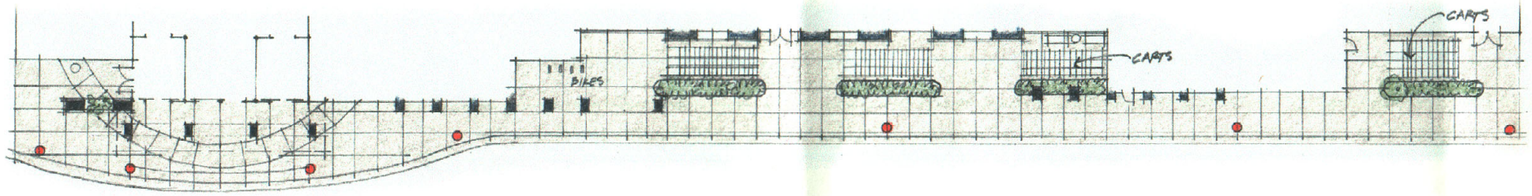

FRONT WALK PLAN

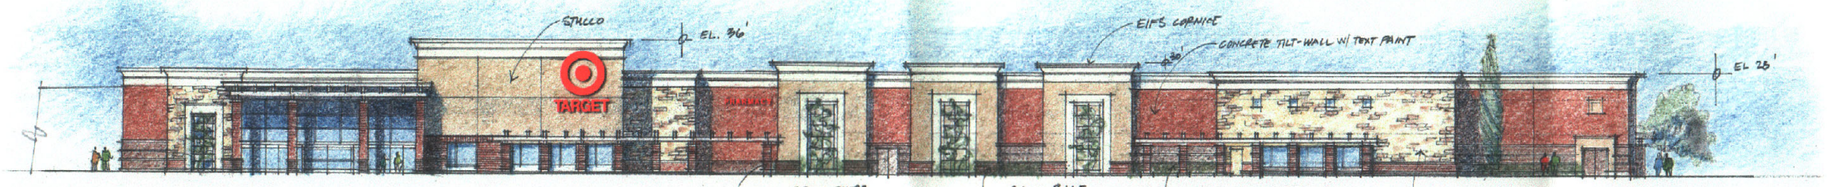

FRONT ELEVATION

RIGHT ELEVATION

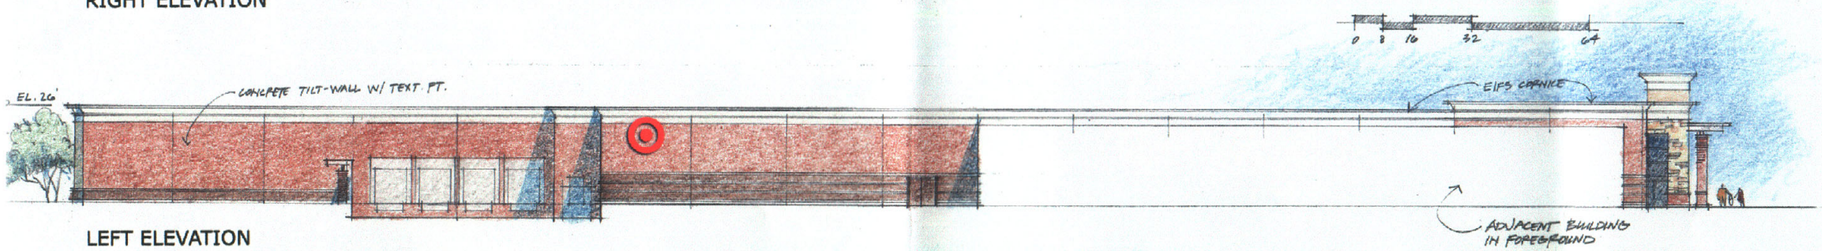

LEFT ELEVATION

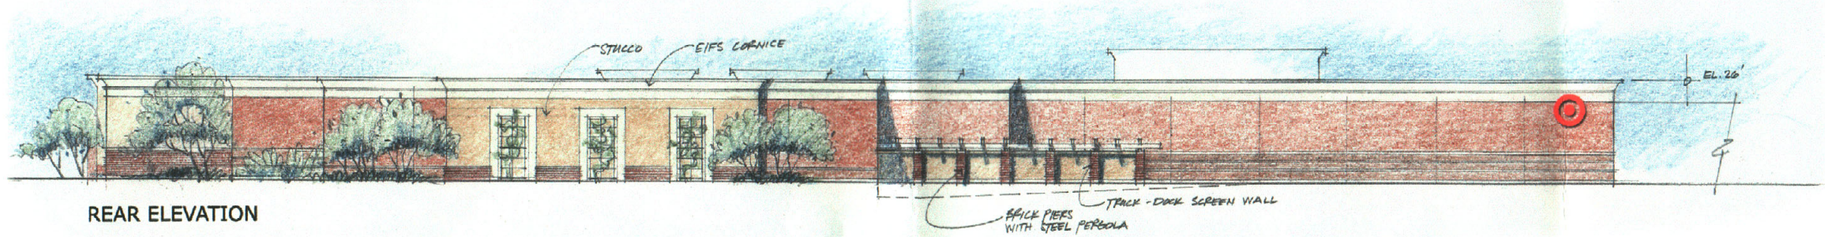

REAR ELEVATION

GRAPHIC SCALE 0 8 16 32 64

HAYWARD, CA

NORTH WEST CORNER HESPERIAN & A STREET

2 MAY 2005

Target Store Planning & Design, Architecture & Engineering

1000 Nicollet Mall Minneapolis, MN 55403 612.761.1596