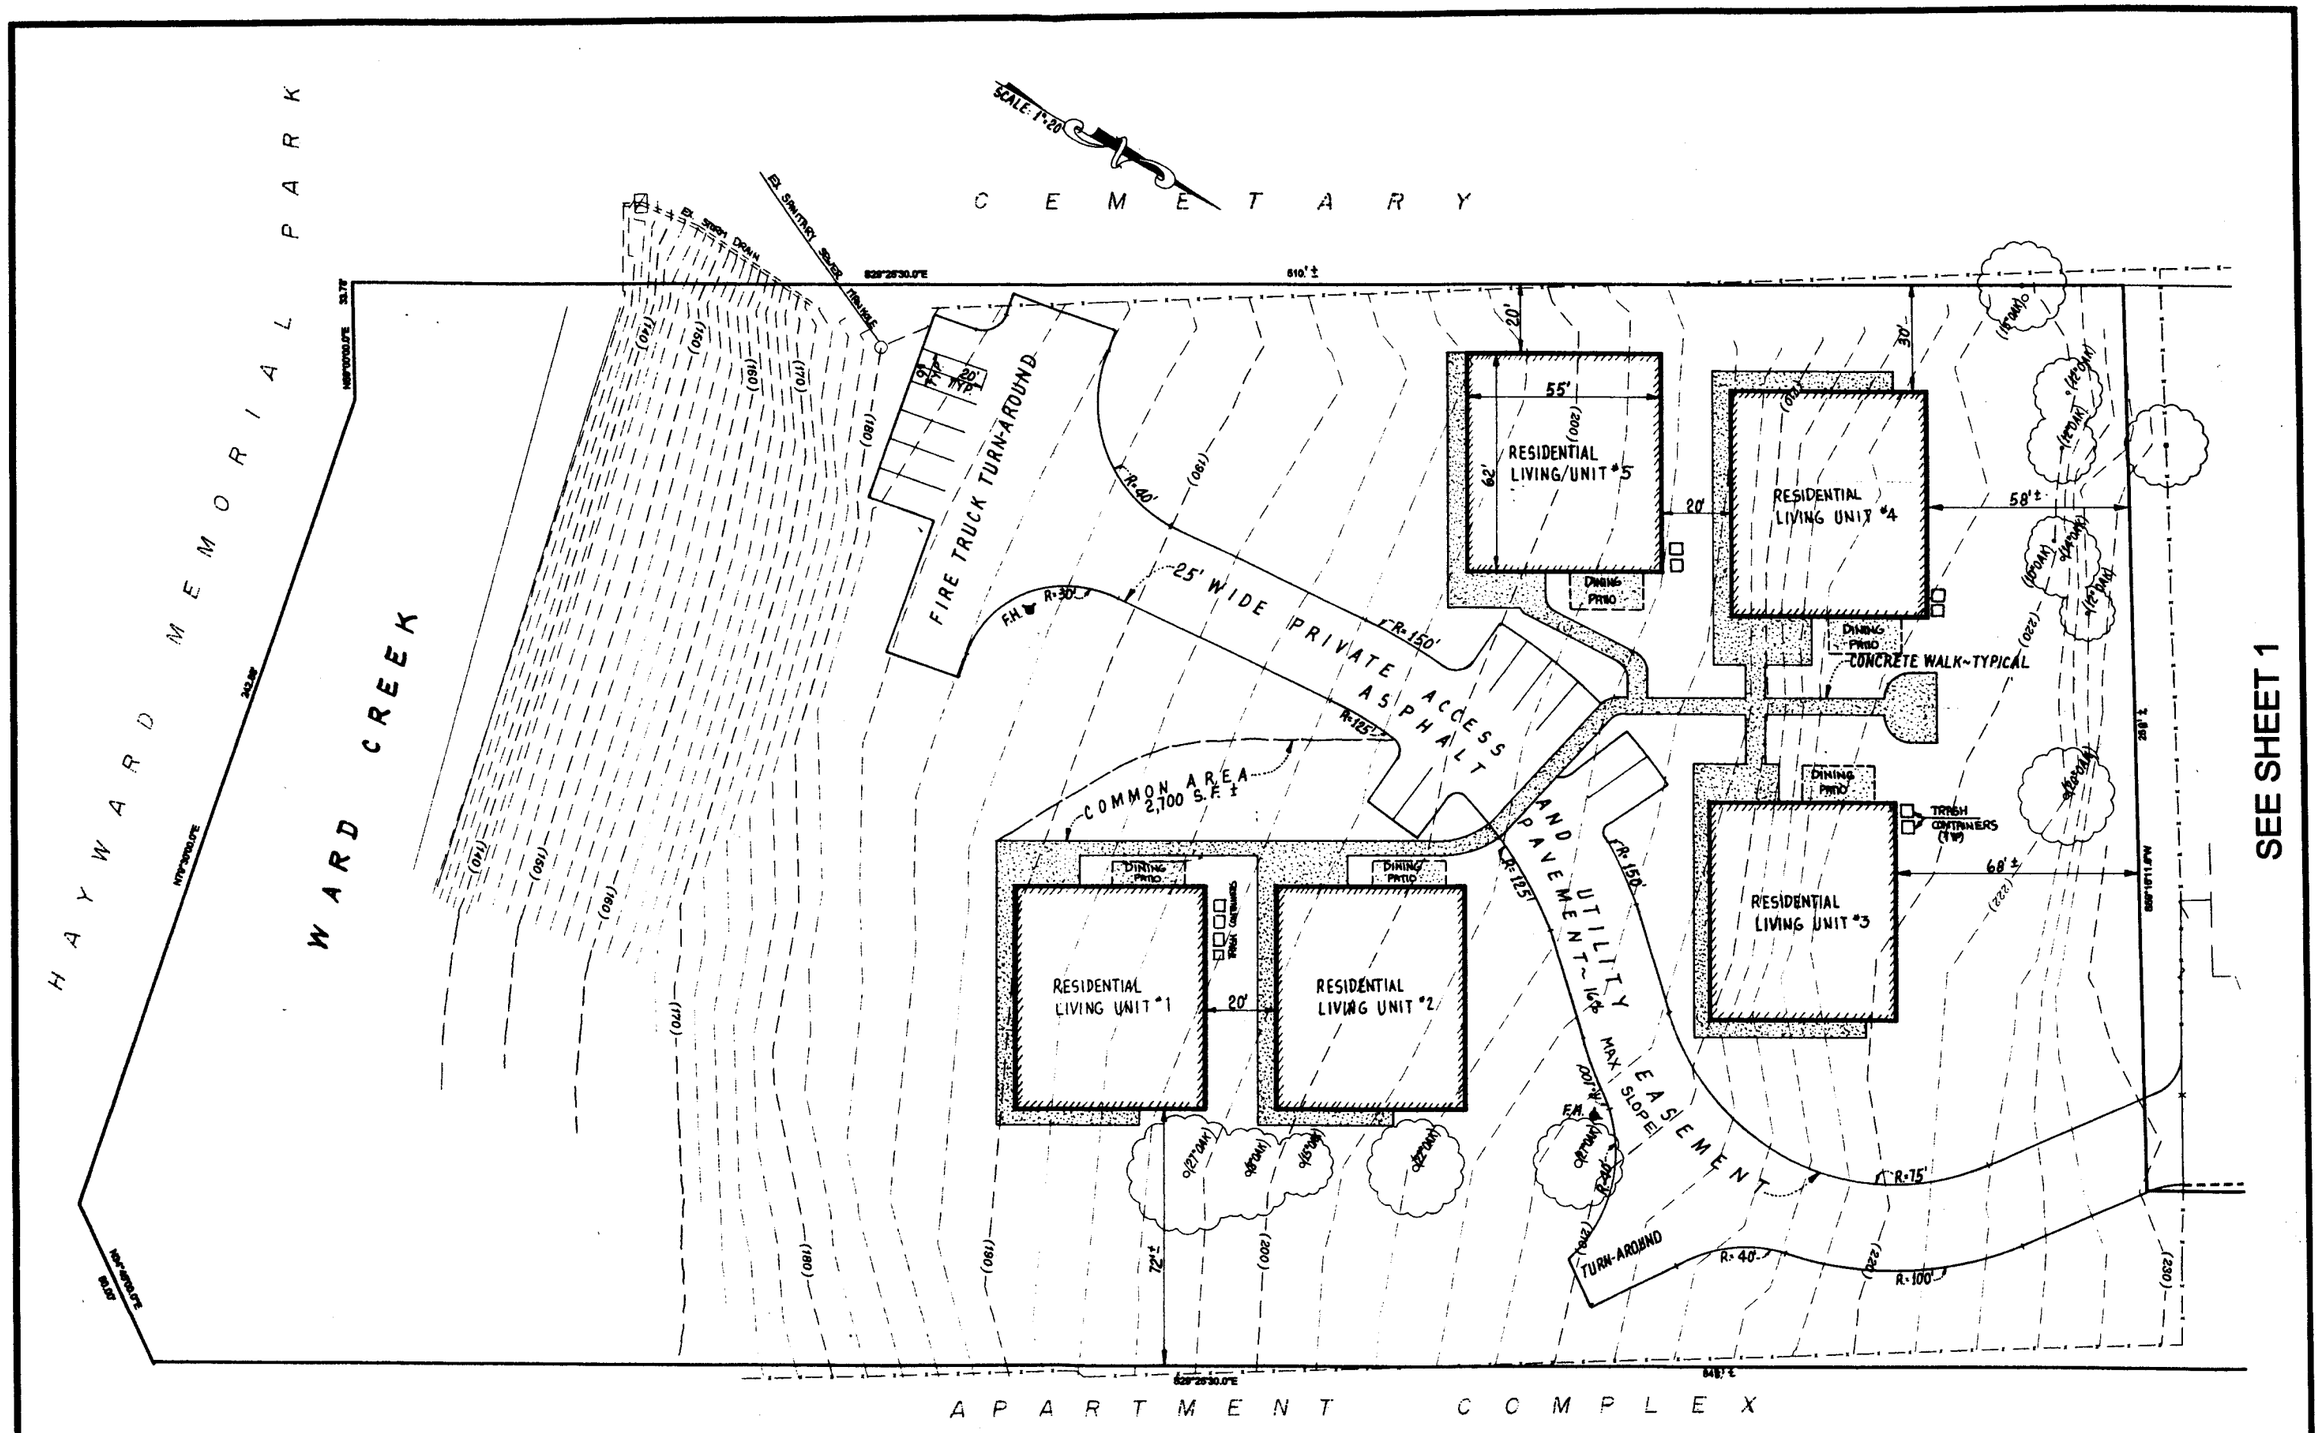

SITE PLAN	EMERALD GLEN CITY OF HAYWARD ALAMEDA COUNTY CALIFORNIA	#	REVISIONS	DATE	DeBolt Civil Engineering 811 San Ramon Valley Boulevard Danville, California 94526 Tel: 925/837-3780 Fax: 925/837-4378	Date: MAY 21, 2004 Scale: 1"=20' By: J.E.D./M.L.C. Job No.: 03144

SHEET 2 OF 2 SHEETS