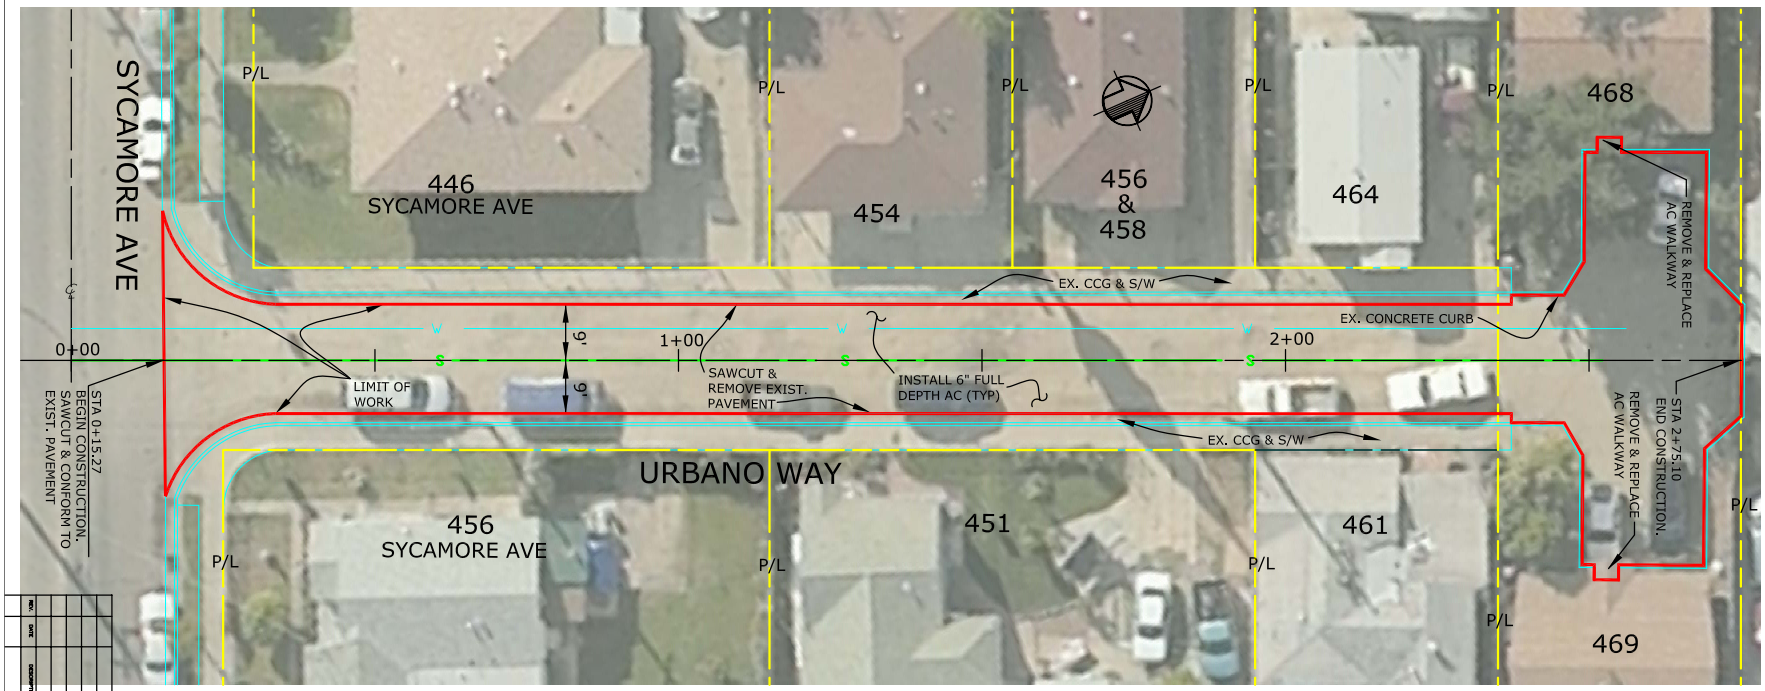

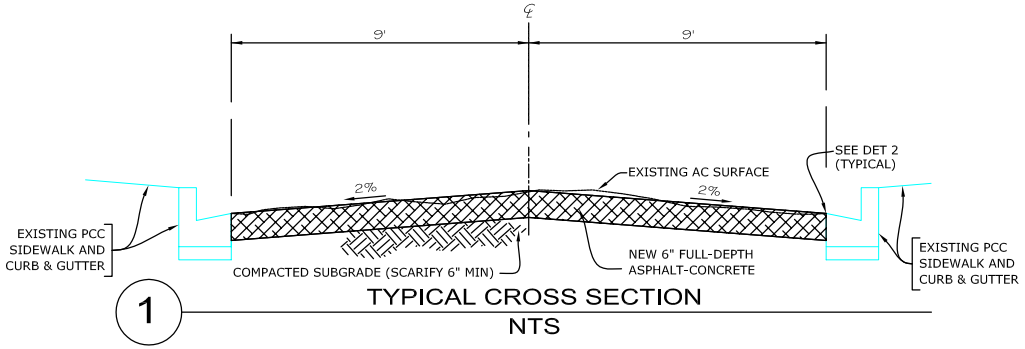

1

TYPICAL CROSS SECTION

NTS

LEGEND

- EXISTING RIGHT-OF-WAY AND PARCEL LINES
- EXISTING SIDEWALK AND/OR CONCRETE CURB & GUTTER
- LIMIT OF PAVEMENT RECONSTRUCTION

CITY OF HAYWARD
ENGINEERING & TRANSPORTATION
DESIGNED BY: DM
DRAWN BY: DM
CHECKED BY:
APPROVED BY:
CITY ENGINEER
DIRECTOR PUBLIC WORKS

PROJ. NO.: PROFILE
DATE: AUG 2006
SCALE: NTS
TOTAL SHEETS: 1
FILE NO.: E-XXXX
SHEET NO.: 1

PAVEMENT RECONSTRUCTION
URBANO WAY
PLAN

NO.	DATE	DESCRIPTION	BY