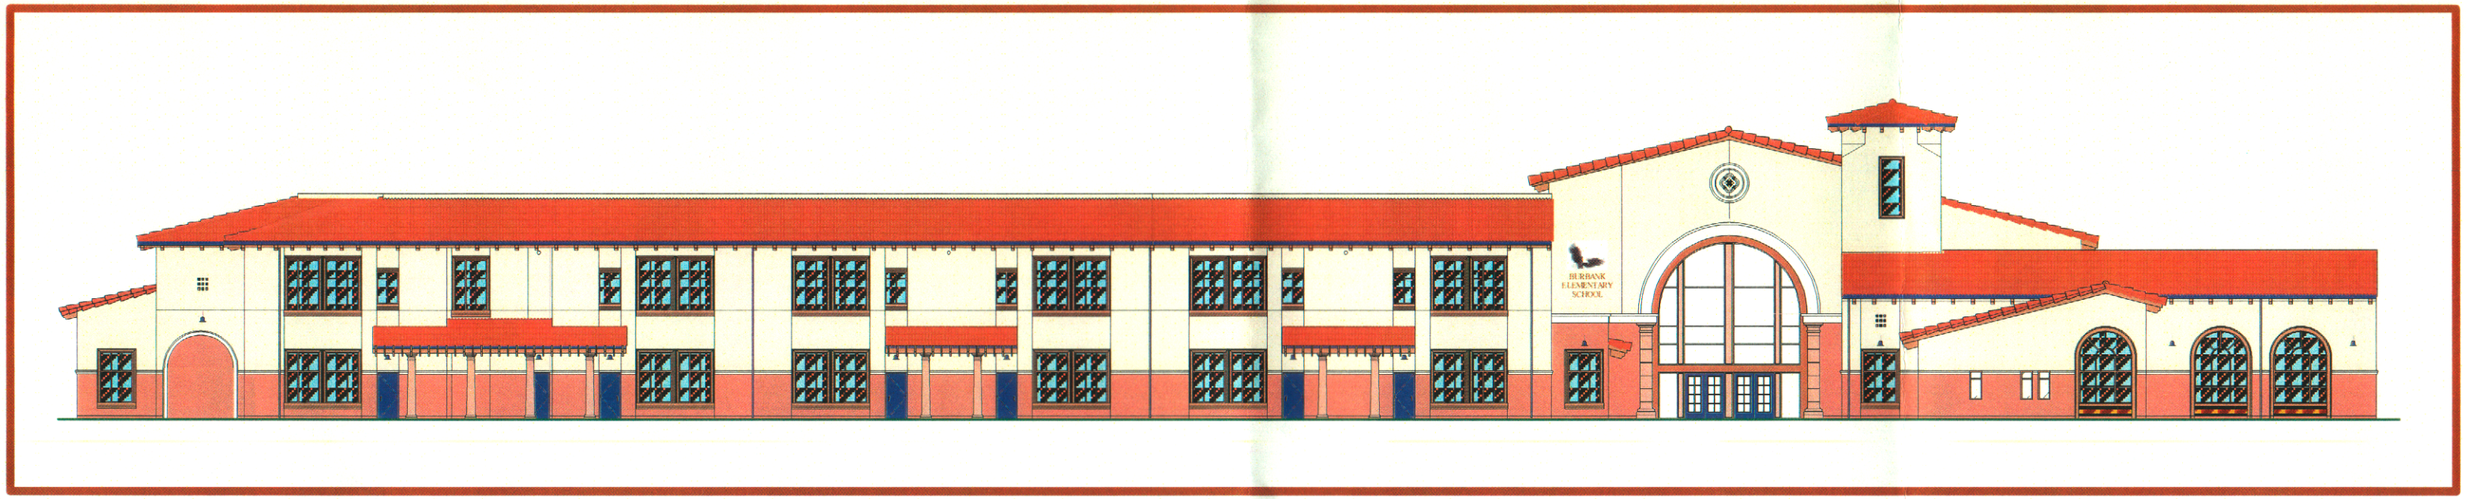

NEW STREET ELEVATION

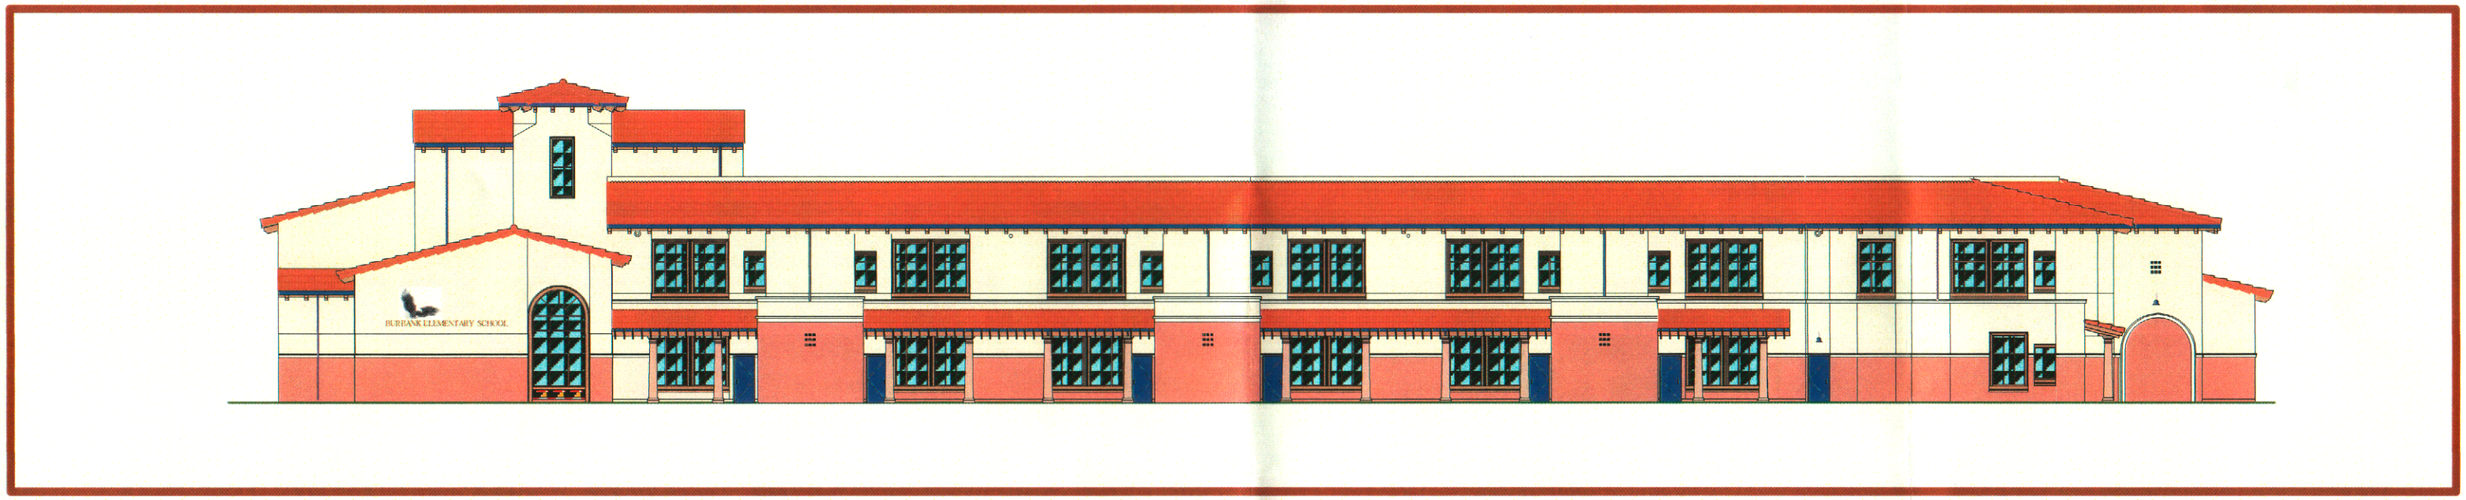

FILBERT STREET ELEVATION