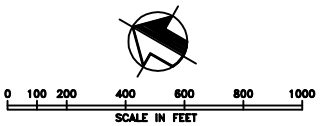

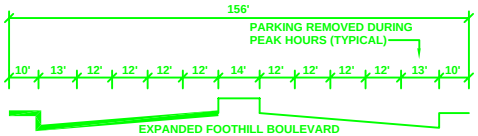

EXPANDED FOOTHILL BOULEVARD
TYPICAL STREET CROSS SECTION

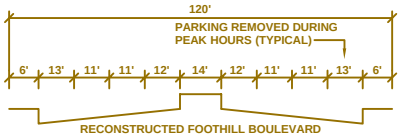

RECONSTRUCTED FOOTHILL BOULEVARD
WITHIN EXISTING R-O-W
TYPICAL STREET CROSS SECTION

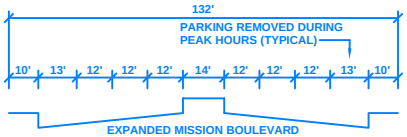
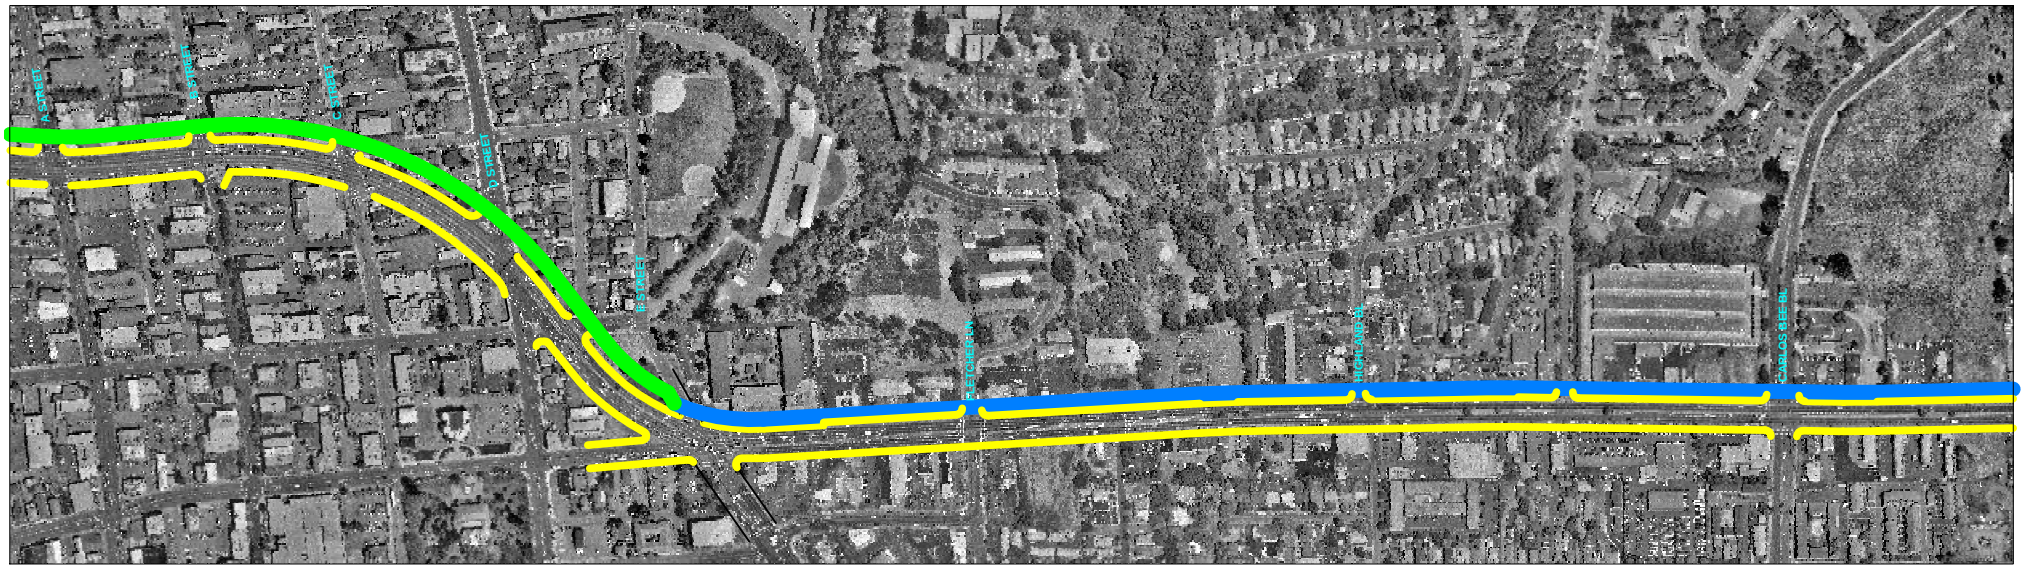
EXPANDED MISSION BOULEVARD
TYPICAL STREET CROSS SECTION