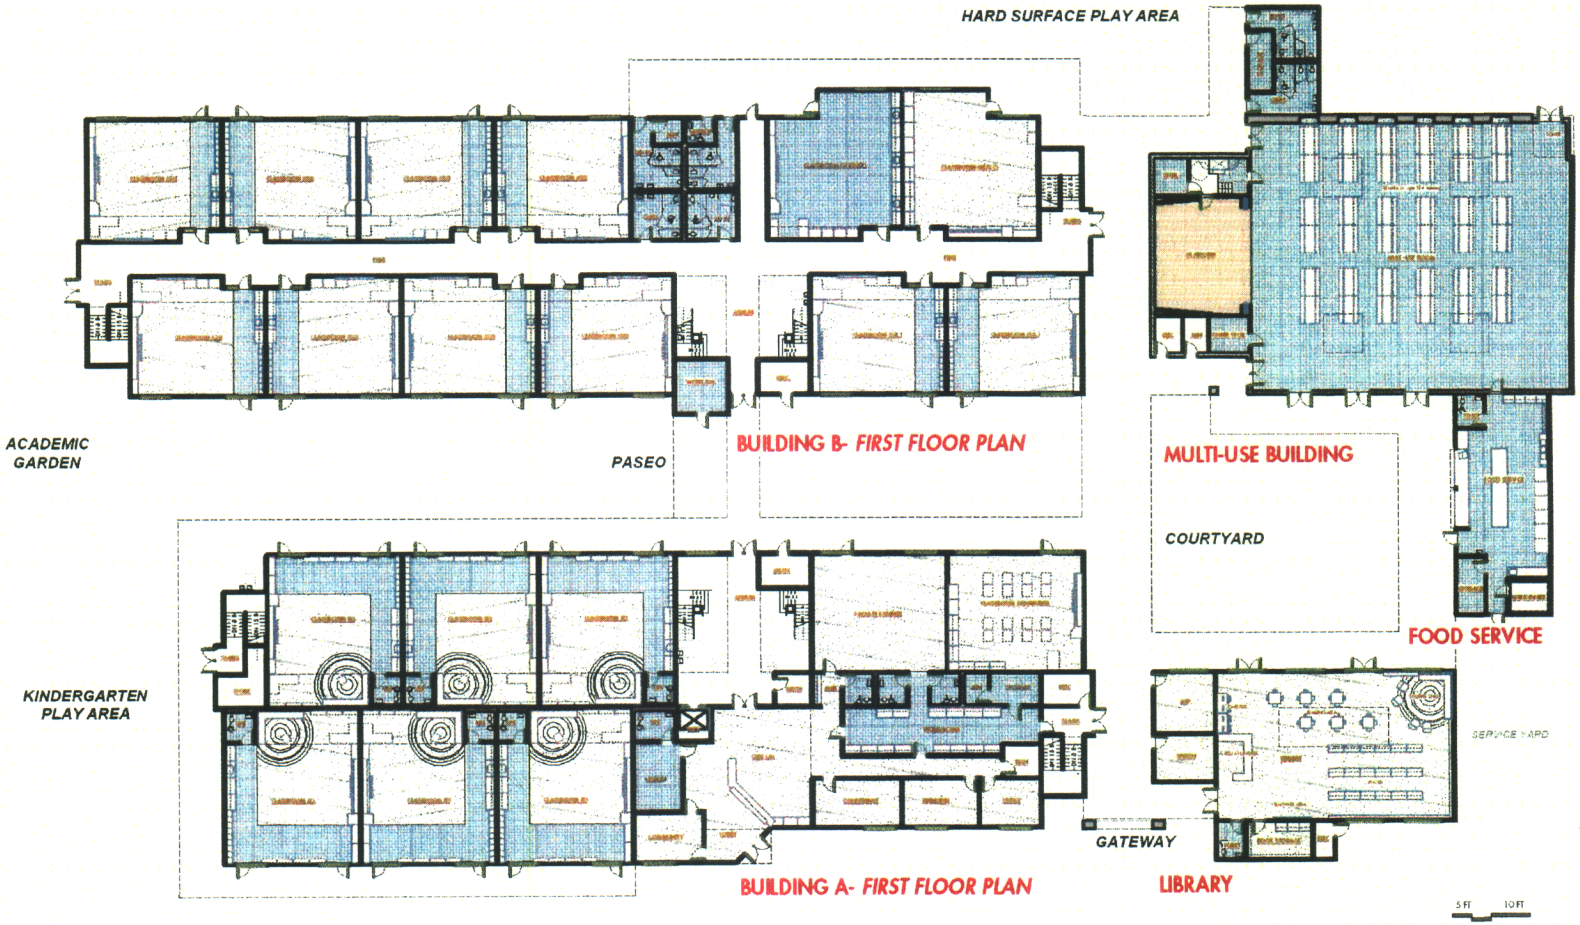

Ground Floor Plan