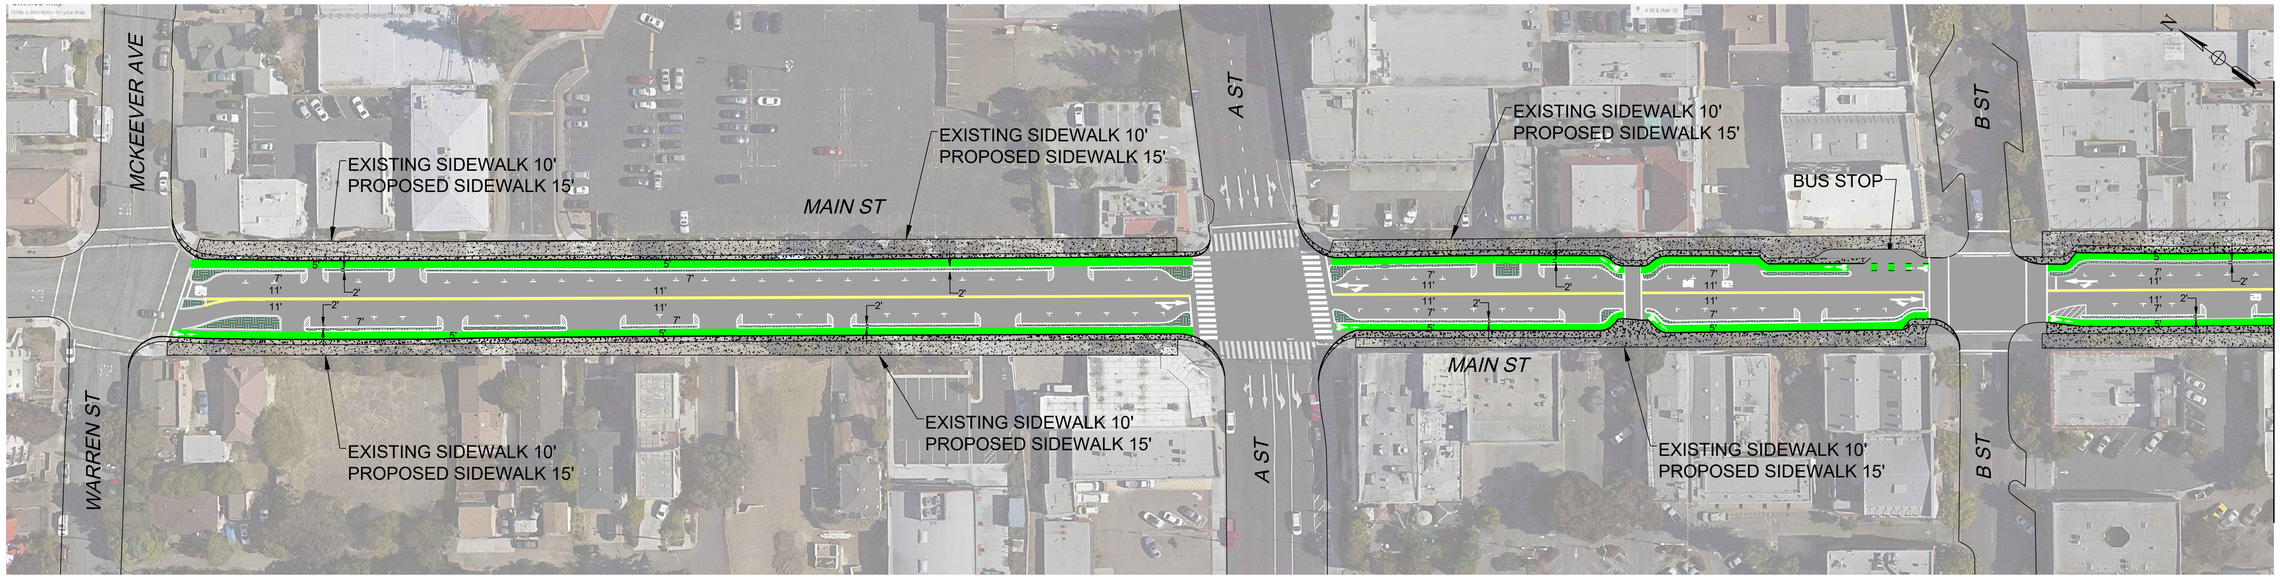

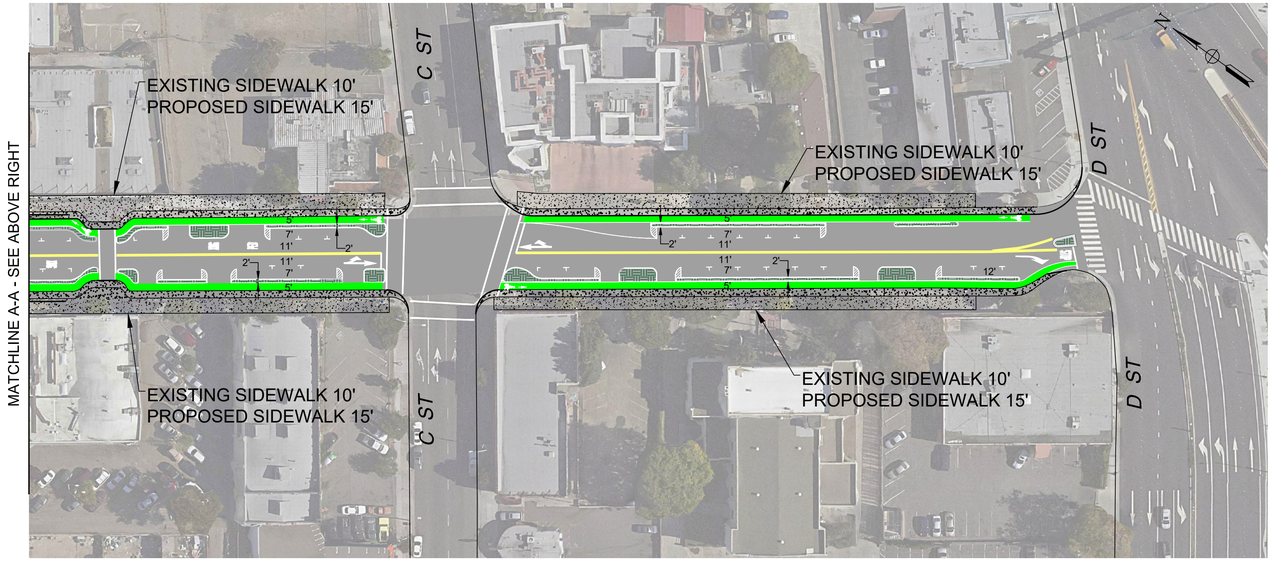

PROPOSED CROSS SECTION

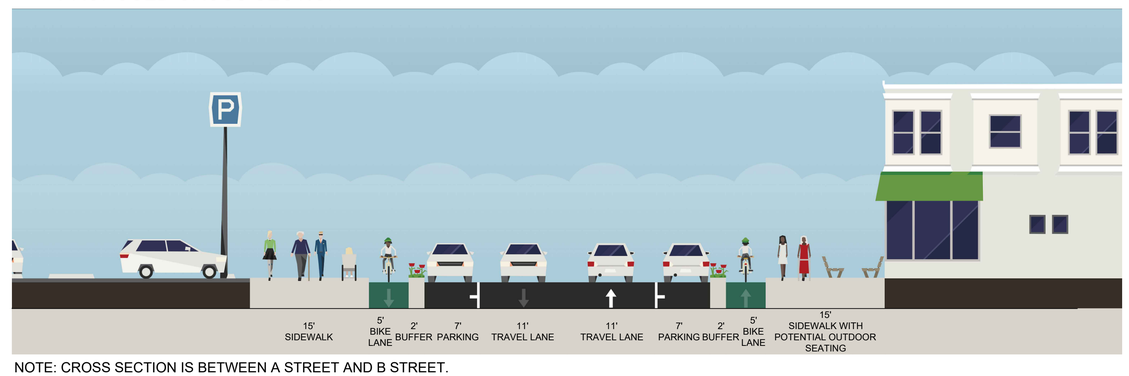

NOTE: CROSS SECTION IS BETWEEN A STREET AND B STREET.

TJKM
4305 Hacienda Drive, Suite 550
Pleasanton, CA 94588
tjkm@tjkm.com

NO SCALE

CITY OF HAYWARD
CONCEPT 1
MAIN STREET

02/20/2020

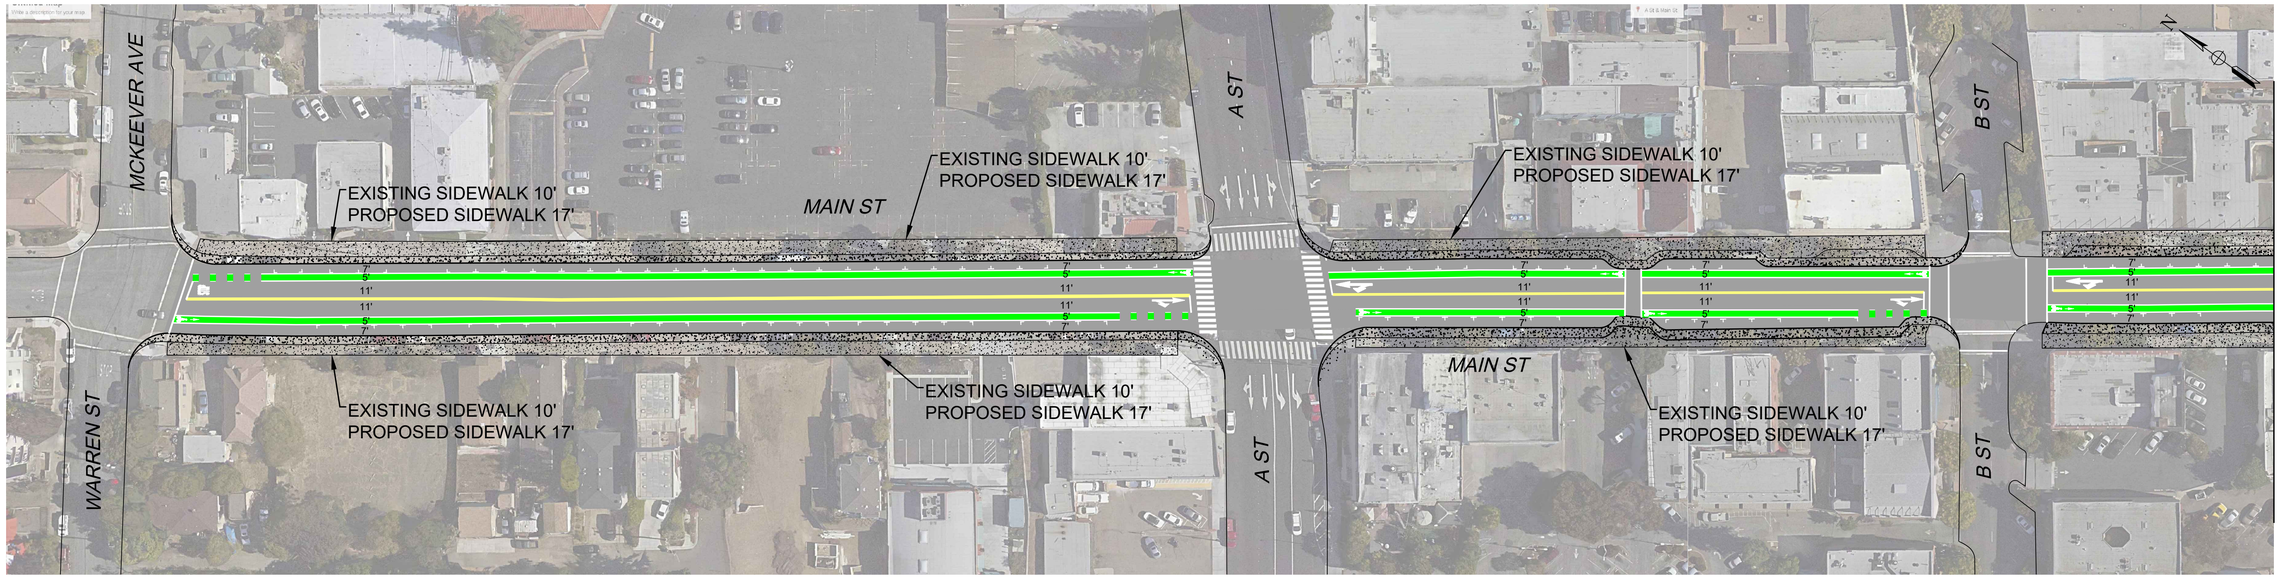

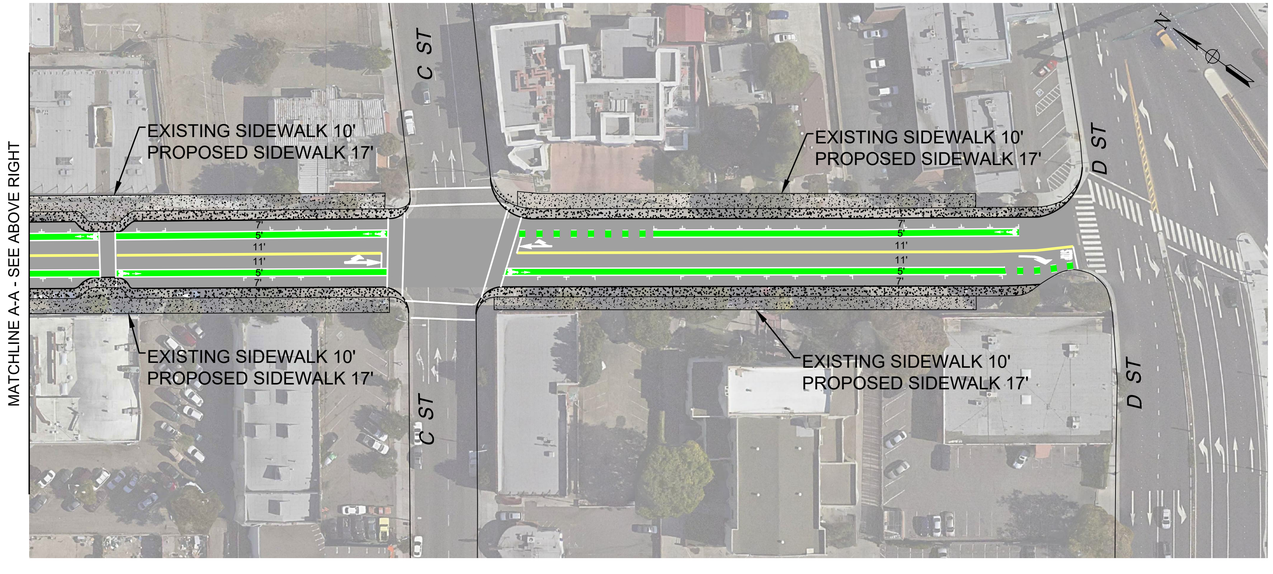

PROPOSED CROSS SECTION

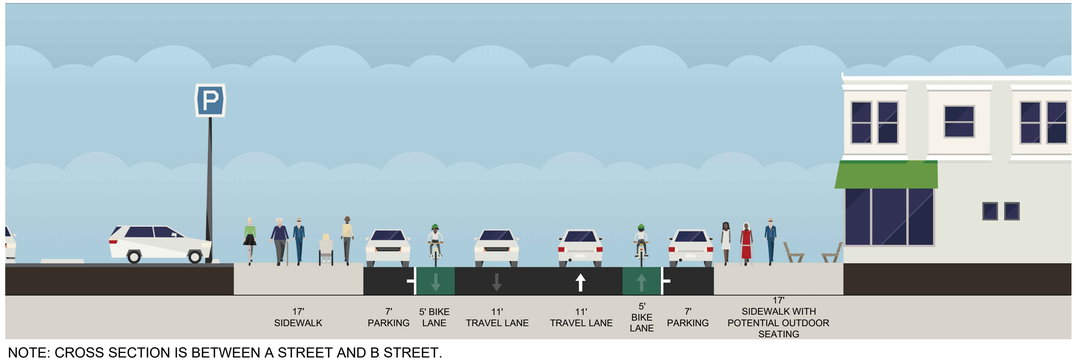

NOTE: CROSS SECTION IS BETWEEN A STREET AND B STREET.

TJKM
4305 Hacienda Drive, Suite 550
Pleasanton, CA 94588
tjkm@tjkm.com

NO SCALE

CITY OF HAYWARD
CONCEPT 2
MAIN STREET

02/20/2020